
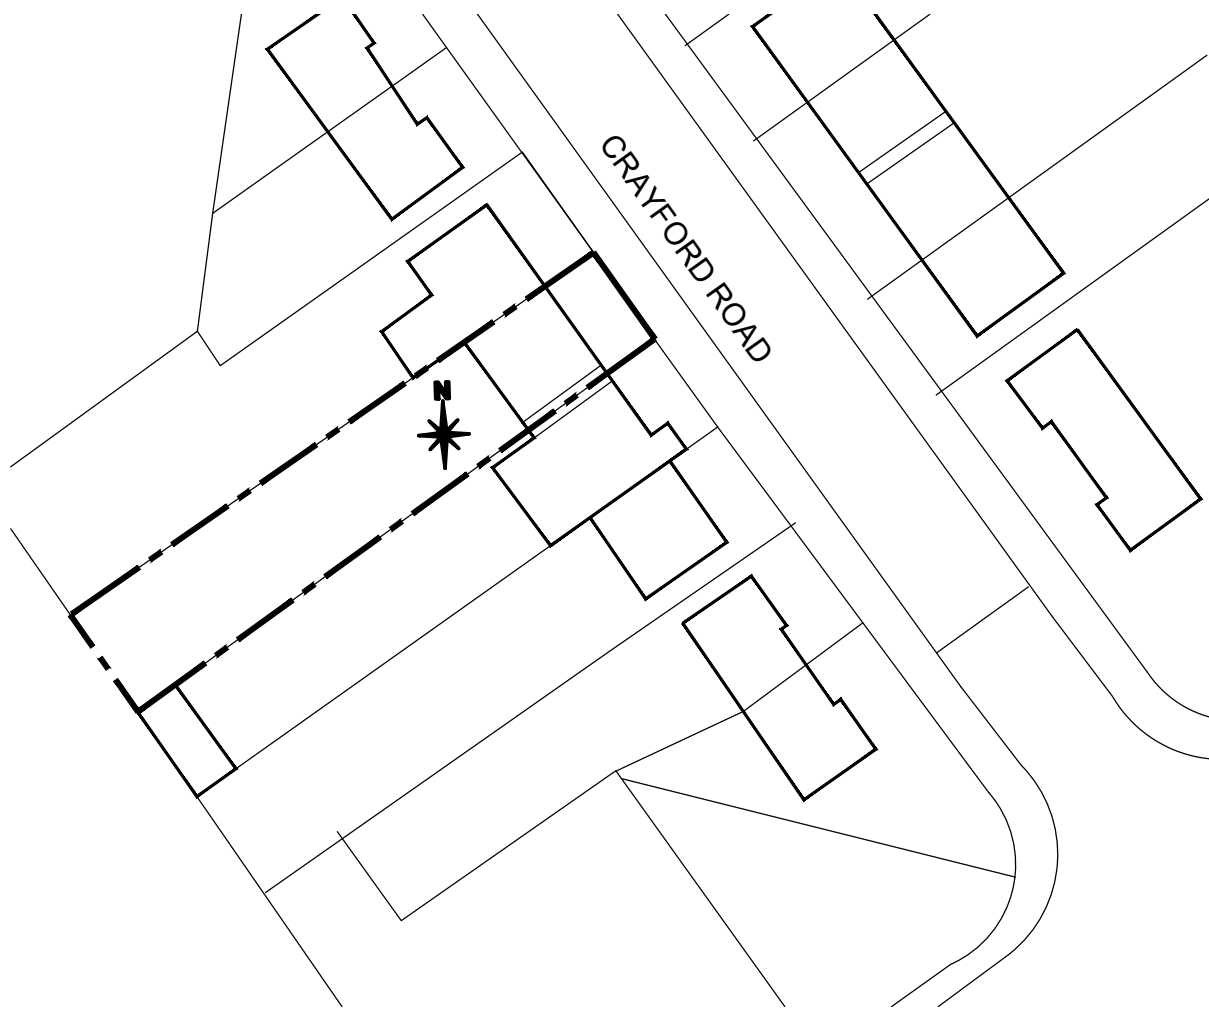
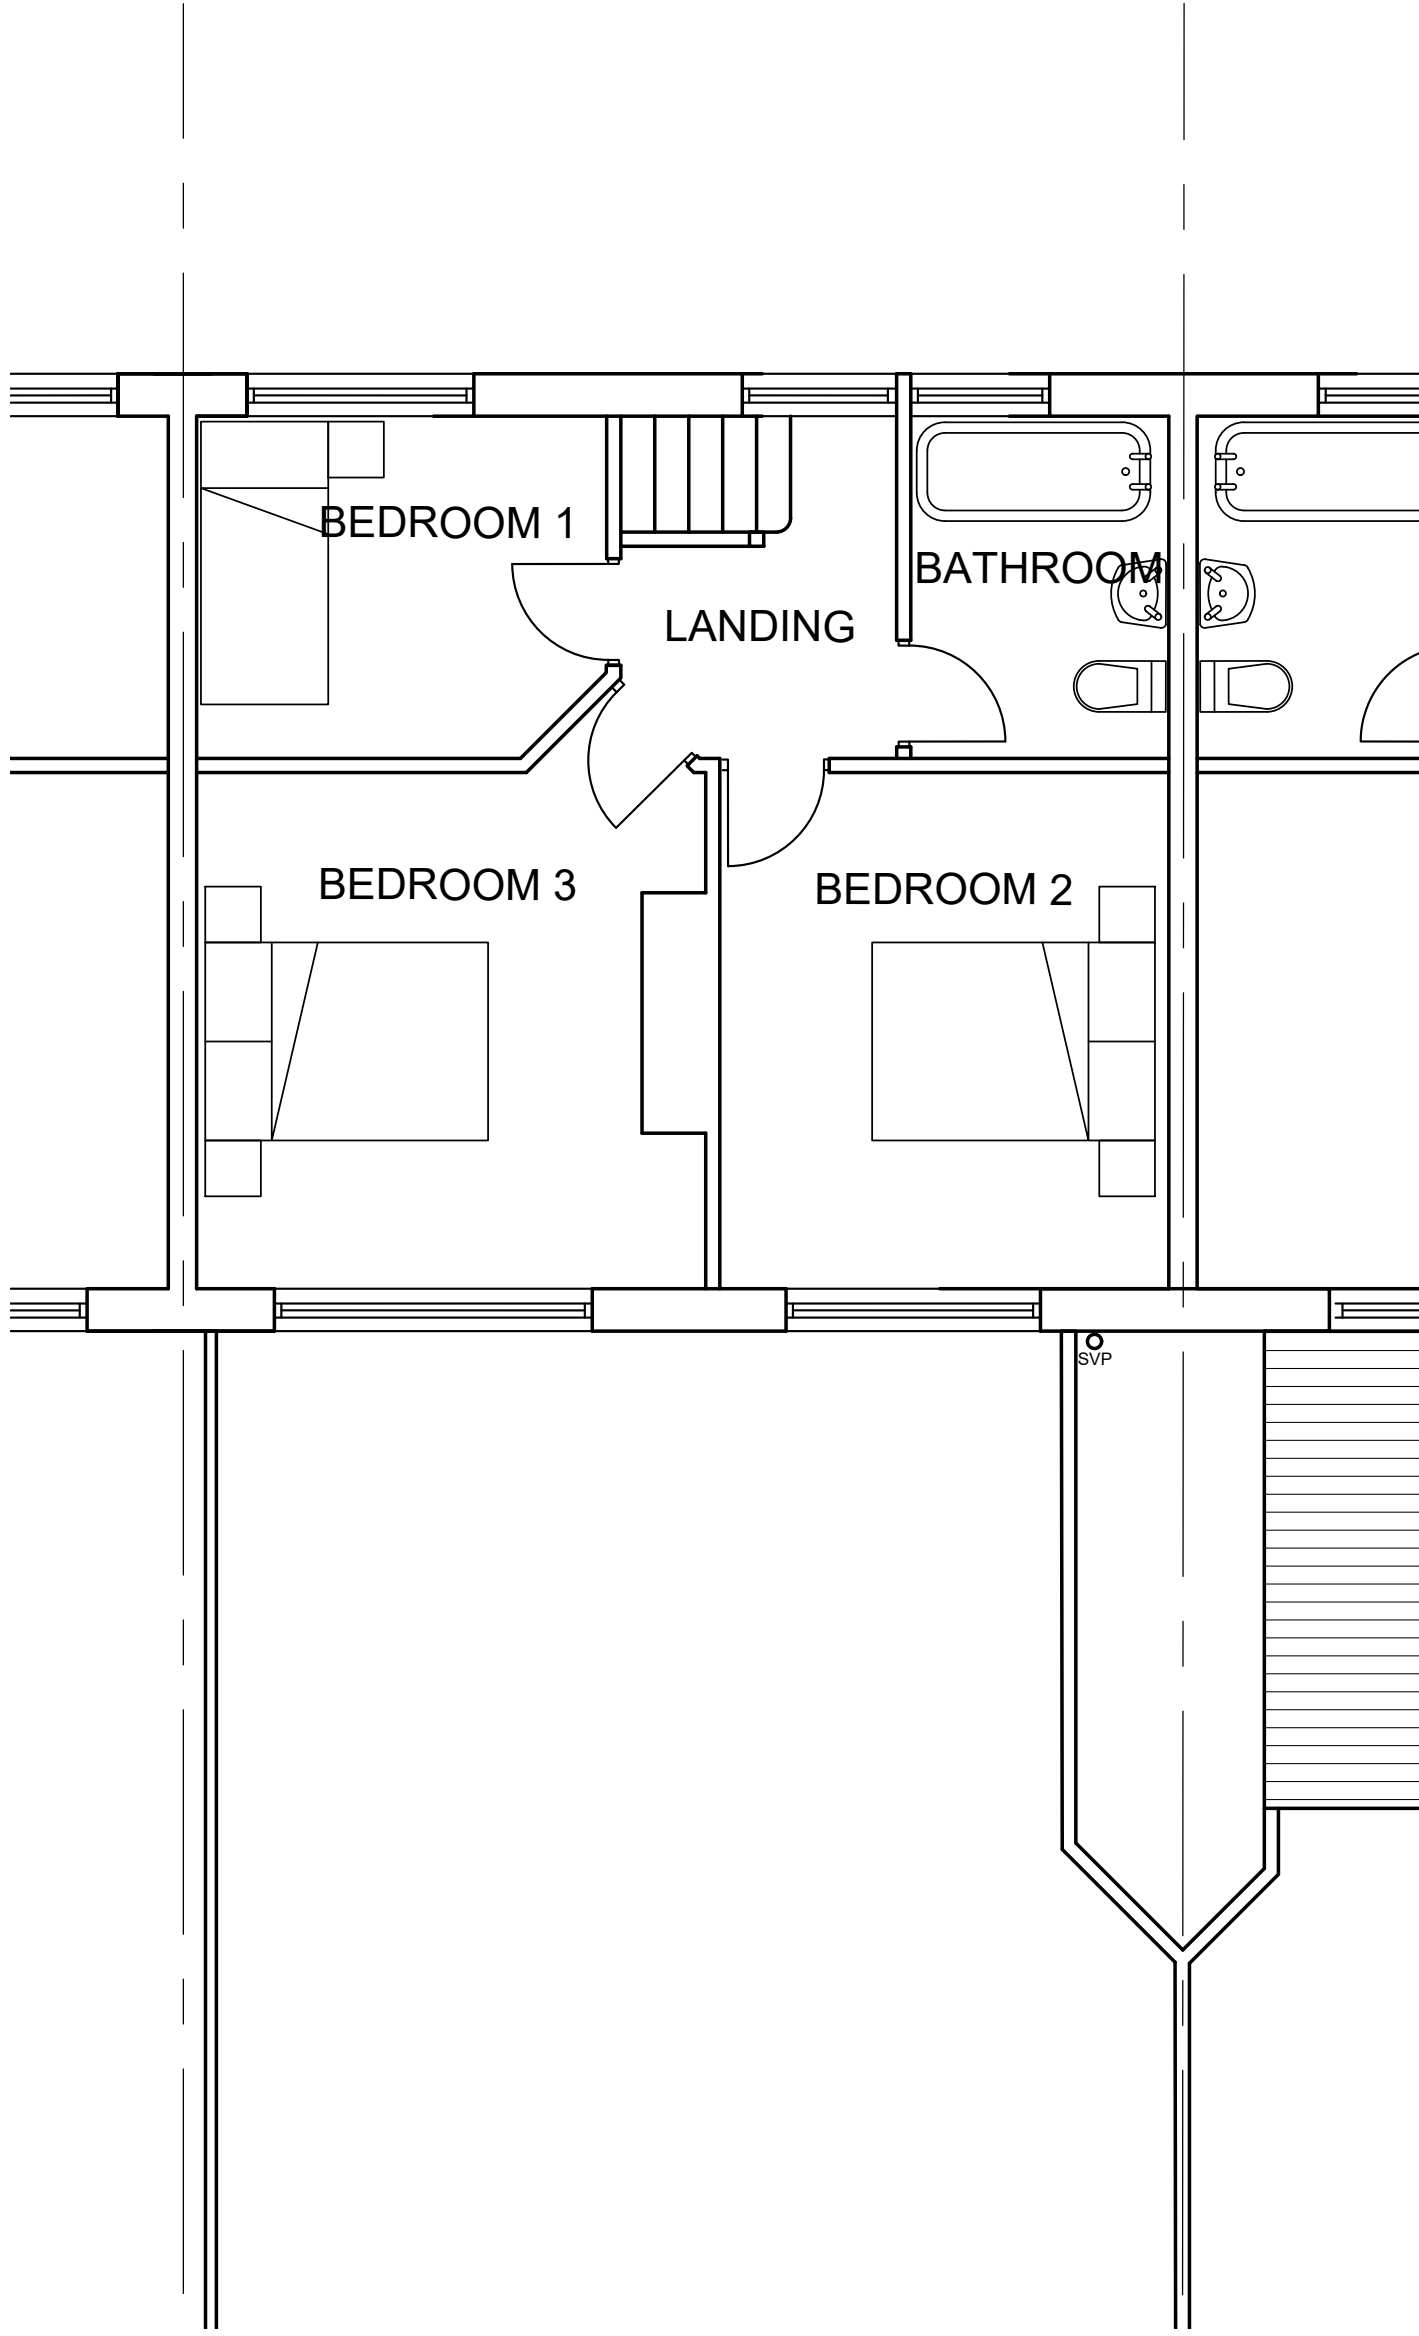
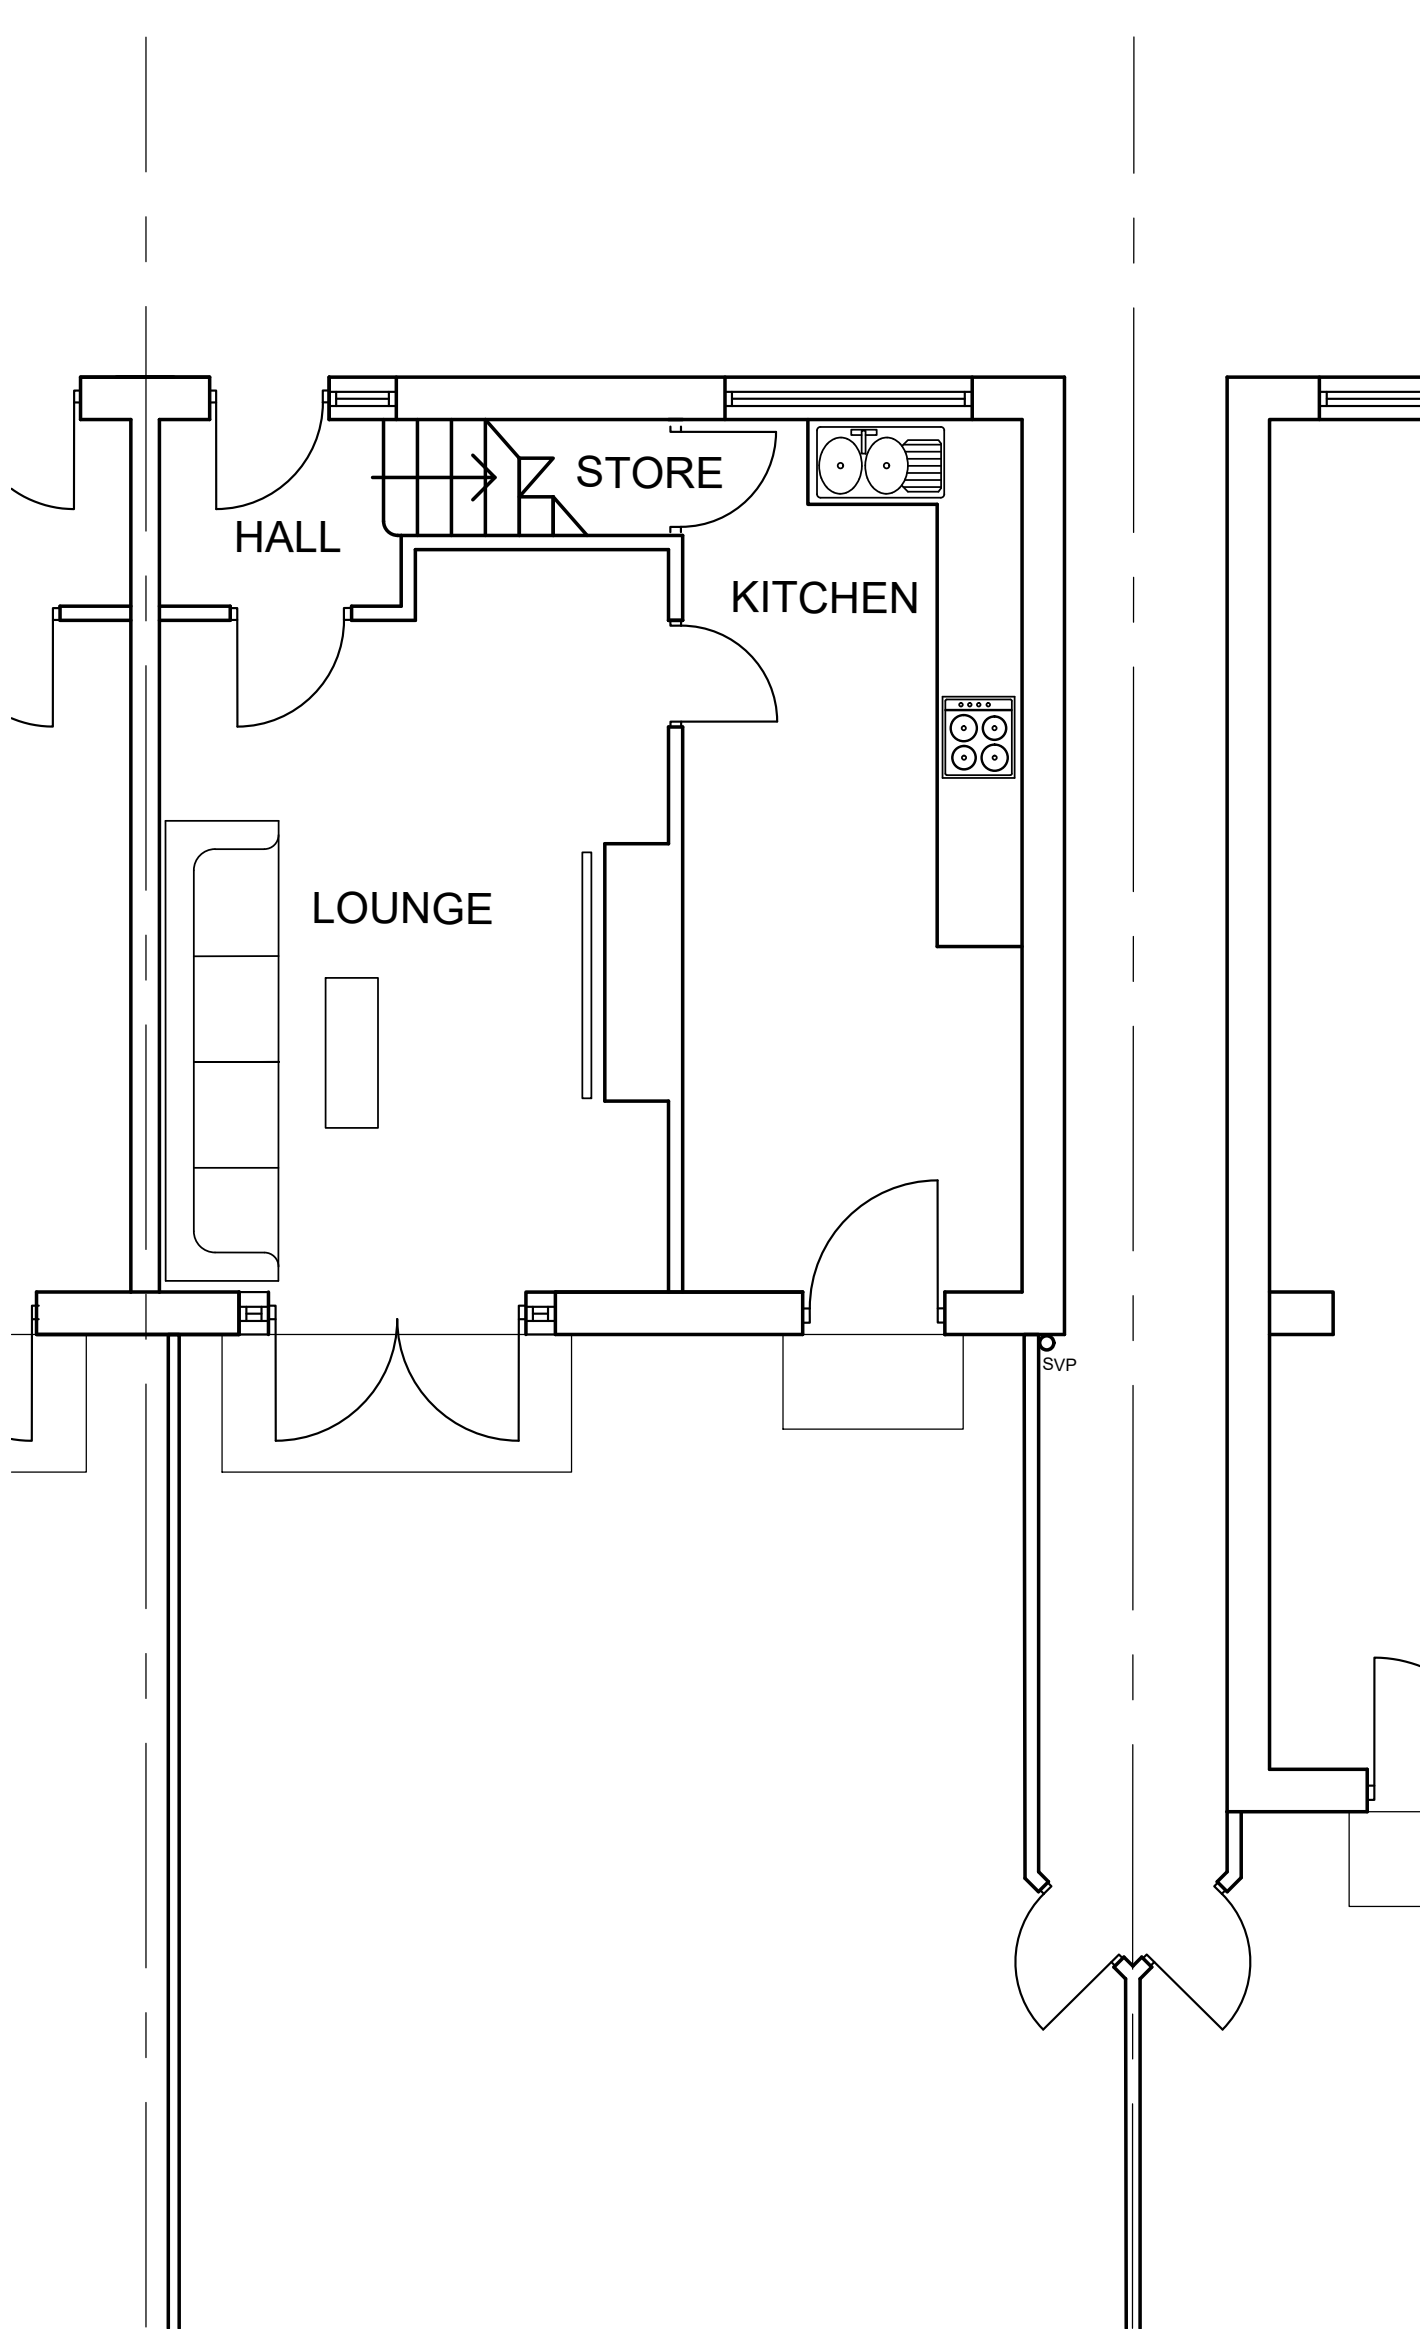


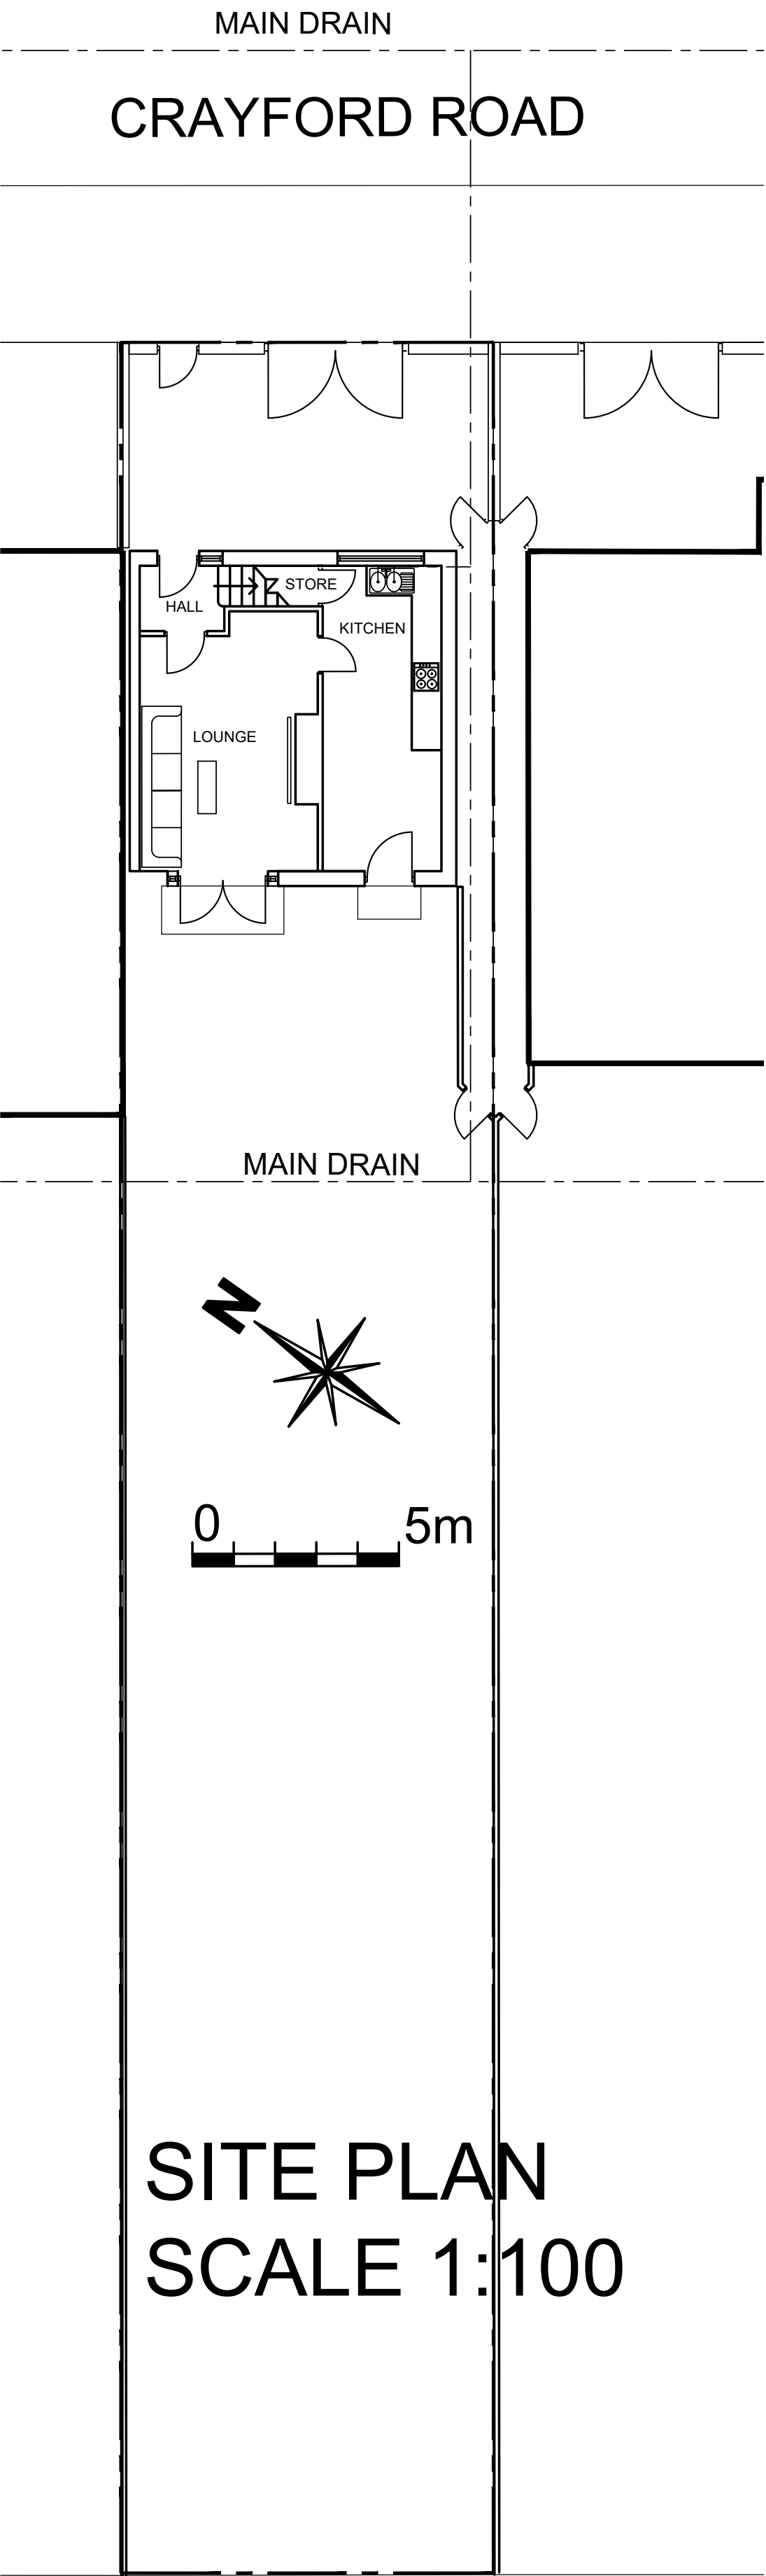

REV: DATE: DETAILS:

BM ARCHITECTURAL DESIGNS
APARTMENT 8,
224 GREAT CLOWES STREET
SALFORD M7 2ZS
email: benjamin.maguire10@gmail.com

PROJECT: 20 CRAYFORD ROAD
NEWTON HEATH
MANCHESTER
M40 2UG

TITLE: EXISTING PLANS

CLIENT: BEERPAL SINGH AND FAMILY

SCALE: 1:50 @A1 DATE: 01/ 2023 DRAWN: BM

STATUS: PLANNING

DRAWING NO: BM/0123/CRAW/PL1 REV: