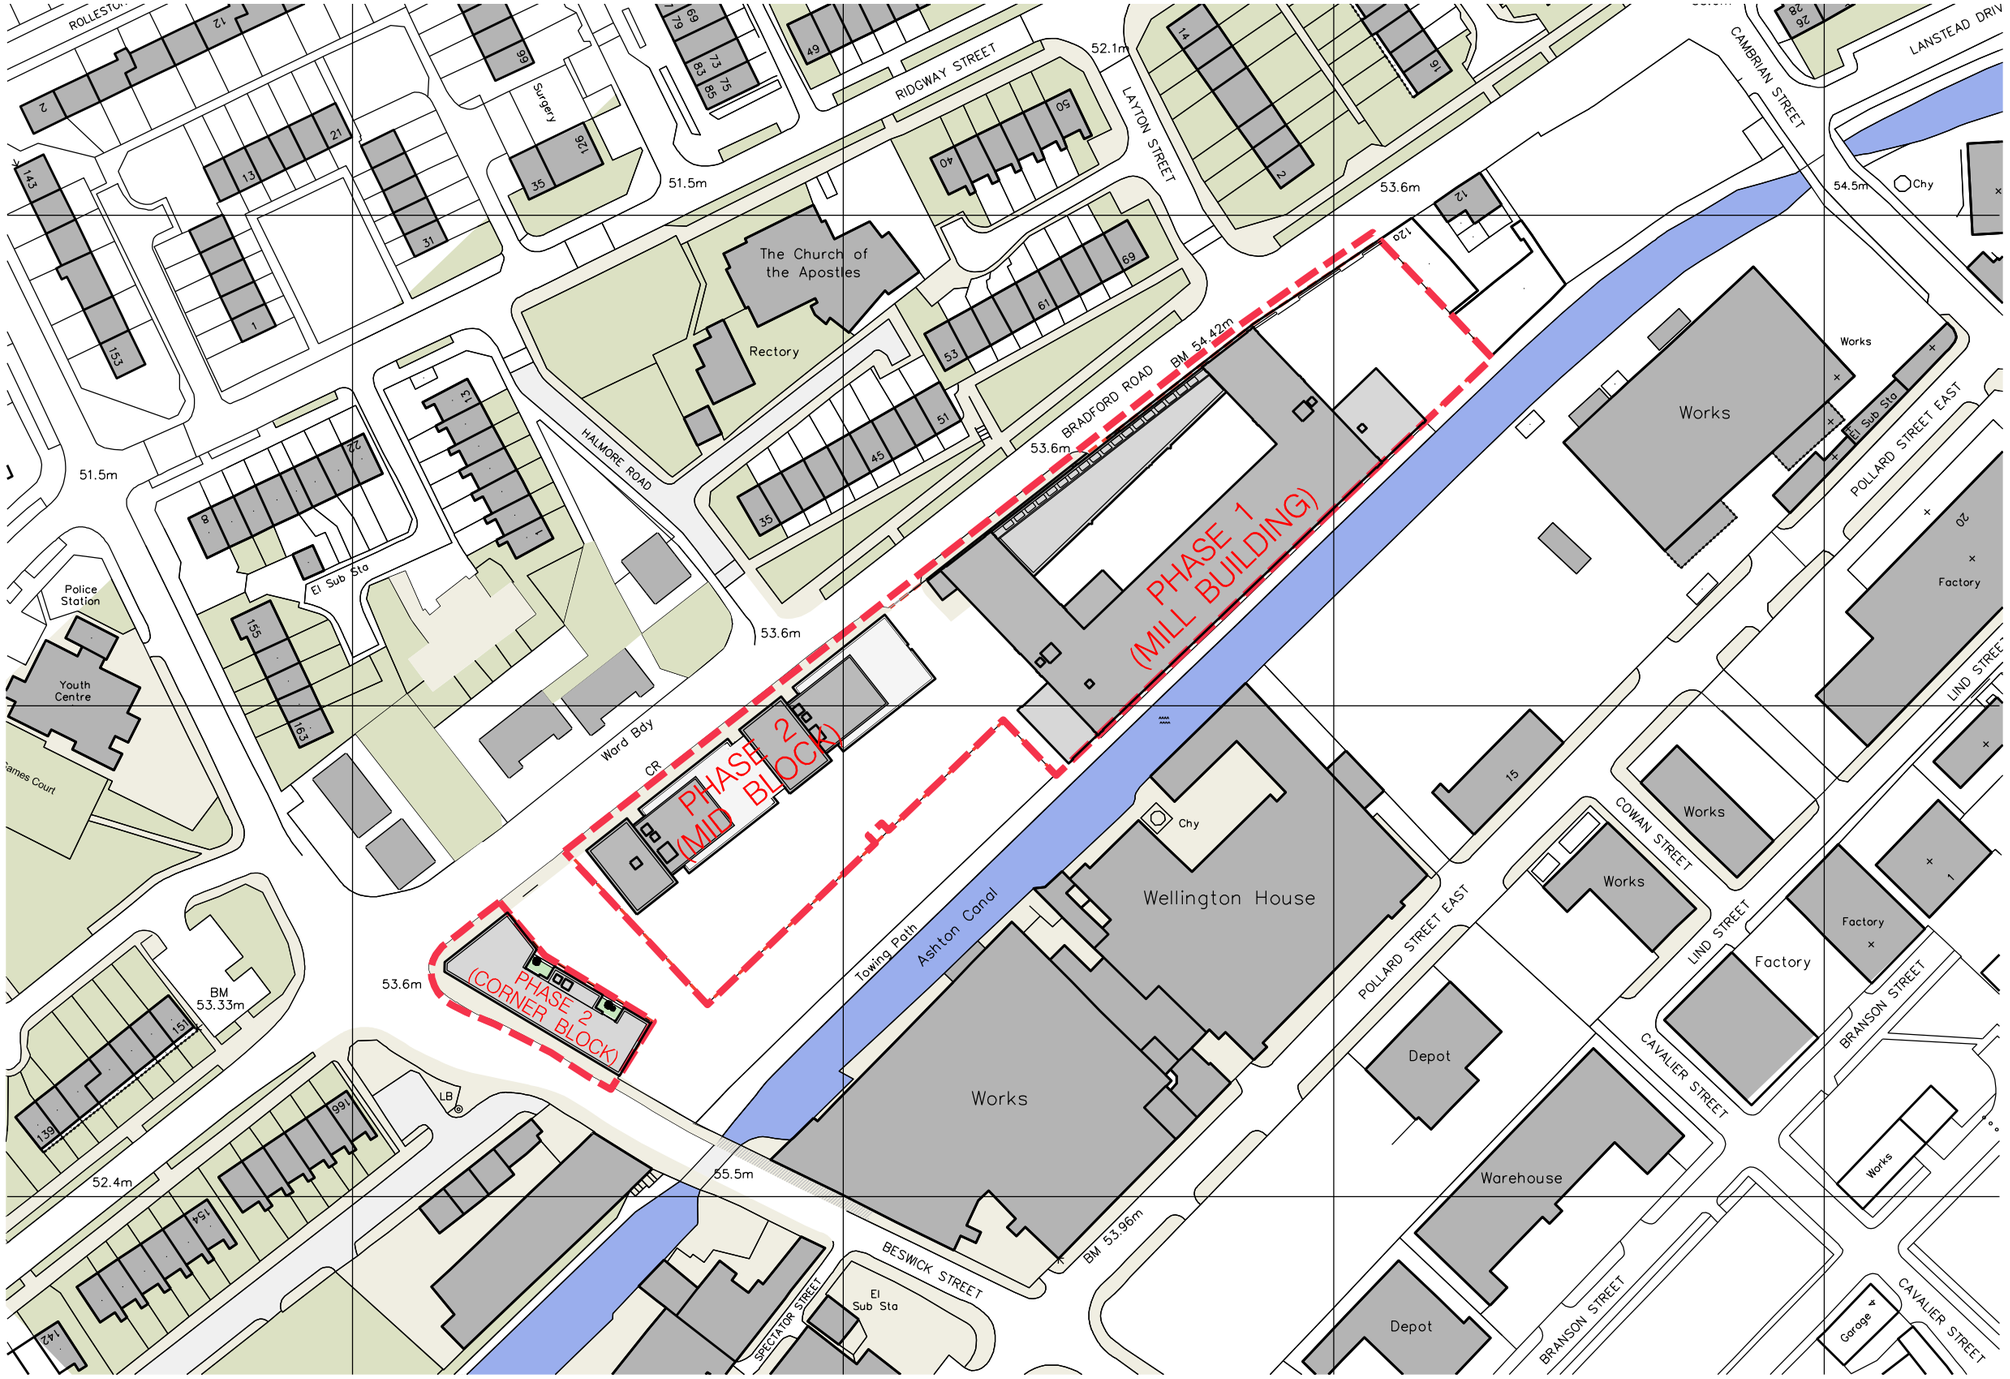


hodder+partners

SGI Studios
1 Kelso Place
Manchester M15 4LE

t: +44(0)161 832 9842
e: mail@hodderandpartners.com
w: www.hodderandpartners.com

DO NOT SCALE
Work to annotated dimensions only.
Read drawing in conjunction with relevant specification, Structural Engineers' and Services Engineers' drawings.
Confirm all dimensions before commencement of any work on site or fabrication.

revisions + notes:

REV. P3 01/04/2021	PLANNING ISSUE
REV. P4 18/08/2021	TRANSFORMER ROOM RETAINED
REV. P5 28/01/2023	PHASING SPLIT ADDED

0 20m 40m 60m

client: MARYLAND SECURITIES	**date:** FEBRUARY 2021	
project: BRUNSWICK MILL DEVELOPMENT	**scale:** 1:1250 @A3	**drawn by:** TG
title: BLOCK PLAN – PROPOSED	**drawing number:** L(—)510	
status: PLANNING	**job number:** 0586	**revision:** P5

hodder+partners