



The use of this data by the recipient acts as an agreement of the following statements:
Do not use this data if you do not agree with any of the following statements:
Ryder Architecture has co-ordinated relevant information received from third parties, but are not responsible for the content of the information received from others.
The controlled version of this drawing should be viewed in DWG or PDF format not DWG or other formats. All prints of this drawing must be made in full colour.
Where this drawing has been based upon Ordnance Survey data, it has been reproduced under the terms of Ryder Licence No. 100000144. Reproduction of this drawing in whole or in part is prohibited without the prior permission of Ordnance Survey.
Do not scale the drawing. Use figured dimensions in all cases. Check all dimensions on site. Report any discrepancies in writing to Ryder before proceeding.

Legal Boundary

Scale Bar (m)

Concrete block paving Q25.120A
600 x 300 x 80 mm (Silver)

Concrete sett paving Q25.150A
300 x 200 x 80 mm

Tarmac to match the existing
(Tarmac surface to engineers details and specification)

Existing tarmac

Vehicle standard tarmac for parking and the entrance area
(Tarmac surface to engineers details and specification)

Concrete steps Q10.112A

Tactile to steps
- Harzard warning paving
- Q25.320A

Tactile to crossing
- Blister paving
- Q25.320B

Disable crossing

Retaining wall
- 300mm wide
(To engineers details and specification)

Kerb type 1 for planting bed Q10.115A
- 145mm wide
- Colour: Standard aggregate

Kerb type 1 for planting bed Q10.115A
- Flush

Kerb type 2 Q10.115B
- 145mm wide
- Colour: Granite aggregate

Kerb type 2 Q10.115B
- Flush

Pin kerb type 3 Q10.115C
- 50mm wide
- Colour: Granite aggregate

Handrail system to steps and ramps
Q41.240A

Balustrate system to retaining wall
Q41.240B

Security timber fence Q40.410A
(Product to match the previous phase)

EV charging point
(Refer to engineers details)


Bollards Q50.190

Proposed lighting column
(To be confirmed by M&E subcontractor)

Bird box
Q50.350A

Bat box
Q50.350B

Hard landscape materials:

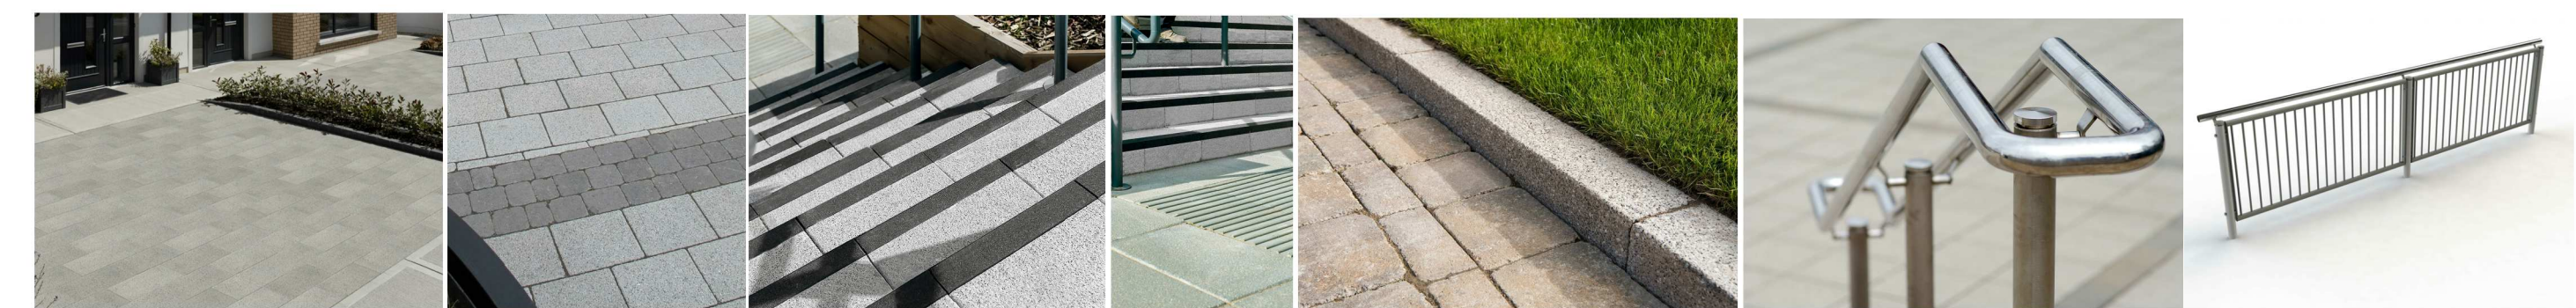

Soft landscape strategy:



C04	Alternative paving type updated to align with client's comments, kerb type around footpath gate area updated.	JBA	ZLI	03/01/23		
Rev	Description	Drawn	Checked	Date		
Suitability						
Issued for Construction						
Project						
Waterside Places						
Islington Wharf						
Manchester						
Drawing						
Landscape GA Plan						
Drawing Number						
Project ID	Originator	Zone	Level	Type	Role	Number
IW4	- RYD	- 00	- XX	- DR	- L	- 2101
Project Number	Scale at A1		Status	Revision		
2791-00	1 : 100		PD	C04		

info@ryderarchitecture.com
www.ryderarchitecture.com

Ryder