




POST CODE		DESCRIPTION		DATE	REV
M8 8AG		N.G.R		31.03.2023	A
		E. 383695 N. 400158			

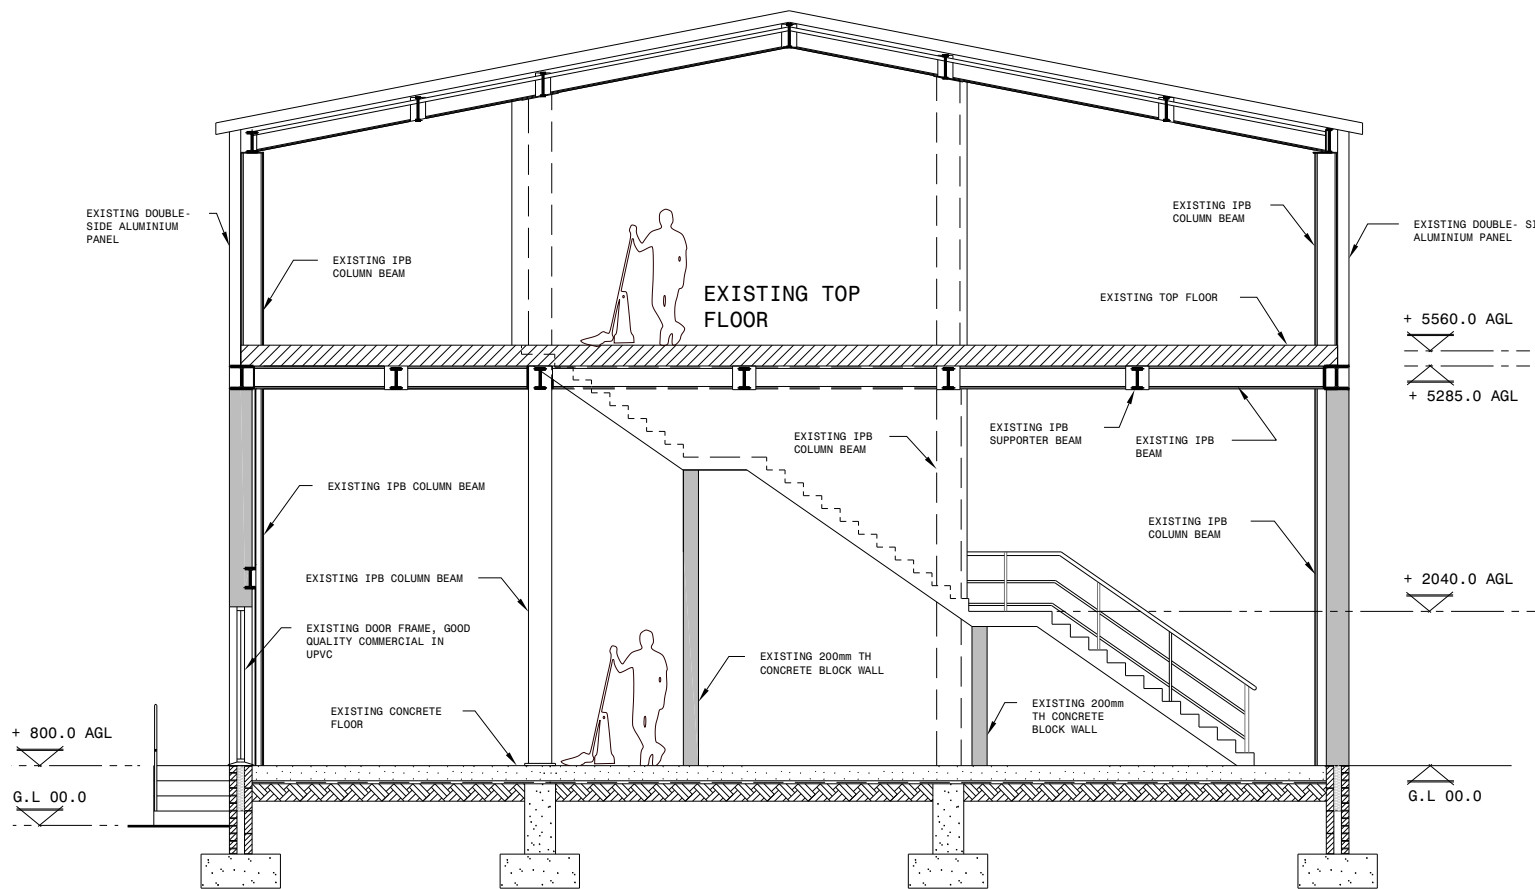


EXISTING A-A SECTION 1:100

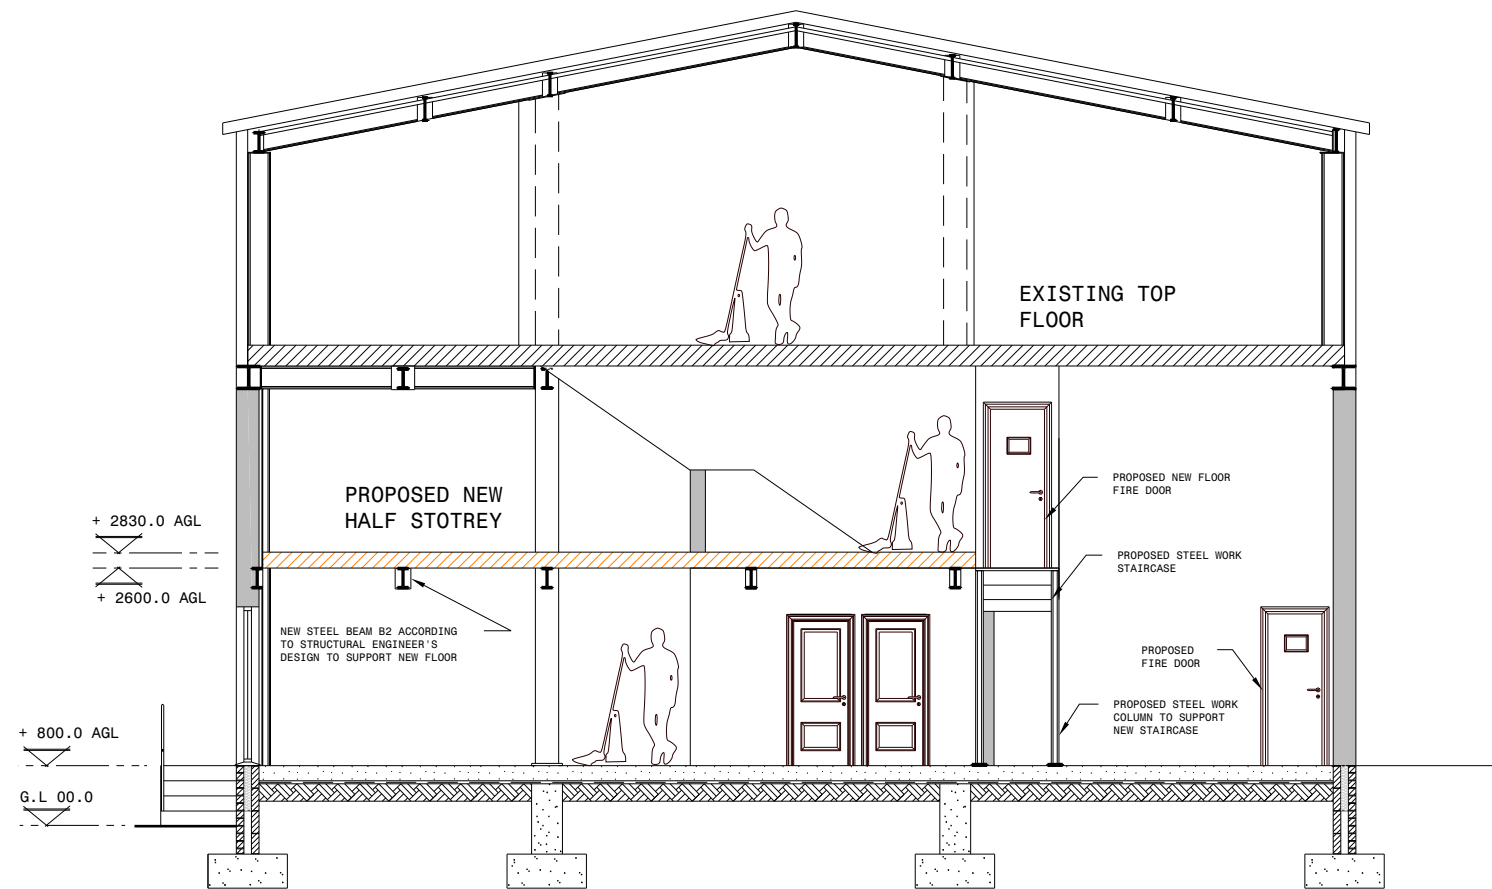


PROPOSED A-A SECTION 1:100

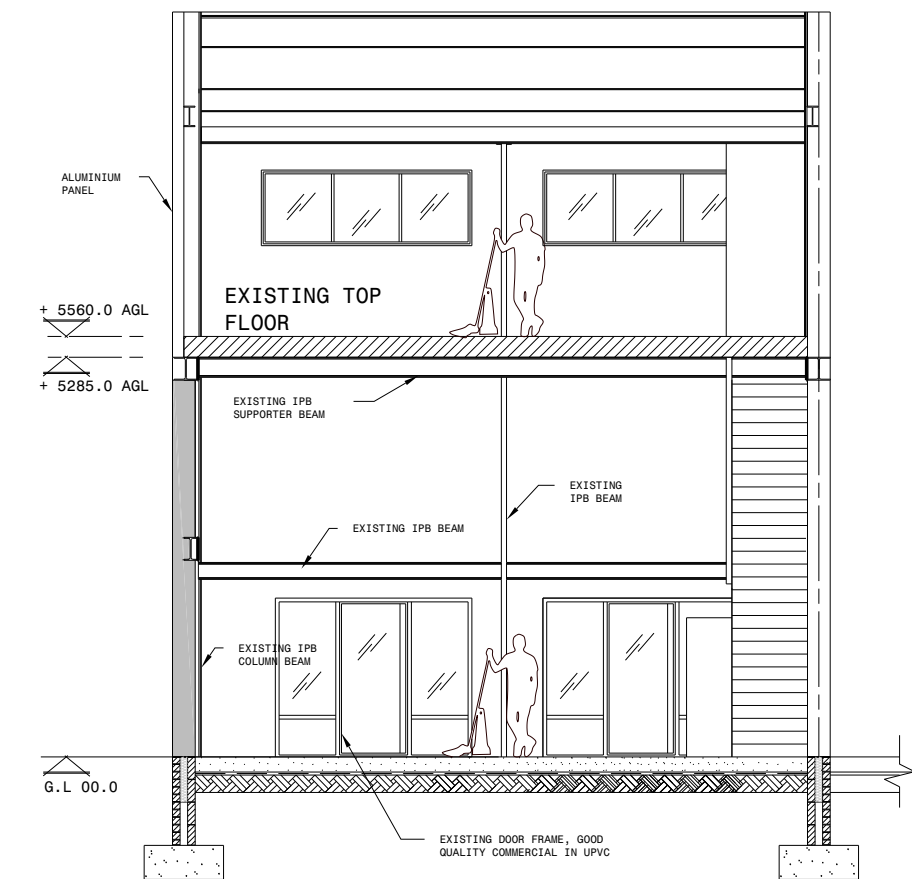

EXISTING B-B SECTION PLAN 1:100

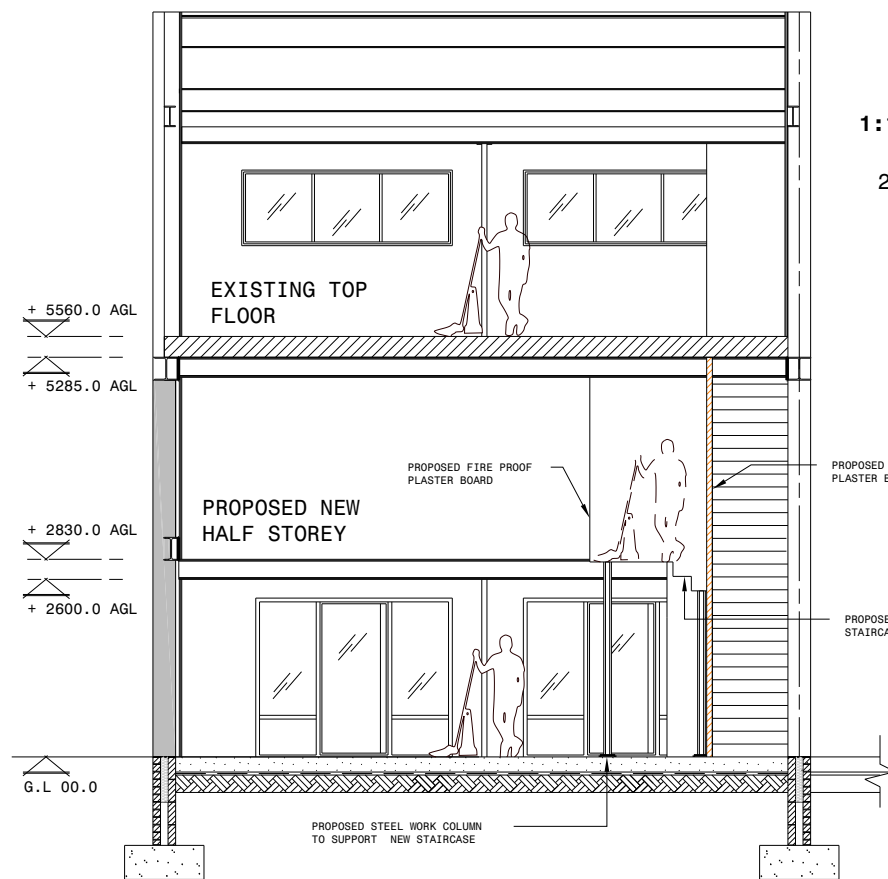

PROPOSED B-B SECTION PLAN 1:100

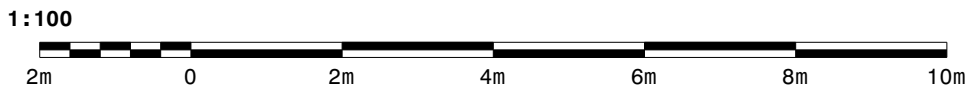

ORIGINAL SCALE AT A3 - 1:100

ALL DIMENSIONS IN MILLIMETRES

PROPOSED HALF STOREY AND SEPARATE FIRE EXIT DOOR
TO EXISTING UNIT BNM AT
2D - HARTHILL STREET
MANCHESTER
M8 8AG

FOR

COMPANY RAM BROTHERS UK LIMITED
Messrs: MILAP RAM

Designer

PN / 00032

421 Bury New Road
M7 4ED

Tel: 0161 766 8754
07577135584

SECTIN PLAN

A3

SCALE 1:100

DATE : 31.03.2023