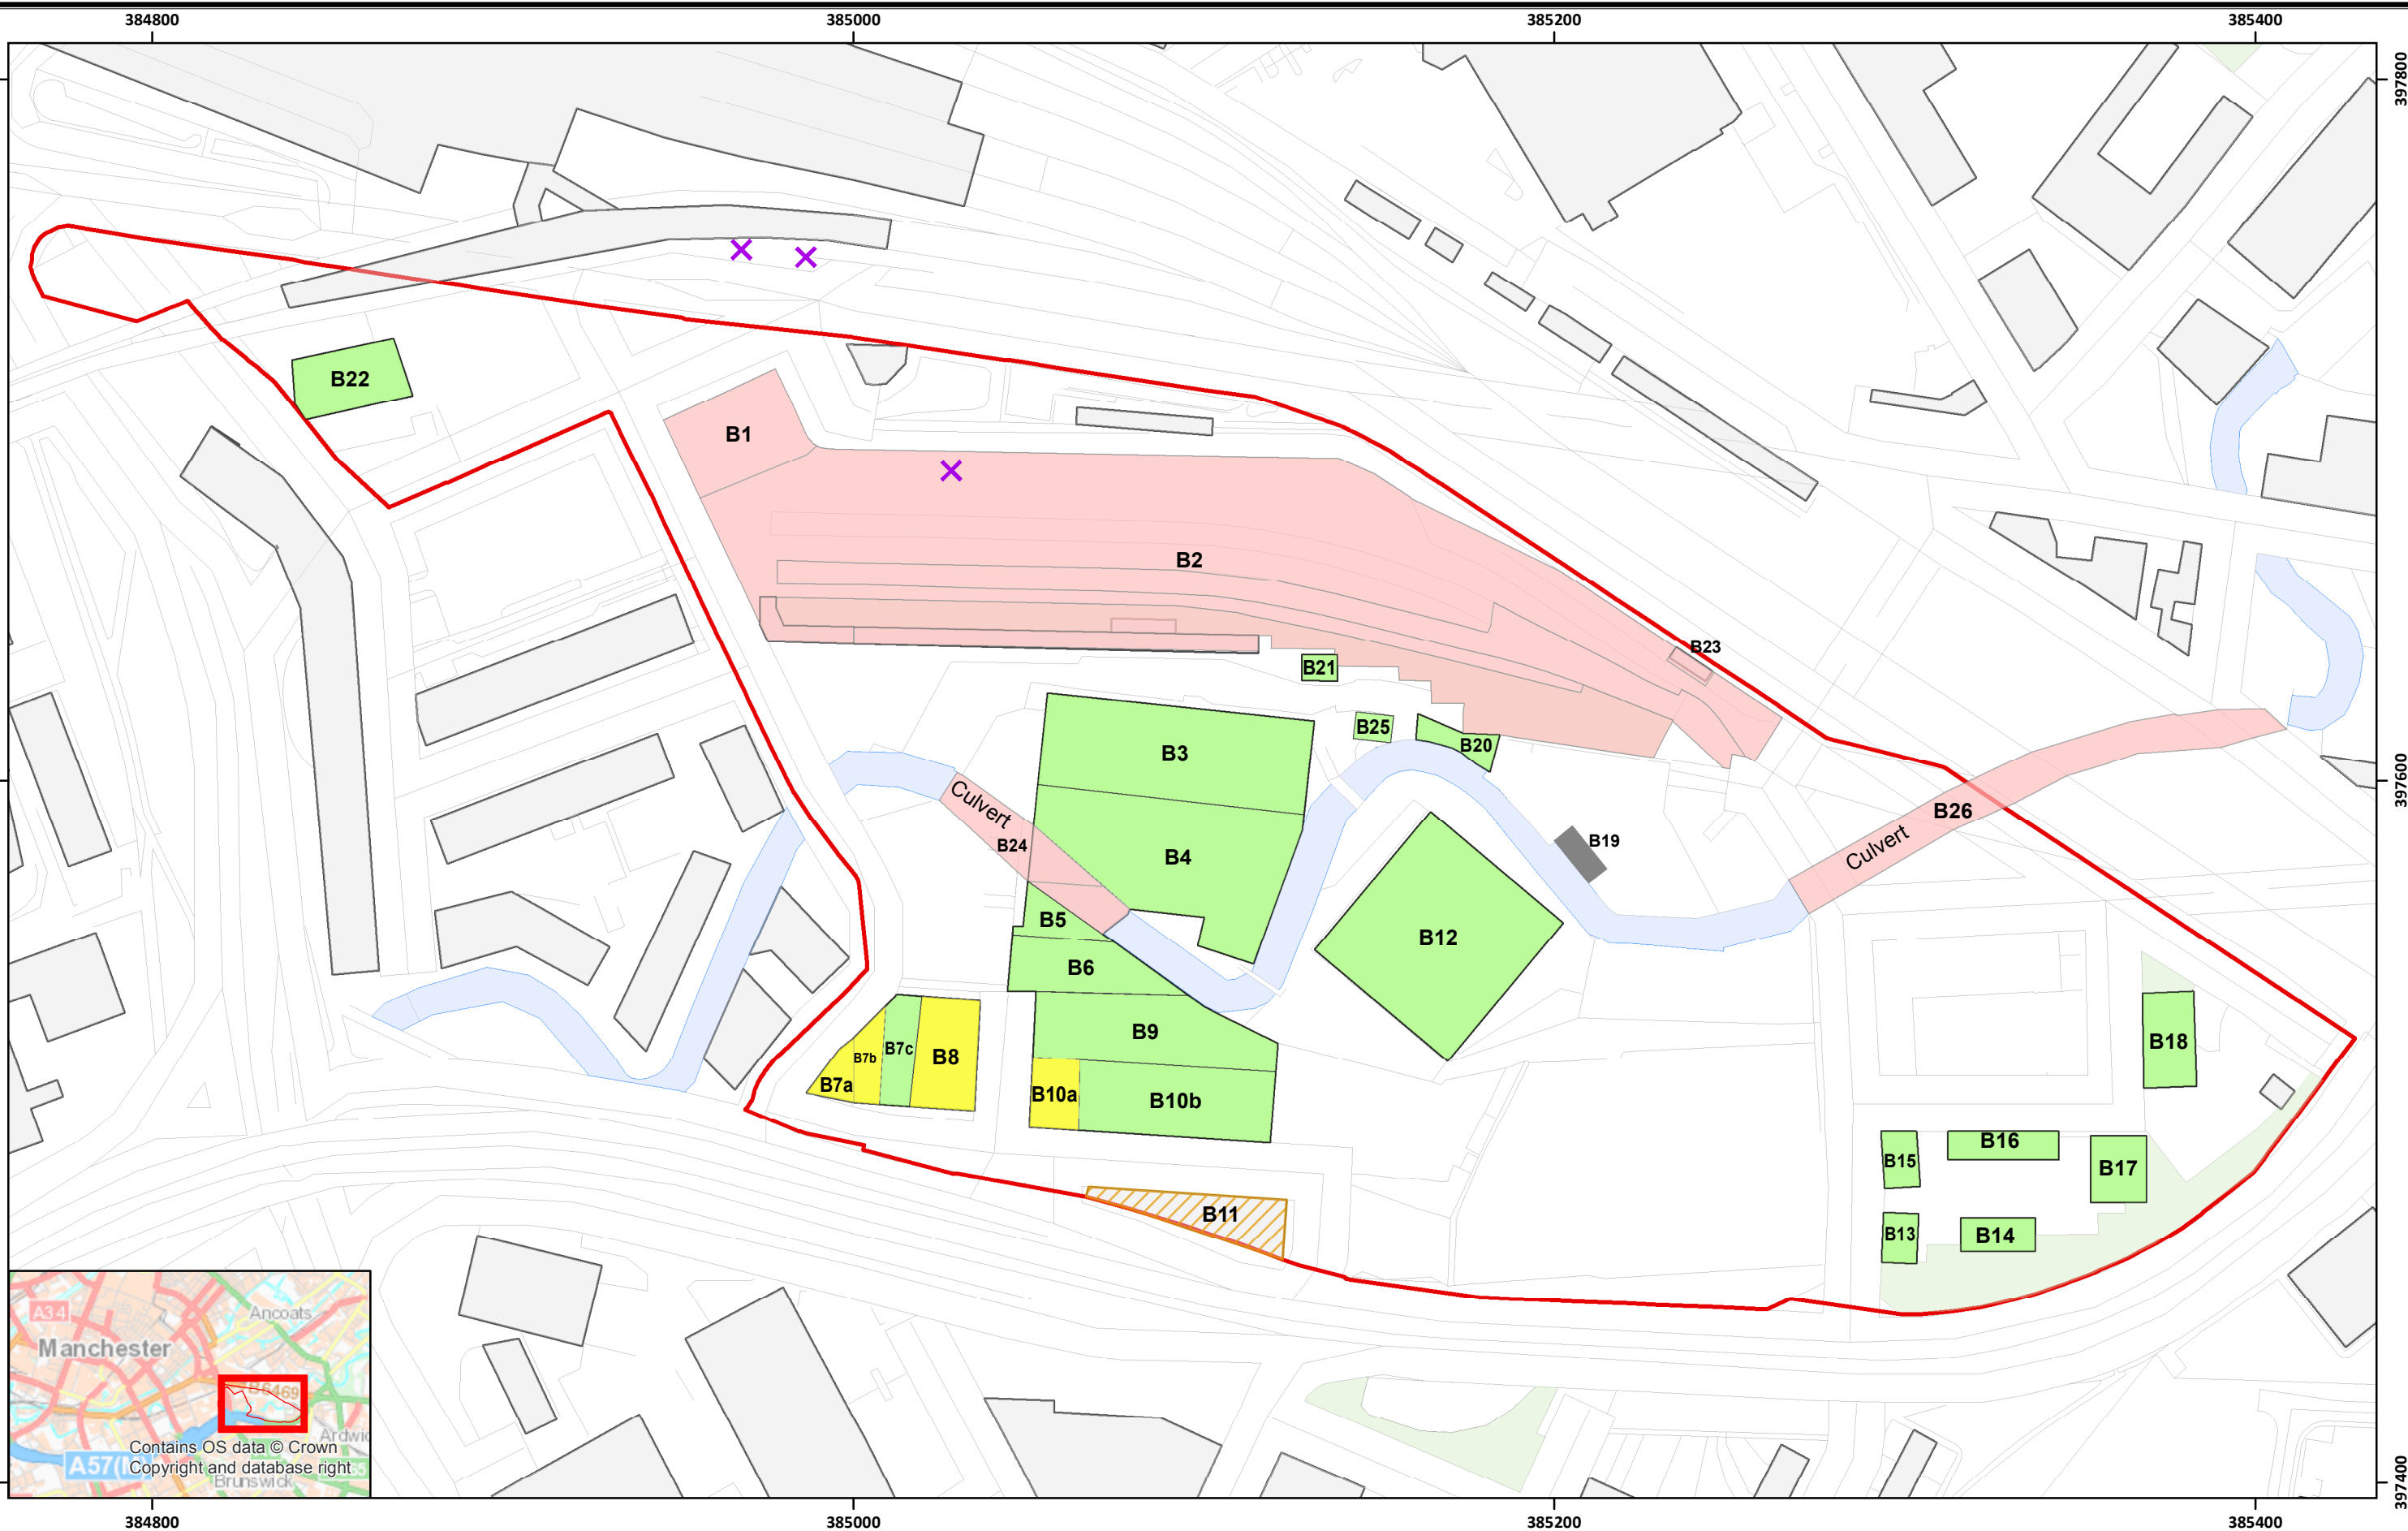


Title:

**BAT ROOST
ASSESSMENT**

Project Name Mayfield Station, Manchester			
Discipline Ecology			
Scale 1:1,750	Drawing No. Figure 3		
Drawn By JL	Originator VB/HR	Date DEC 2016	
PAA Ref G:\BUHAD01_1_Mayfield_Picadilly\Maps		Revision A	