

Building works:

1. Provide a dedicated power supply, terminating with a 13amp. Switched fused spur at low level (lift charger adjacent).
2. Brick and flag steps, minimum 900mm wide with 300mm goings and maximum 170mm risers.
3. Build a brick and flag plinth 1.5m x 3.75m at existing path level, lift face to be solid brick or 7kn concrete block concealed behind the lift.
4. Provide 32mm ducting's for power supply and call stations, ducting's to have swept bends and draw cords.
5. 1300mm x 200mm x 200mm shuttered concrete insert for lift gate fixing.
6. Excavate the front garden and build new 225mm retaining walls to three sides, wall at the side of lift to be the same height as the plinth over 1.9m.
7. Excavate the garden and lay a 1900mm x 1450mm x 100mm thick flat concrete base under lift position (level side to side, to fall away from lifting face, max. fall is 10mm over 1900mm).
8. Lay new 900mm wide flagged path.
9. Brick and flag steps, minimum 900mm wide with 300mm goings and maximum 170mm risers.
10. Flag on end retainer.
11. Excavate new front garden and lay a new hard standing using SUD blocks, fall on hard standing to be around 1:60 falling toward the pavement.
12. Galvanised steel balustrade type railings to all exposed sides of plinth and steps, painted black, 1100mm high on level plinth, 900mm high to sides of steps, 90mm maximum gap between vertical rails.
13. Pollock Classic step lift with Manual upper and lower gates, side rails with glazed panels, lower fixed ramp, platform size 1400mm x 900mm and SWL 280 KG.
14. 100mm x 100mm concrete post concreted into the ground to protect the lift and also serve as a post for the lower call station, painted white.

Total Cost (Exclusive of VAT)**Options:**

- | | |
|--|------|
| 1. Floor fixed ramp at lower level | Inc. |
| 2. Upper gate (manual) aluminium with silicone acrylic insert | Inc. |
| 3. Stainless steel handrails with silicone acrylic infill panels | Inc. |
| 4. Pollock Lift installation (inc.delivery from Stone) | Inc |
| 5. Lower call station surface mounted | Inc. |
| 6. 12 months parts & Labour warranty | Inc. |

Please Note:

Building works prices can only be held for 6 months from date of quotation
Planning permission & drop kerb – by others



Registered Office
Pollock Lifts, Unit1, Sloefield Drive,
Troopers Lane Industrial Park,
Carrickfergus, County Antrim, BT38 8GX

Tel 028 9336 8167
Fax. 028 9336 7846

Trusting that our quotation meets with your approval and that we may be of service. – If you wish to proceed with this quotation please forward your order to orders@pollocklifts.co.uk

Yours sincerely,

K Humphreys

Chris Reid
Installations Manager

Cc Kevin Ruttle – Area Sales Manager – Mob: 07866 477861




Pollock Lifts Ltd is a limited company registered in Northern Ireland
Company Number NI 18971
VAT Number: 769009015
Registered Office
1 Sloefield Drive, Troopers Lane Industrial Estate, Carrickfergus, Co Antrim, BT38 8GX



EXISTING FENCE.

RAMP BY OTHERS.

ALL SERVICES ARE TO
THE REAR OF THE
PROPERTY.

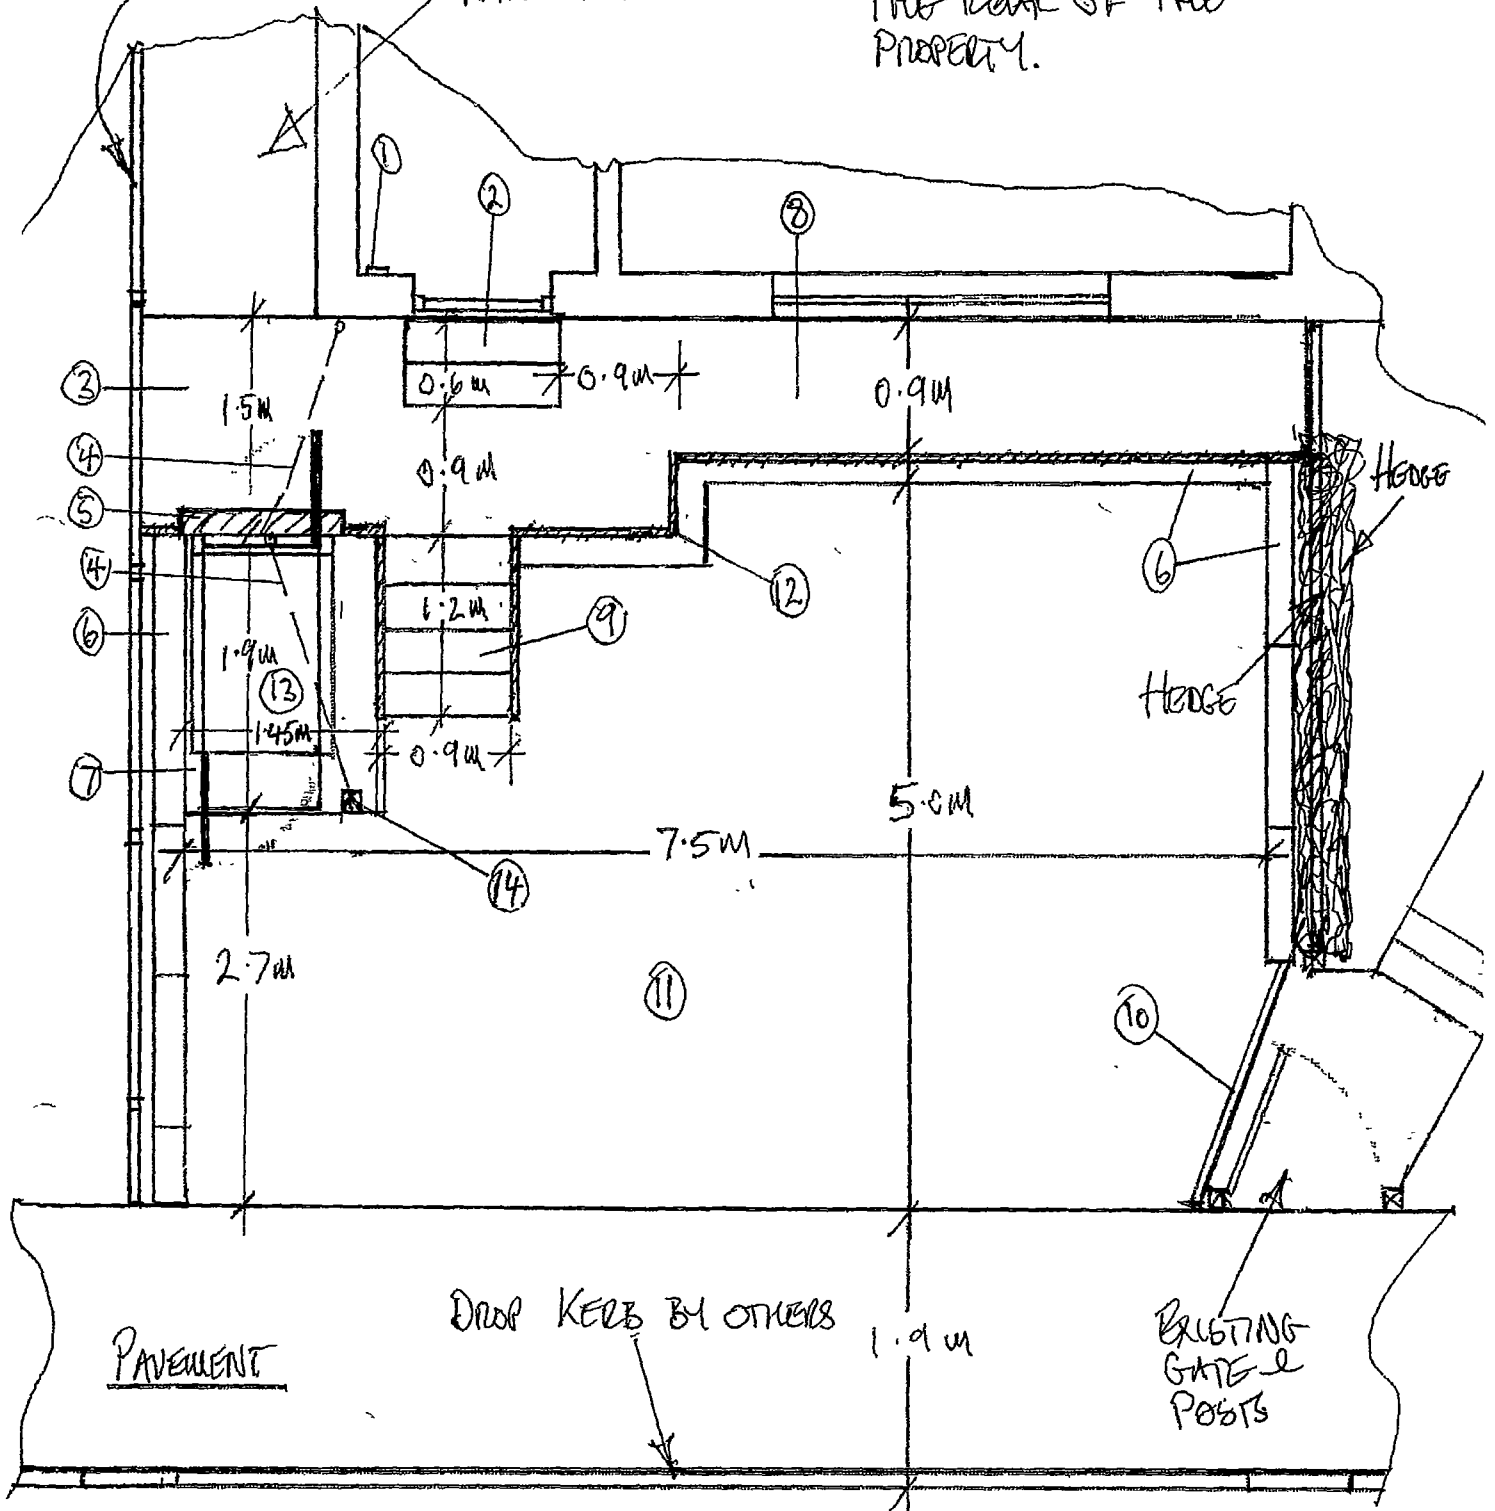

TOTAL RISE = 900mm (APPROX.)

68 HENTON BANK RD
MANCHESTER
DATE 27.1.23.

68 Heathbank Rd,

Manchester

Date 27.1.23.

1. Provide a dedicated power supply, terminating with a 13amp. Switched fused spur at low level (lift charger adjacent).
2. Brick and flag steps, minimum 900mm wide with 300mm goings and maximum 170mm risers.
3. Build a brick and flag plinth 1.5m x 3.75m at existing path level, lift face to be solid brick or 7kn concrete block concealed behind the lift.
4. Provide 32mm ducting's for power supply and call stations, ducting's to have swept bends and draw cords.
5. 1300mm x 200mm x 200mm shuttered concrete insert for lift gate fixing.
6. Excavate the front garden and build new 225mm retaining walls to three sides, wall at the side of lift to be the same height as the plinth over 1.9m.
7. Excavate the garden and lay a 1900mm x 1450mm x 100mm thick flat concrete base under lift position (level side to side, to fall away from lifting face, max. fall is 10mm over 1900mm).
8. Lay new 900mm wide flagged path.
9. Brick and flag steps, minimum 900mm wide with 300mm goings and maximum 170mm risers.
10. Flag on end retainer.
11. Excavate new front garden and lay a new hard standing using SUD blocks, fall on hard standing to be around 1:60 falling toward the pavement.
12. Galvanised steel balustrade type railings to all exposed sides of plinth and steps, painted black, 1100mm high on level plinth, 900mm high to sides of steps, 90mm maximum gap between vertical rails.
13. Pollock Classic step lift with Manual upper and lower gates, side rails with glazed panels, lower fixed ramp, platform size 1400mm x 900mm and SWL 280 KG.
14. 100mm x 100mm concrete post concreted into the ground to protect the lift and also serve as a post for the lower call station, painted white.

Table A			
ADJACENT SURFACE DISTANCE BS6440:2011	
BUILDERS WORK AND GENERAL NOTES – STEP LIFT

The customer is responsible for carrying out the work below. These are required for the lift to comply with the Supply of Machinery (Safety) Regulations 1992. If any points are not clear please contact Pollock Lifts without delay.

- GENERAL
 - 1.1 The lift must be installed into and through the building for the passage of the lift equipment and personnel must be maintained.
 - 1.2 Unload delivered materials and store in a suitable dry and secure location within 5m of interded lift site. Parts should be handled with care and slung correctly to avoid damaging components and decorative finishes. Parts may become damaged by storage outside or in damp conditions.
- DIMENSIONS AND TOLERANCES

Do not scale from the drawings. All dimensions are in millimetres except where otherwise stated. All dimensions are to be measured from datum line AL.
- UPPER AREA
 - 3.0 The lift must be installed into and through the building for the passage of the lift equipment and personnel must be maintained.
 - 3.1 The lift must be installed into and through the building for the passage of the lift equipment and personnel must be maintained.
 - 3.2 Make good where necessary around the platform lift and its associated equipment after they are finally positioned and fixed.
- ELECTRICAL WORKS
 - 4.1 Provide a 230V, 1 phase, 50 hertz, 3 wire permanent supply terminating in a fused spur 13A within close vicinity of the lift (within the fabric of the building + A 20mm Duct installed terminating at lift position as indicated). The switch SA Charging Circuit must be able to accept 1 x 5A HRC fuse, DEC type 'T' or equivalent fuses to BS88 Part 2.
 - 4.2 For External Installation it is recommended that lighting is provided controlled by PIR's.
 - 4.3 The electrical work must comply with the latest revision of the IEE Wiring Regulations.
 - 4.4 It is recommended that the supply is protected by a suitable RCD.
 - 4.5 Where thick / surface mounted wall sections are required walls should be chased out prior to lift installation to allow for mounting of cable conduit and call panels. Client to make good after lift commissioning.

BUILDING WORK REQUIRED

- 1-
- 2-
- 3-
- 4-
- 5-
- 6-

APPROVED WORKING DRAWING

BY:..... COMP.

SIGNED:..... DATE

NOTE THE ABOVE BUILDING WORK MUST BE CARRIED OUT PRIOR TO THE LIFT INSTALLATION

LIFT DATA

PLATFORM SIZE	900W	THROUGH ACCESS	COLOUR 9007	FLOOR MOUNTED
UPPER GATE HANDED	LH	ALUMINIUM GLAZED	COLOUR 9007	
LOWER GATE HANDED	LH	STAINLESS STEEL GLAZED		
LOWER LEVEL RAMP	FIXED RAMP			
TRAVEL	(MIN 250mm MAX 1000mm)			mm TBC

COPYRIGHT



pollock Lifts

UNIT 1 SLOEFIELD DRIVE
CARRICKFERGUS
COUNTY ANTRIM
NORTHERN IRELAND
BT38 8GX
TEL: 00 44 (0) 28 93368167
WEB: WWW.POLLOCKLIFTS.CO.UK

UNIT: STEP LIFT

NAME: CLASSIC 900W LH Upper Gate – LH Lower Gate with Fixed Ramp

40900276

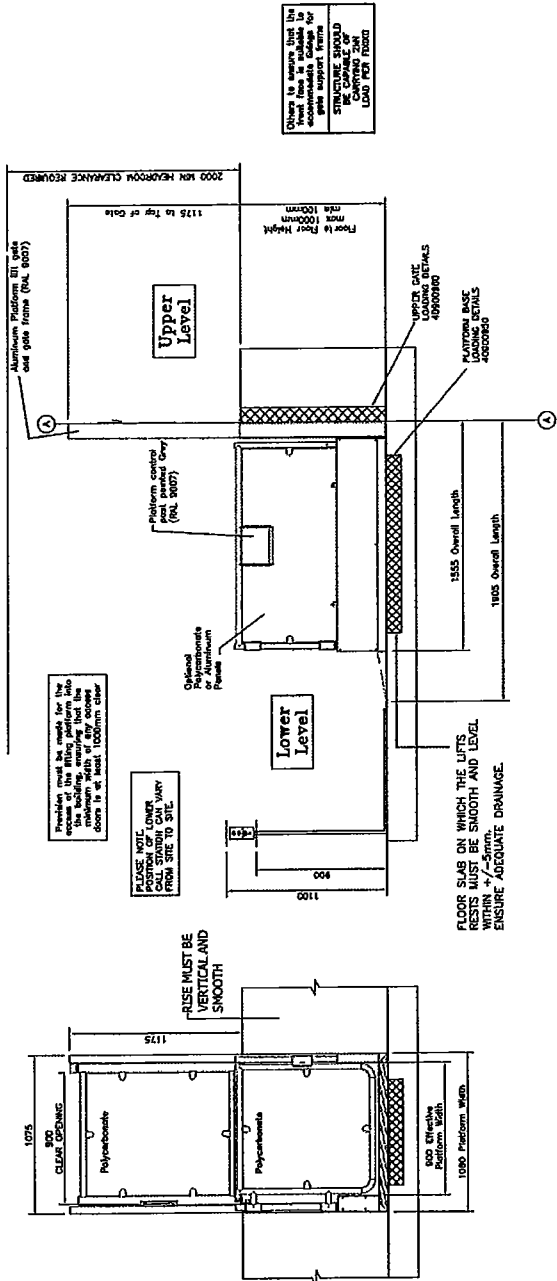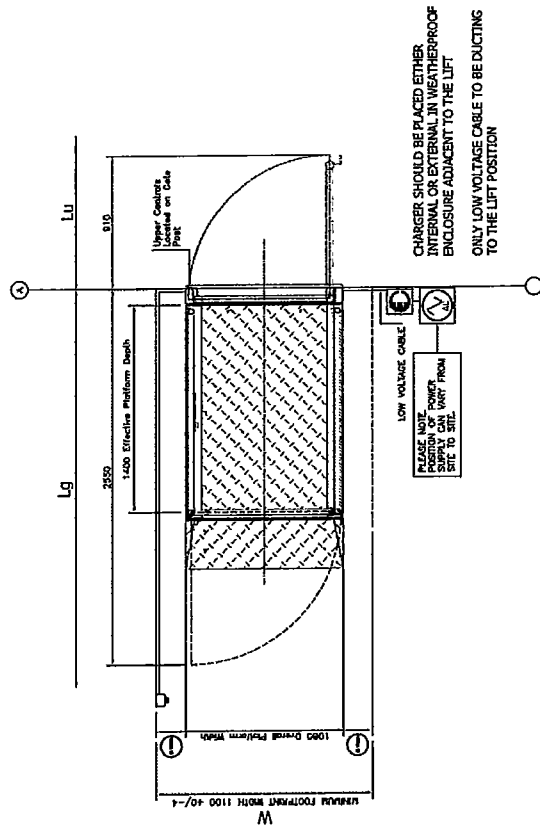


SITE DIMENSIONS	
Minimum Footprint Width (W)	1100mm
Minimum Ground Footprint Length (Lg)*	3405mm
Minimum Upper Footprint Length (Lu)*	1500mm
*including 1500mm TURNING CYCLE	

Change History Record		
Issue	CHANGE No	DATE INITIALS
A	---	27/01/14 TL
B	---	01/07/14 TL
C	---	24/02/20 TL


FOR EXTERNAL LIFT POWER SUPPLY
NEED TO BE LOCATED INSIDE BUILDING
AND DUCTED TO LIFT POSITION

1m Steplift 800W 1m Steplift 900W

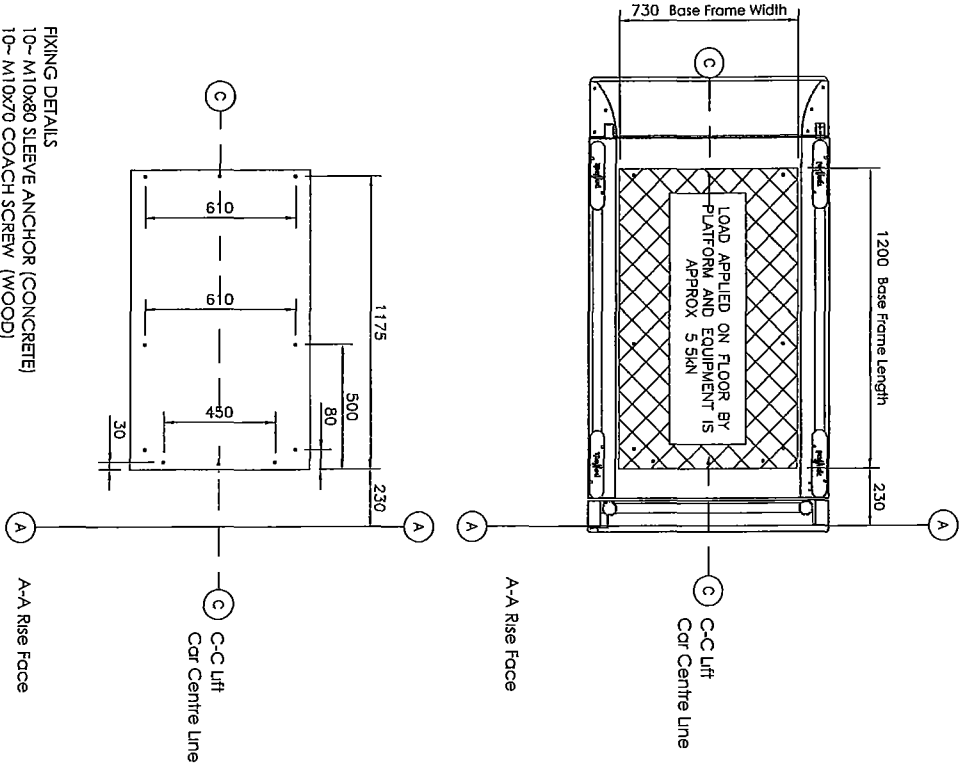

FIXING DETAILS
10- M10x80 SLEEVE ANCHOR (CONCRETE)
10- M10x70 COACH SCREW (WOOD)

1m Steplift 1100W

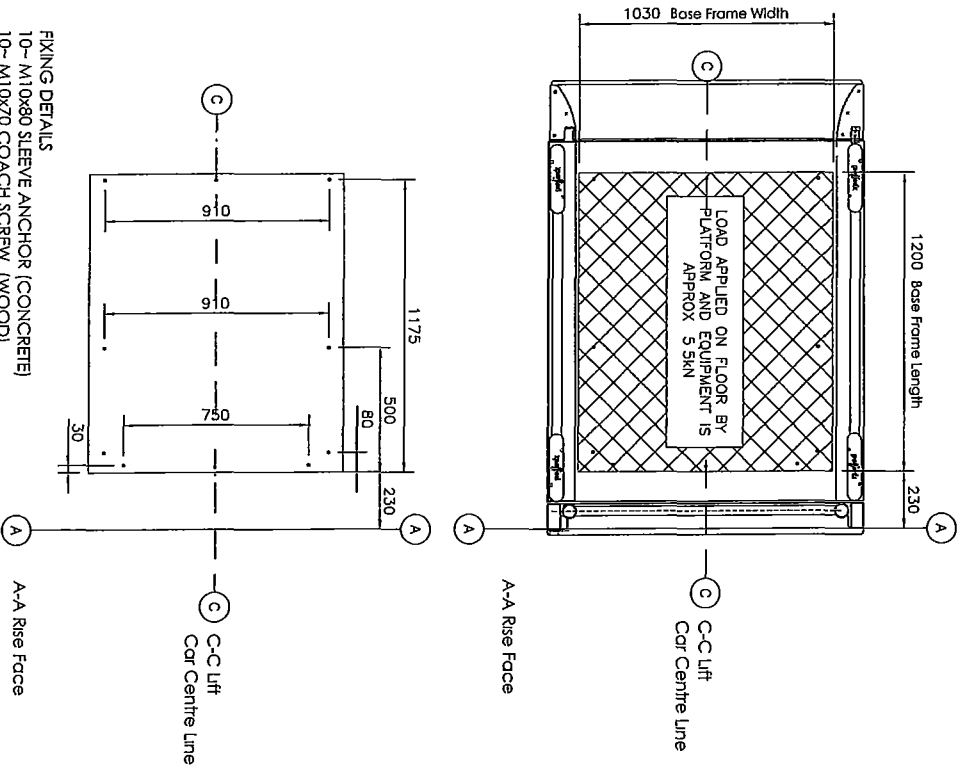

FIXING DETAILS
10- M10x80 SLEEVE ANCHOR (CONCRETE)
10- M10x70 COACH SCREW (WOOD)

Change History Record

Issue	CHANGE No	DATE	INITIALS
A	---	27/01/14	TL
B	---	10/04/14	TL
C	CR0742	01/07/14	TL

APPROVED WORKING DRAWING

BY	COMP.
SIGNED	DATE

COPYRIGHT

pollock
Lifts

UNIT 1 SLOEFIELD DRIVE
CARRICKFERGUS
COUNTY ANTRIM
NORTHERN IRELAND
BT38 8GX
TEL: 00 44 (0) 28 93368167
WEB WWW.POLLOCKLIFTS.CO.UK

UNIT STEPLIFT



NAME CLASSIC and EXECUTIVE - THRU ACCESS - BASE DRAWING

PLATFORM SIZE	800W / 900W / 1100W
TRAVEL	(MIN 100mm MAX 1000mm)

mm TBC

40900950

Im Steplift Upper Gate Fixing / Loading Details.

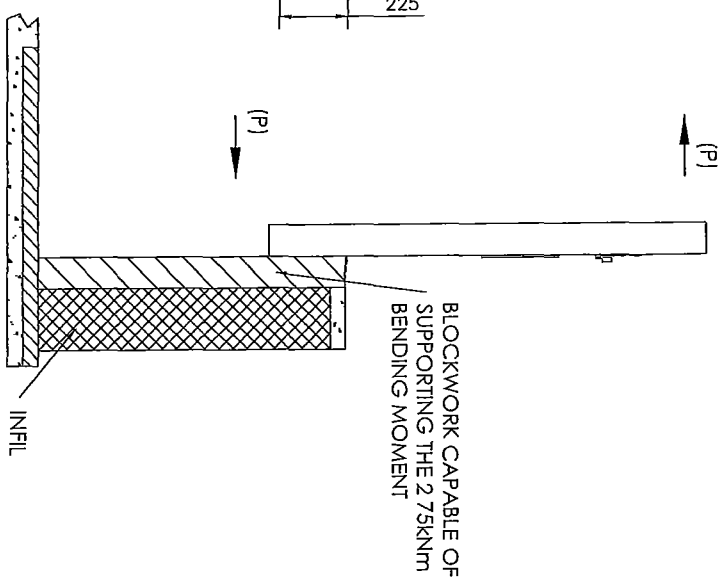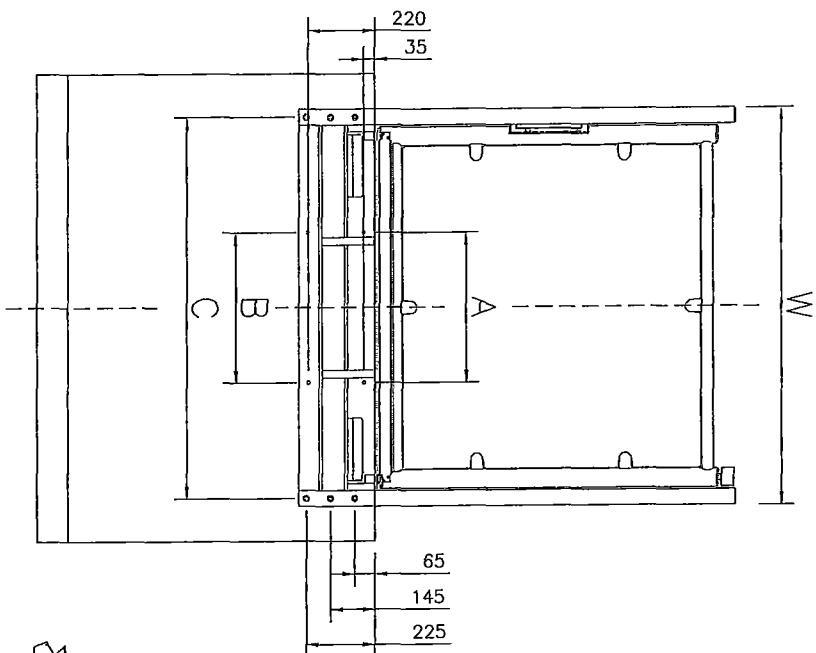

UPPER GATE FIXING

GATE VARIABLES				
THROUGH ACCESS				Gate Width
LIFT WIDTH	"A"	"B"	"C"	"W"
800W	380mm	380mm	925mm	975mm
900W	380mm	480mm	1025mm	1075mm
1100W	480mm	480mm	1225mm	1275mm
SIDE ACCESS				
1400W	480mm	480mm	1370mm	1422mm

NOTE:
THESE LOADINGS ARE ONLY GENERATED UNDER FORESEEABLE MISUSE.

TOTAL STRUCTURAL LOAD (FOS 1.6) = 240kg.

PULL OUT LOAD PER FIXING = 2kN

BENDING MOMENT ON LIFT FACE WALL = 2.75kN

FIXING DETAILS
10~ M10X80 SLEEVE ANCHOR (CONCRETE)
10~ M10X70 COACH SCREW (WOOD)

Change History Record		
Issue	CHANGE No	DATE
A	---	27/01/14
B	---	10/04/14
C	CR0742	01/07/14

APPROVED WORKING DRAWING		
BY	COMP	DATE
SIGNED		

COPYRIGHT		UNIT 1, SLOEFIELD DRIVE GARROCKFERGUS COUNTY ANTRIM NORTHERN IRELAND BT38 8GX TEL 00 44 (0) 28 93368167 WEB WWW.POLLOCKLIFTS.CO.UK
pollock Lifts		

Change History Record			
Issue	CHANGE No	DATE	INITIALS
A	-----	27/01/14	TL
B	-----	10/04/14	TL
C	CR0742	01/07/14	TL

Terms & Conditions

DEFINITIONS – In these conditions, the "Company" shall mean Pollock Lifts. The "Purchaser" shall mean the Company or person that places an order with the Company or otherwise agrees to buy Goods from the Company. The "Goods" shall mean all or any of the Goods which from time to time the Company offers for sale and which form the subject matter of the Contract. The "Contract" shall mean the Contract on these Terms and Conditions of Sale for the sale of the Goods by the Company to the Purchaser.

VALIDITY – Unless previously withdrawn, the Tender is open for acceptance within the period stated, or within 90 days after its date where no period is stated.

GENERAL – Terms or conditions stipulated, incorporated or referred to by the Purchaser are not to be varied or annulled, unless expressly agreed in writing by the Company.

POLLOCK LIFTS PAYMENT TERMS – (i) The customer shall pay 100% of the price due to the Company 30 days from date of installation in relation to the order upon completion of installation. (ii) Interest on overdue accounts shall be paid at the rate of 8% above the Bank of England base rate, accruing daily. If the Customer shall fail to pay promptly, he shall lose the benefit of any previously agreed discount. (iii) In spite of delivery of the Goods, ownership of the Goods delivered by the Company shall only be transferred to the Customer when the Customer has met all that is owing to the Company on whatever grounds. (iv) The Customer shall pay all accounts in full and not exercise any rights of set-off or counter-claim against invoices submitted.

SPECIFICATION – Any/all specifications, drawings and particulars submitted together with the Tender are approximate and the descriptions and illustrations contained in the Company's advertisement matter are only intended as a general description of the Goods therein and shall not form part of the Contract.

DELIVERY OF GOODS – In the case of delivery to site, any claim for shortage of delivery, loss of Goods or damage in transit will only be entertained if, in the case of shortage of delivery or damage in transit, a separate notice in writing is given to the carrier concerned within 3 days of delivery and to the Company within 7 days of receipt of Goods, followed by a complete claim in writing to the carrier and the Company within 14 days of receipt of Goods. In the case of loss of Goods, notice in writing to be given to the carrier concerned and the Company and a complete claim in writing made 21 days of the date of the consignment. Where Goods are accepted from a carrier without being checked, the delivery book of the driver must be marked "not examined".

DELIVERY AND COMPLETION – Estimated times for delivery and completion shall run from the date of receipt of written order or, if later, from the receipt of any such information, drawings, licenses, permits and approvals as may be necessary to allow the work to proceed. The Company will endeavour to meet all required delivery dates but failure to do so will not entitle the Purchaser to claim damages from the Company in respect thereof nor rescind the contract. If, due to circumstances beyond the control of the Company, the Purchaser cannot accept delivery of the Goods upon the agreed delivery date, or is otherwise unable to grant access to the Company to the site, the Company reserves the right to recover any cost incurred and/or to continue to manufacture Goods and deliver them to storage in accordance with clause 8.

OVERTIME – Unless specifically mentioned to the contrary, in writing, the Tender is based on the assumption that all work shall be carried out in the normal working hours of the Company, and only if agreed, any overtime worked shall be added to the costs as an equal amount to the appropriate costs, overhead charges and profit.

PASSING OF RISK – The Goods or any part thereof shall be at the sole risk of the Purchaser from the time that they are delivered, in accordance with the terms of the Contract, whether or not accepted by the Purchaser. Where the Purchaser is unable to accept delivery of all or any part of the Goods, the said risk shall pass to the Purchaser on the notification that the Goods are ready for despatch. Once the risk has been passed to the Purchaser as aforesaid notwithstanding any other provisions herein such risk shall be incapable of being passed back to the Company.

PATENTS – The Purchaser warrants that any design or instruction furnished or given by it shall not be such as to cause the Company to infringe any letter patent, registered design or trademark in the execution of its order.

GENERAL LIABILITY – Save in respect of death or personal injury caused by the negligence of the Company it shall not, either before or after handing over the Goods to the Purchaser, be liable for any loss and/or damage caused by or arising from the use of any Goods otherwise than in accordance with instructions given by the Company from time to time as to its operation and maintenance, and shall not, in any event, be liable for any loss arising out of any cause beyond its reasonable control. The Purchaser shall not use or permit to be used the whole or any part of the Goods supplied under this contract before they have been completed, installed, tested and handed over. If such Goods or any part of them are so used the Purchaser shall indemnify the Company against any liability that should be incurred by the Company to any person whether arising directly or indirectly from such use. Notwithstanding any other provision of the Contract, the Company shall not be liable to the Purchaser by way of indemnity or by reason of any breach of contract or of statutory duty by reason of tort (including but not limited to negligence) for any loss of profit or income or for any indirect or consequential damage whatsoever may be suffered by the Purchaser.

INSTALLATION – Any extra costs incurred, due to suspension of work as a result of instructions received from the Purchaser, the lack of such instructions, interruptions, delays, overtime, unusual working hours, and additional work or variations or work for which the Company is not responsible or mistakes or any other causes outside the Company's control, shall be added to the Contract price and be paid by the Purchaser in accordance with clause 10. Any such charges shall be based upon the Company's normal rates and shall include outworking and lodging allowances where appropriate. The price stated in the Tender is based on the payment of nationally agreed rates for outworking allowances and lodgings. If suitable lodgings are not available at these rates due to circumstances beyond the Company's control the difference in cost including any extra fares incurred shall be added to the Contract price and paid by the Purchaser.

PRICE VARIATION – All quotations are based on materials and wage rates at the date of Tender and shall be subject to change in accordance with the Formula and Indices for Contract Price Adjustment (current addition) compiled by the Lift and Escalator Industry Association. The proportionate variation in such index between Tender date and dispatch date shall be applied as an increase in the Tender price. Alternatively, if the Tender so states, firm prices are quoted on the understanding that completion within the period specified is not prevented by act or omission of the Purchaser, otherwise price variation as aforesaid shall be applied in respect of over-run period. All prices will be subject to variation in respect of any additional costs arising by virtue of any statute, regulations or orders issued by any Government Department or other duly constituted authority. Any price adjustment or charge variation referred to above may be invoiced immediately once the amount thereof has been ascertained and be payable forthwith.

The provisions of clause 10 above in respect of interest payable on overdue accounts shall be applied to any payments due under this clause should they become overdue. The Tender price, where appropriate, allows for the cost of importing materials based upon the rate of exchange, tax or duty, landing charges, dock duties, demurrage, post premiums and customs duties prevailing at the date of tender. In the event of any adjustment in such rates or costs the Company reserves the right to make an adjustment to the price.

PREVENTION OR FRUSTRATION – If the Contract becomes impossible of performance or otherwise frustrated, the Purchaser will be liable to pay the Company all costs, expenses, overheads and any loss of profit which the Company, its suppliers or sub-contractors have incurred, or for which there is liability under the Contract at the time of impossibility of performance or frustration. Any pre-payments which may have been made to the Company under this Contract shall be applied towards satisfaction of such sum as may become due to it under the foregoing provisions and the excess (if any) of such pre-payments will be refunded.

DETERMINATION – The Company shall be entitled to determine its employment under the Contract in circumstances where:
The Purchaser is in material or continuing breach of any of its obligations under the Contract and fails to remedy such breach within 10 days of receipt of written notification from the Company of such breach, and
The Purchaser makes a voluntary arrangement with its creditors or becomes subject to an administration order or goes into liquidation or an encumbrance takes possession of, or a receiver or manager is appointed over, all or any property or assets of the Purchaser or the Purchaser ceases to carry on business or the Purchaser generally becomes unable to pay its debts within the meaning of section 123 Insolvency Act 1986.

STORAGE – Where the Purchaser is unable to take delivery of all or part of the Goods within 7 days after notification that they are ready for dispatch, it shall find and pay for suitable storage, maintenance, insurance and other associated costs. If the Company's facilities permit, it will at the Purchaser's written request, store the goods at the Purchaser's risk and expense.

GUARANTEE – The Company guarantees the material and workmanship for a period of one year from the date of delivery, or in the event of installation by the Company for a period of one year after the completion of the installation, subject to the terms and conditions mentioned in the clause.

Should any defect in design, workmanship or material become evident in the guarantee period which is not due to ordinary wear and tear or to improper use or care by any party other than the Company or to any other causes beyond the Company's control, the Company undertakes to repair or exchange the defective part with all reasonable dispatch. The defective part to be returned to the Company, carriage paid by the Purchaser, and the repaired or exchanged part being returned to the Purchaser carriage paid by the Company.

The guarantee in this clause shall only apply if arrangements for normal day-to-day maintenance and adjustments by a competent engineer have been made and carried out.

The liability of the Company under this clause shall constitute its sole liability (save in respect of death or personal injury caused by the negligence of the Company) whether in Contract, tort (including negligence) or otherwise in respect of any defects in the Goods and services supplied under the Contract and any warranties or conditions implied by law are hereby expressly excluded.

At the end of the guarantee period all further liability on the part of the Company ceases.

In the case of Goods supplied by the Company but not manufactured by the Company, the Company's liability shall be limited to such a guarantee as the Company receives from the manufacturer thereof.

LAW APPLICABLE – (i) This Contract is governed by, and shall be construed in accordance with, the laws of Northern Ireland. (ii) The Company and the Customer irrevocably agree that the Courts of Northern Ireland shall have exclusive jurisdiction to hear and determine any suit, action or proceedings, and to settle any disputes which may arise out of or in connection with this Contract and, for such purposes, the Company and the Customer each irrevocably submit to the jurisdiction of the Courts of Northern Ireland.

CANCELLATION – If the order is cancelled after the Company has accepted it, the Customer will become liable to the Company for a cancellation charge. That charge will be calculated so as to recover only the direct and indirect costs incurred by the Company in connection with the customer's order setup to the time of the receipt of notification of the cancellation.

ORDER CANCELLATION CHARGES – as agreed within supply framework/contract, should no designated terms be stipulated, the following terms shall apply:

Should your order be cancelled for any reason, it will be necessary to levy cancellation charges against you in accordance with the following scale:

1. Before preparation of Builders Work Drawings	£300.00
2. Following completion of Builders Work Drawings	£550.00
3. 8 weeks prior to agreed delivery date	40% of order value
4. 6 weeks prior to agreed delivery date	60% of order value
5. 4 weeks prior to agreed delivery date	80% of order value
6. 2 weeks prior to agreed delivery date	100% of order value

We may revise these figures, in accordance with manufacturing progress and orders placed on suppliers, and therefore represents the maximum liability for cancellation in each element. It is recommended that you advise us at the earliest opportunity of a situation that is likely to affect the progress of your order, in order to keep these cancellation charges to a minimum.

TERMS OF PAYMENT – The customer shall pay 100% of the price to the Company 30 days from date of installation. Interest shall be paid on all overdue amounts from the date payment was due until actually made at the rate of 8% above the Bank of England base rate.

Payment, unless otherwise agreed in writing by the Company shall be as follows.

- In the case of a Contract for more than one item which is not proceeded simultaneously, the terms of payment set out shall apply as though there were a separate Contract in respect of each item. Should the Purchaser not accept delivery when the Goods are tendered, payment will become due as if delivery were made. All Goods supplied shall remain the property of the Company until full payment of the Contract price and, in the event of the Purchaser failing to make payment, without prejudice to any other remedy in equity or at common law, the Company shall be entitled to enter the premises where such Goods are held and remove the same, whether installed or not. The Purchaser shall not in any way dispose of Goods supplied by the Company in respect of which payment has not been received in full. Notwithstanding any other provisions of the Contract the Company may at its discretion require payment with order or against pro-forma invoices.