


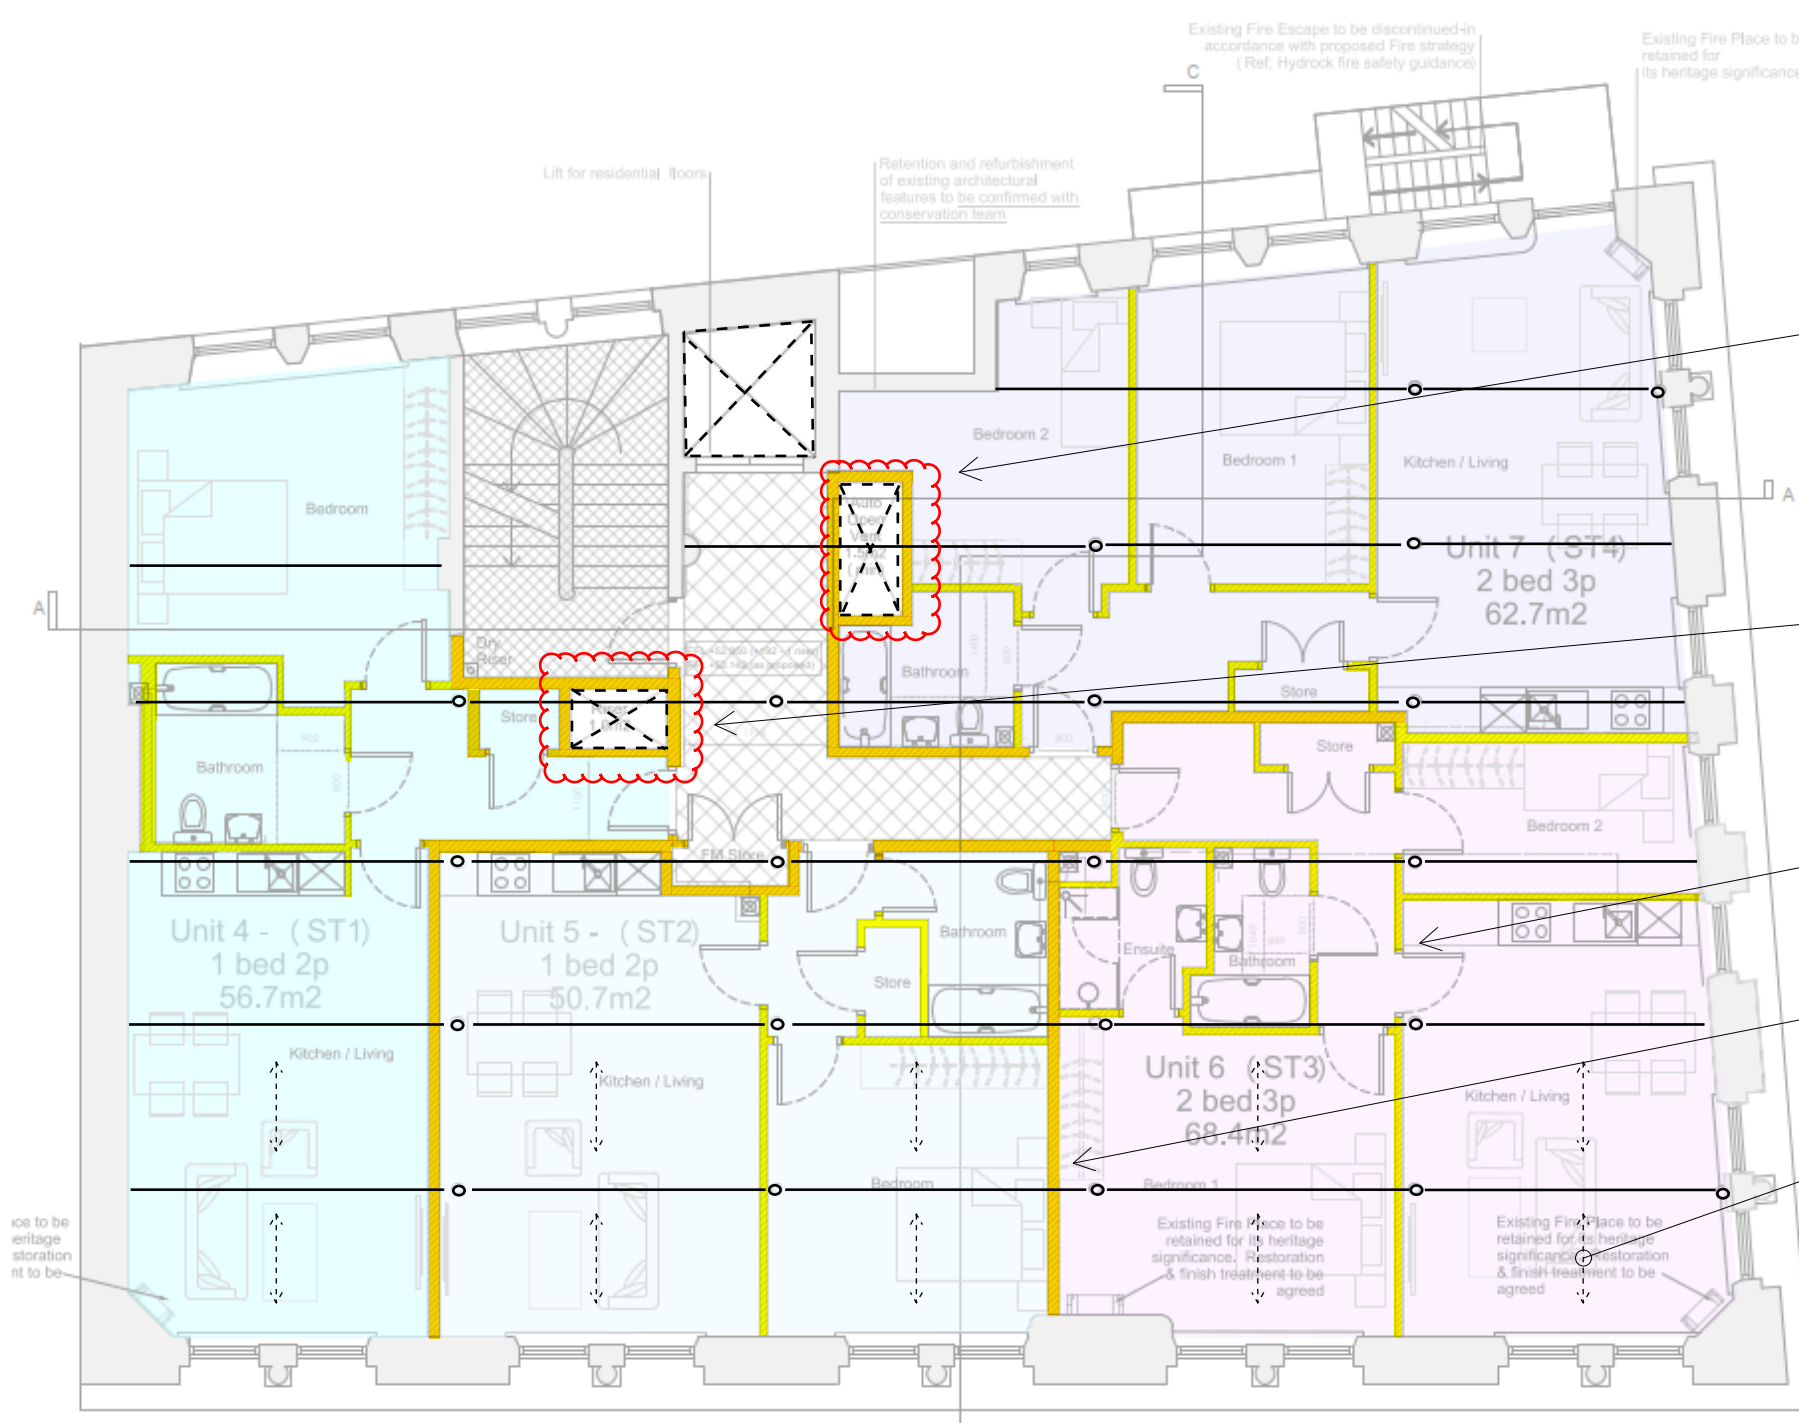

Drawing Key

- Existing timber beams
- - - Existing metal beams
- Existing metal columns
- New non-structural studwork fire compartmentation walls
- New non-structural studwork walls
- New non-structural blockwork fire compartmentation walls
- - - New structural steel beams
- New structural timber beams

Second Floor Structure Indicating Third Floor Structure Over

Scale: 1:100

General Notes

1. The scheme shown is indicative and is subject to detailed design.
2. Locations of the existing structure are indicative and are based on the survey information provided by the client.
3. Scheme shown is based on Architectural planning drawings Rev D.

02/12/2022 P01 Issue
14/04/2023 P02 Issue
17/05/2023 P03 Issue

Project:	Fraser House	Eng:	MWS
Title:	Second floor structure	Date:	May'23
No:	LM21346-DYSE-XX-ZZ-SK-S-0024	Rev:	P03