




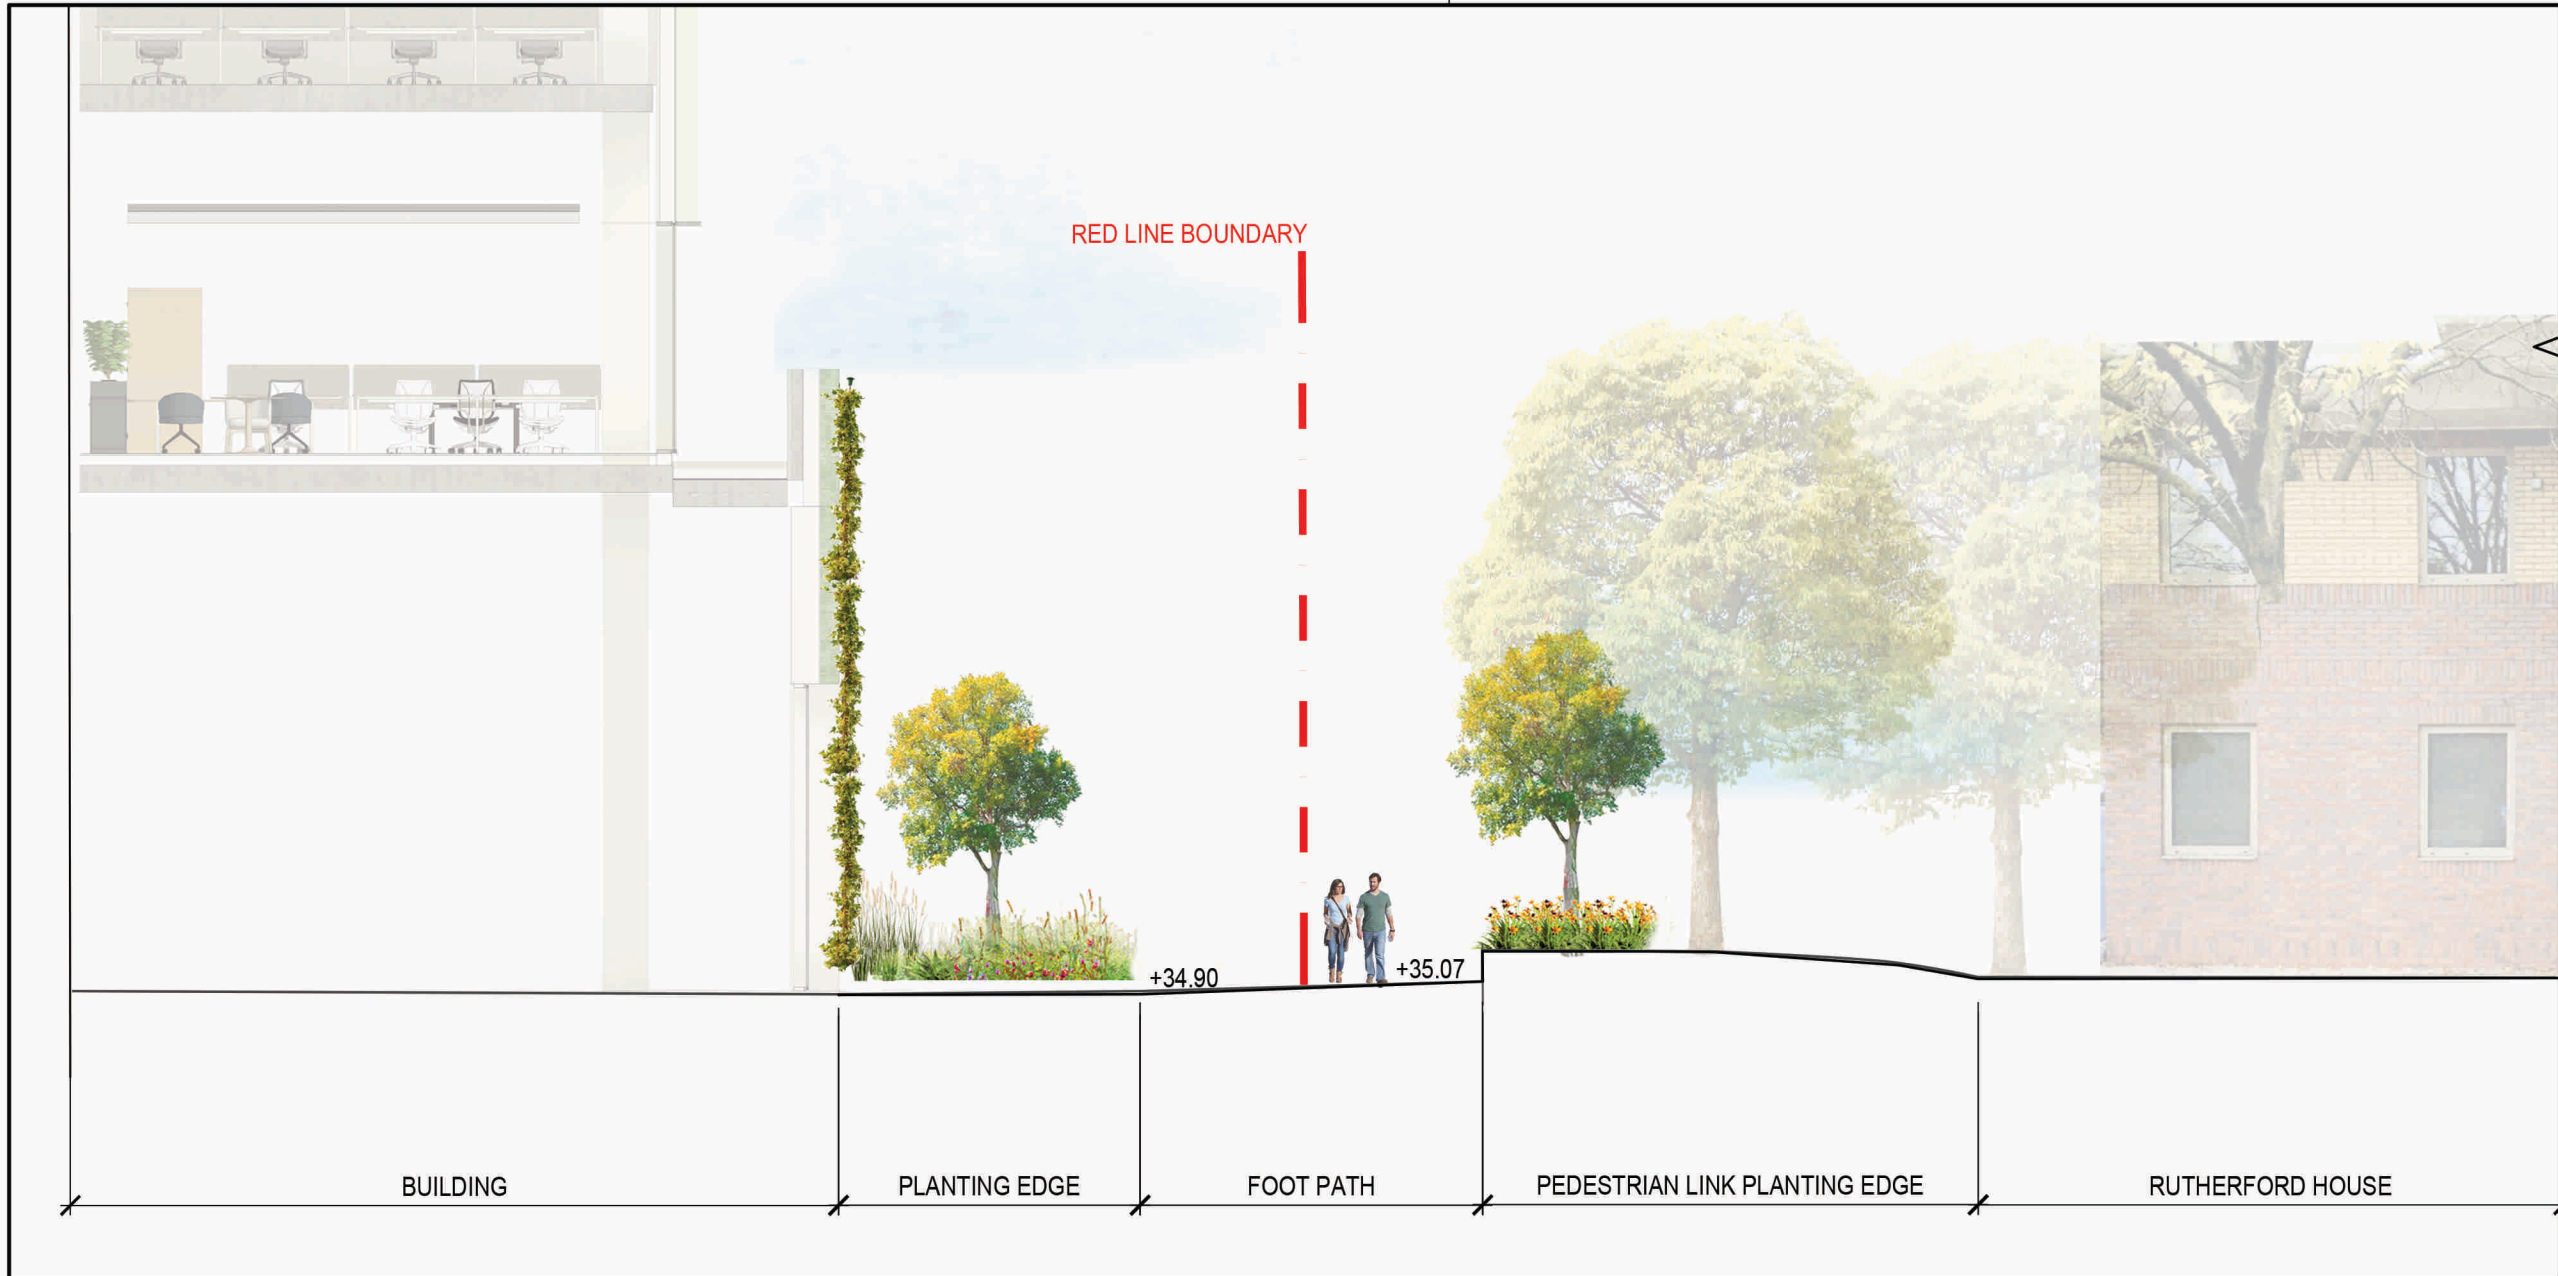

SECTION E-E'
SCALE 1:100

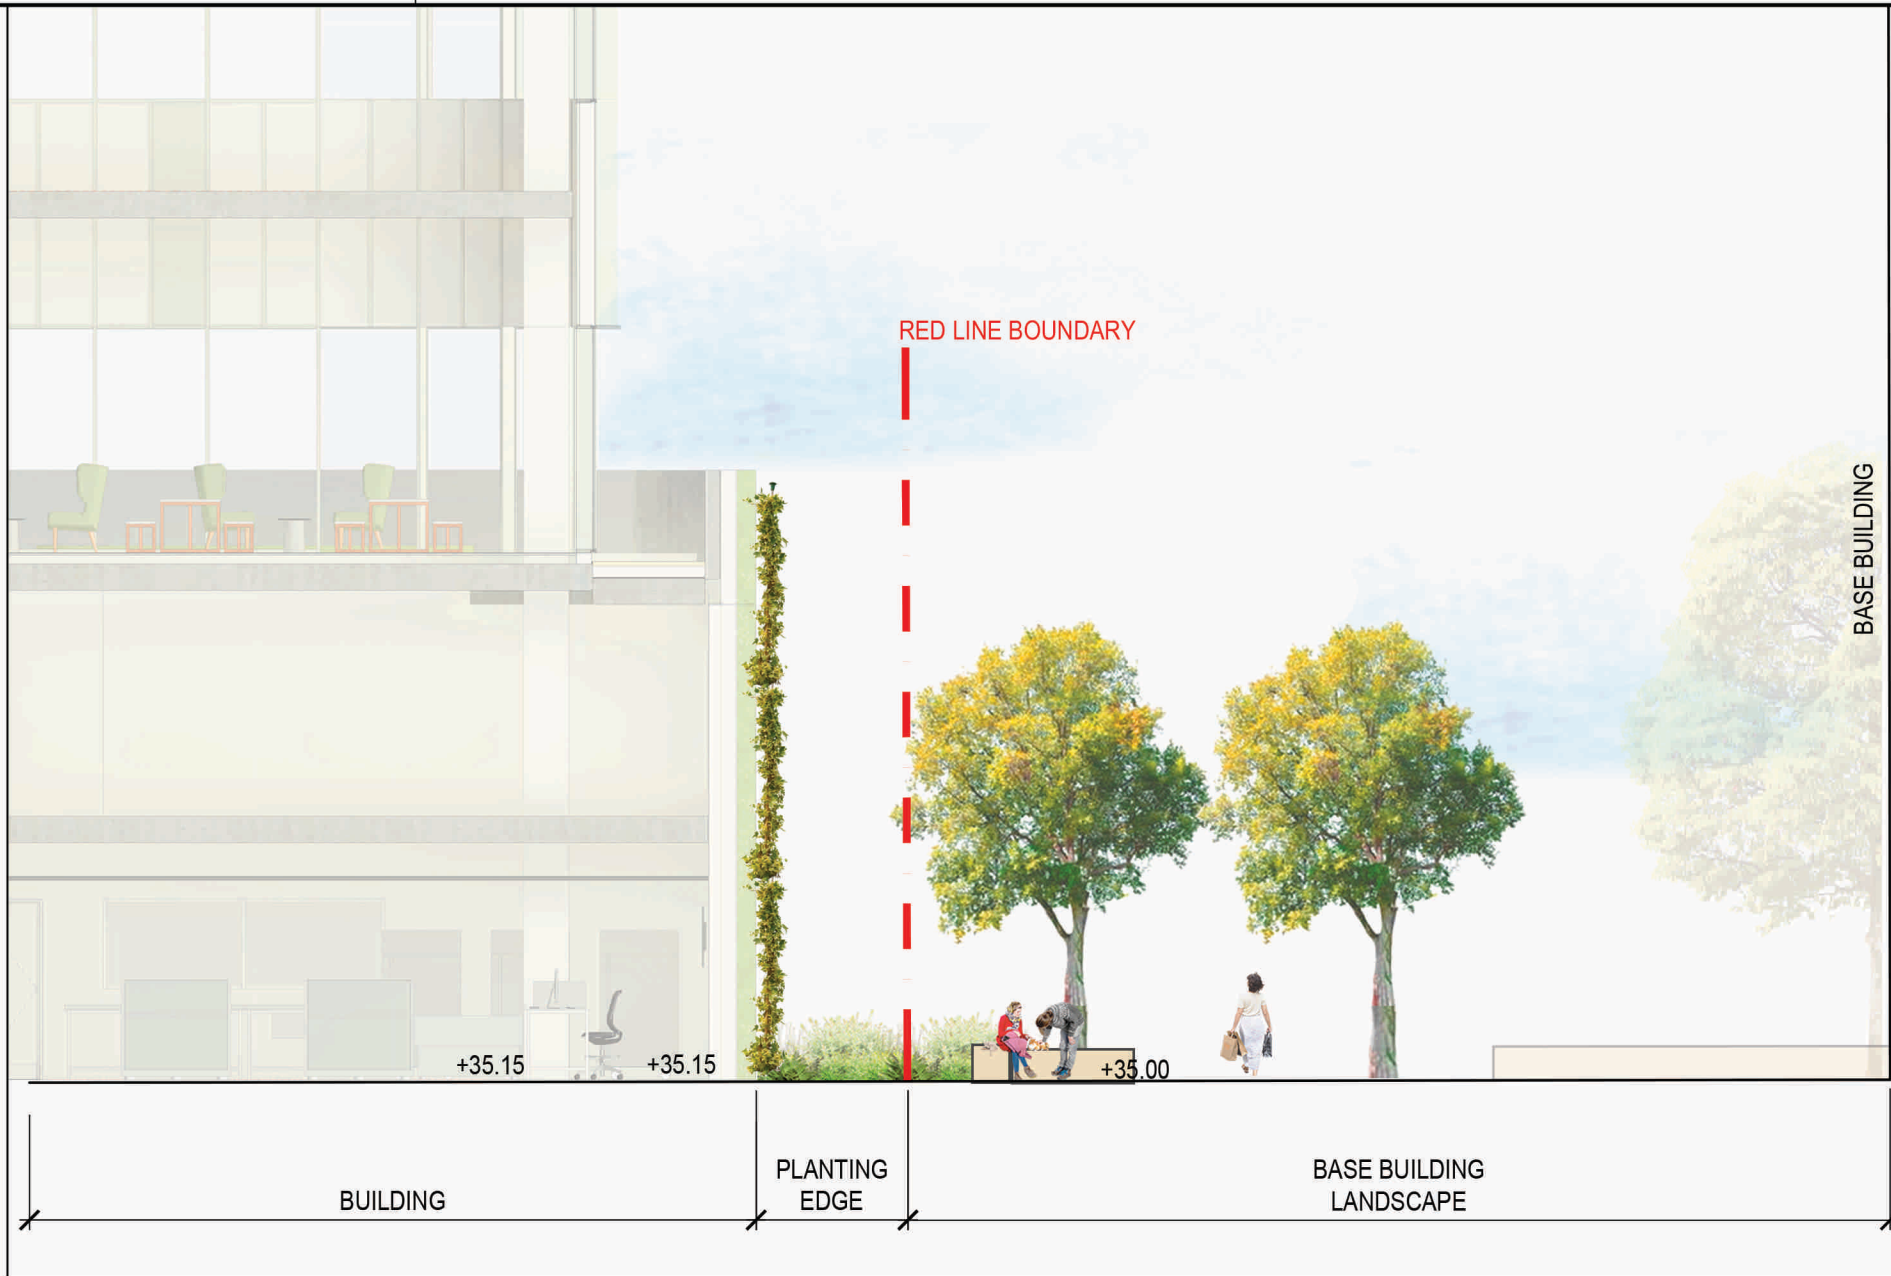

SECTION F-F'
SCALE 1:100

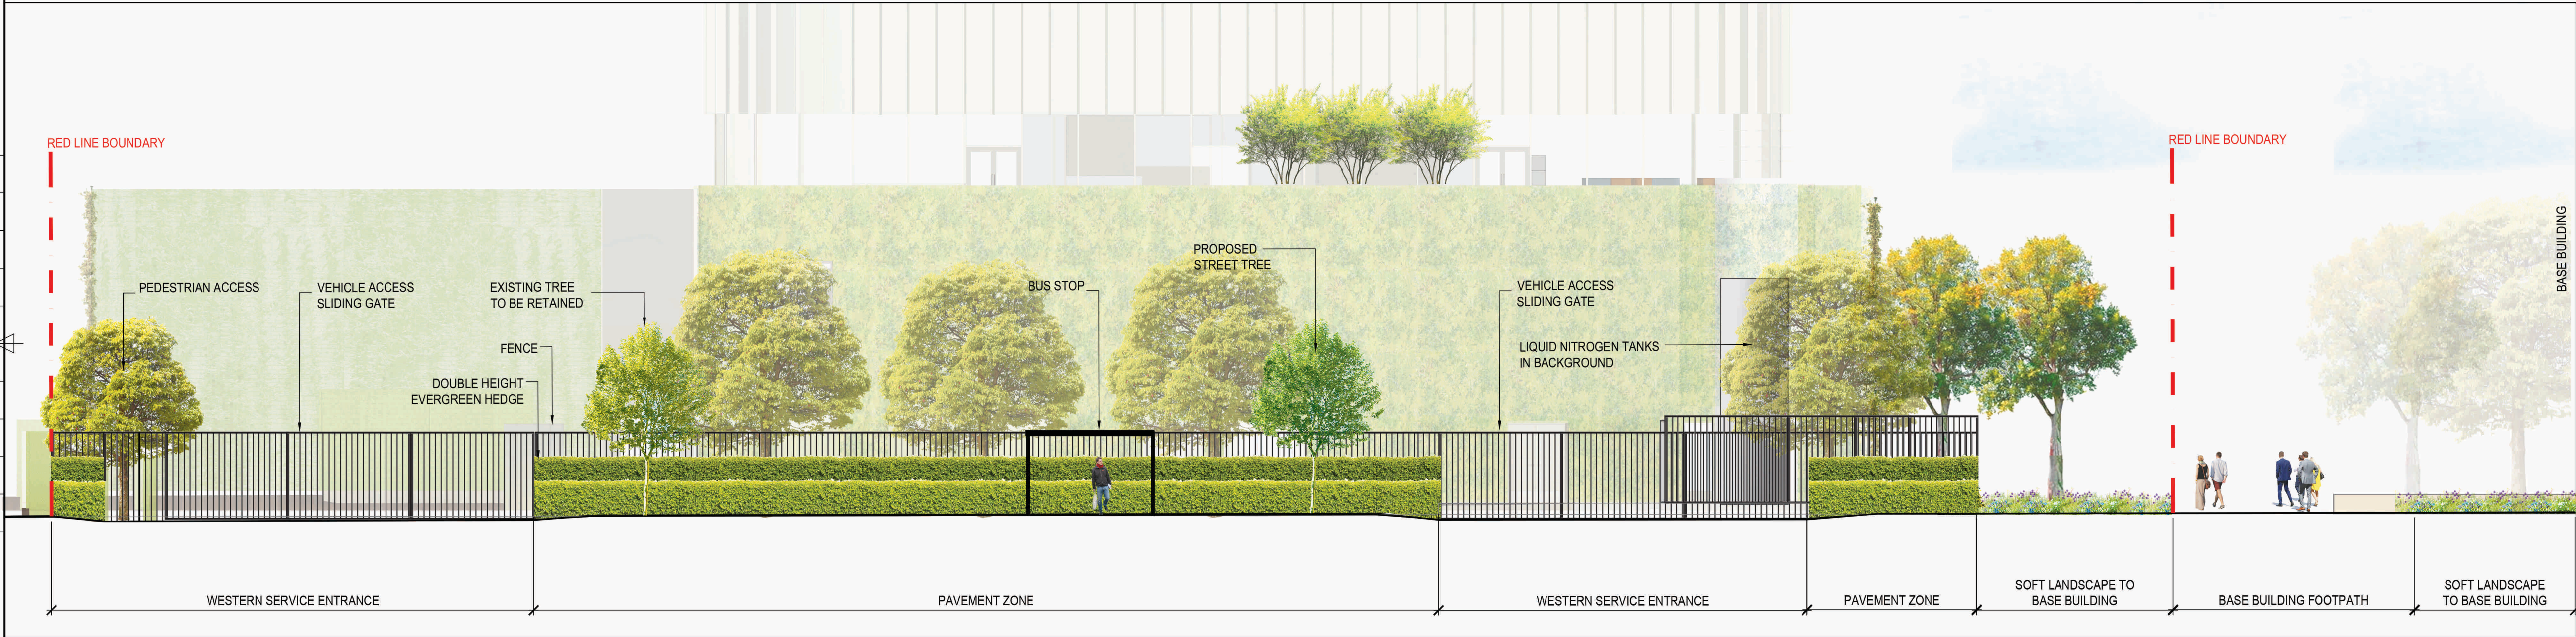


SECTION G-G'
SCALE 1:100

BUILDING DESIGN PARTNERSHIP SHALL HAVE NO RESPONSIBILITY FOR ANY USE MADE OF THIS DOCUMENT OTHER THAN FOR THAT WHICH IT WAS PREPARED AND ISSUED.
ALL DIMENSIONS SHOULD BE CHECKED ON SITE.
DO NOT SCALE FROM THIS DRAWING.
ANY DRAWING ERRORS OR DIVERGENCES SHOULD BE BROUGHT TO THE ATTENTION OF BUILDING DESIGN PARTNERSHIP AT THE ADDRESS SHOWN BELOW.

NOTES

P02	AMENDMENTS TO SECTION G-G'	AV	JF	04.04.23
P01	FIRST ISSUE	AV	JF	03.02.23

FIRST ISSUE

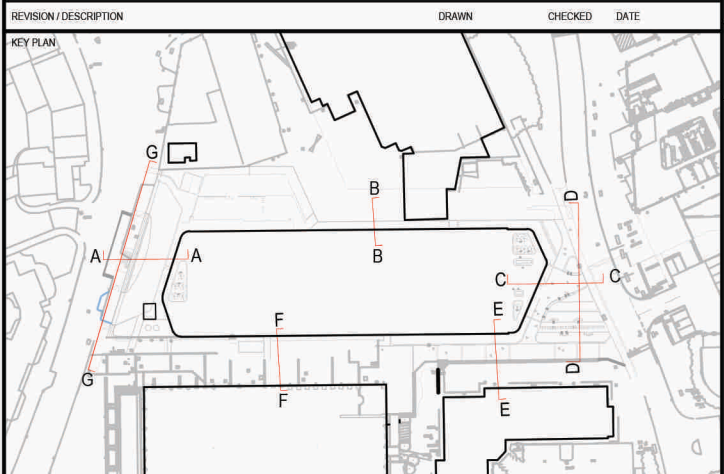

BDP.

11 Ducie Street
P.O. Box 85, Piccadilly Basin
Manchester M60 3JA
United Kingdom
T +44 (0)161 828 2200
F +44 (0)161 828 2235
www.bdp.com

PROJECT TITLE Greenheys Development	
PROJECT NUMBER P3001624	
DRAWING TITLE LANDSCAPE SECTIONS SHEET 2 OF 2	
SCALE @ A1 1:250	DATE APRIL '23
DRAWN BY GRE-BDP-ZZ-XX-DR-L-00-402	REVIEWED P02