



PROPOSED

Laser cut ORB logo sign in steel and powder-coated in black RAL 9005


Logo to be chemi-anchored to sandstone frieze via 4no. Equi-spaced pins

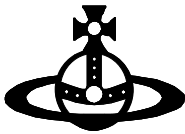

LOCATION ON FACADE NTS

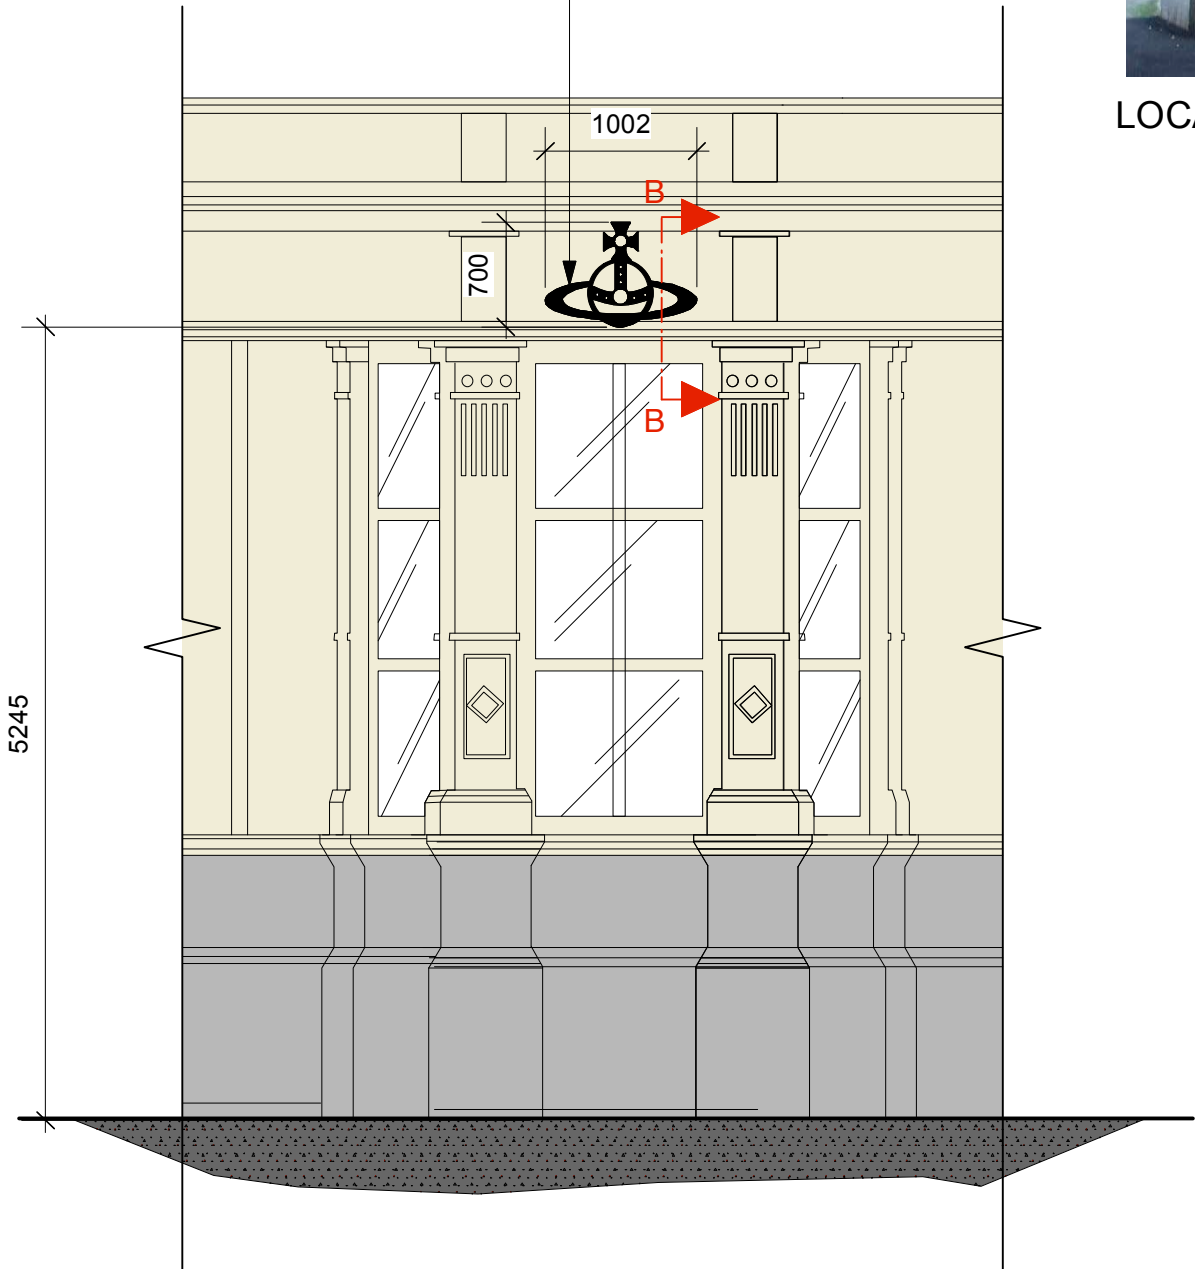

ELEVATION B (Concert Lane) 1:50

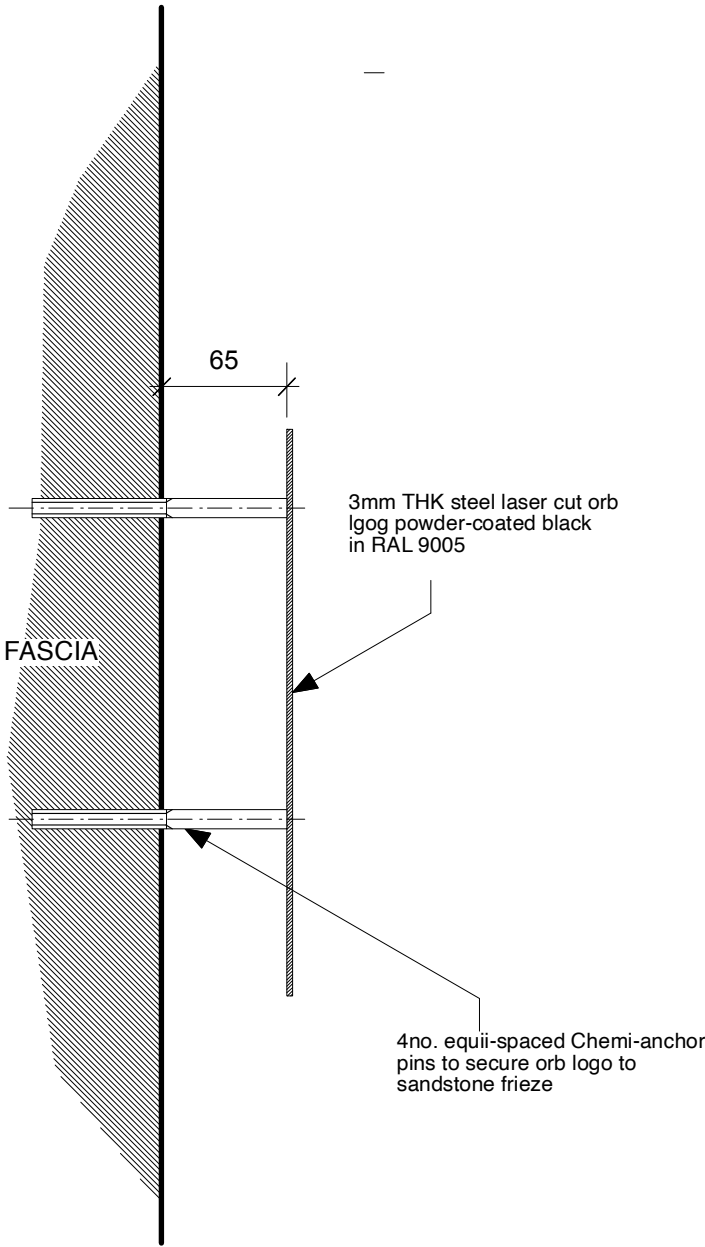

SECTION B-B - 1:4

1. DO NOT SCALE. WORK ONLY TO FIGURED DIMENSIONS.
2. ALL DIMENSIONS TO BE CHECKED ON SITE BEFORE FABRICATION.
3. CONTRACTOR IS OBLIGED TO REPORT ALL ERRORS AND OMISSIONS TO DESIGNERS.
4. CONTRACTORS TO REFER TO ENGINEERS DRAWINGS BEFORE PROCEEDING WITH WORKS.

ALL DRAWINGS AND IDEAS ARE COPYRIGHT, AND MAY NOT BE DISTRIBUTED, COPIED OR ISSUED WITHOUT PERMISSION OF Pencilkit Ltd.

NOTE

REVISIONS

No.	Date	Description

Pencilkit
76 Southwark Park Road
Bermondsey
London
SE16 3RS

Tel. +44 (0)20 7252 0894
Graham Russell +44 (0)7375 020607
Lucy Morris +44 (0)7793 199656
pencilkit@mac.com
http://pencilkit.co.uk

Client
Vivienne Westwood Ltd.
44 Conduit Street
London
W1R 9FB

Project
VIVIENNE WESTWOOD,
47 SPRING GARDENS,
KINGS STREET,
MANCHESTER, M2 2BG.

Titles
**Elevation B (Concert Lane)
Proposed**

Scale 1:50@A3	Dwg. No. 95116-04	Rev.
Date 20/1/23		
Drawn GR		