


- Existing
- Proposed
- Existing Historic Fabric to be Removed
- Existing Non-Historic Fabric to be Removed

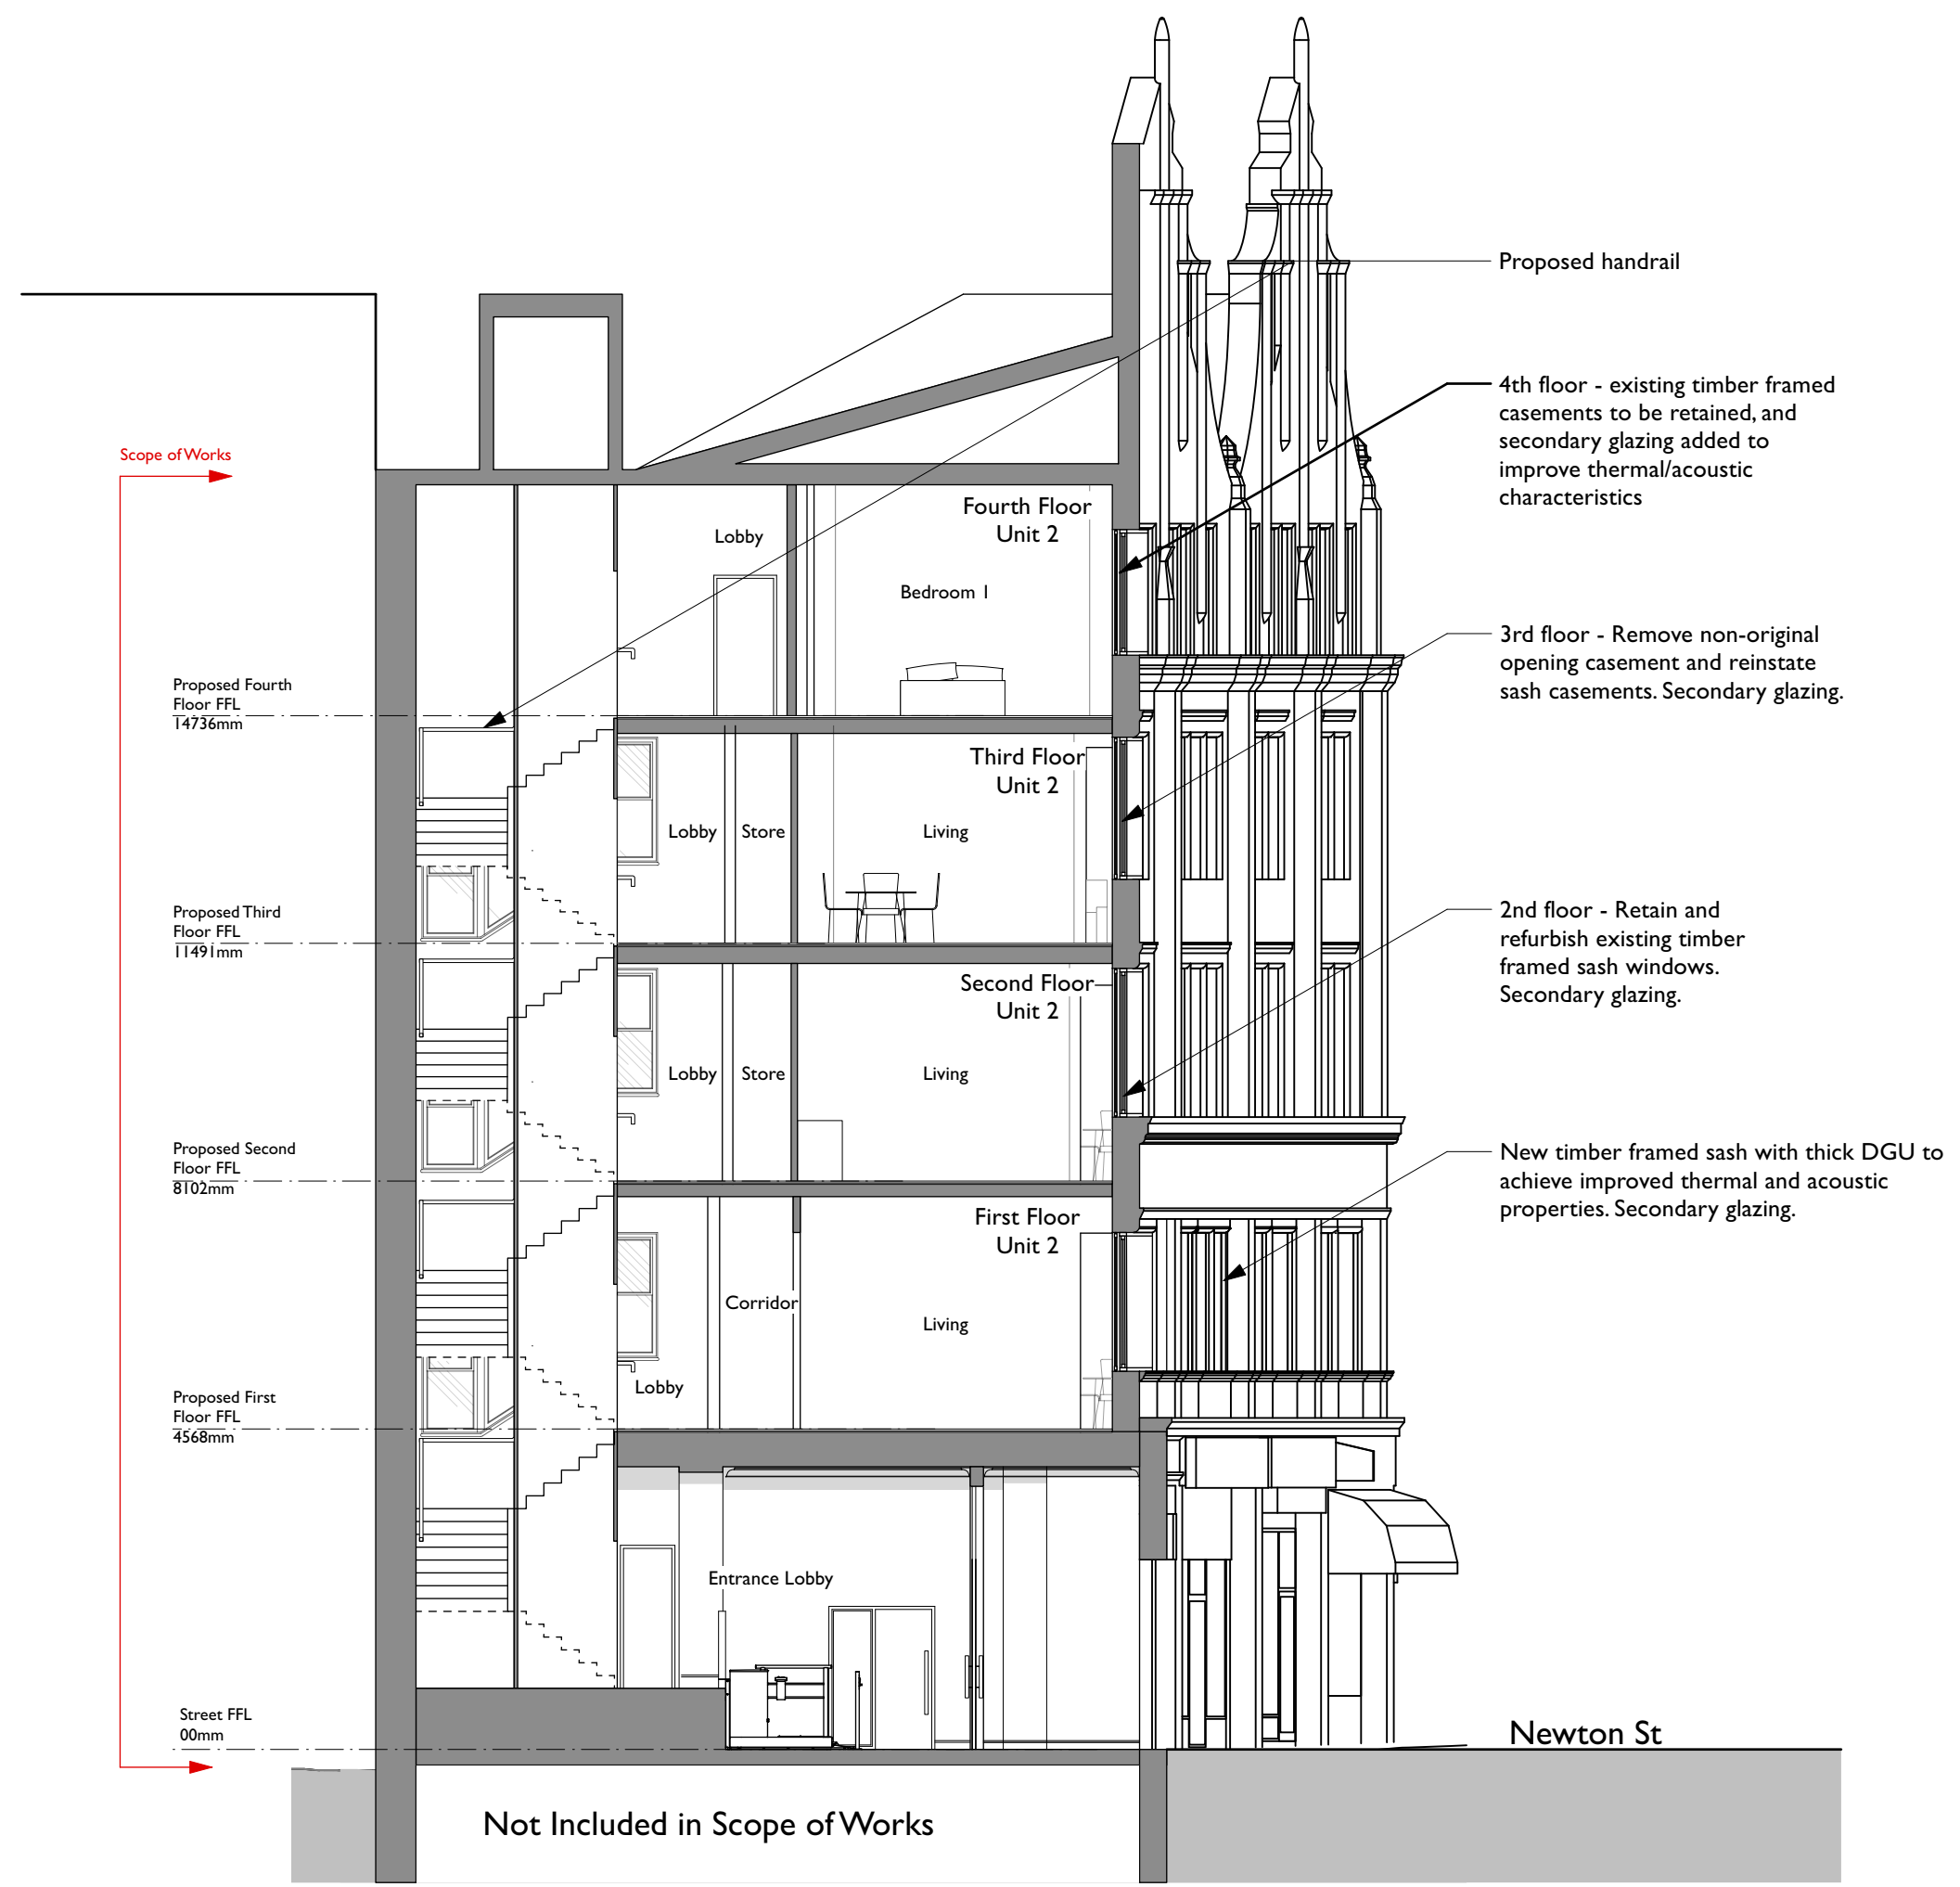

A		Handrail included
Rev	Note	DRN CHK

St Margarets, Manchester
For Charlotte Street Estates

Proposed Section BB

scheme	1907
drwg no.	P(310)
revision	A

scale	1:100 @ A3
date first drawn	Oct 2020
drawn	BC

SK sketch E existing P proposed T tender C construction FI final issue

www.ateliermb.co.uk
t 0161 236 0051
e architect@ateliermb.co.uk