




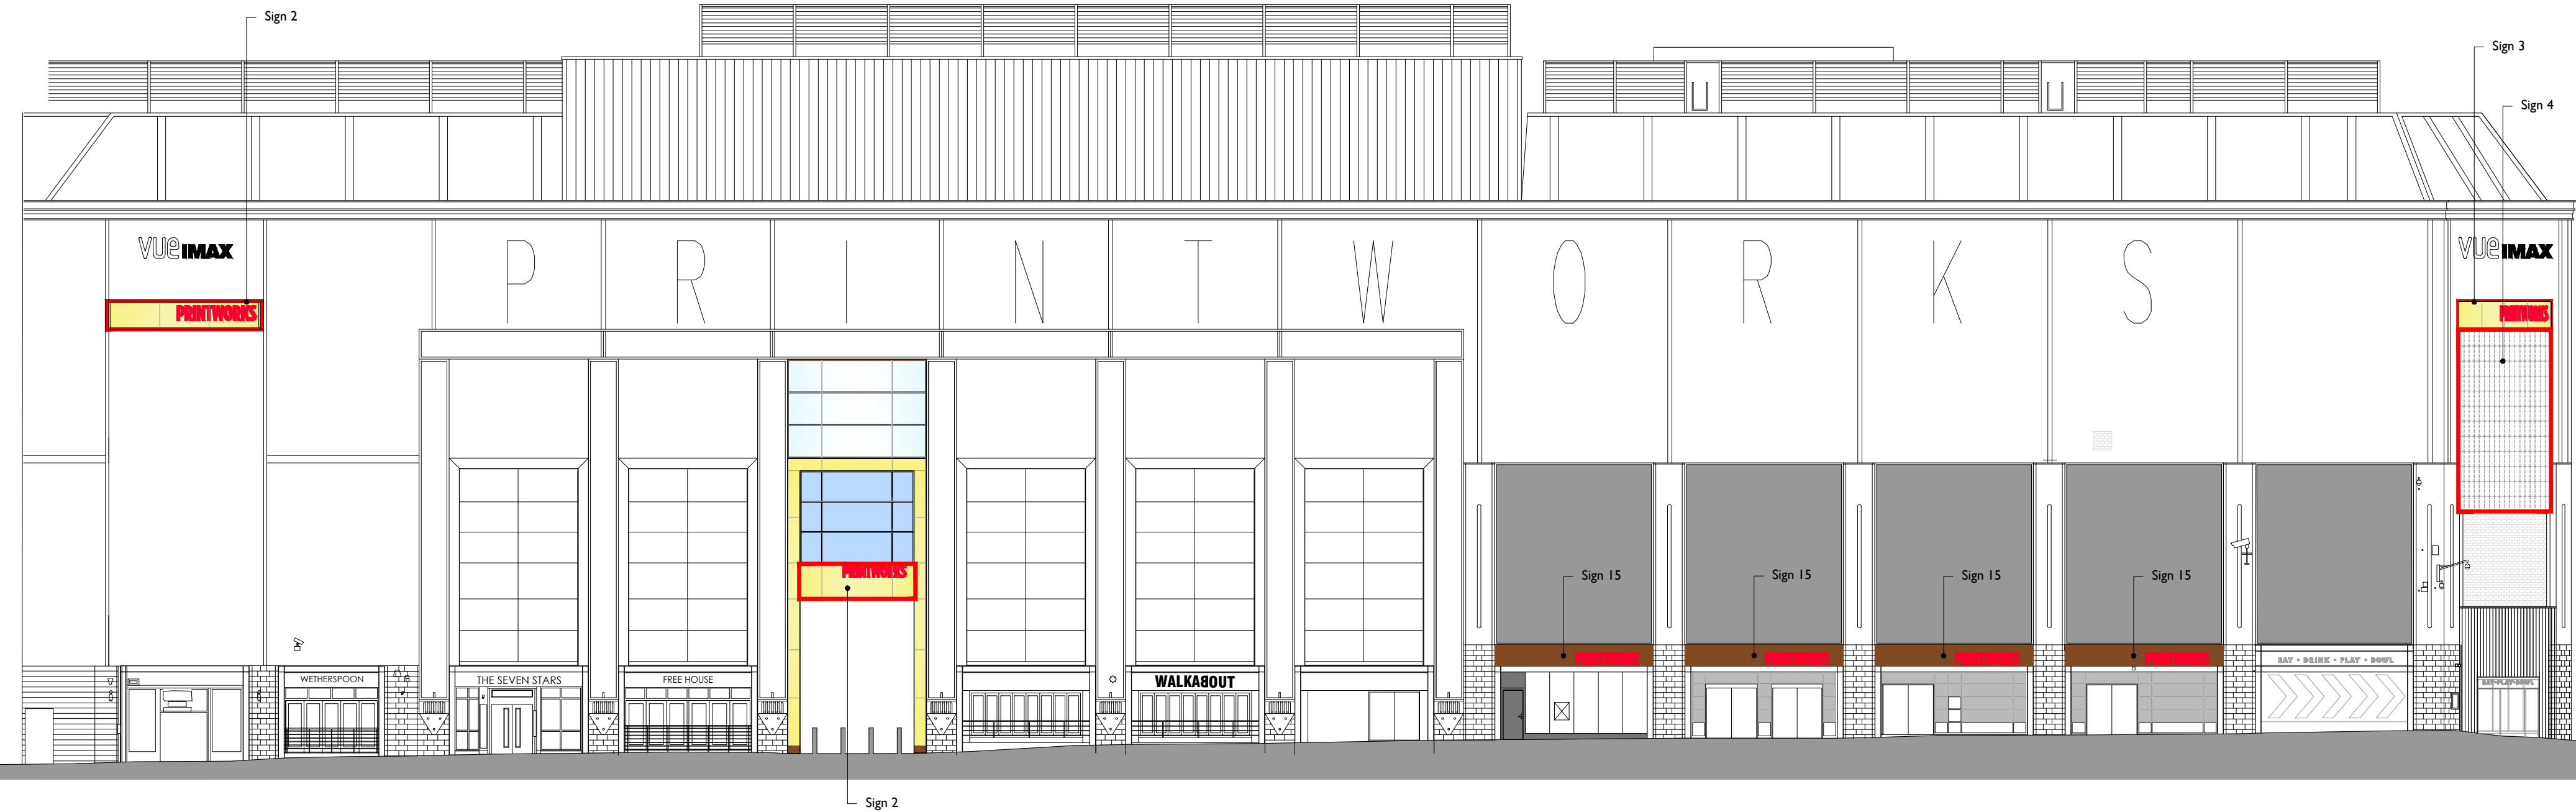


Proposed Dantzic Street Elevation, 1:200

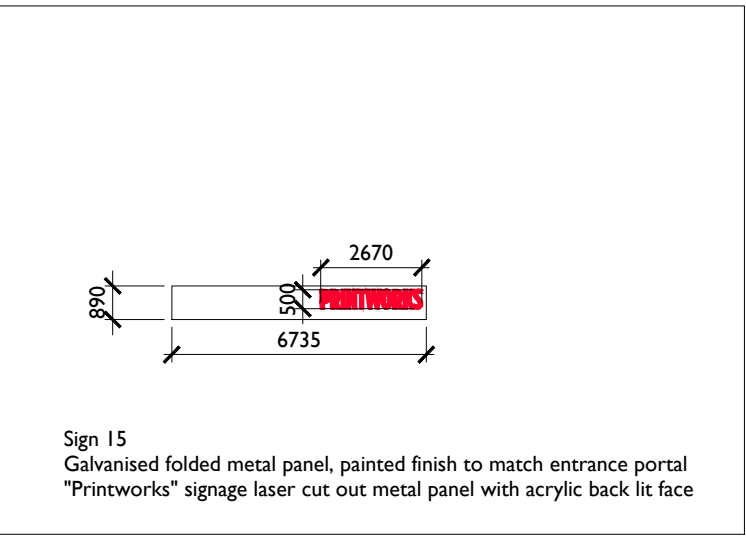

Proposed Dantzic Street Signage, 1:200

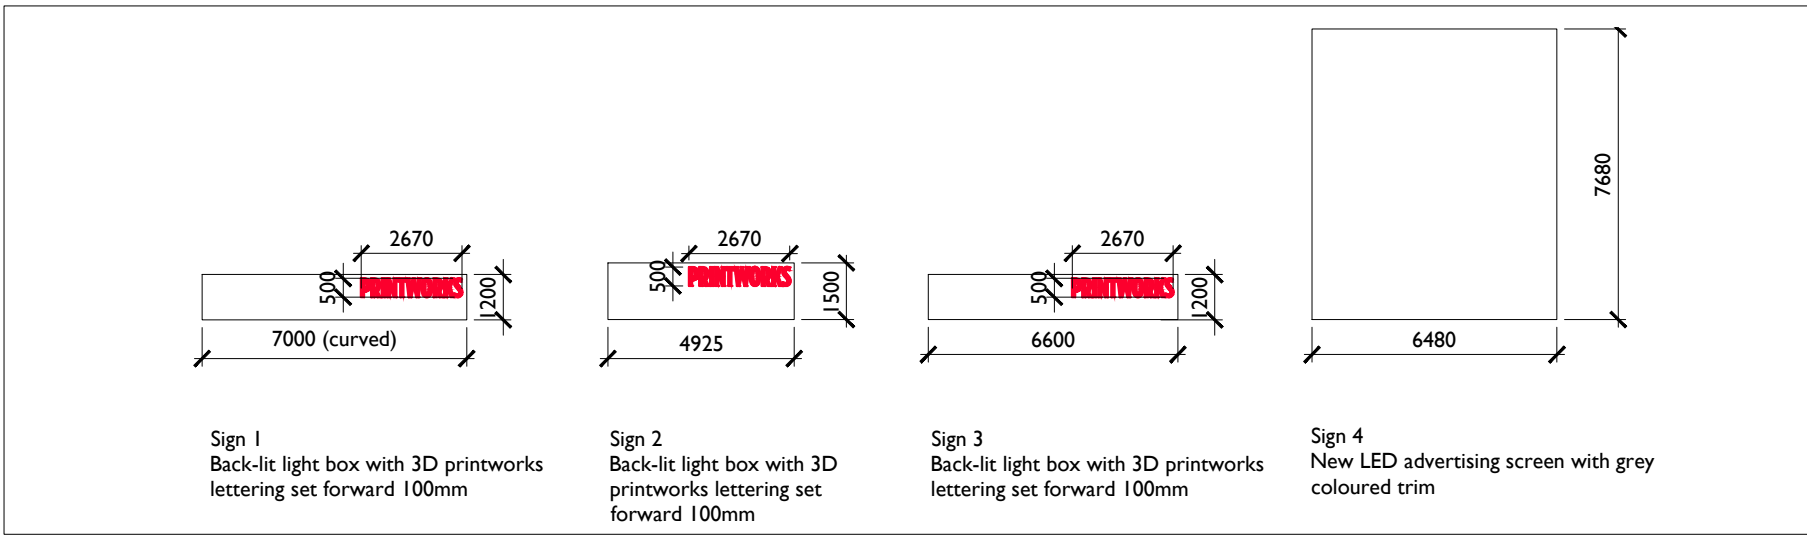


Proposed Withy Grove Elevation, 1:200

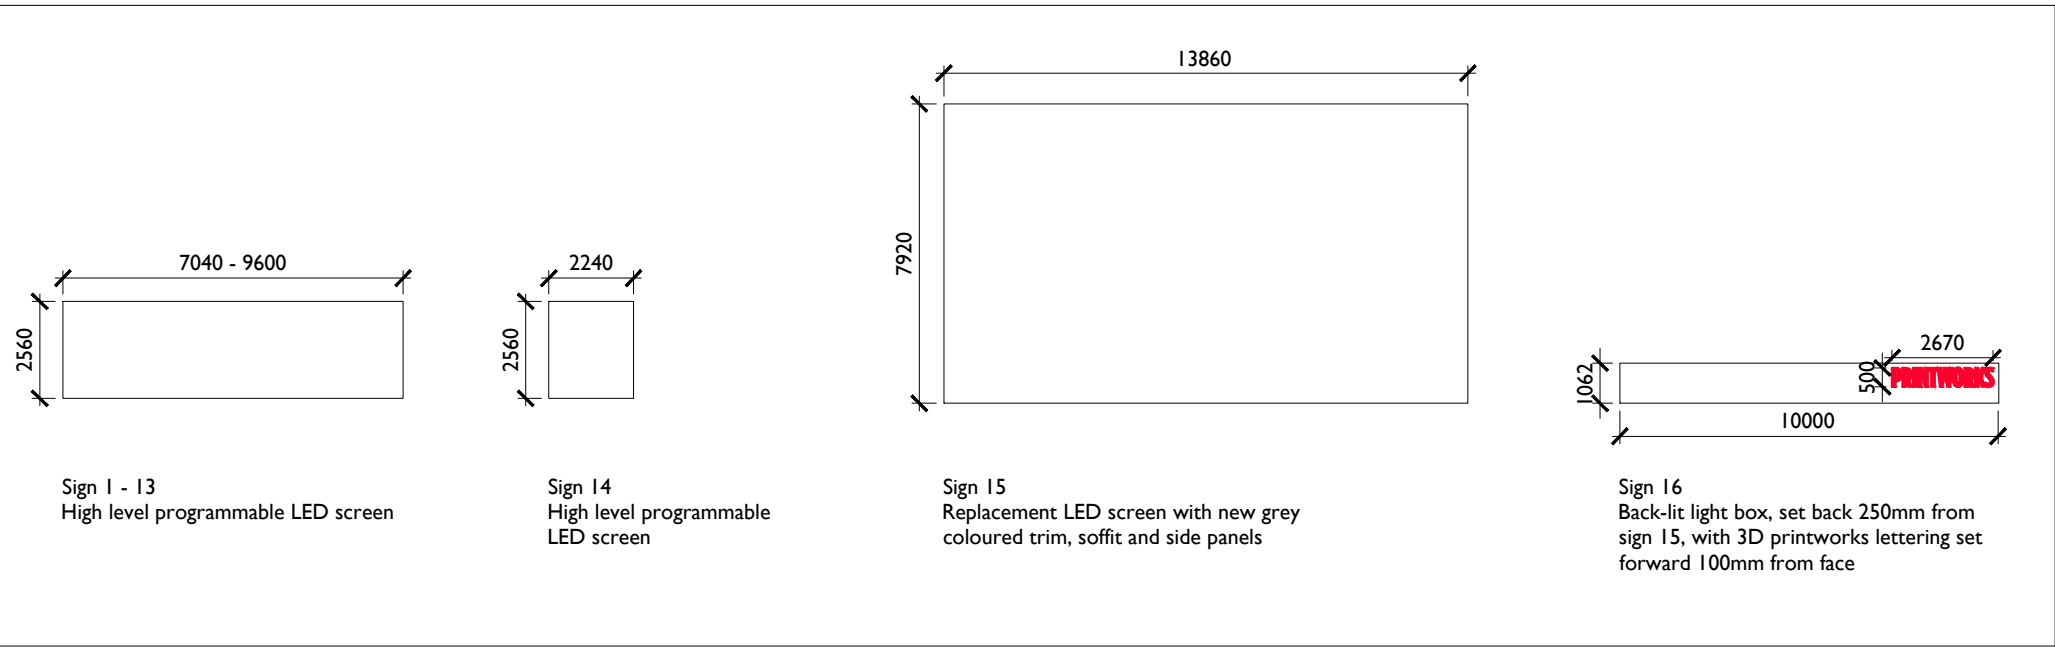


Proposed Withy Grove Signage, 1:200

Note -
All back lit lightboxes and illuminated signage will have less than a 350mm projection above street.

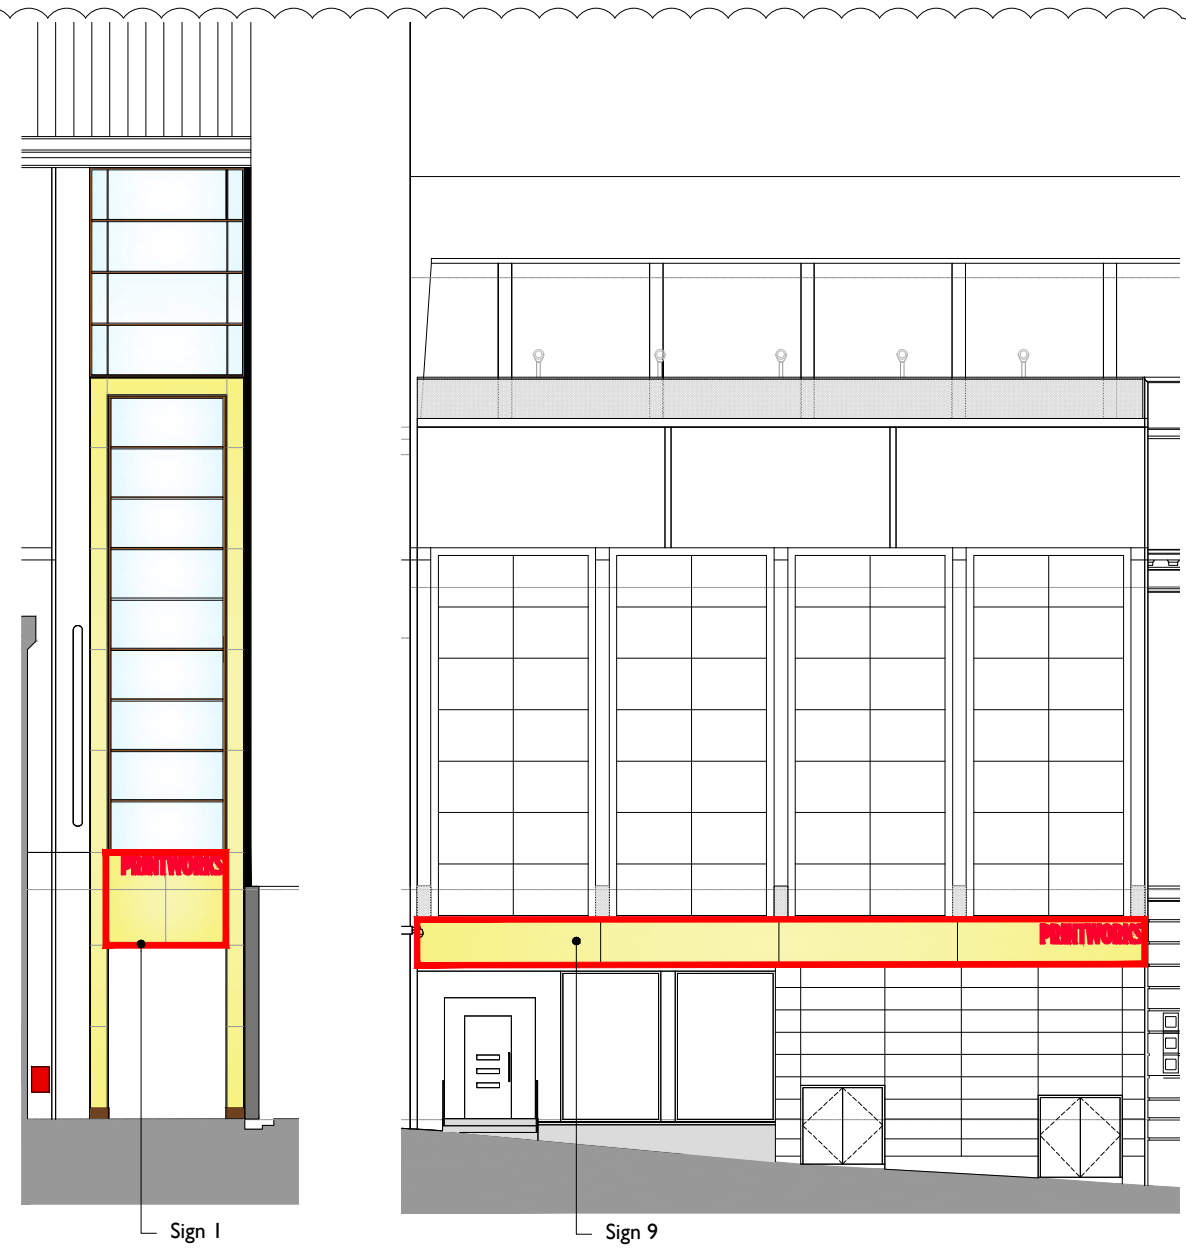

Proposed Corporation Street Entrance Elevation 1:200
Proposed Corporation Street Elevation Return Facade 1:200

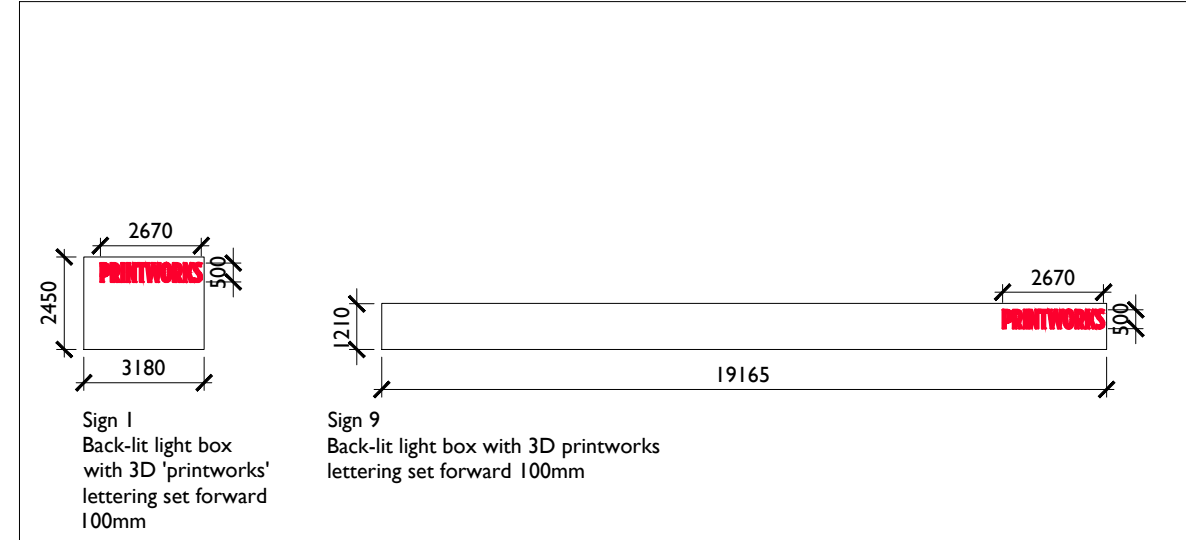

Proposed Corporation Street Signage, 1:200

Notes

- Do not scale off this drawing
- Drawing to be read in conjunction with the specification and all relevant drawing information
- Contractor to check all dimensions on site
- Dimensions are in millimetres unless otherwise stated

Registered Office : Comprehensive Design Architects Limited
16 Moray Place EDINBURGH EH3 6DT
Registered in Scotland : SC311114

© Comprehensive Design Architects Ltd. All rights reserved

CONSTRUCTION (DESIGN AND MANAGEMENT) REGULATIONS 2015

This drawing is to be read in conjunction with CDA's Standard Hazard and Risk Assessment of architectural matters (CDM) series drawings.

Works to be carried out in accordance with the Construction Phase plan prepared by the Principal Contractor.

Note:

Drawings based on archive and limited survey information prepared by others and therefore accuracy cannot be guaranteed. Contractor to be responsible for site size dimensions prior to undertaking works and ordering materials. There has been limited co-ordination with other design team consultants in preparation of employers requirements however design development will continue during the tender period for later negotiation.

Any elements relating to curtain walling, metal cladding, back lit lightboxes, all LED elements & stretched fabric vinyl show design intent only - subject to specialist contractor's design proposals.

P6	04.01.23	UPDATED TO SUIT REVISED SCHEME	DO	MJ
P5	27.09.20	LANDLORD SIGNAGE UPDATED	DO	MJ
P4	21.05.20	SIGNAGE REVISED	DO	MJ
		TENANT SIGNAGE STRATEGY ADDED		
P3	05.02.20	DANTZIC ST SIGNS 7-8 CLARIFIED	MJ	MJ
P2	18.12.19	NOTE ADDED	DO	MJ
Rev	Date	Description	drawn	chkd

internal job no	
Proj no	G1707
revision	
	PWM-CDA-01-ZZ-DR-A-PL-1038 P6

CDA

Comprehensive Design Architects

299 West George Street Glasgow G2 4LF
T: 0141 226 2226 www.cda-group.co.uk

client
DTZ INVESTORS

key plan

project
PRINTWORKS MANCHESTER

title
PROPOSED
SIGNAGE ELEVATIONS
CENTRE BRANDING

date
11.12.19

scale
1:200@A1

drawn by
FM

checked by
MJ

status
PLANNING

internal job no	
Proj no	G1707
revision	
	PWM-CDA-01-ZZ-DR-A-PL-1038 P6