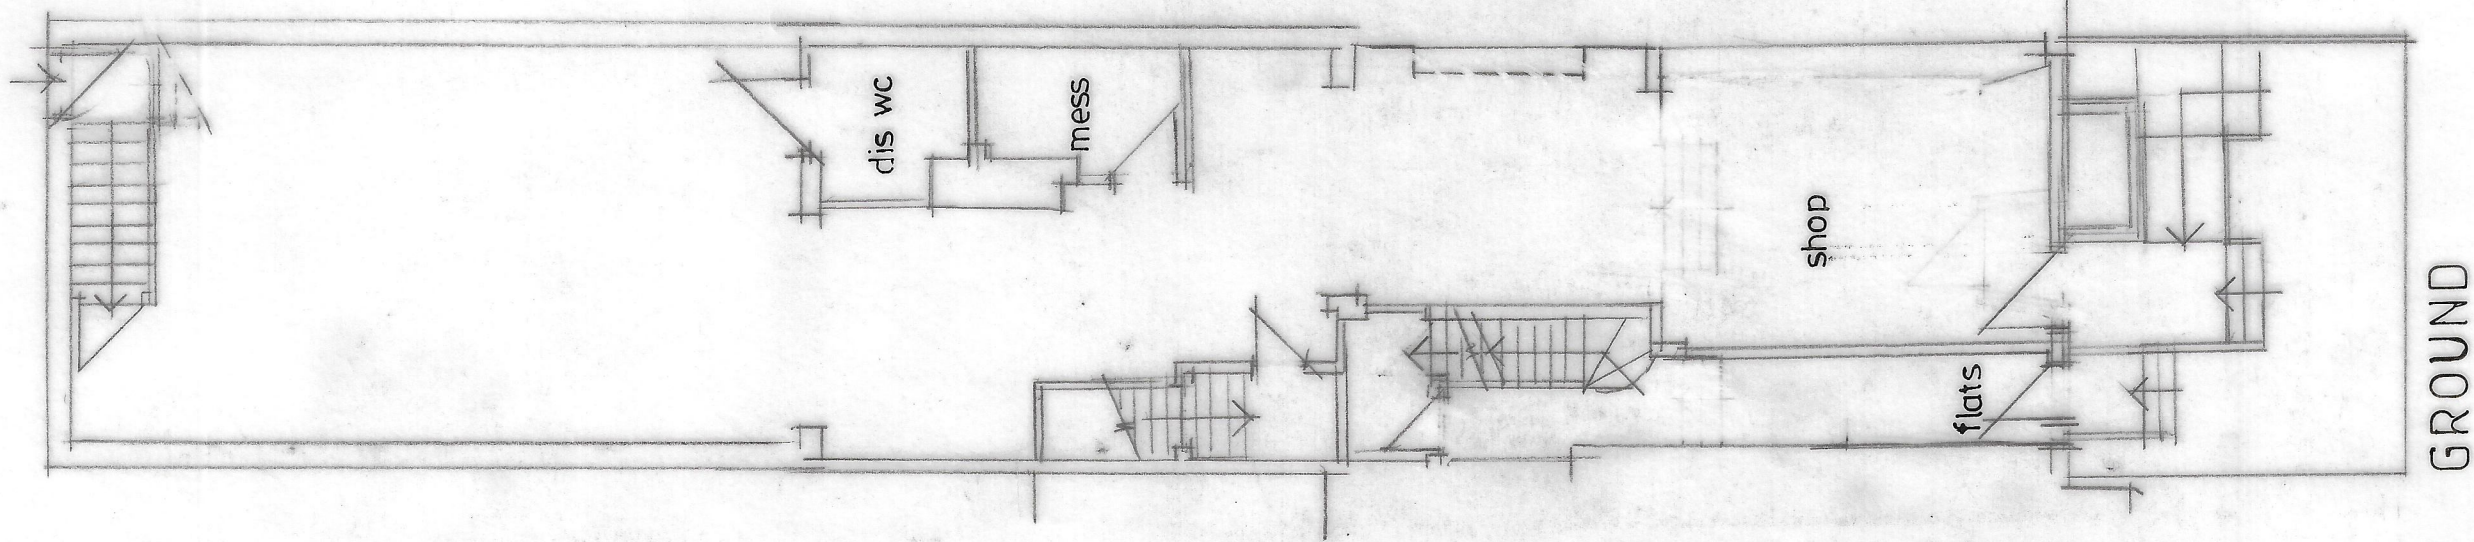
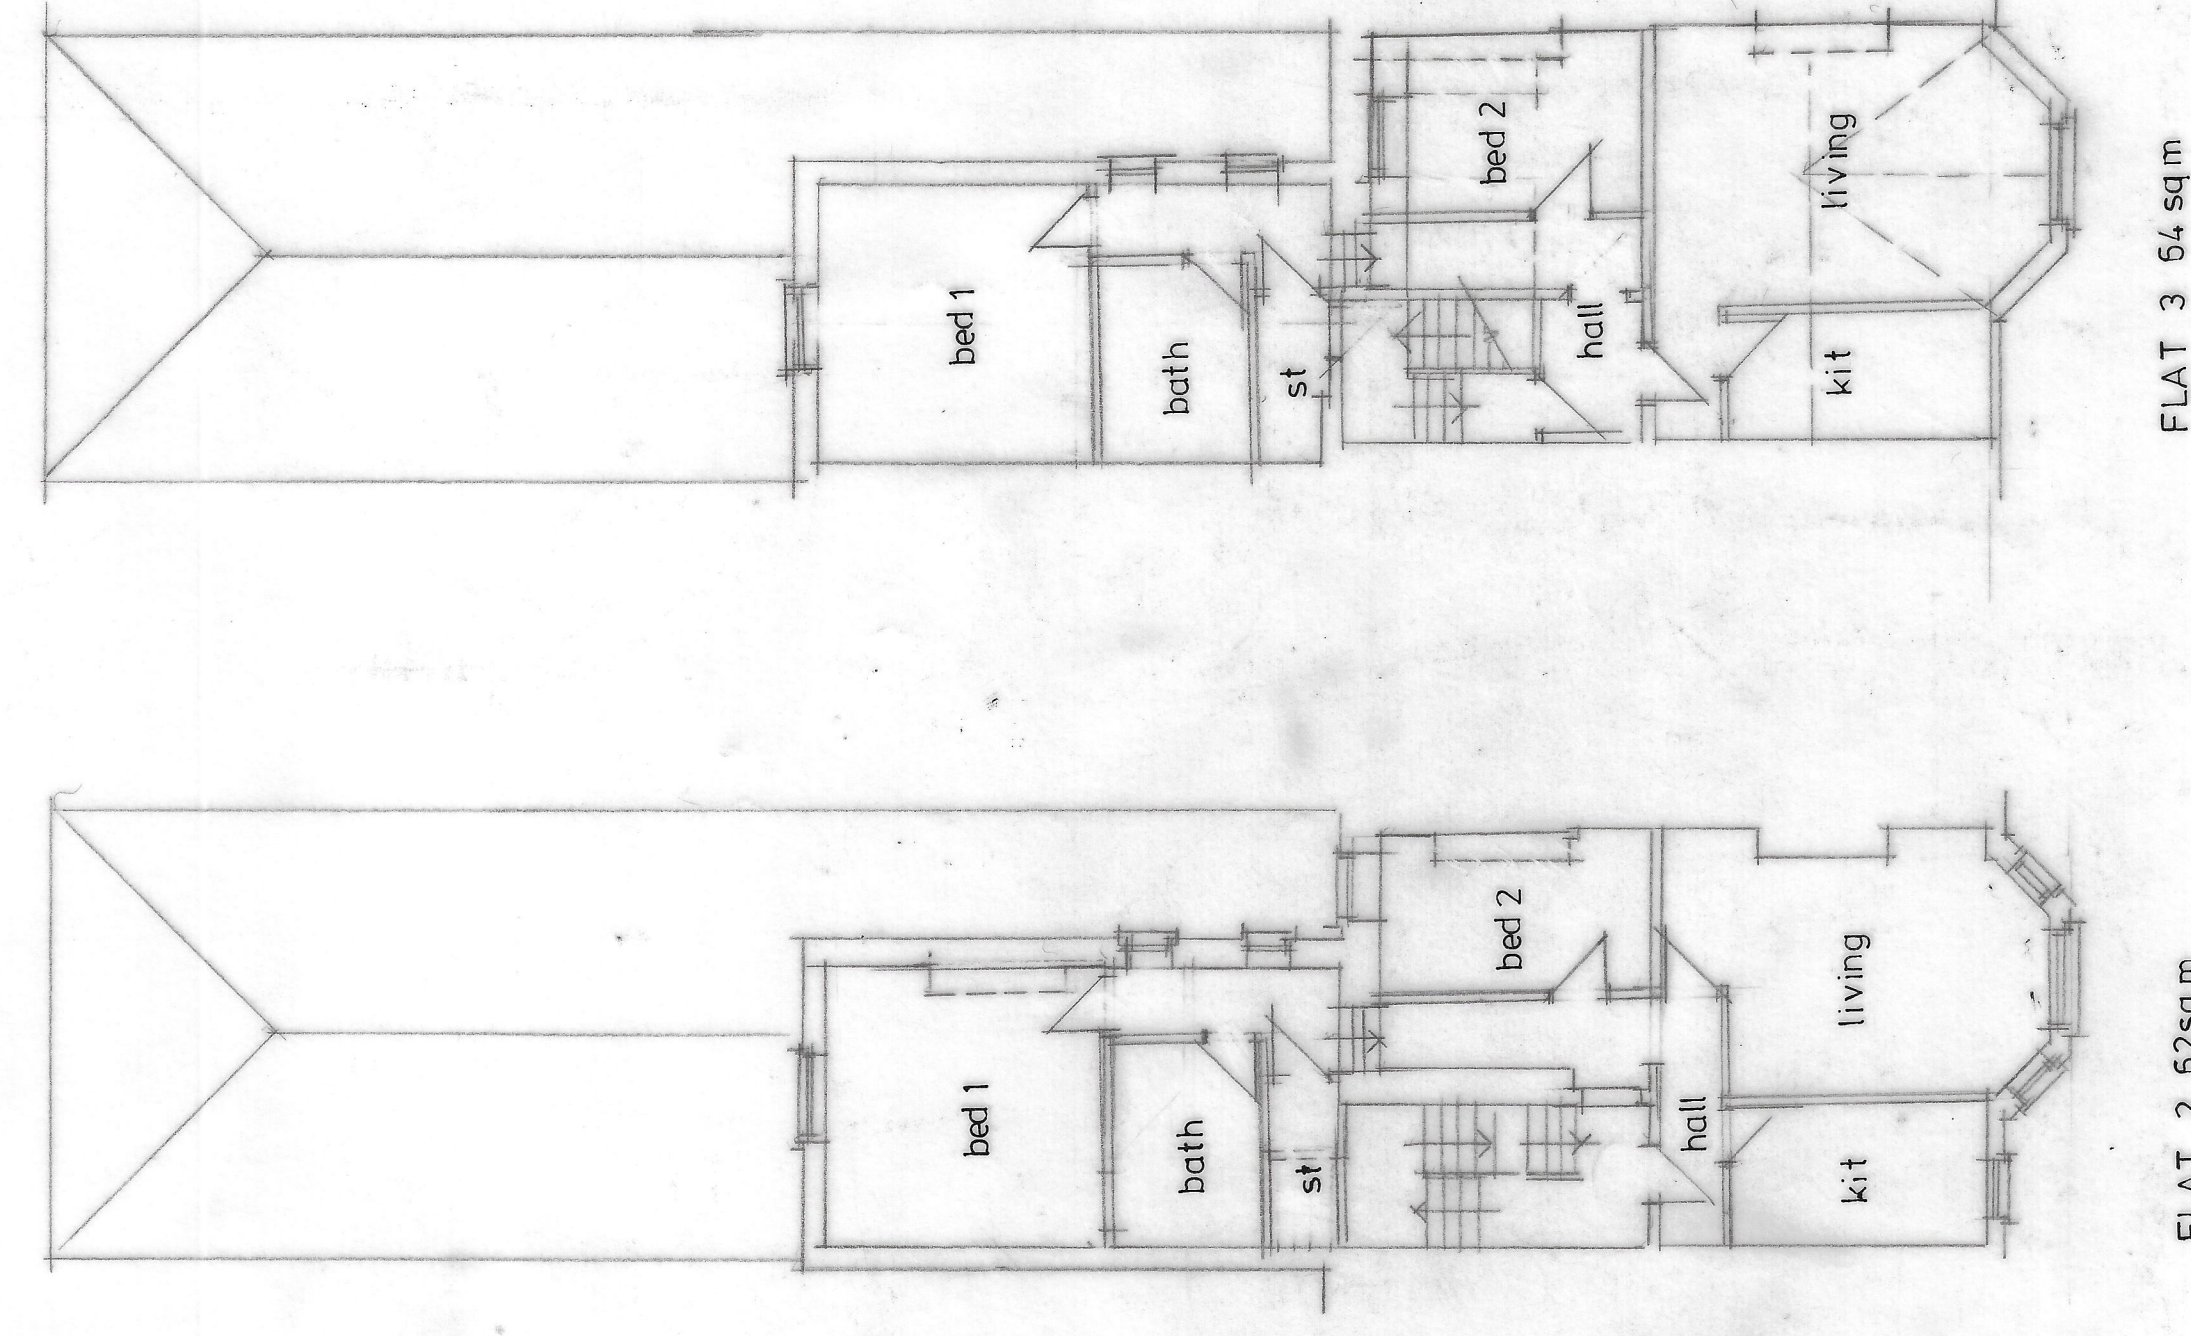
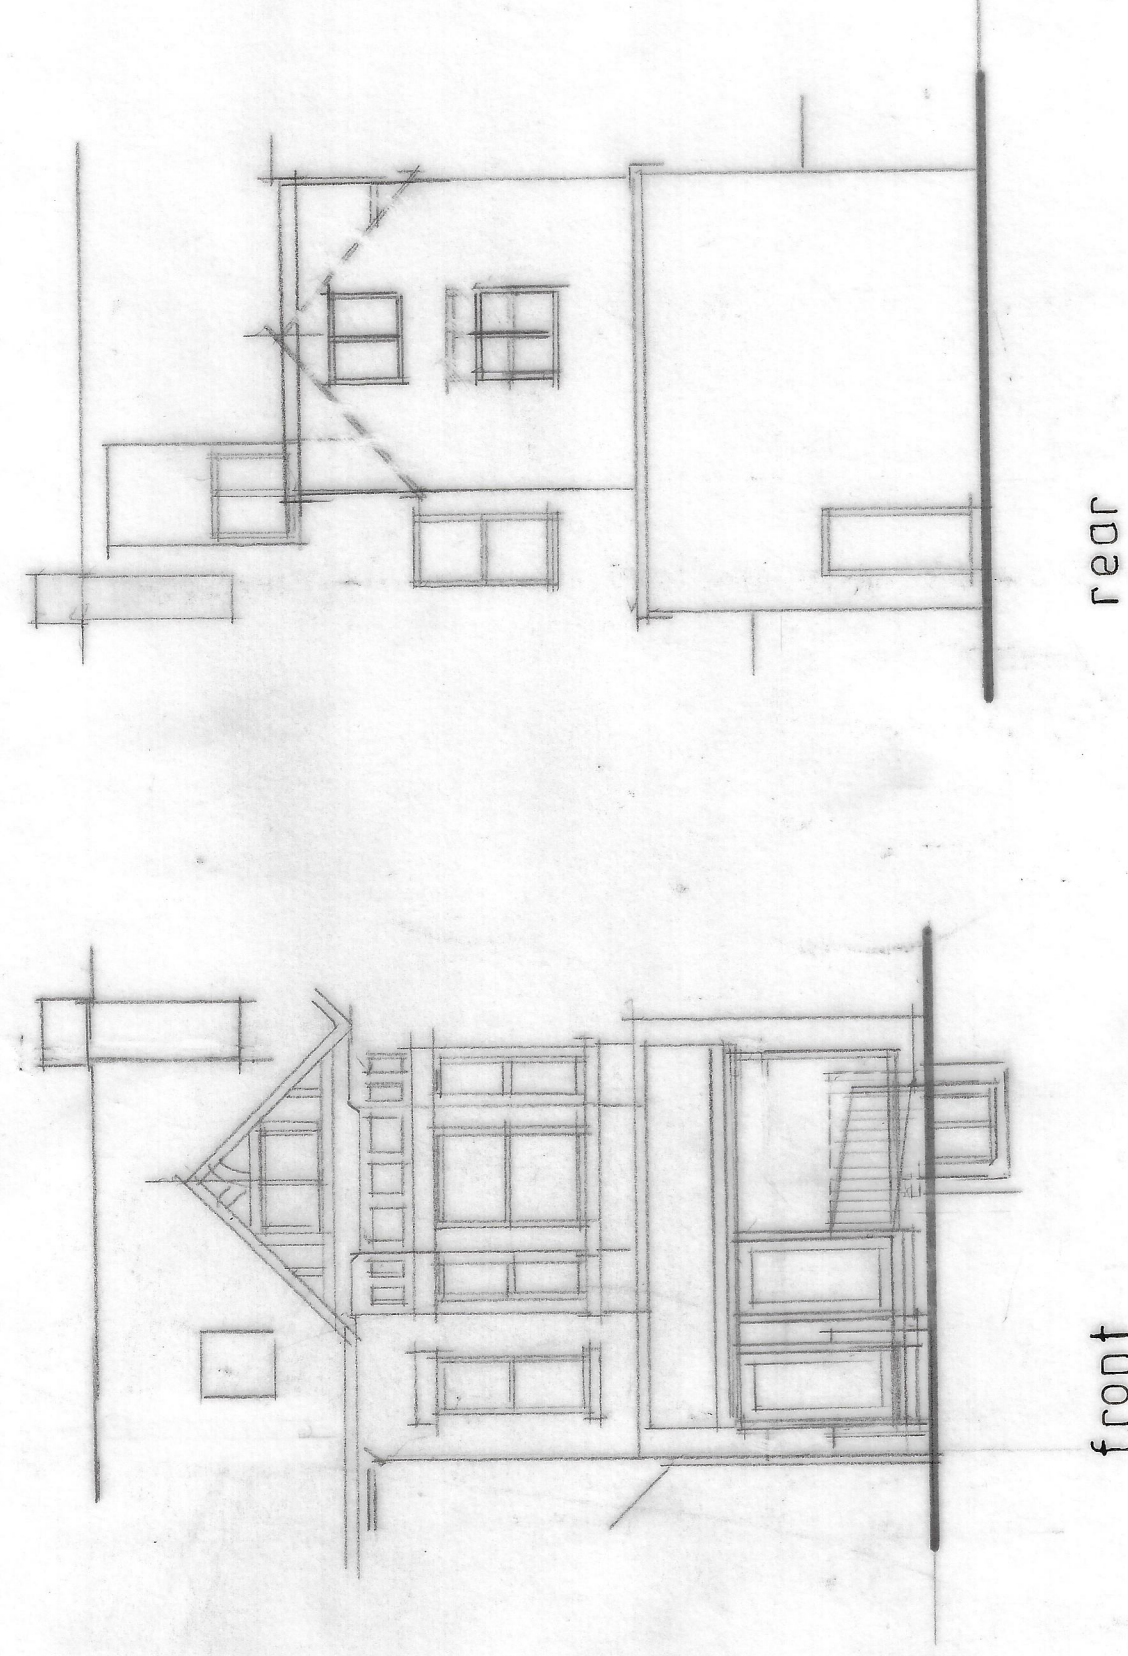
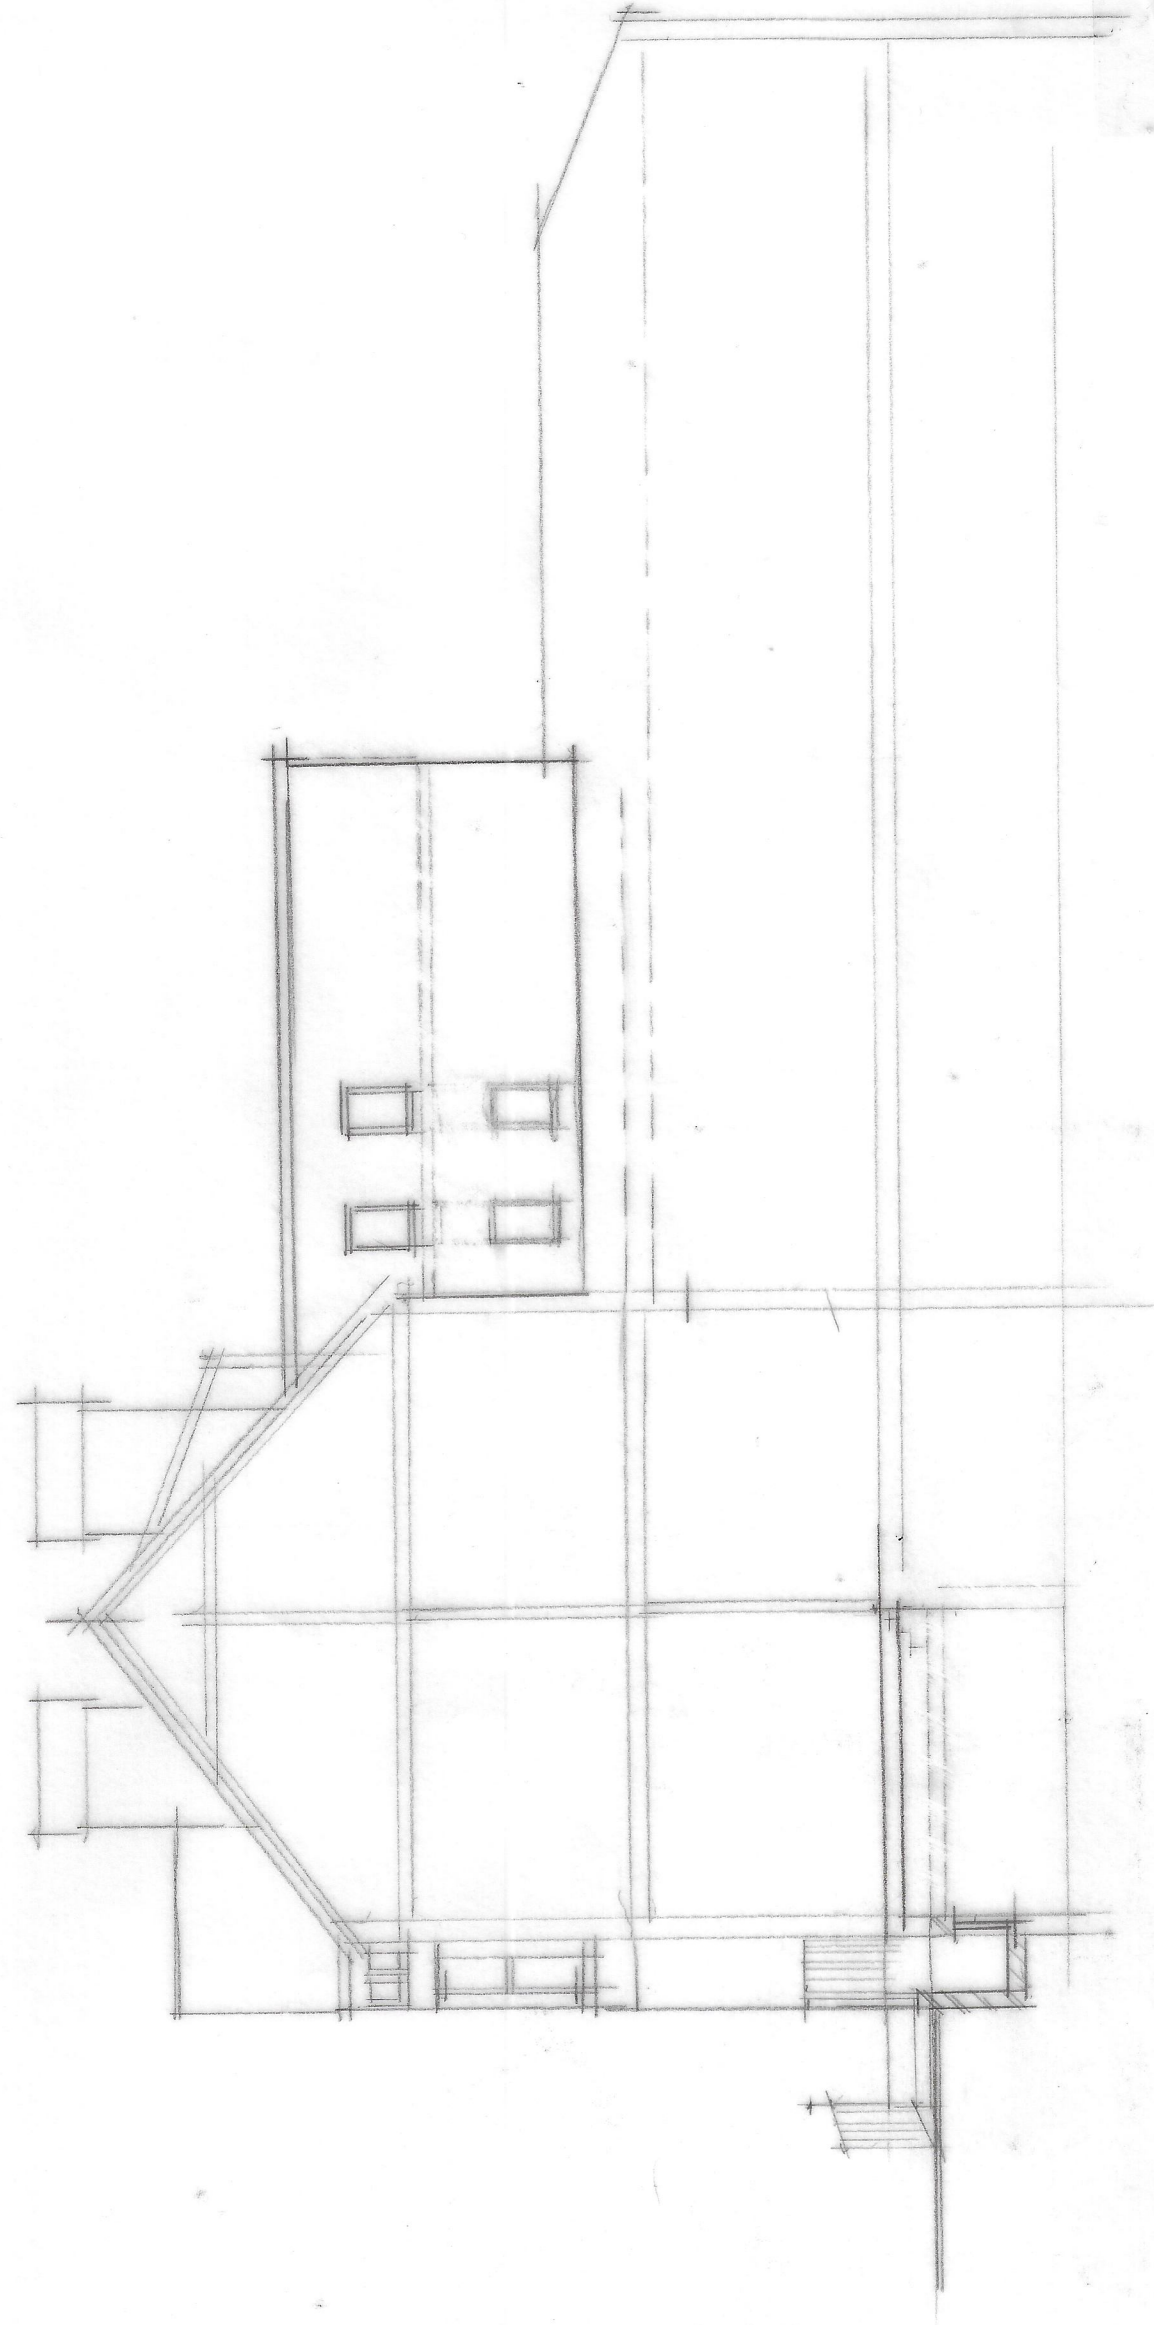
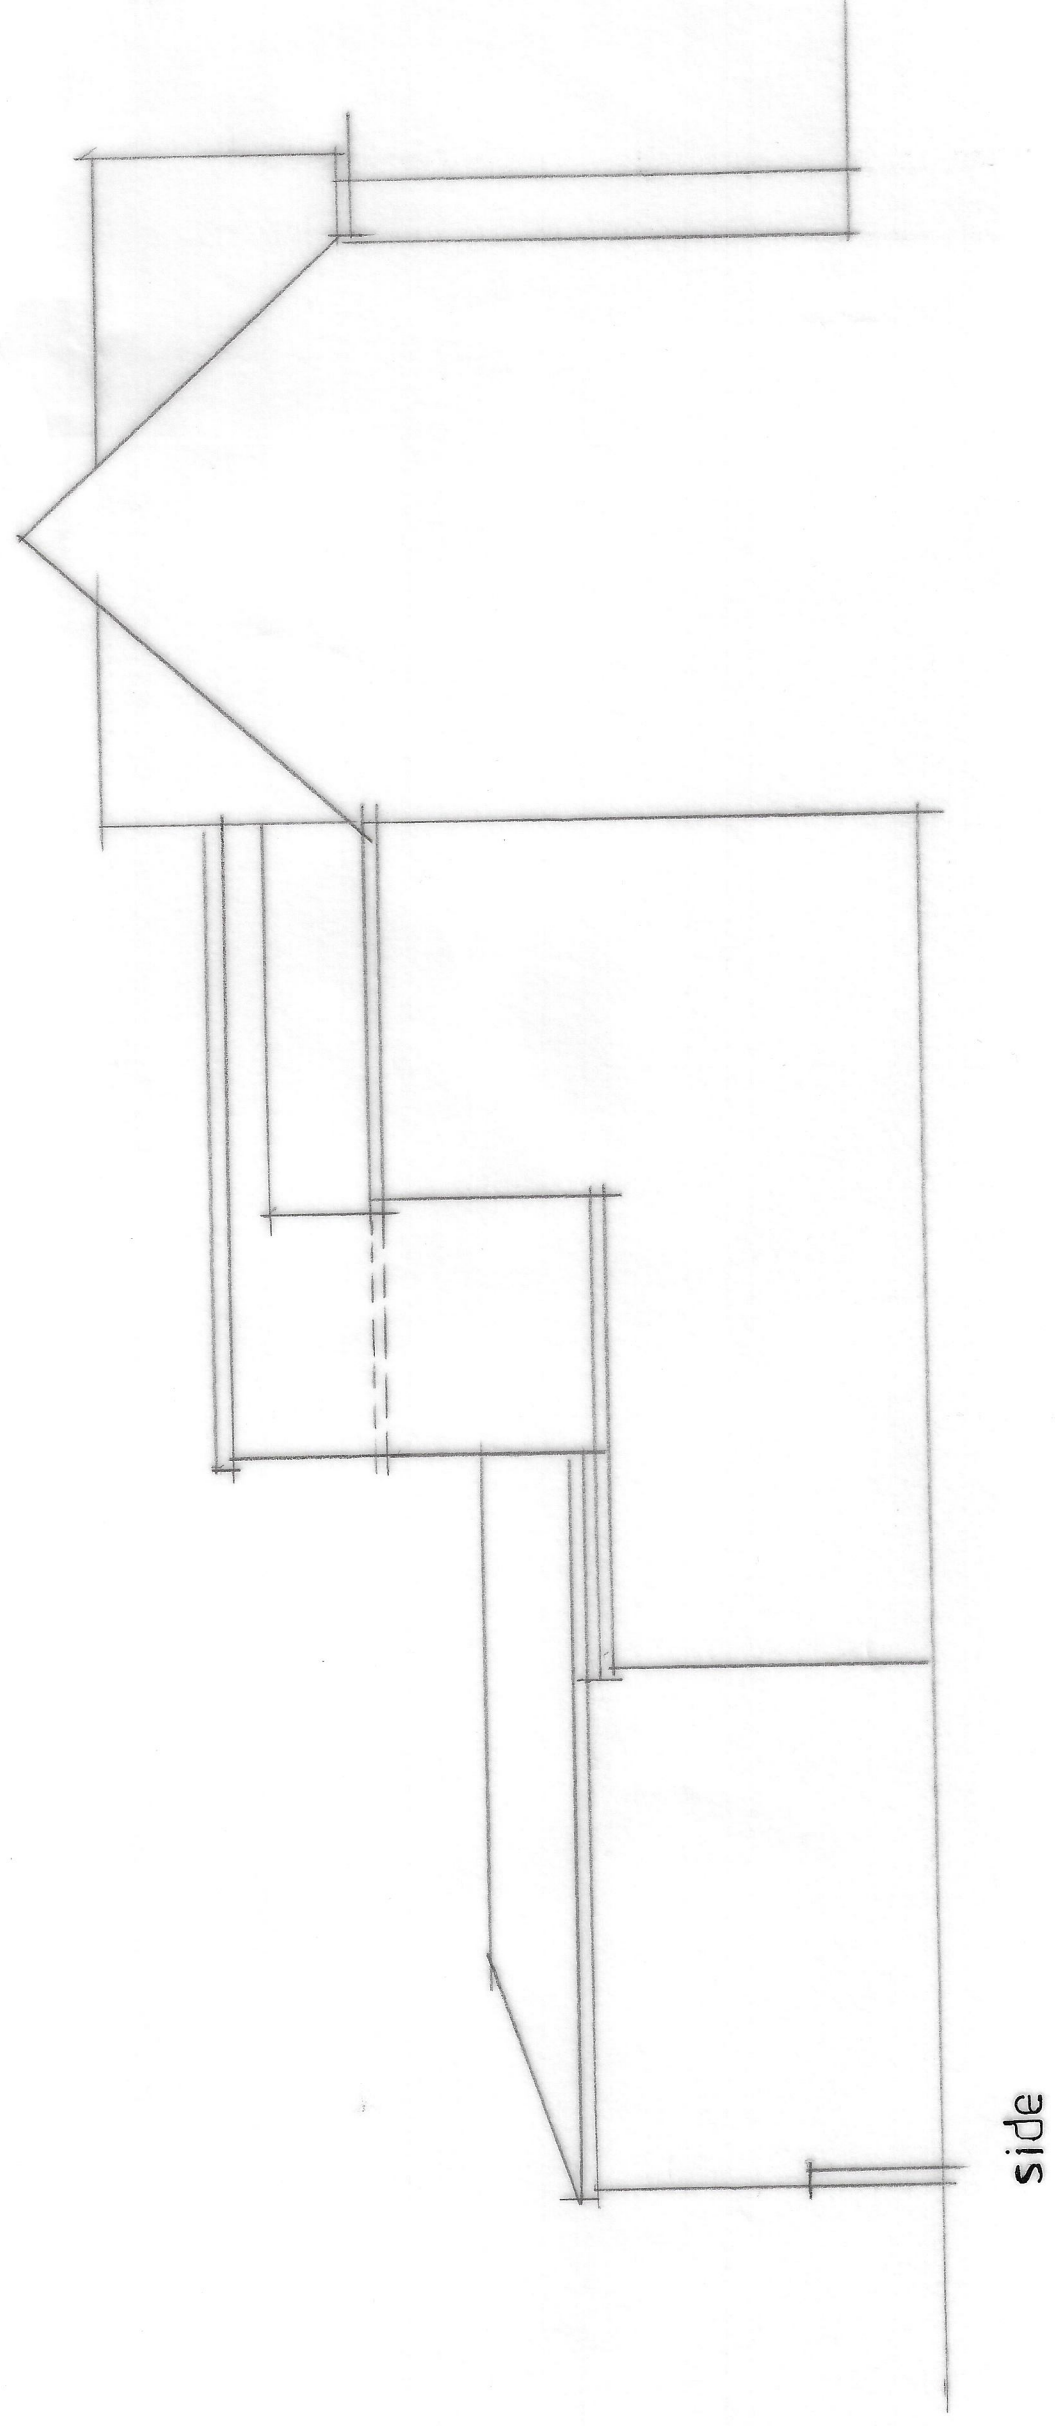


SECOND

FIRST

GROUND

BASEMENT

CLIENT	MR H ISHMAIL 1090 STOCKPORT ROAD MANCHESTER M19 2SU							
JOB TITLE	PROPOSED NEW FLATS							
DRG. TITLE	PLANS AND ELEVATIONS AS PROPOSED							
HOLBOROW + ORMESHER <i>Limited</i>	architectural & interior design							
15 OVERTON CLOSE MIDDLEWICH CHESHIRE CW10 0PZ	phone: 07770 834939							
ISSUE	ORIGINAL	1	2	3	4	5	6	7
REVISION	4							
DATE	10/02/02							
DRAWN	PLD							
CHECKED								
APPROVED								
SCALE	1:100 at A1							
DRAWING NUMBER	2276122/02 ^A							