
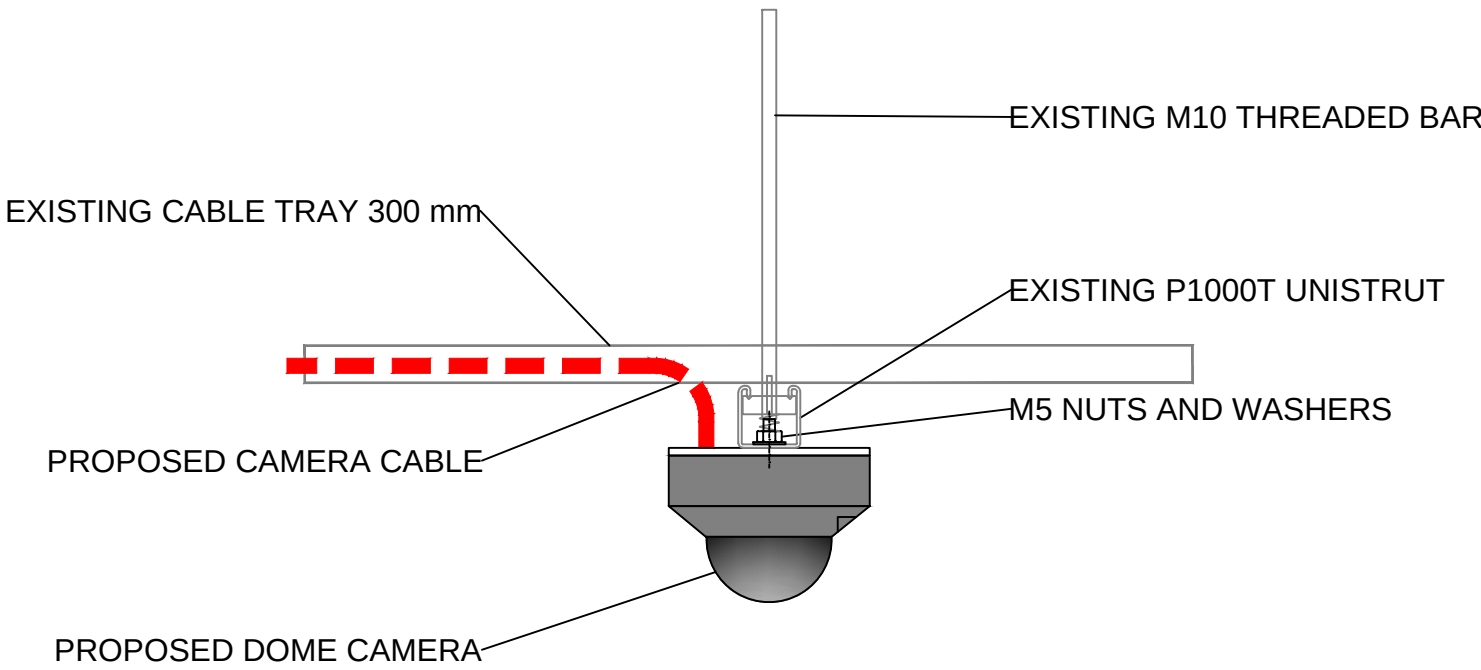


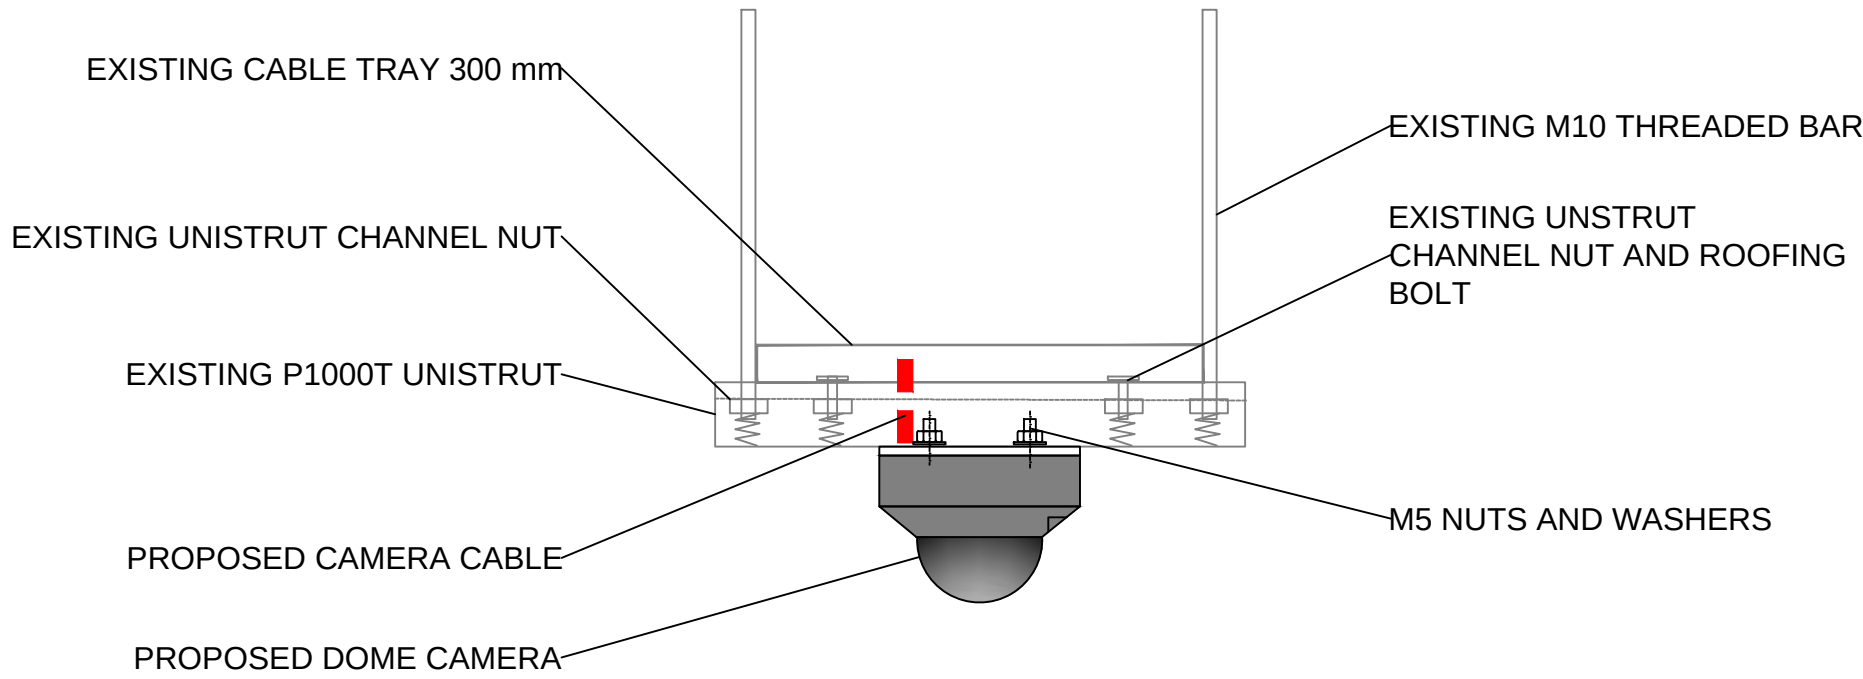

MAN-NWR-LBR-PLAN-191000-Y641\_P01-Layout 16 of 20 to Station Undercroft Refers

Perspective View H - Existing shows the non-public area adjacent to the entrance of the Undercroft Staff Car Park. This area has no CCTV coverage at the moment.

Perspective View H - Proposed shows a new dome camera (24086) fixed to the underside of the existing cable tray using an existing Unistrut hanger. The associated fixings and cabling will be concealed.

COLOUR KEY

EQUIPMENT IN BLACK - DENOTES EXISTING EQUIPMENT  
EQUIPMENT IN BLUE - DENOTES EXISTING TO BE REPLACED  
EQUIPMENT IN GREEN - DENOTES EXISTING TO BE RECOVERED  
EQUIPMENT IN MAGENTA - DENOTES ENHANCED NWR EQUIPMENT  
EQUIPMENT IN RED - DENOTES NEW NWR EQUIPMENT

LEGEND

- EXISTING NODE LOCATION
- EXISTING FIXED/DOME CAMERA
- EXISTING PTZ CAMERA

|     |         |                             |       |       |       |
|-----|---------|-----------------------------|-------|-------|-------|
|     |         |                             |       |       |       |
| P02 | 7/3/23  | FOR LISTED BUILDING CONSENT | JPT   | CRC   | -     |
| P01 | 29/7/21 | FOR LISTED BUILDING CONSENT | JPT   | CRC   | -     |
| Rev | Date    | Description of Revisions    | Drawn | Chk'd | App'd |

Status: DRAFT



Contractor: **Linbrooke**  
Unit 3 & 4 Churchill Way  
Chapeltown  
Sheffield  
S35 2PY

Project: NWR MANAGED STATIONS  
SISS RENEWALS - 169779

Drawing Title: MANCHESTER PICCADILLY STATION  
FIXINGS - ENGINEERING DETAILS  
AND METHOD STATEMENT

|                       |                              |               |      |          |          |
|-----------------------|------------------------------|---------------|------|----------|----------|
| Designed              | J.Gatley                     | Sig           |      | Date     | 28/5/21  |
| Drawn                 | J.Tobin                      | Sig           |      | Date     | 29/7/21  |
| Checked               | -                            | Sig           |      | Date     | -        |
| Approved              | -                            | Sig           |      | Date     | -        |
| Scale                 | NTS                          | ELR & Mileage | CMP2 |          |          |
| Alternative Reference | N/A                          |               |      | Sheet    | 20 of 20 |
| Drawing Number        | MAN-NWR-LBR-PLAN-191000-Y641 |               |      | Revision | P02      |