


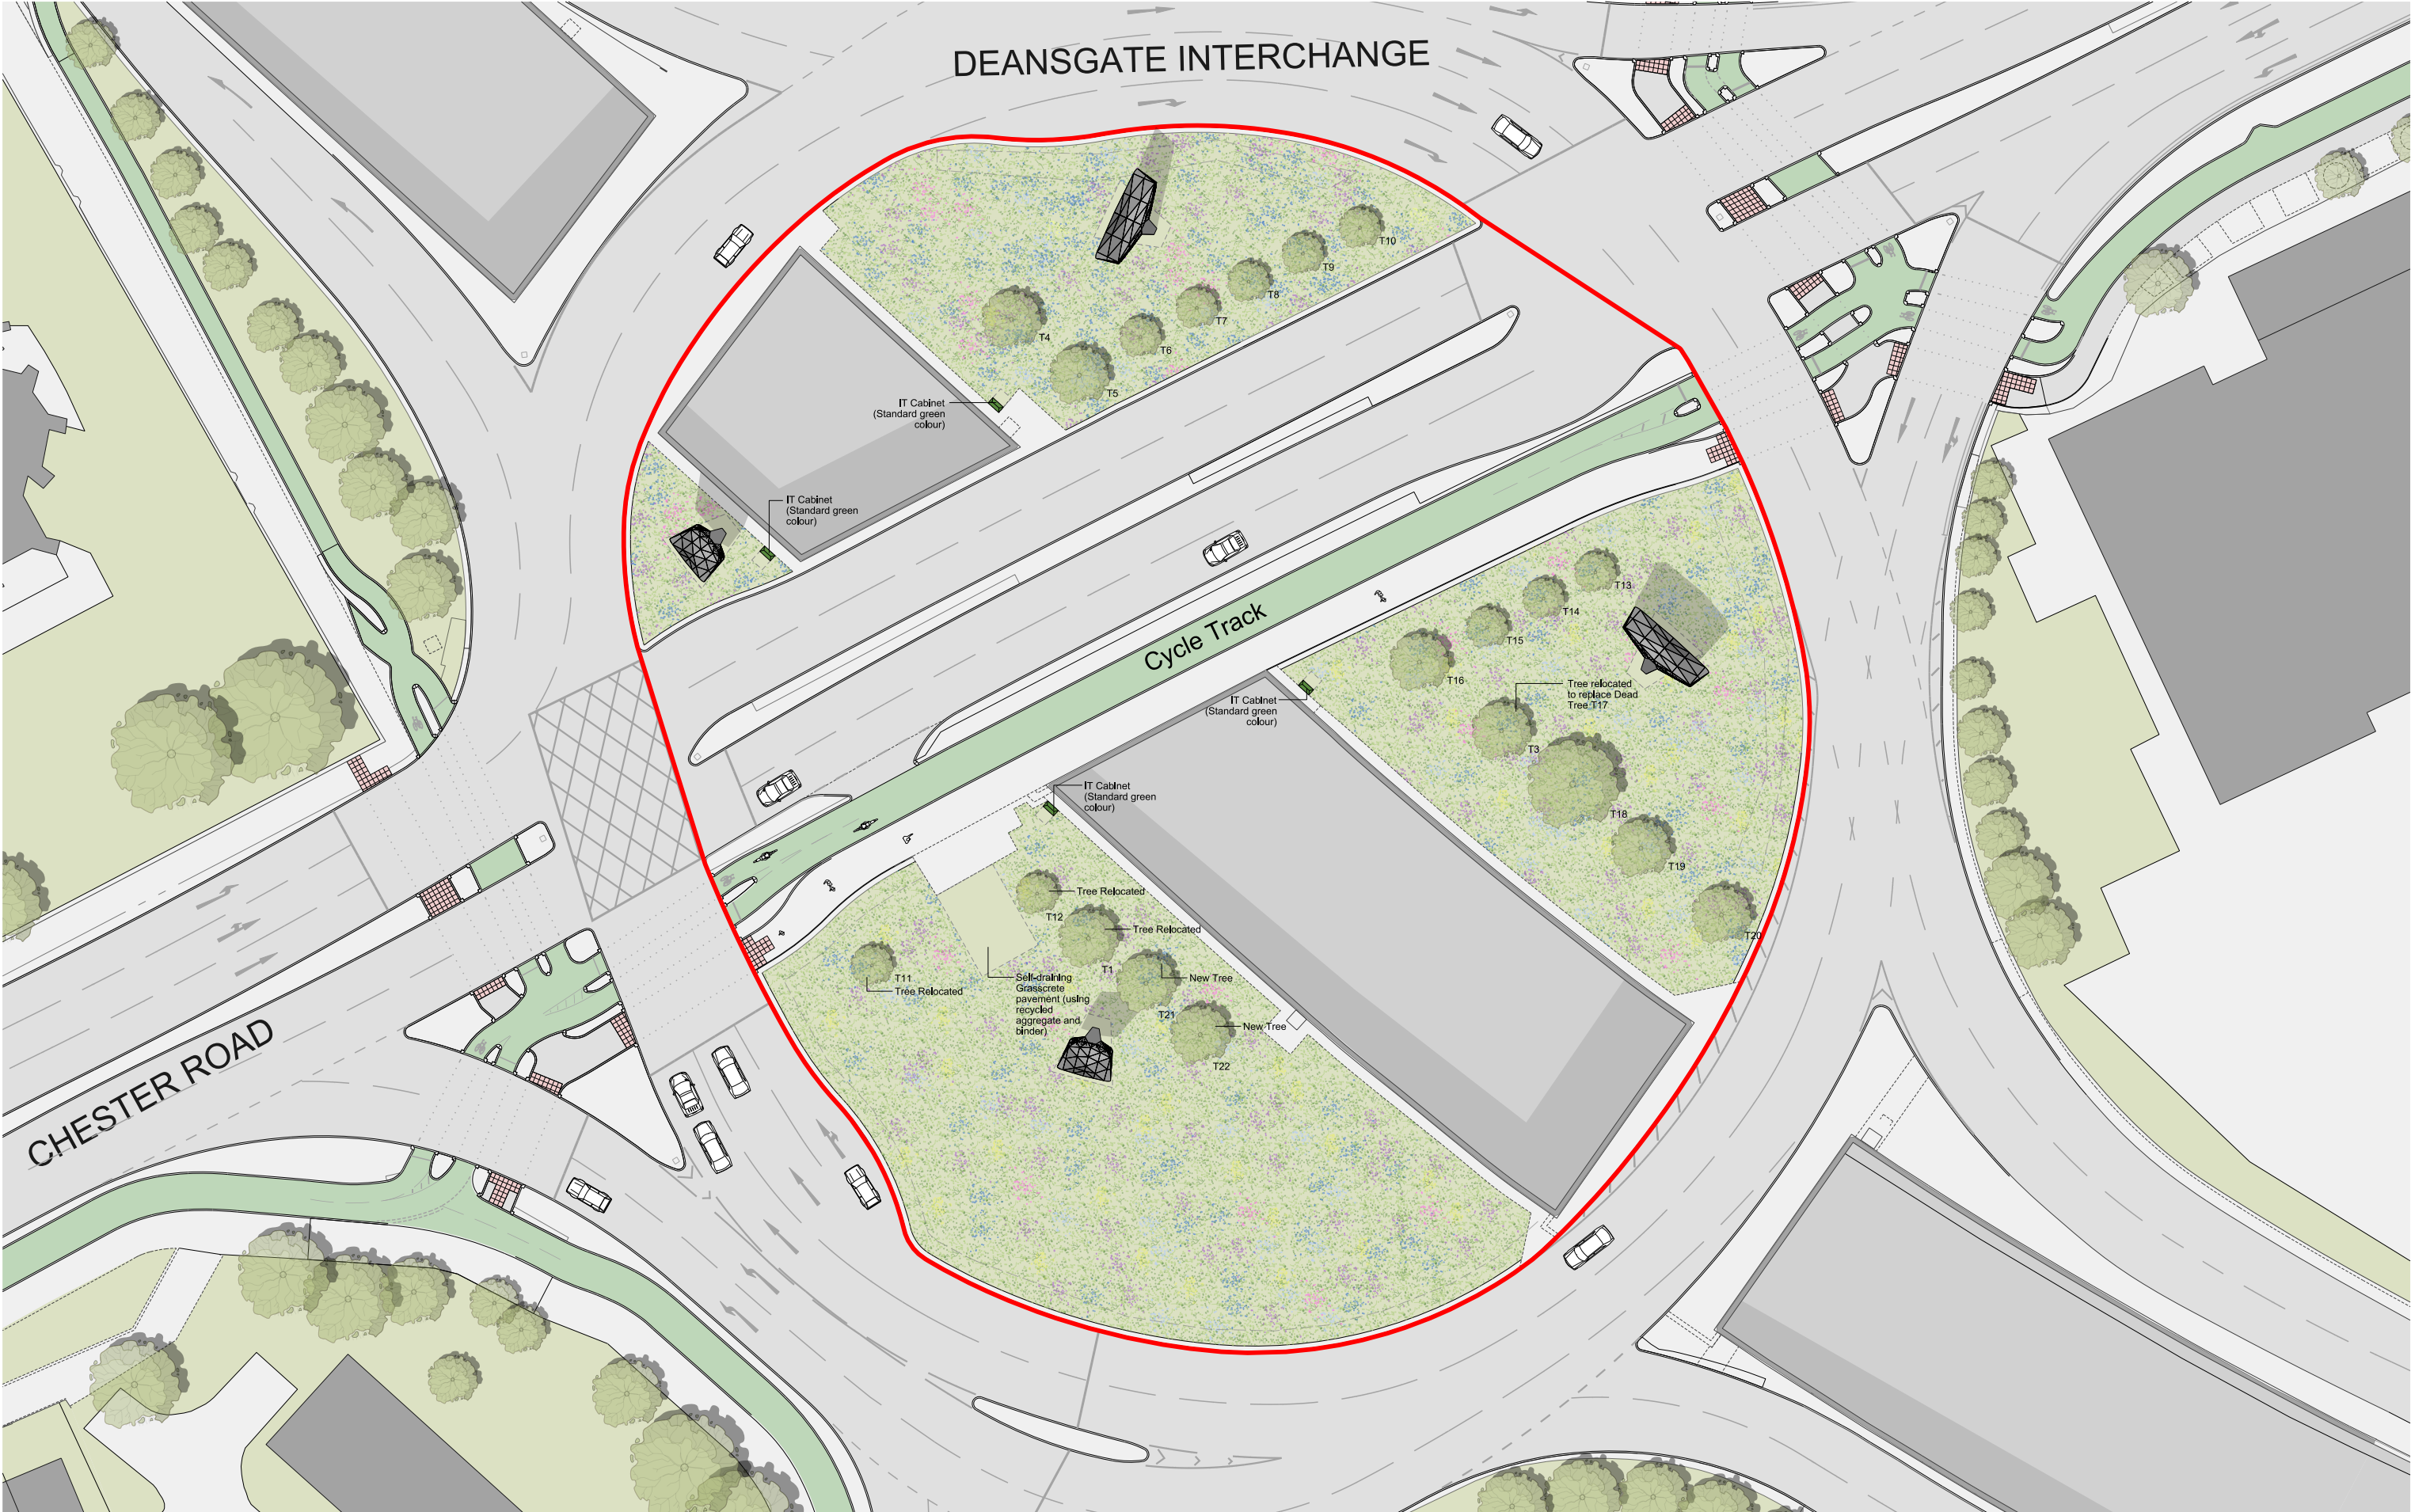

This drawing is copyright.
Do not scale off dimensions.
All dimensions to be checked on site by contractor.
Contractor to report any dimensional discrepancies,
errors or omissions prior to commencing on site.

NOTE:
Exact positions of new and relocated trees subject to review of subterranean services



NORTH



Rev	Date	Description
P01	27.01-2023	Planning Issue

Project Title
Chester Road Roundabout

Status
Planning

Drawing Title
Proposed Landscape Plan

Job No
10293

Scale
1:250@A1 / 1:500@A3

Date
January 2023

Drawing No
10293-SHP-A-B5D7-G710-PL-XX-001

Revision
P01

simpsonhaugh

MANCHESTER
Riverside, 4 Commercial St
Manchester M13 4HG
+44 (0)161 835 2345
www.simpsonhaugh.com

LONDON
5-8 Roberts Place
London EC1R 9BB
+44 (0)20 7549 4000
mail@simpsonhaugh.com