




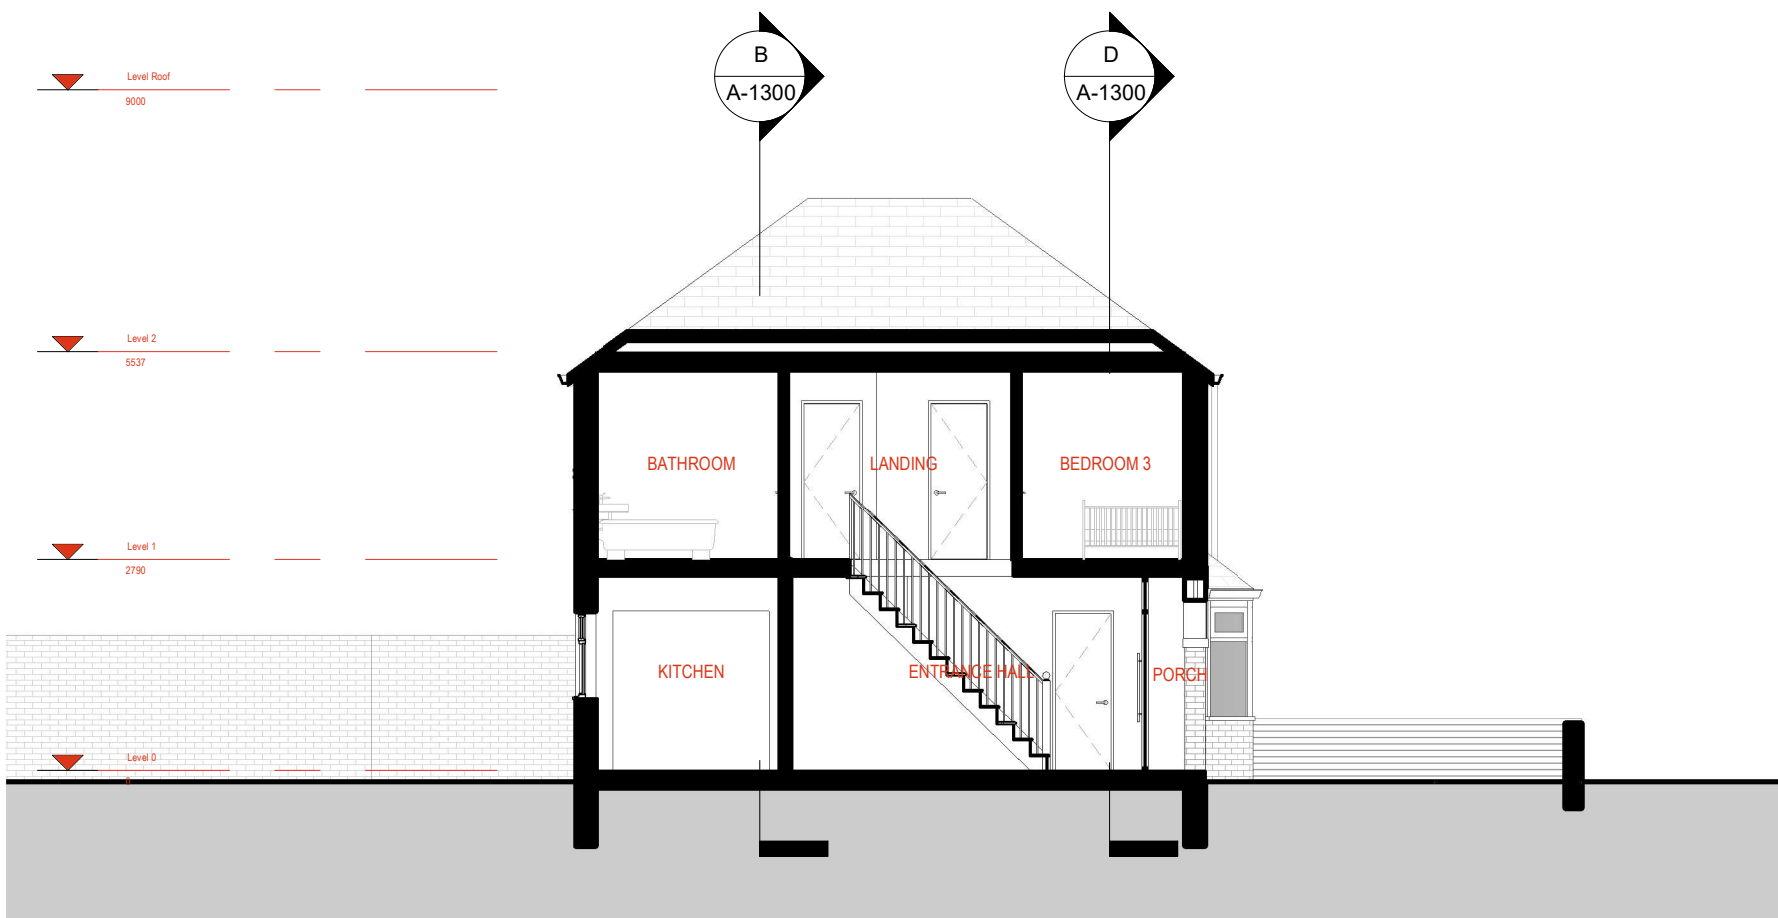


A EXISTING GA SECTION A - A
1:100

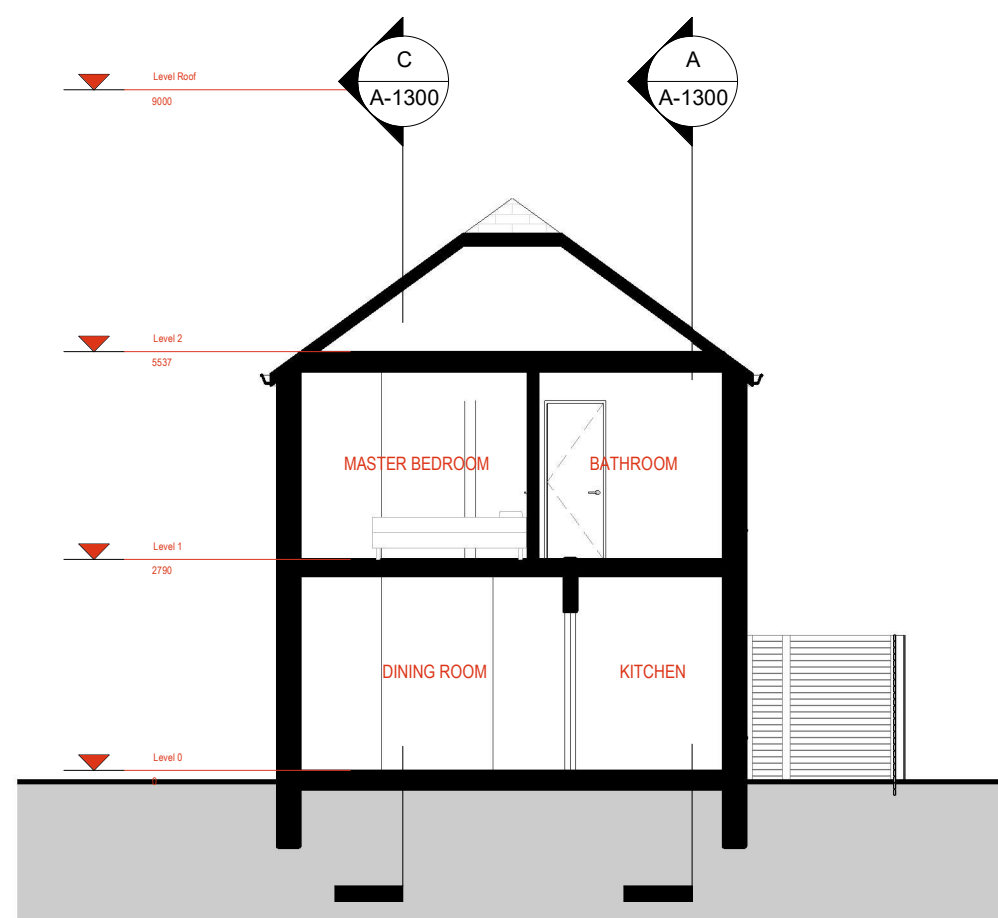

B EXISTING GA SECTION B - B
1:100

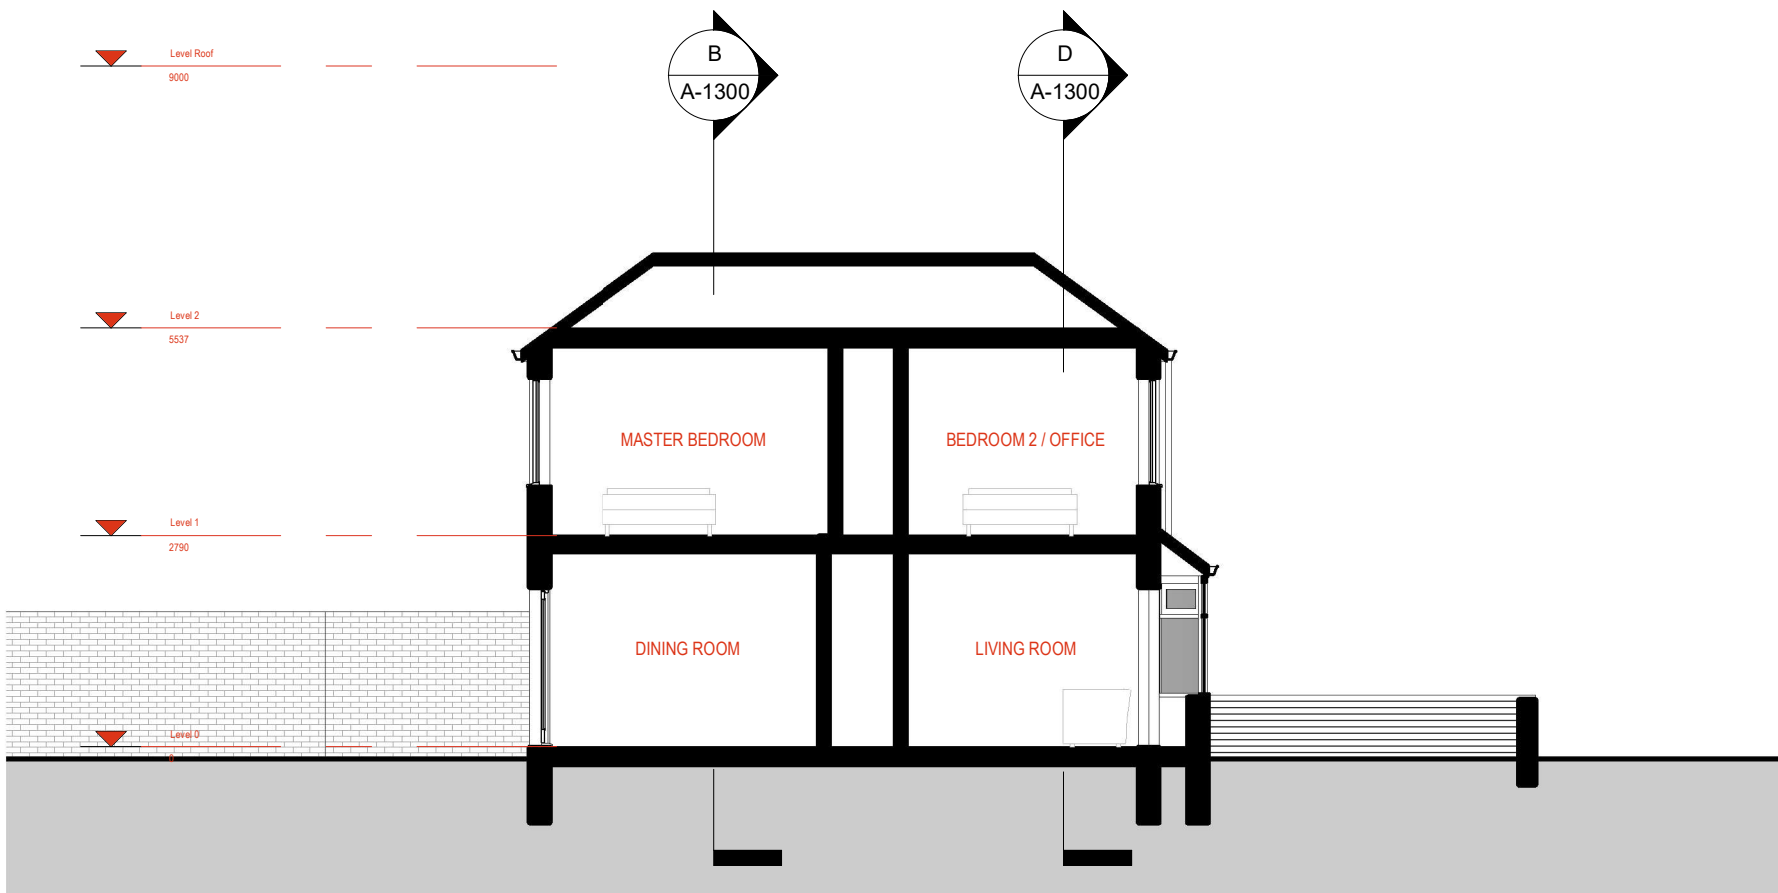

C EXISTING GA SECTION C - C
1:100

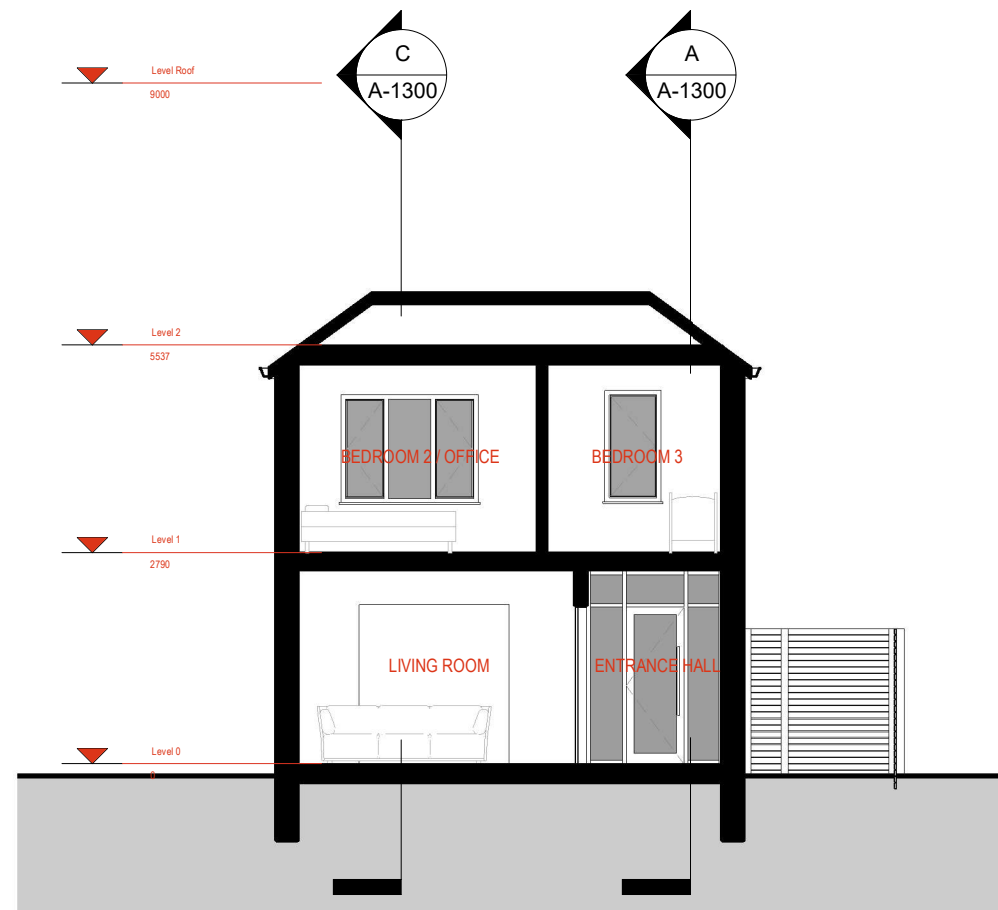

D EXISTING GA SECTION D - D
1:100

