






01 FRONT ELEVATION
(SOUTH WEST)
1:100

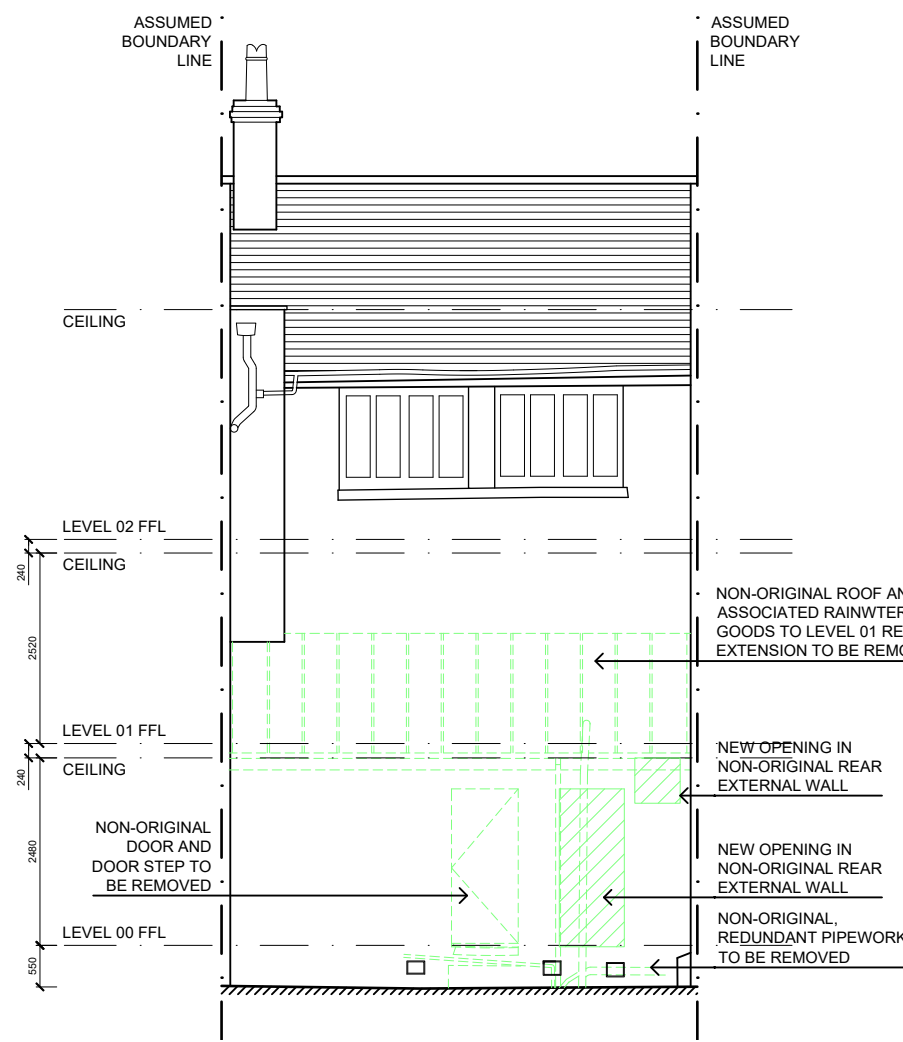

02 REAR ELEVATION
(NORTH EAST)
1:100

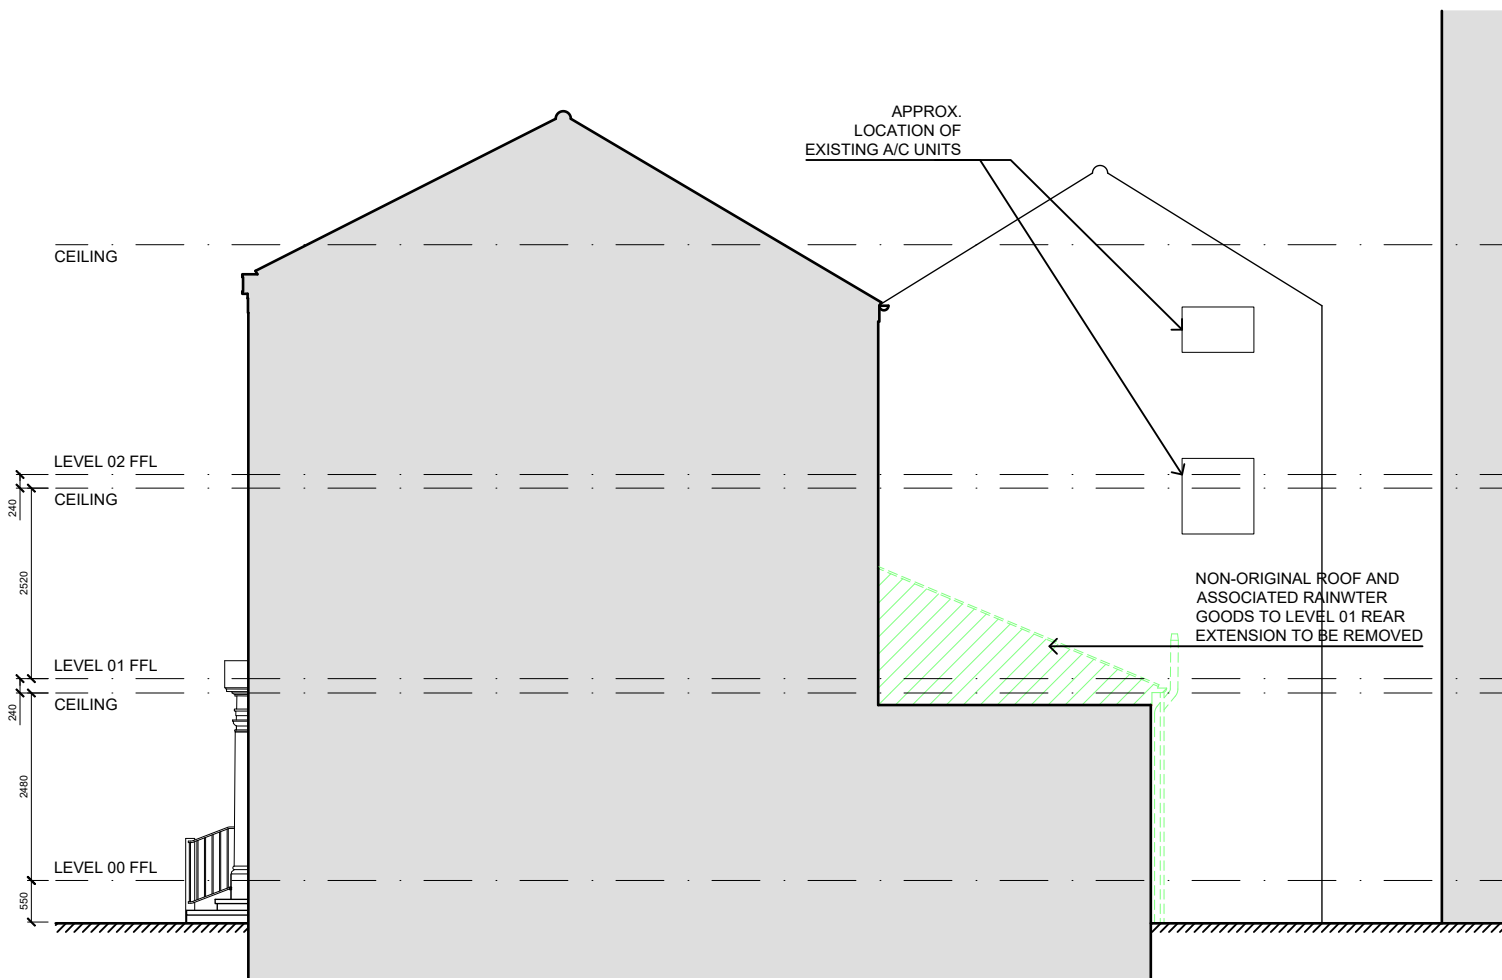


03 SIDE ELEVATION
(SOUTH EAST)
1:100

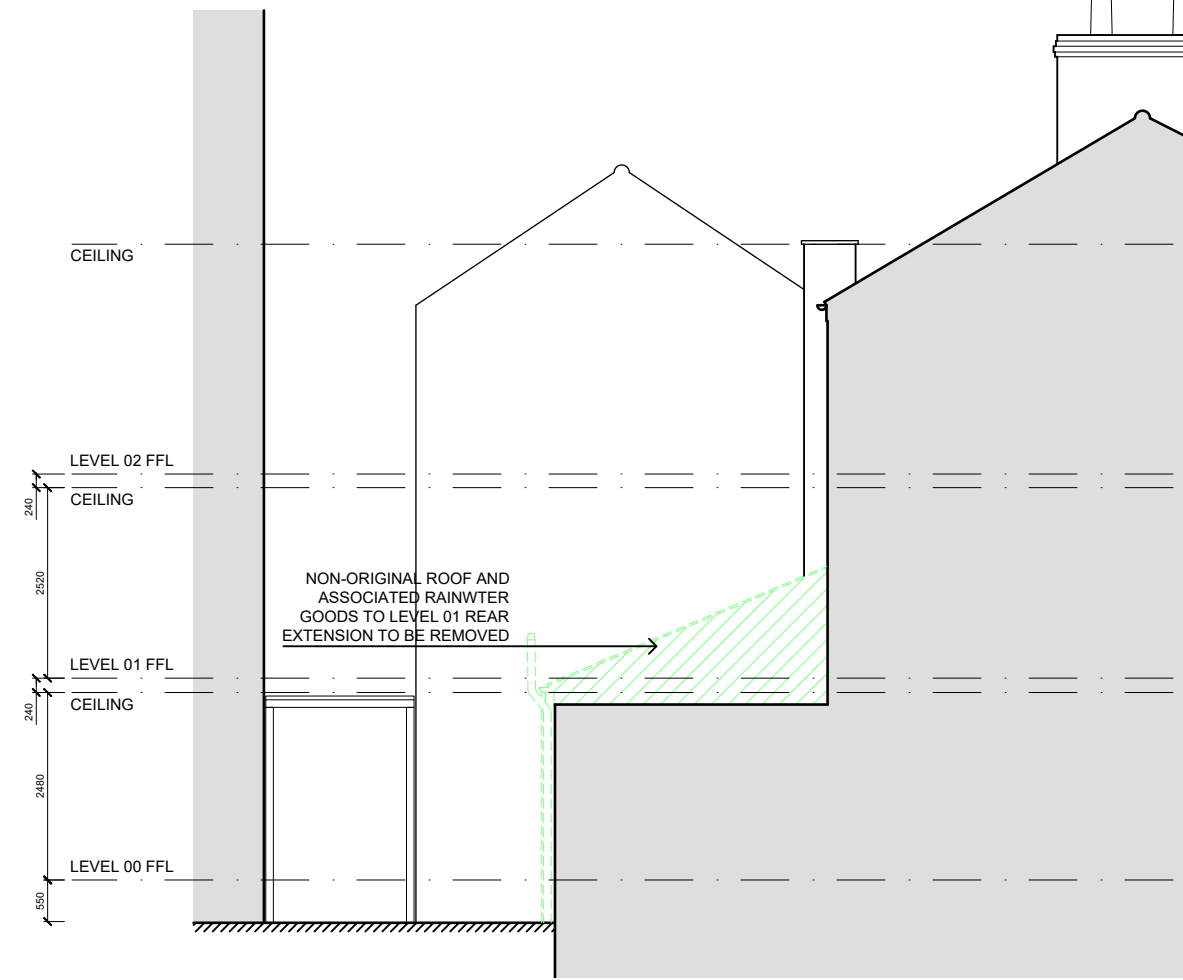


04 SIDE ELEVATION
(NORTH WEST)
1:100

DO NOT SCALE FROM THIS DRAWING.
ALL DIMENSIONS ARE TO BE VERIFIED AND CHECKED ON SITE BY THE CONTRACTOR.
ANY DIMENSIONS SHOWN IN RED DASHED LINE INDICATE A PROPOSED DIMENSION.
CONTRACTOR OF THE DRAWINGS: BACK ROOM ARCHITECTURE & DESIGN. IT MUST NOT BE LOANED OR REPRODUCED WITHOUT CONSENT.


RED DASHED LINE INDICATES ORIGINAL FABRIC TO BE REMOVED.
BLUE DASHED LINE INDICATES HISTORIC, NON-ORIGINAL FABRIC TO BE REMOVED.
GREEN DASHED LINE INDICATES NON-HISTORIC, NON-ORIGINAL FABRIC TO BE REMOVED.

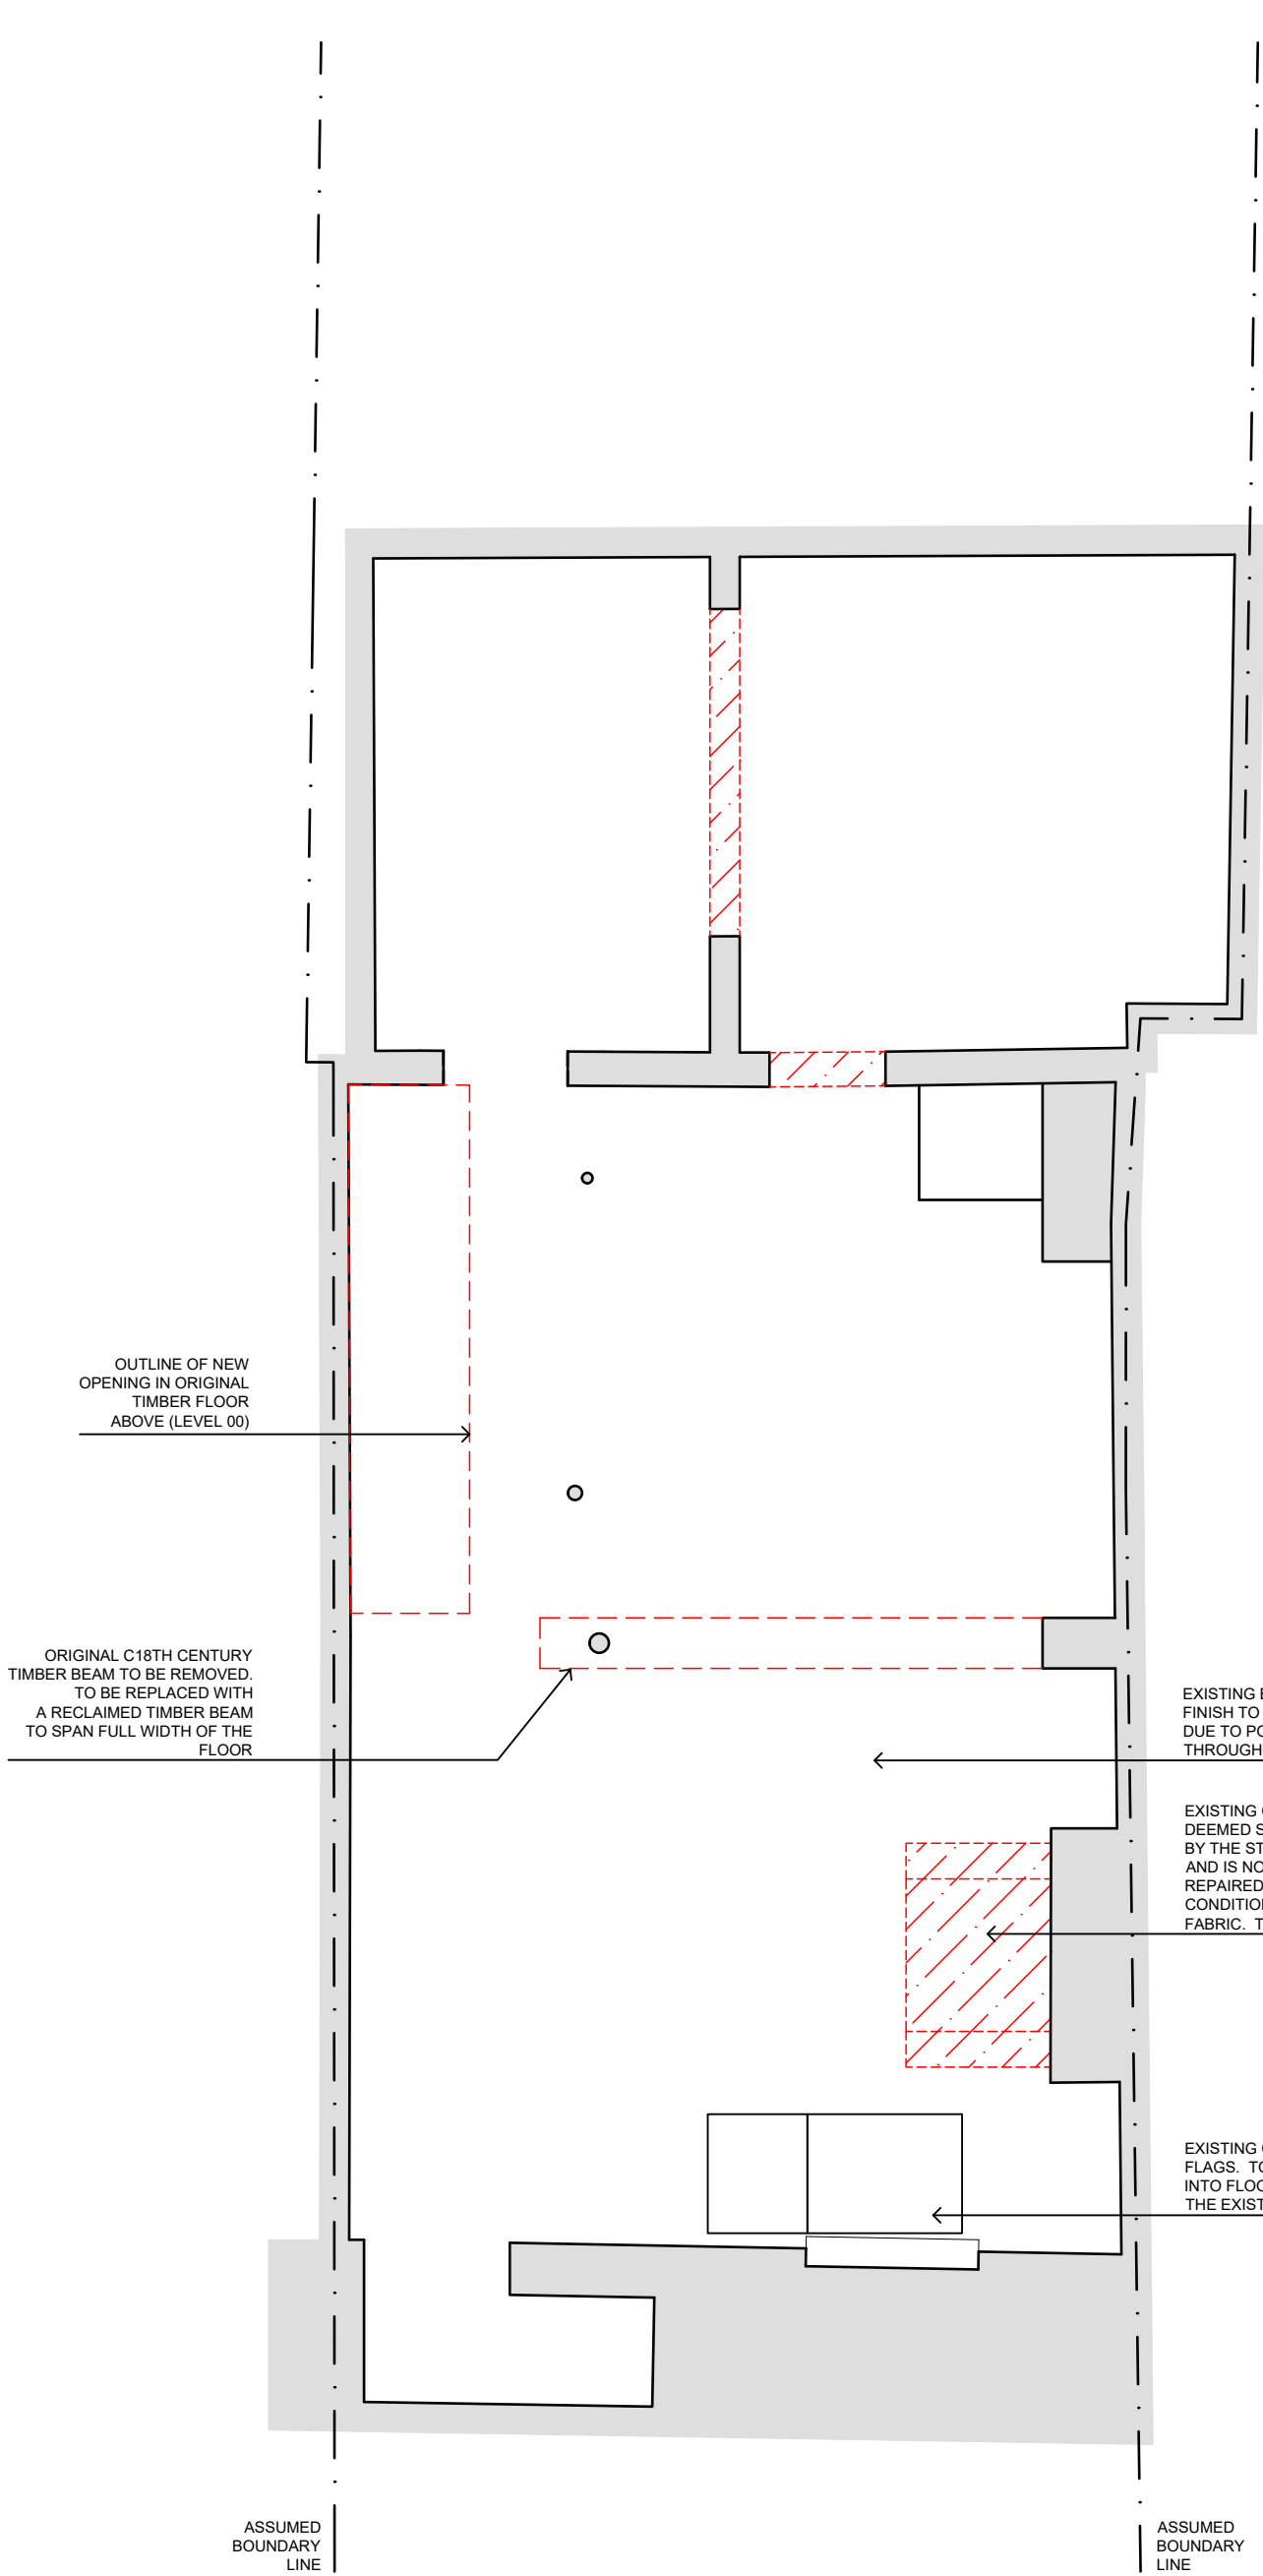


05 BASEMENT LAYOUT
1:50

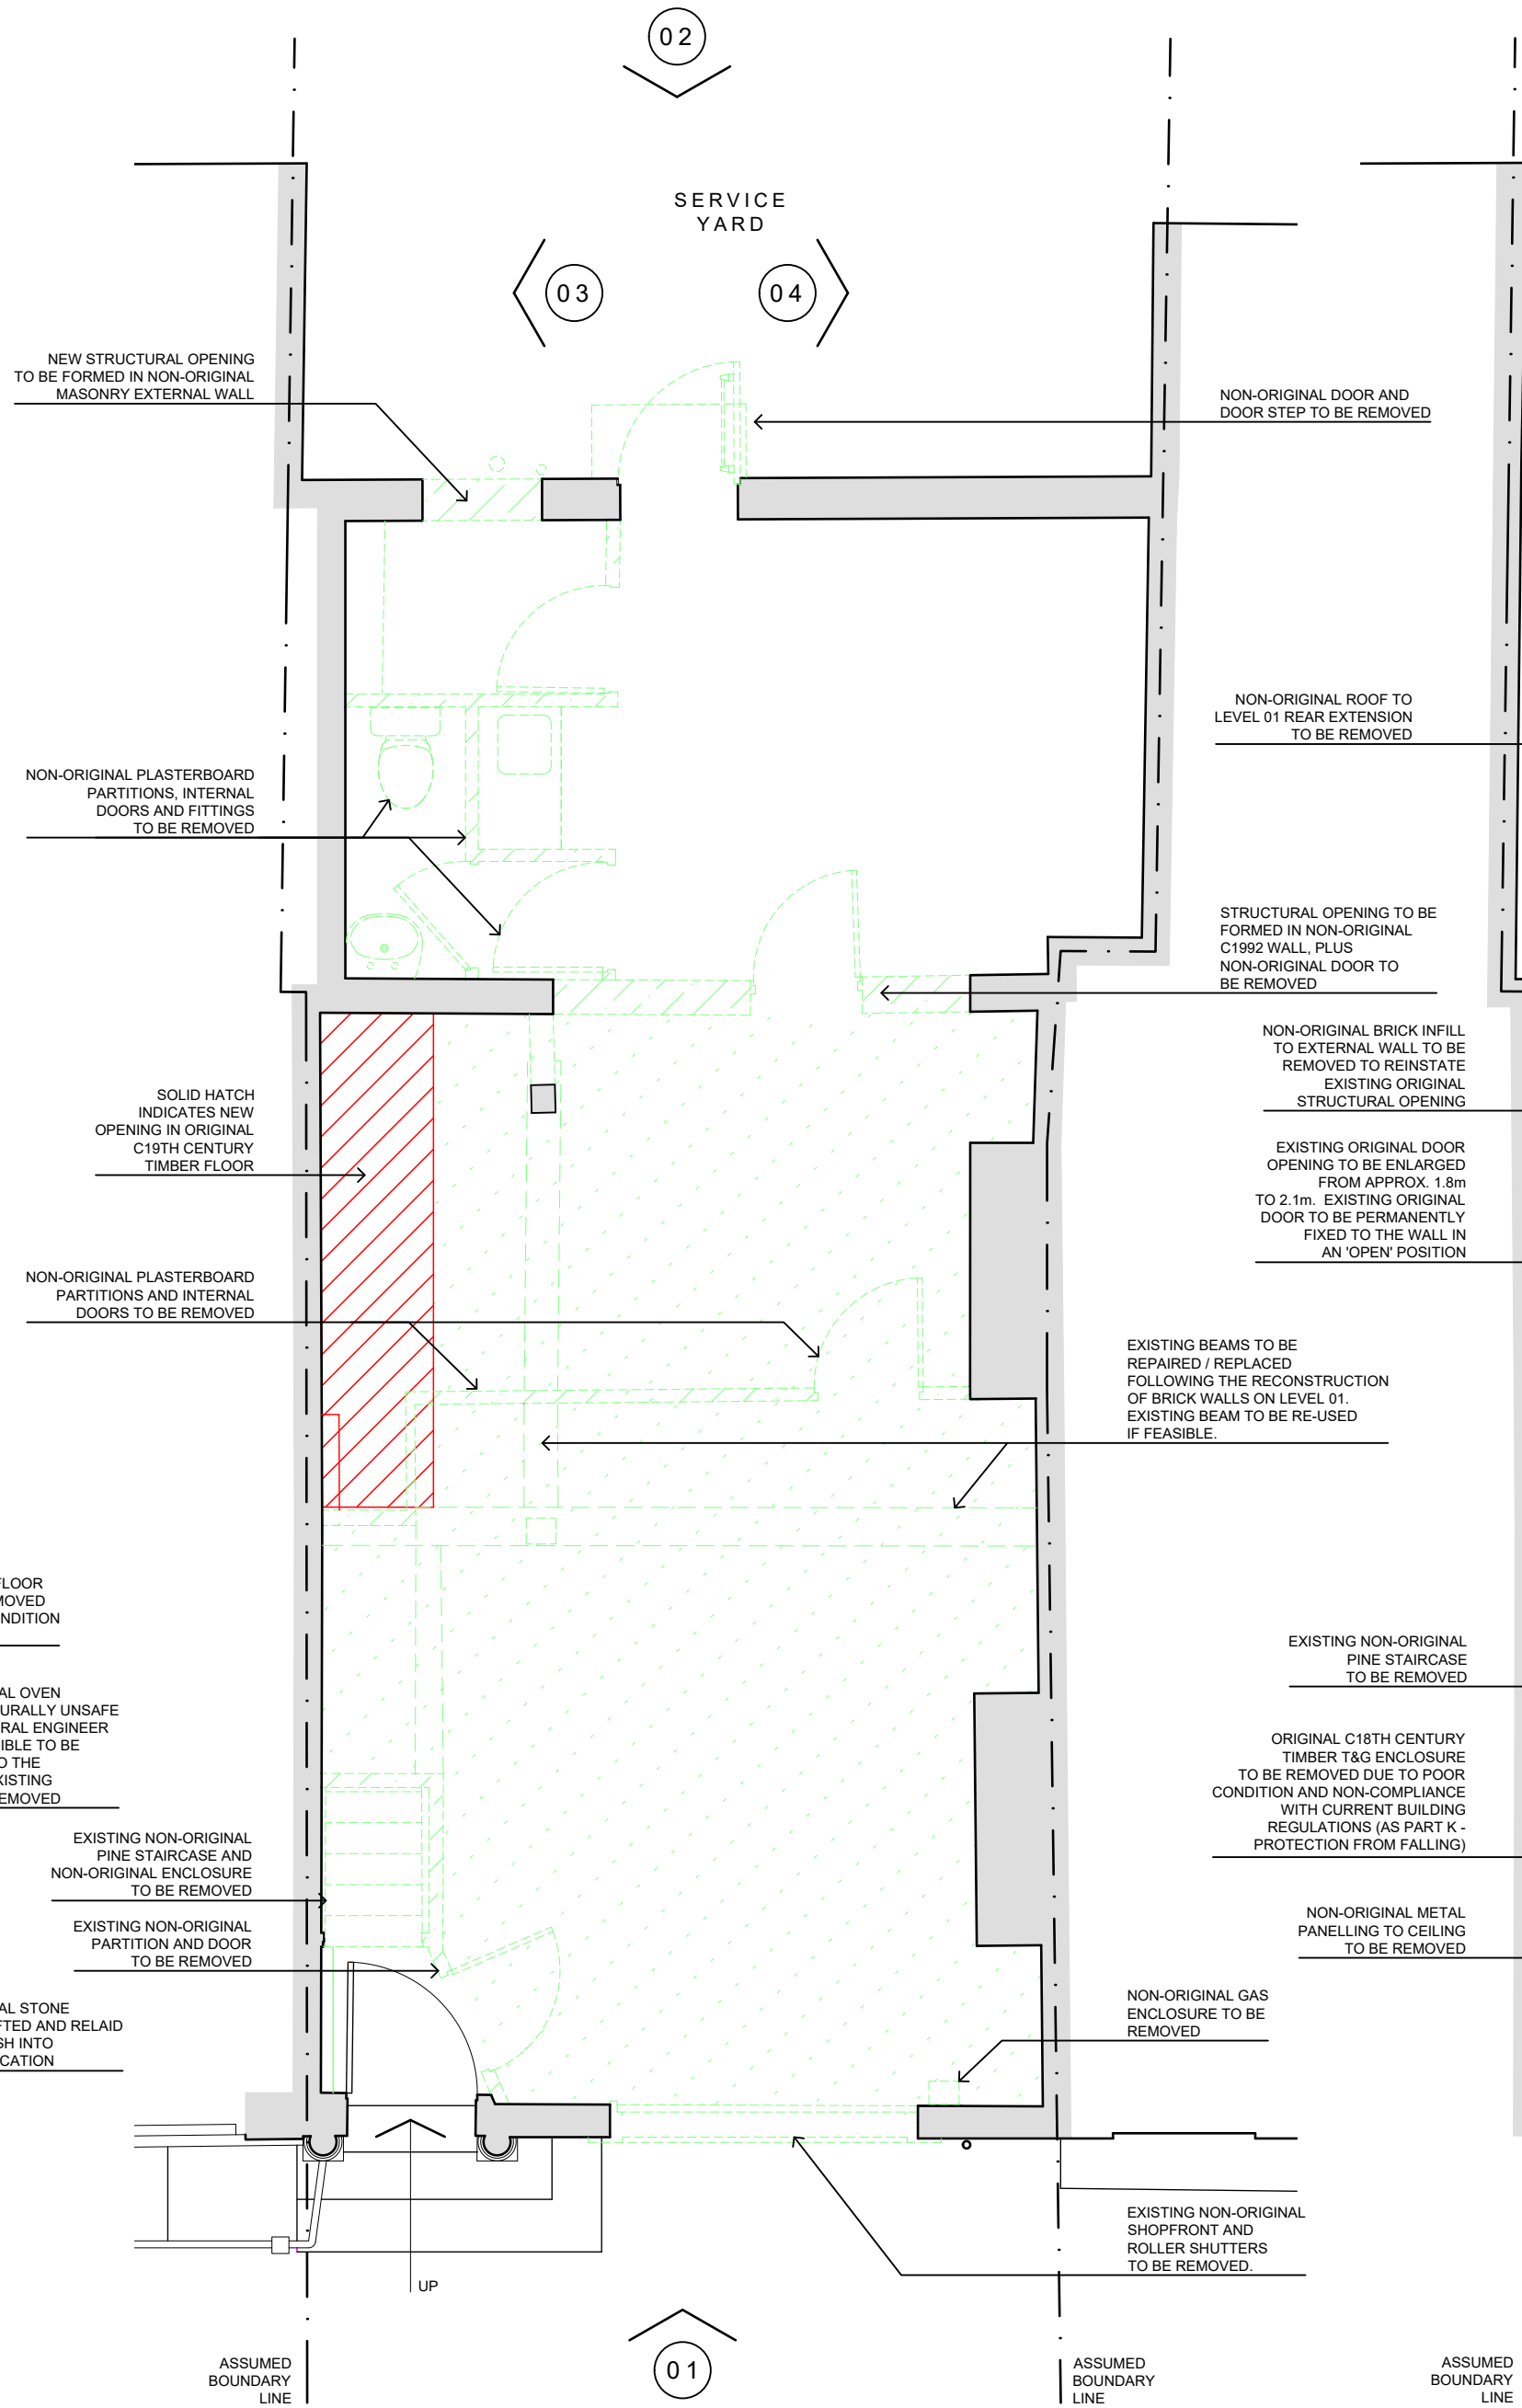

06 GROUND FLOOR LAYOUT
1:50

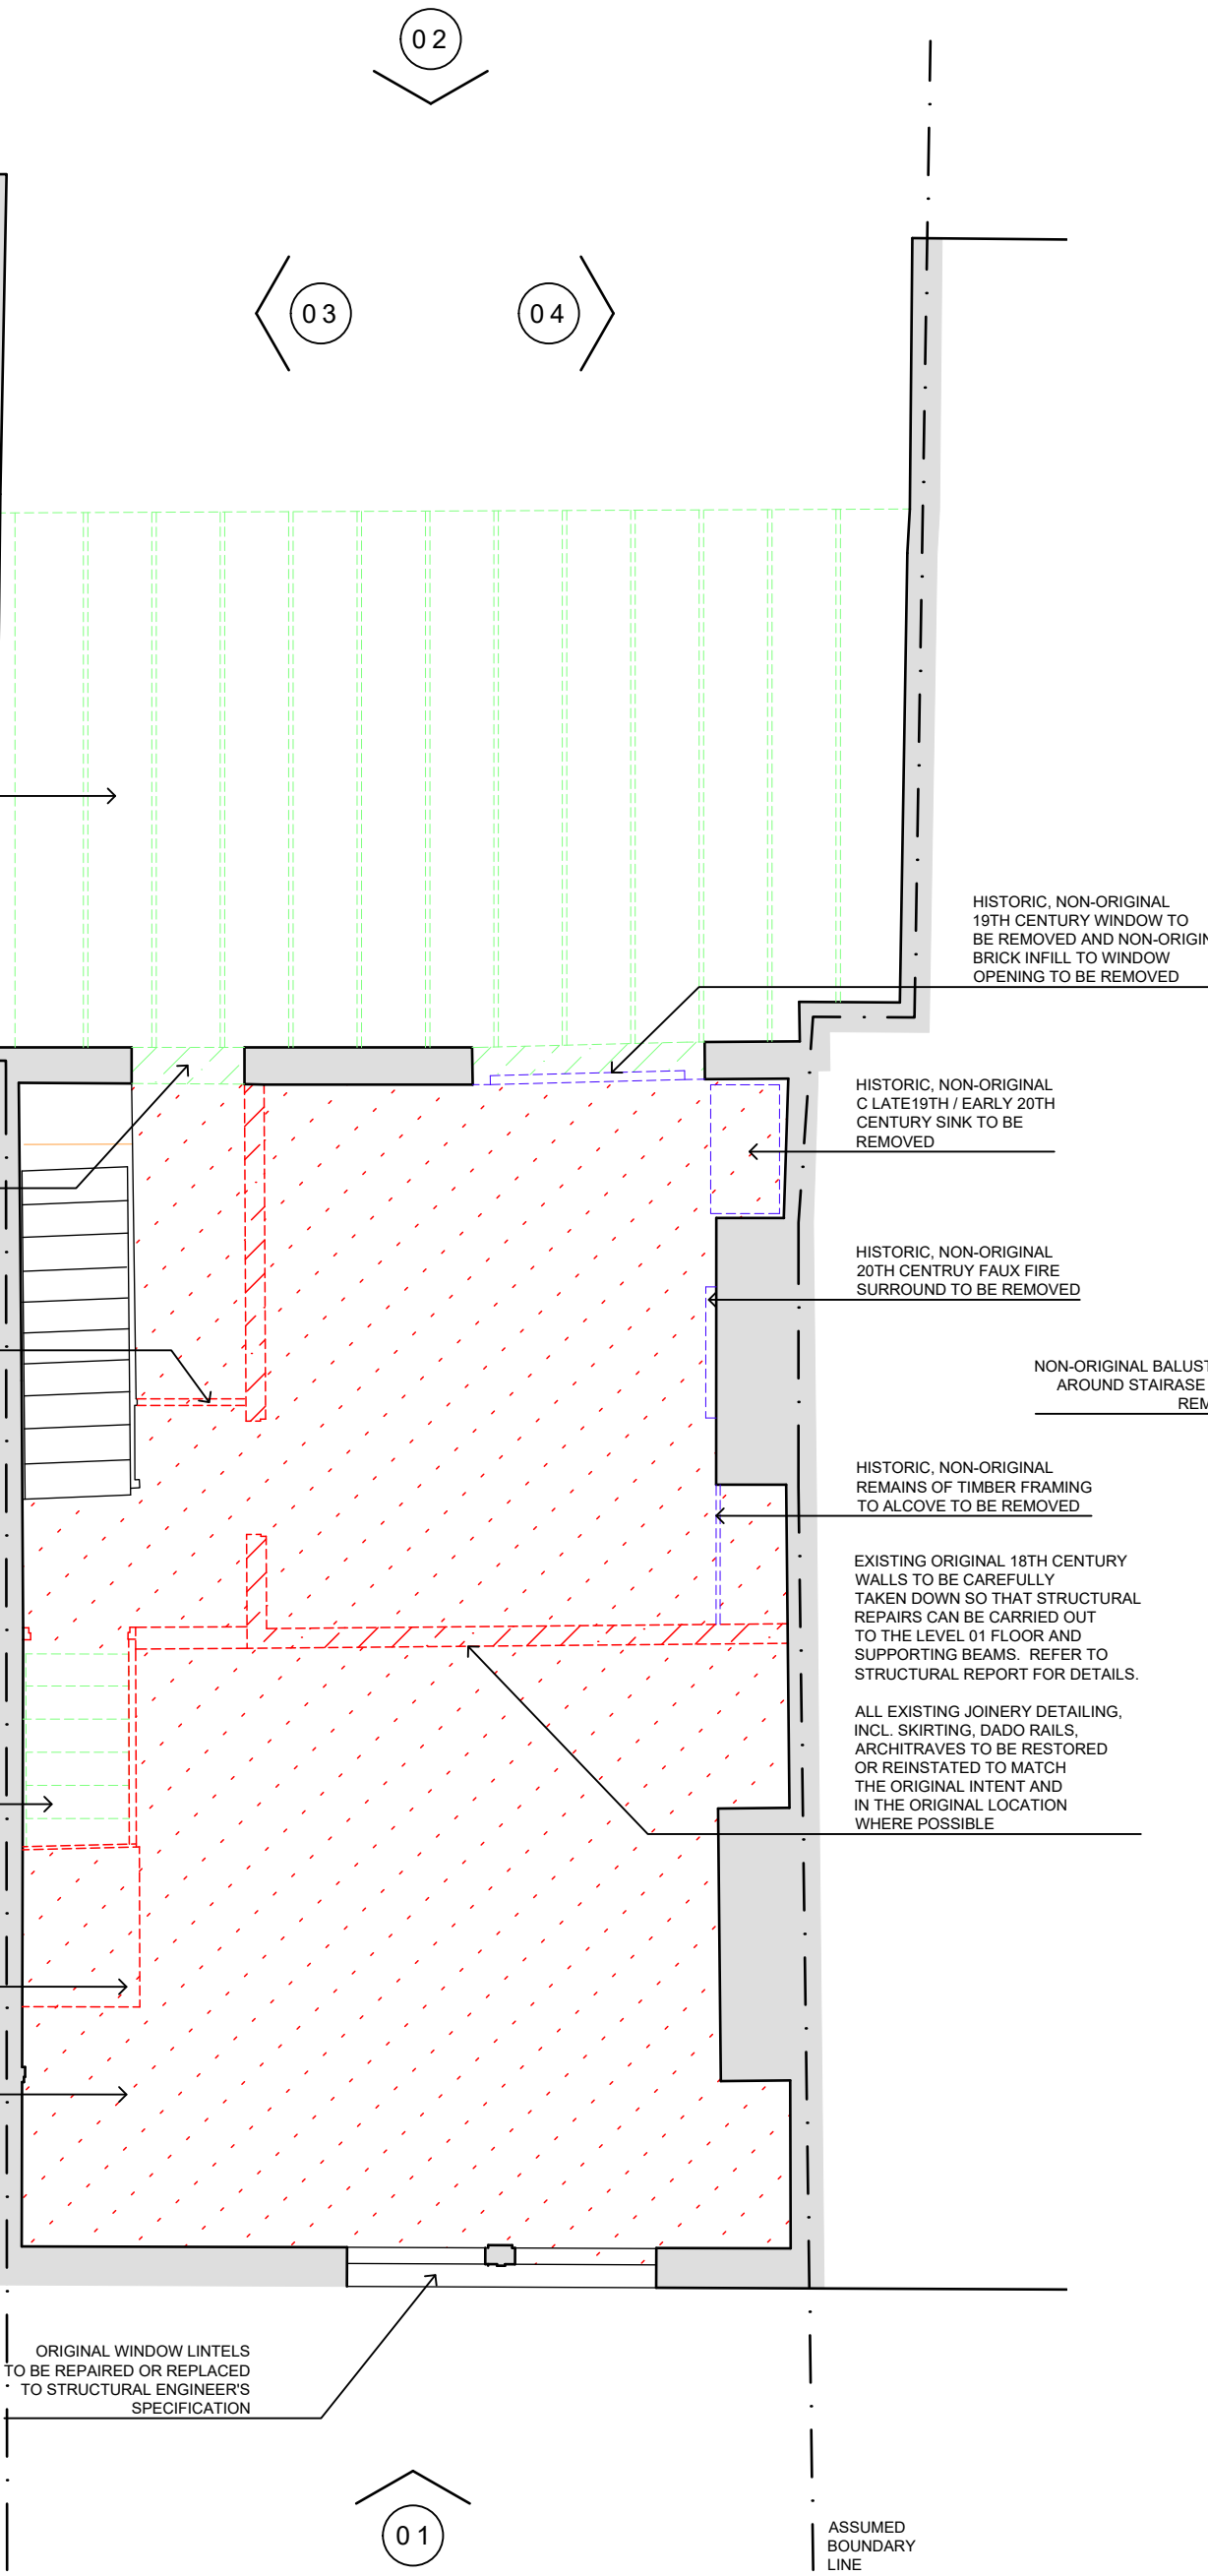

07 FIRST FLOOR LAYOUT
1:50

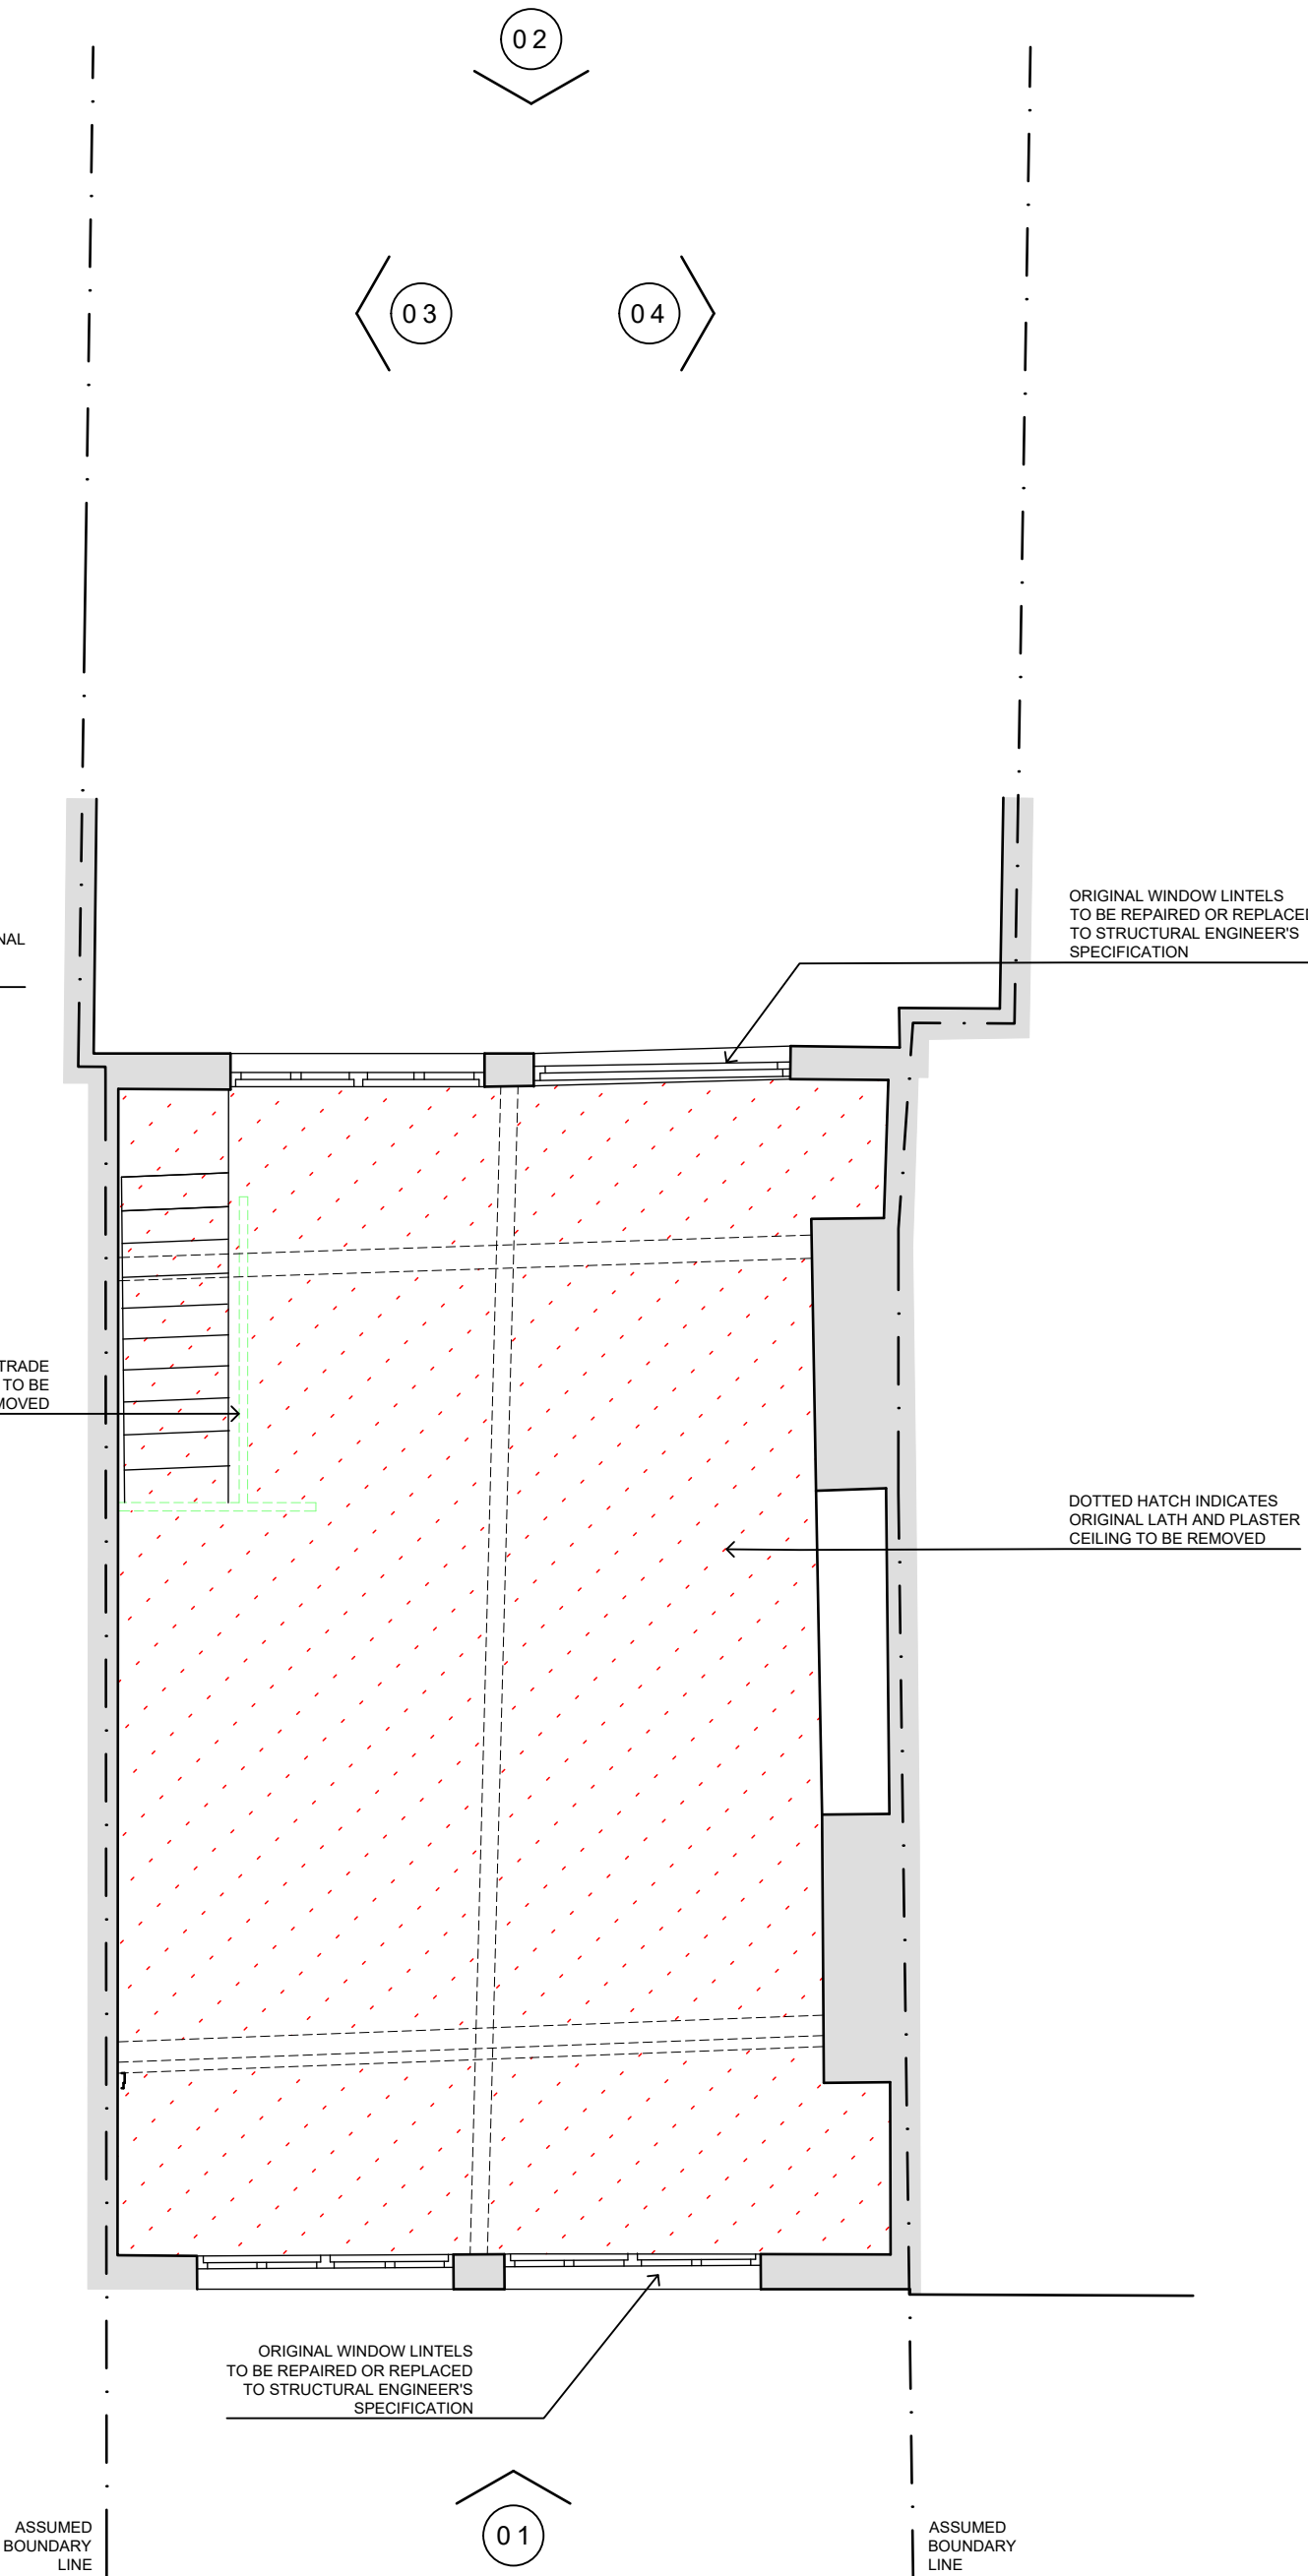

08 SECOND FLOOR LAYOUT
1:50

NO.	REVISION	DATE	DESCRIPTION
1	ISSUED FOR PERMIT	03/01/23	STAGE 3 PERMIT

ARCHITECT
BACK ROOM ARCHITECTURE & DESIGN

PROJECT
33 THOMAS STREET
MANCHESTER

CLIENT
HANNAH KERA

PROPOSED DEMOLITION LAYOUT & ELEVATIONS

SCALE
VARIES @ A1

DATE
03 / 01 / 23

STAGE 3

REV
02_0002