


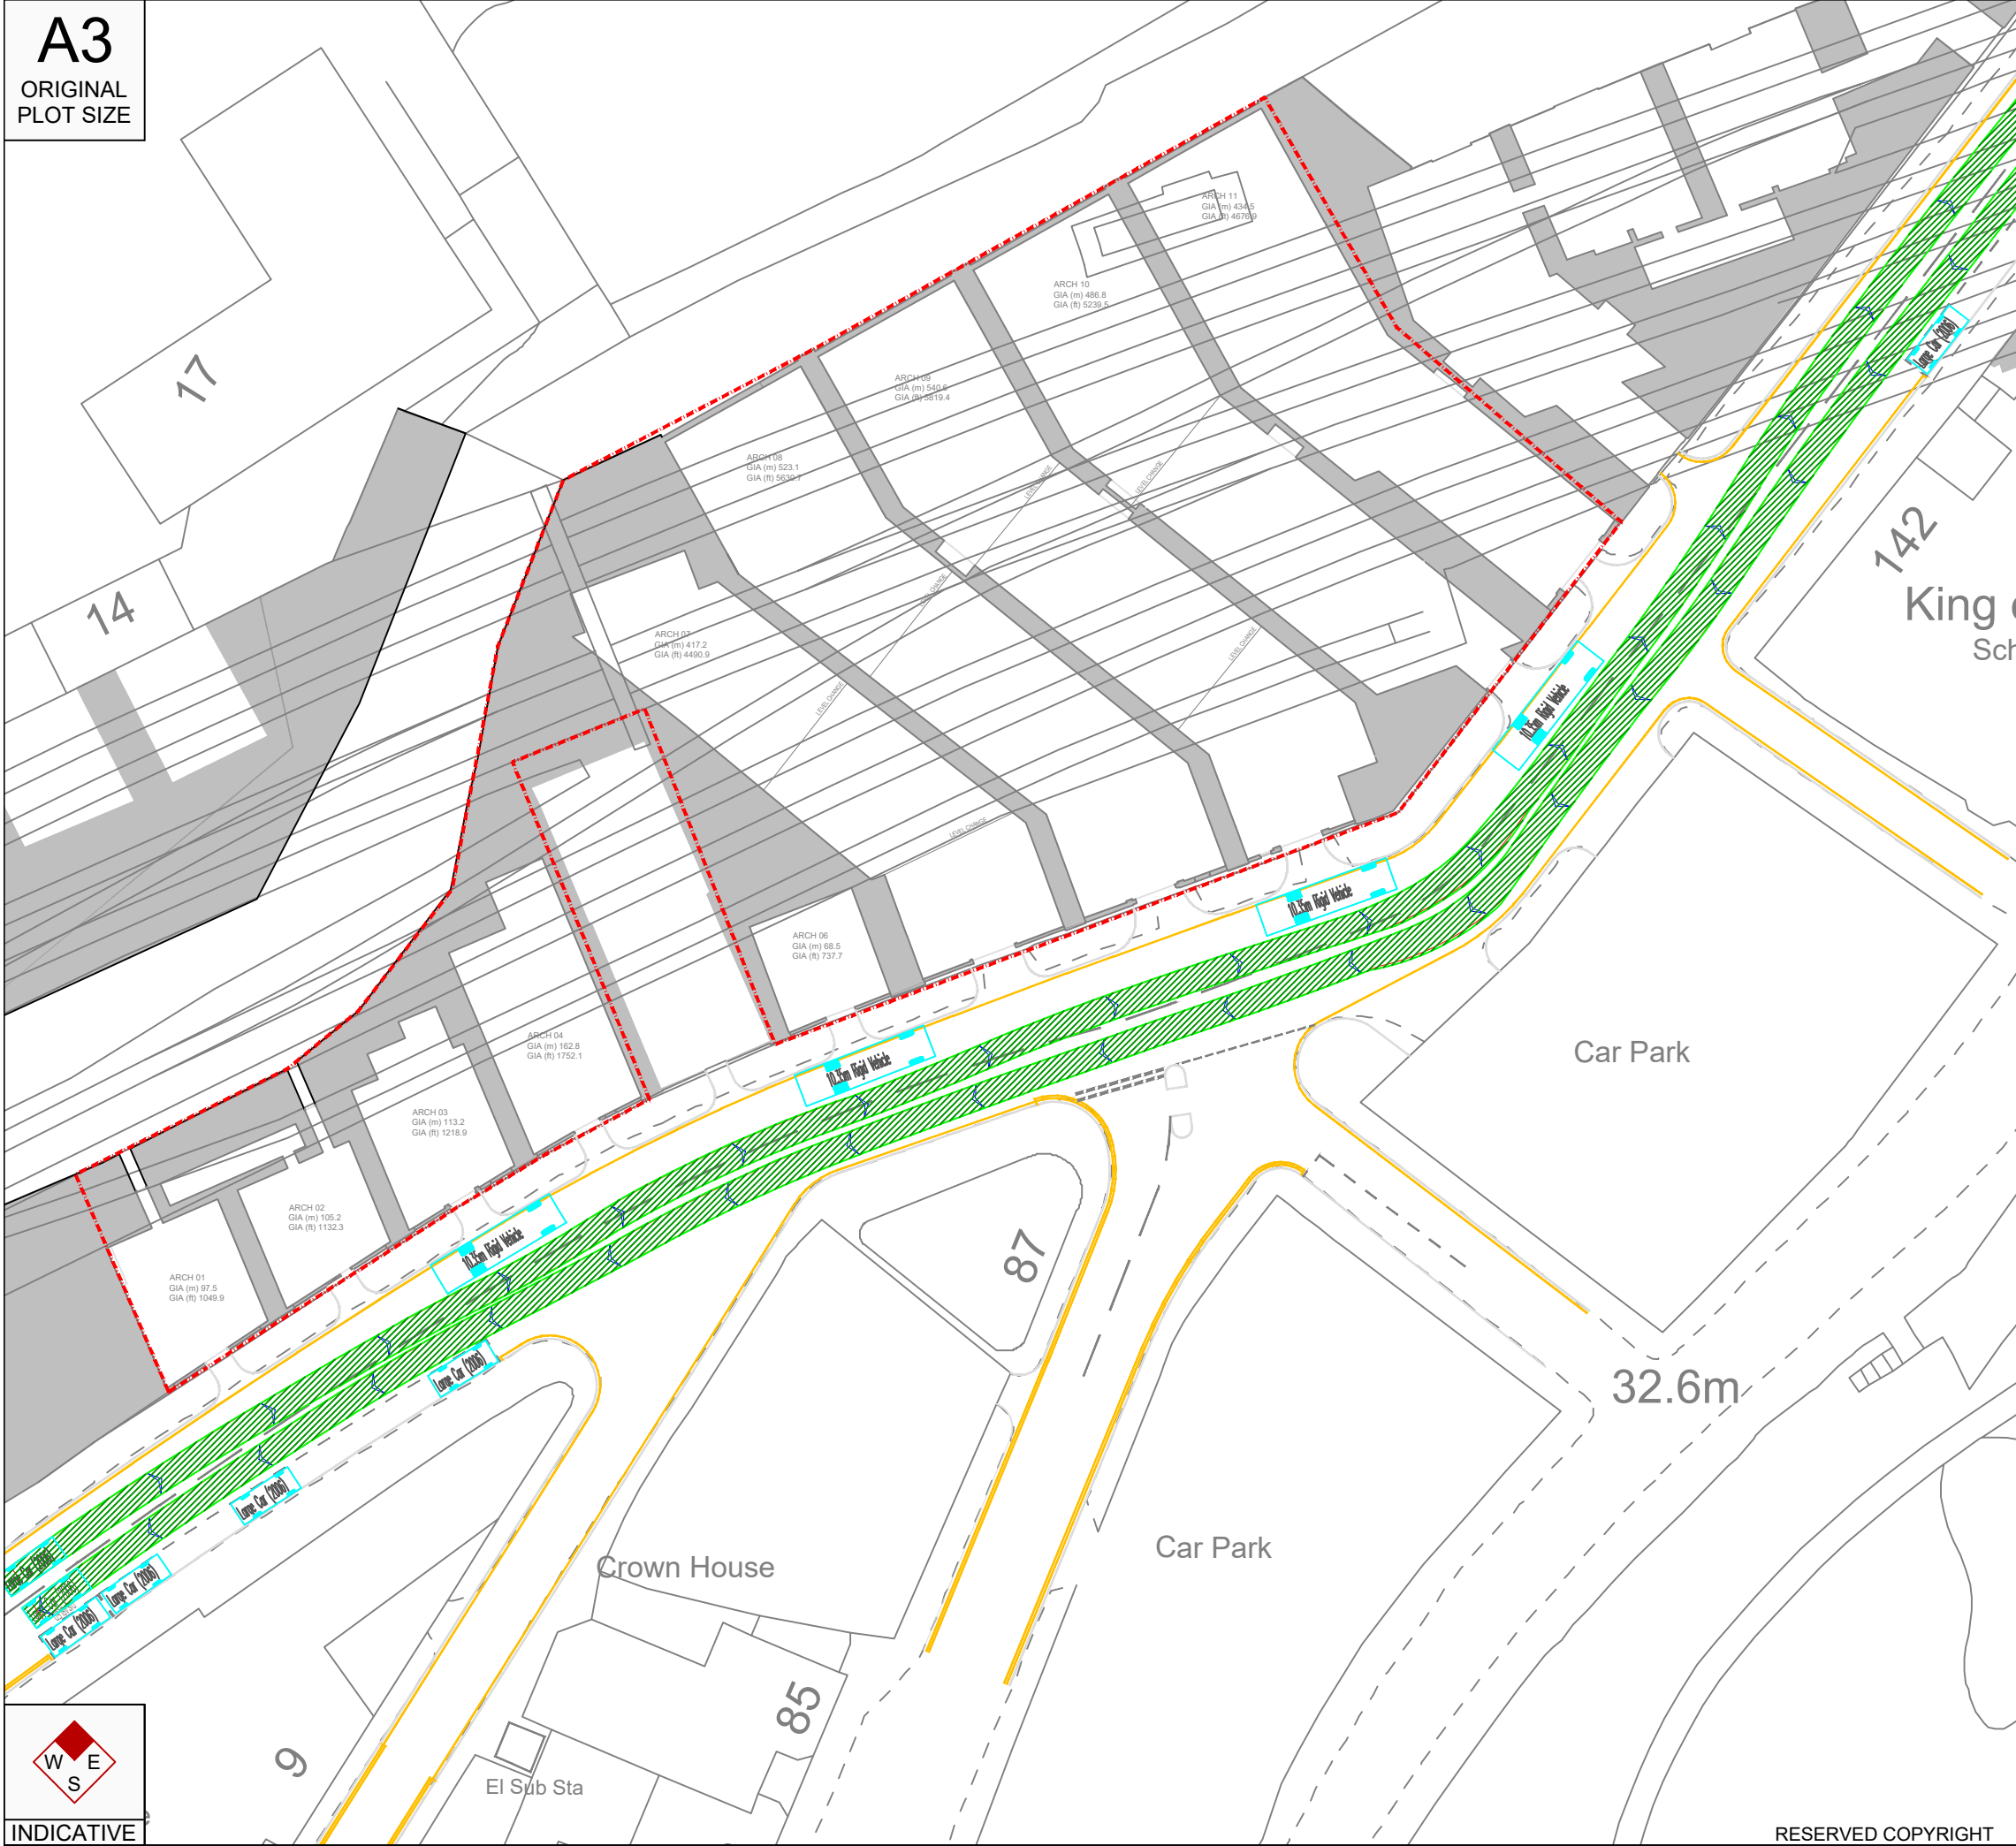

Reproduced from Ordnance Survey Superplan Data with the permission of The Controller of His Majesty's Stationery Office. Crown Copyright - Licence No. AL100034021

- NOTES:
1. Indicative un-surveyed road markings.
 2. Based on mapping provided by Stephen George + Partners LLP

Swept Path Vehicle Profiles:

10.35m Rigid Vehicle	Large Car (2006)
Overall Length	Overall Length
Overall Width	Overall Width
Overall Height	Overall Height
Min Body Ground Clearance	Min Body Ground Clearance
Max Track Width	Max Track Width
Lock to lock time	Lock to lock time
Kerb to Kerb Turning Radius	Kerb to Kerb Turning Radius

Key:

- Vehicle Pathway

- Vehicle Overhang

Rev	Date	Details	Drawn by	Checked by	Approved by
-	-	-	-	-	-

Bristol
Cambridge
London
Manchester
Oxford
Welwyn Garden City

tpa
Transport Planning Associates

1 Giltspur Street
London
EC1A 9DD
020 7119 1155
www.tpa.uk.com

CLIENT:
THE ARCH COMPANY PROPERTIES LTD

PROJECT:
**CORPORATION STREET,
MANCHESTER**

TITLE:
**SWEPT PATH ANALYSIS OF
A LARGE CAR PASSING A
10.3M DELIVERY VEHICLE**

STATUS:
FOR INFORMATION

SCALE: 1:500	DATE: 04/01/23	DRAWN: TS	CHECKED: TW	APPROVED: GDG
JOB NO: 2209-029	DRAWING NO: SP01	REVISION: -		

RESERVED COPYRIGHT