


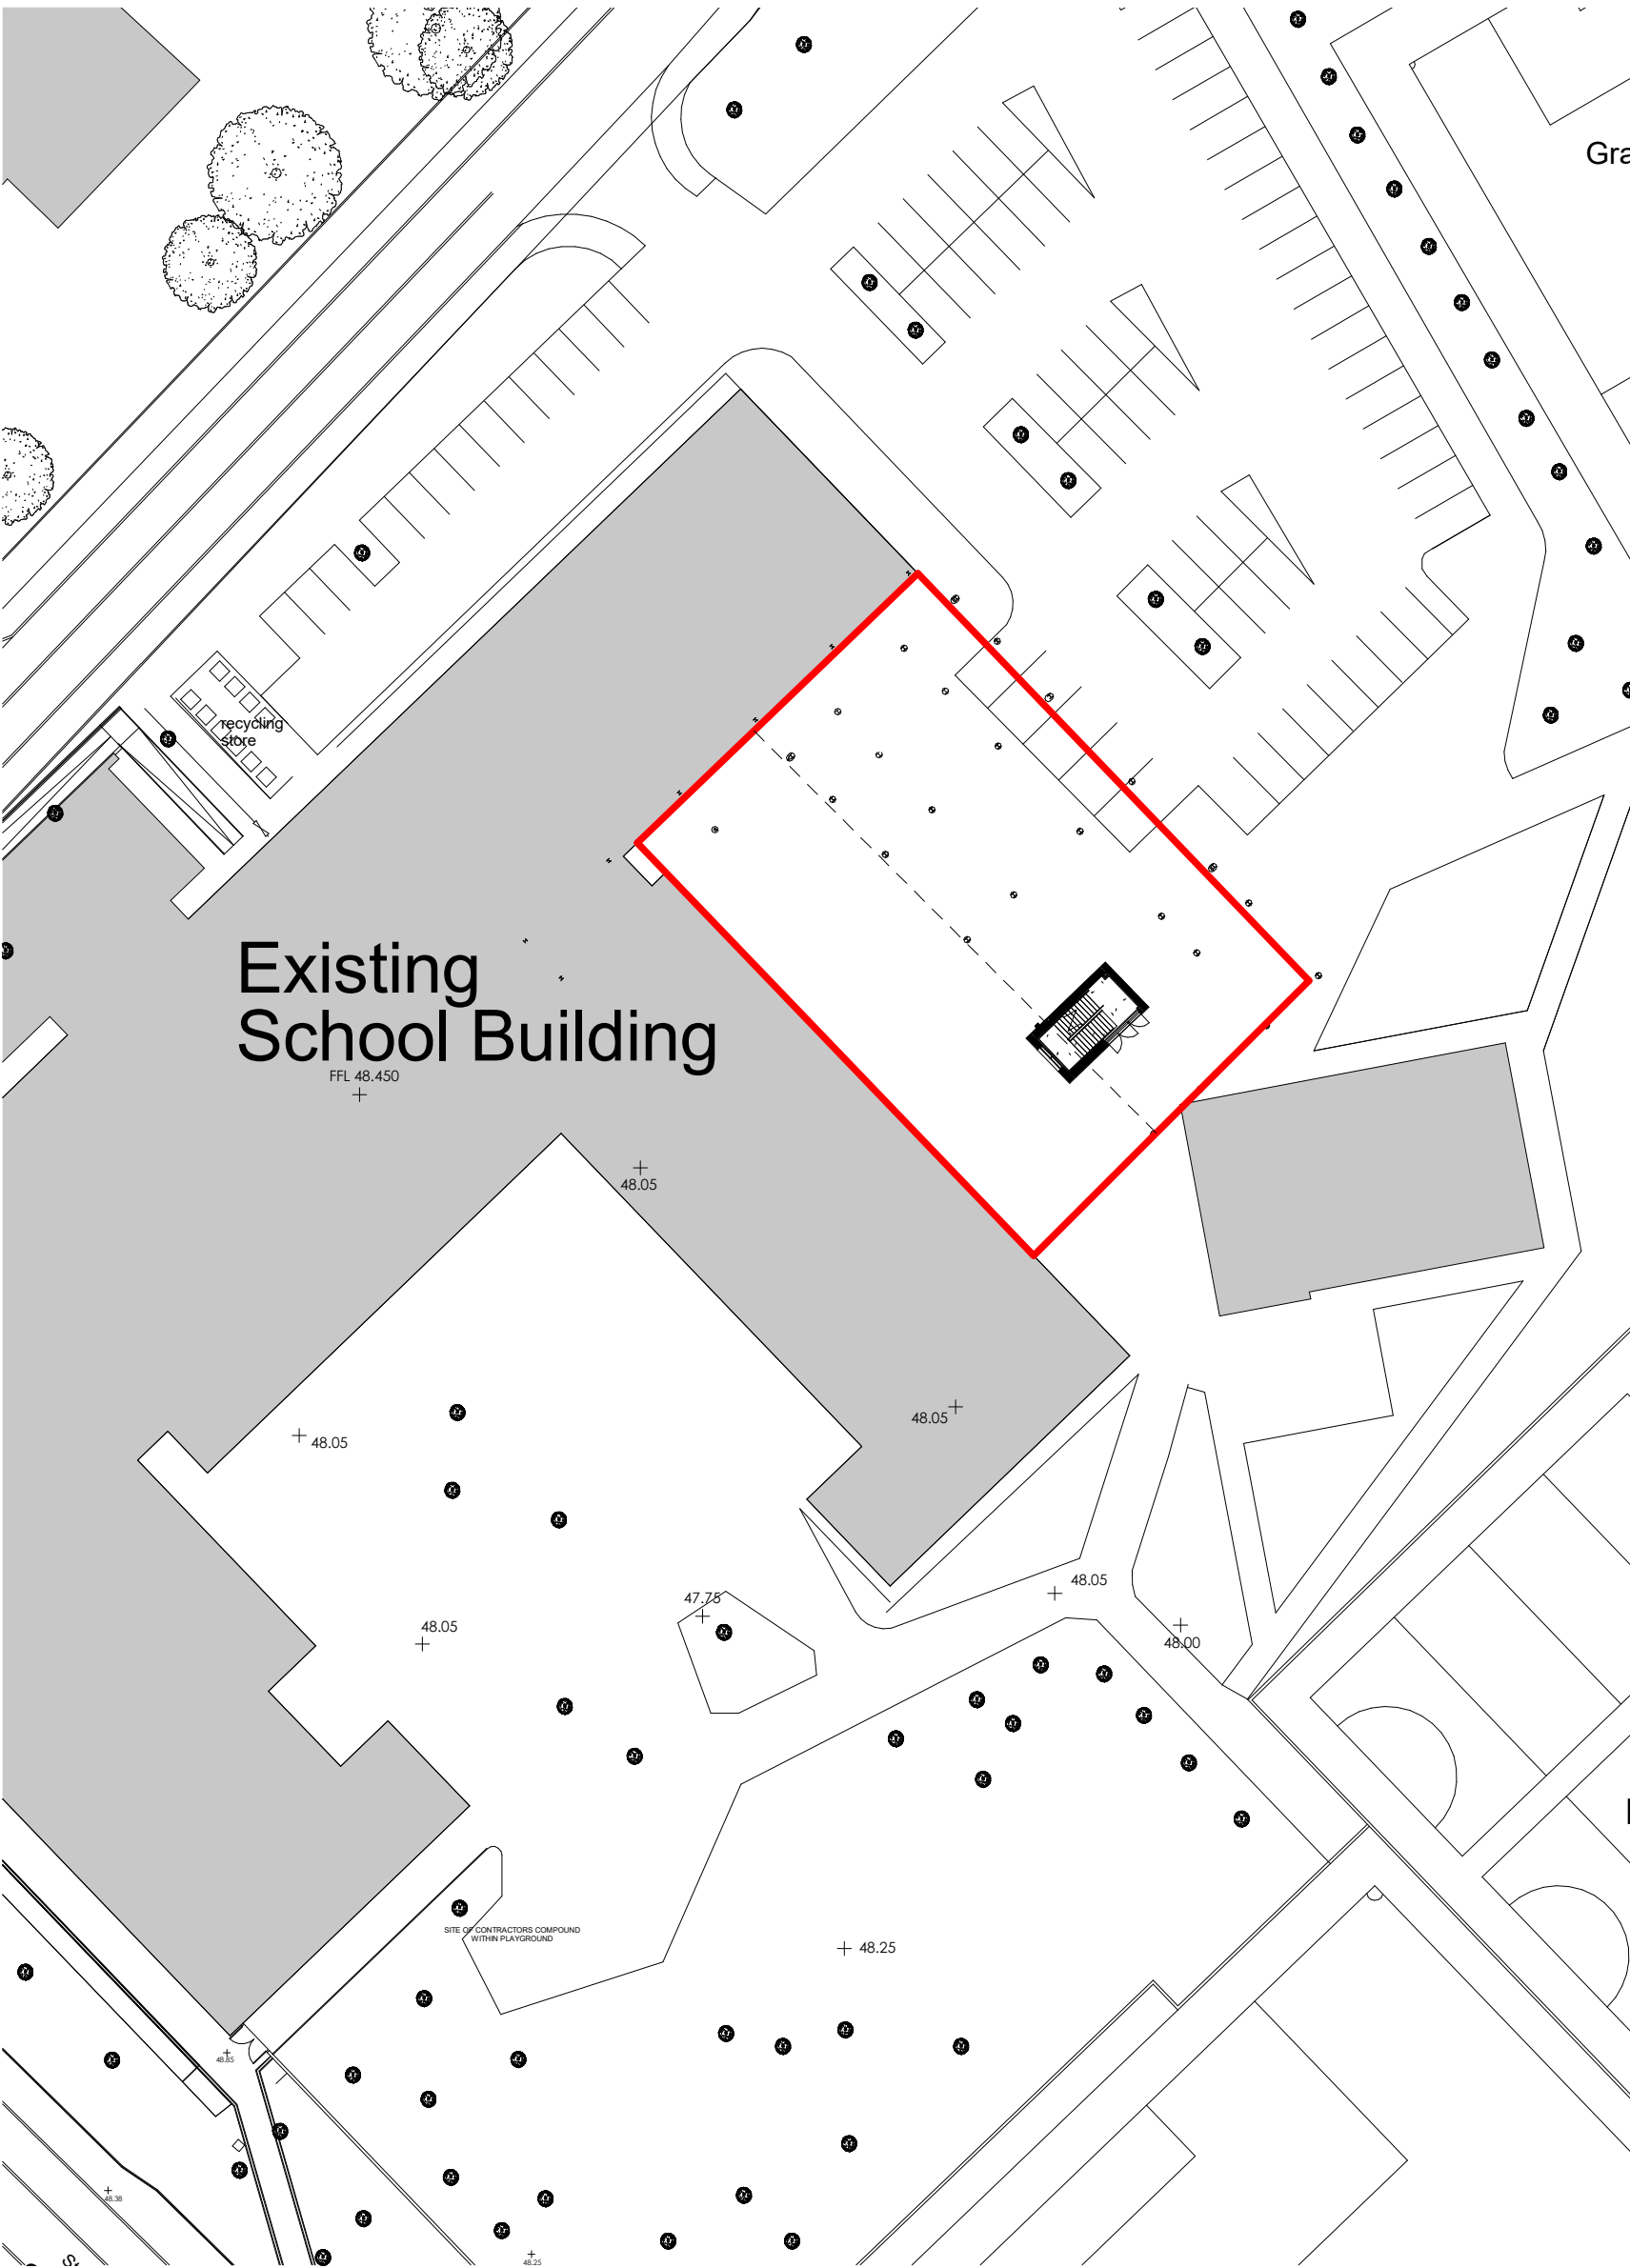

Block Plan

1 : 500 @ A1

P01	Issue for Planning		10/05/23		JP	PH
Revision	Description			Date	Drawn	Checked
Halliday Meecham Architects Limited						
111 Piccadilly Manchester M1 2HY +44 (0)161 661 5566						
4 Devonshire Street London W1W 5DT +44 (0)203 440 5175						
hma@hallidaymeecham.com www.hallidaymeecham.com						
Client: Ardwick Academy						
Project: Ardwick DT Fitness Suite						
Phase/ Location: 345 Stockport Rd, Manchester M13 0LF						
Drawing: Block Plan - Existing						
Scale @ A1	Scale @ A3	Date:	Drawn:	Checked:	Job No.	Drawing No.
1:500		05/10/23	JP	PH	5627	00002
Drawing Ref. 5627-HMA-00-00-DR-A-00002						Revision P01