



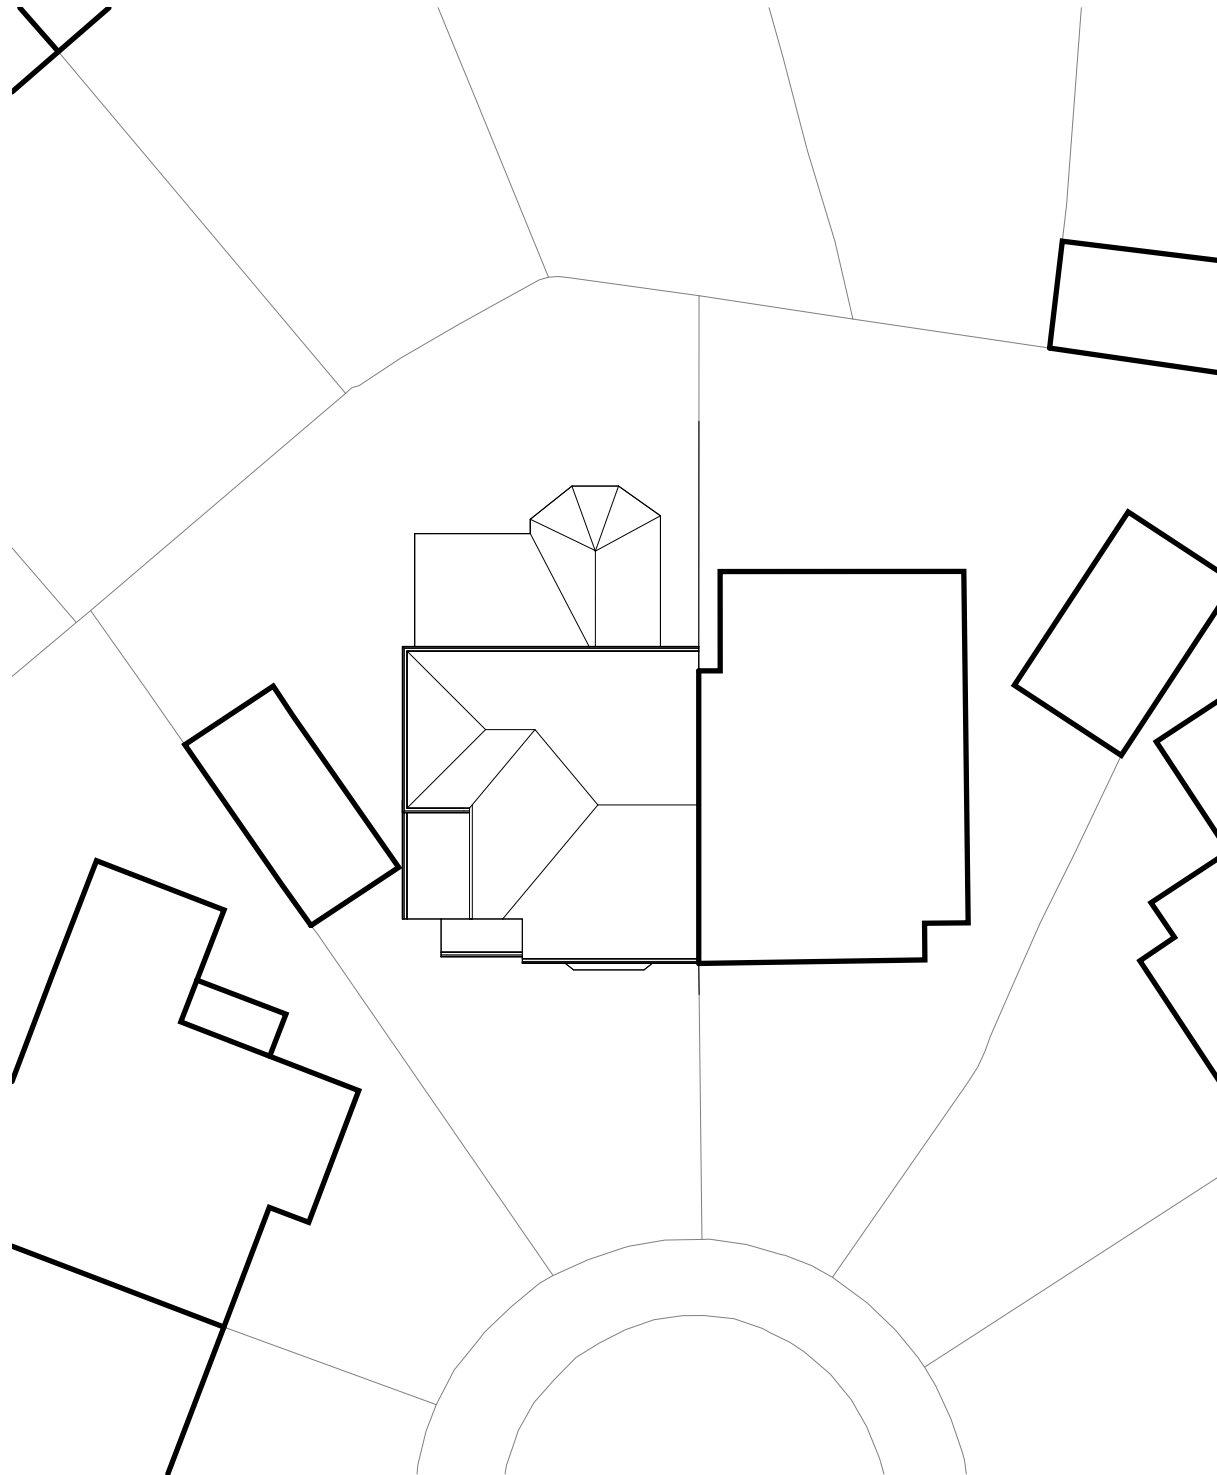

**2 Existing**  
1 : 200

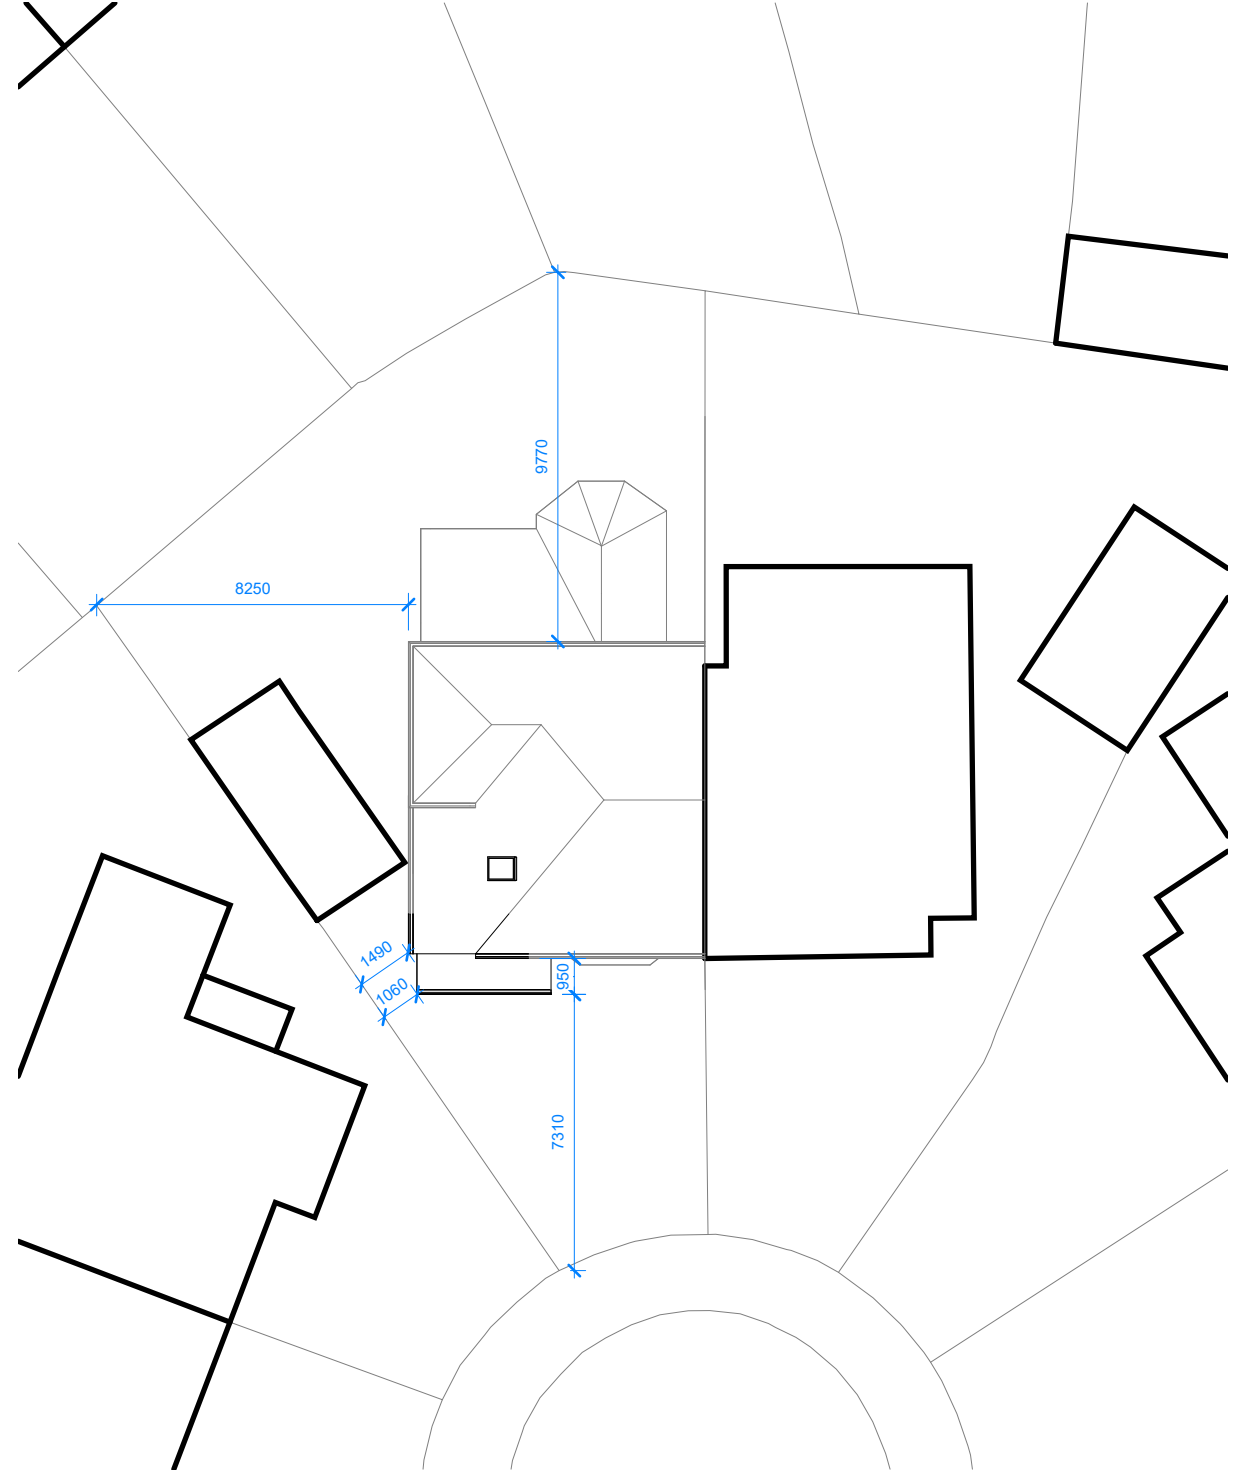

**1 Proposed**  
1 : 200

CLIENT: David Meneice

© Copyright Diogel Architecture. All dimensions to be checked and verified on site. This drawing is to be read in conjunction with all other relevant drawings and specifications. Any discrepancies in the drawings are to be reported immediately to Diogel Architecture. This drawing is not to be used for construction or sales purposes unless marked 'issued for construction'.  
Dimensions and area schedules are subject to change.

**DIOGEL**  
Your Home, Your Safe Place, Your World  
adam@diogelarchitecture.co.uk / +44 (0)1248 800 321


| REV | DESCRIPTION | DATE |
|-----|-------------|------|
|     |             |      |
|     |             |      |
Fairlea Avenue, Manchester  
M20 6GN  
Site Layout Plan


SCALE: 1 : 200  
DRAWN: BA

REVISION

JOB / DRAWING No.  
1105-02-02-01

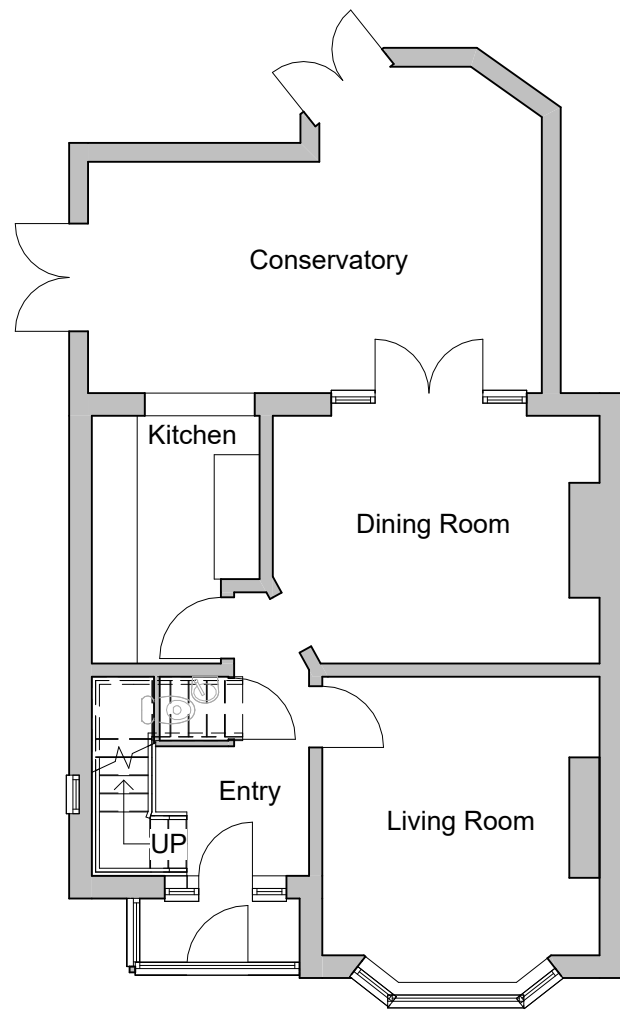

1 **Ground Floor**  
1 : 100

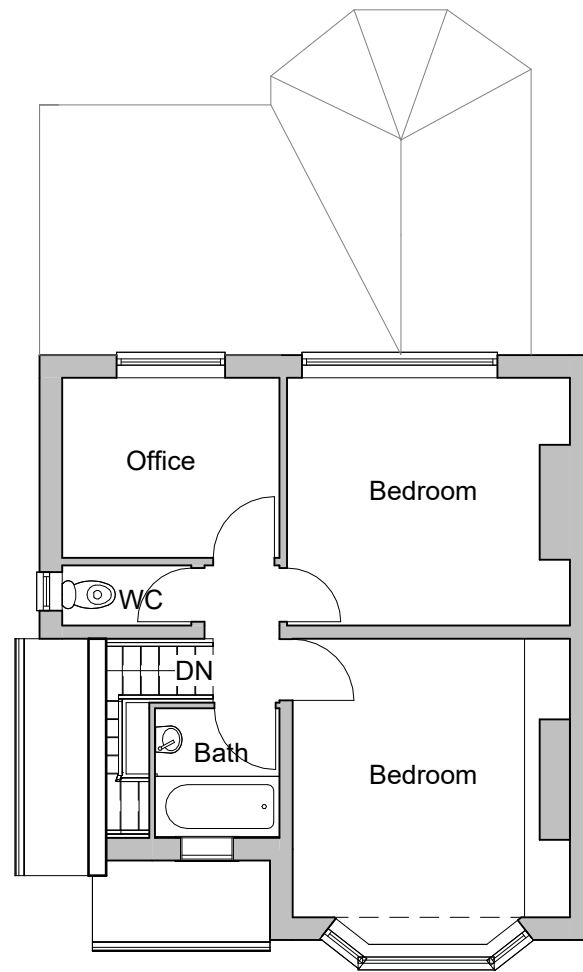

2 **First Floor**  
1 : 100

CLIENT: David Meneice

© Copyright Diogel Architecture. All dimensions to be checked and verified on site. This drawing is to be read in conjunction with all other relevant drawings and specifications. Any discrepancies in the drawings are to be reported immediately to Diogel Architecture. This drawing is not to be used for construction or sales purposes unless marked 'issued for construction'.  
Dimensions and area schedules are subject to change.

**DIOGEL**  
Your Home, Your Safe Place, Your World  
adam@diogelarchitecture.co.uk / +44 (0)1248 800 321


| REV | DESCRIPTION | DATE |
|-----|-------------|------|
|     |             |      |
|     |             |      |
Fairlea Avenue, Manchester  
M20 6GN  
Existing Plans


SCALE: 1 : 100  
DRAWN: BA

JOB / DRAWING No.  
1105-02-03-01

REVISION

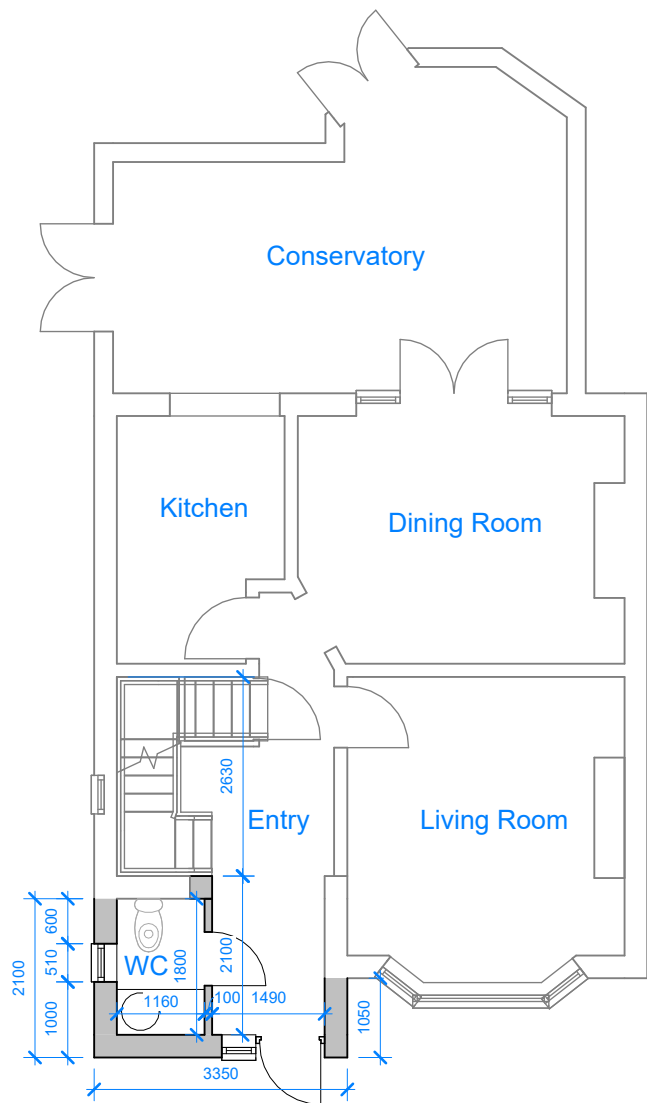

1 Ground Floor  
1 : 100

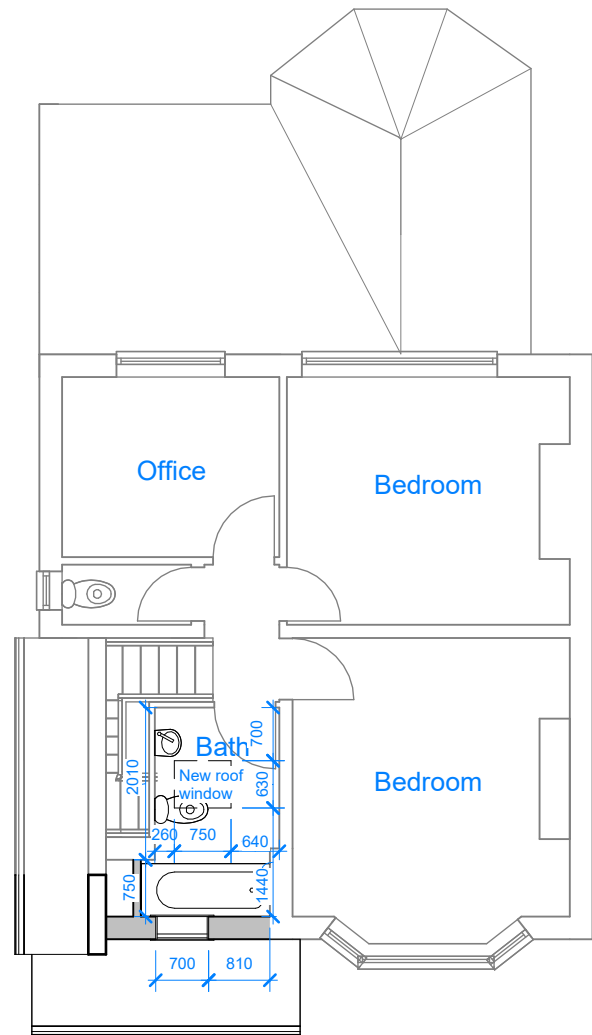

2 First Floor  
1 : 100

CLIENT: David Meneice

© Copyright Diogel Architecture. All dimensions to be checked and verified on site. This drawing is to be read in conjunction with all other relevant drawings and specifications. Any discrepancies in the drawings are to be reported immediately to Diogel Architecture. This drawing is not to be used for construction or sales purposes unless marked 'issued for construction'.  
Dimensions and area schedules are subject to change.

**DIOGEL**  
Your Home, Your Safe Place, Your World  
adam@diogelarchitecture.co.uk / +44 (0)1248 800 321

| REV | DESCRIPTION                            | DATE     |
|-----|----------------------------------------|----------|
| A   | Amendments following the Design Review | 15.02.23 |
| B   | Design Review Amendments               | 16.02.23 |
|     |                                        |          |
|     |                                        |          |
|     |                                        |          |
|     |                                        |          |


|                                                         |                   |                      |
|---------------------------------------------------------|-------------------|----------------------|
| Fairlea Avenue, Manchester<br>M20 6GN<br>Proposed Plans |                   | REVISION<br><b>B</b> |
| SCALE: 1 : 100                                          | JOB / DRAWING No. |                      |
| DRAWN: BA                                               | 1105-02-03-02     |                      |



1 **Left Hand Side**  
1 : 100



2 **Front**  
1 : 100

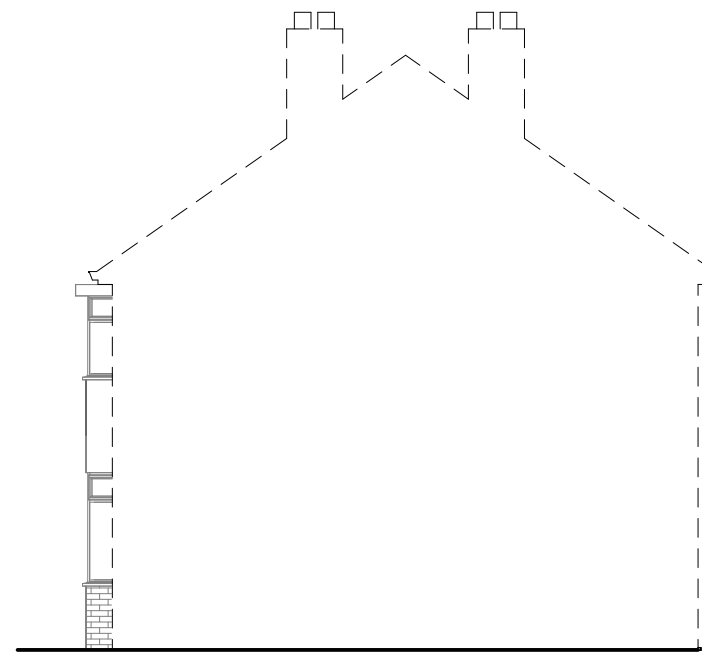

3 **Right Hand Side**  
1 : 100


CLIENT: David Meneice

© Copyright Diogel Architecture. All dimensions to be checked and verified on site. This drawing is to be read in conjunction with all other relevant drawings and specifications. Any discrepancies in the drawings are to be reported immediately to Diogel Architecture. This drawing is not to be used for construction or sales purposes unless marked 'issued for construction'.  
Dimensions and area schedules are subject to change.


**DIOGEL**  
Your Home, Your Safe Place, Your World  
adam@diogelarchitecture.co.uk / +44 (0)1248 800 321

| REV | DESCRIPTION | DATE |
|-----|-------------|------|
|     |             |      |
|     |             |      |
|                                                              |                                           |                         |
|--------------------------------------------------------------|-------------------------------------------|-------------------------|
| Fairlea Avenue, Manchester<br>M20 6GN<br>Existing Elevations |                                           | REVISION<br><div></div> |
| SCALE: 1 : 100                                               | JOB / DRAWING No.<br><b>1105-02-04-01</b> |                         |
| DRAWN: BA                                                    |                                           |                         |

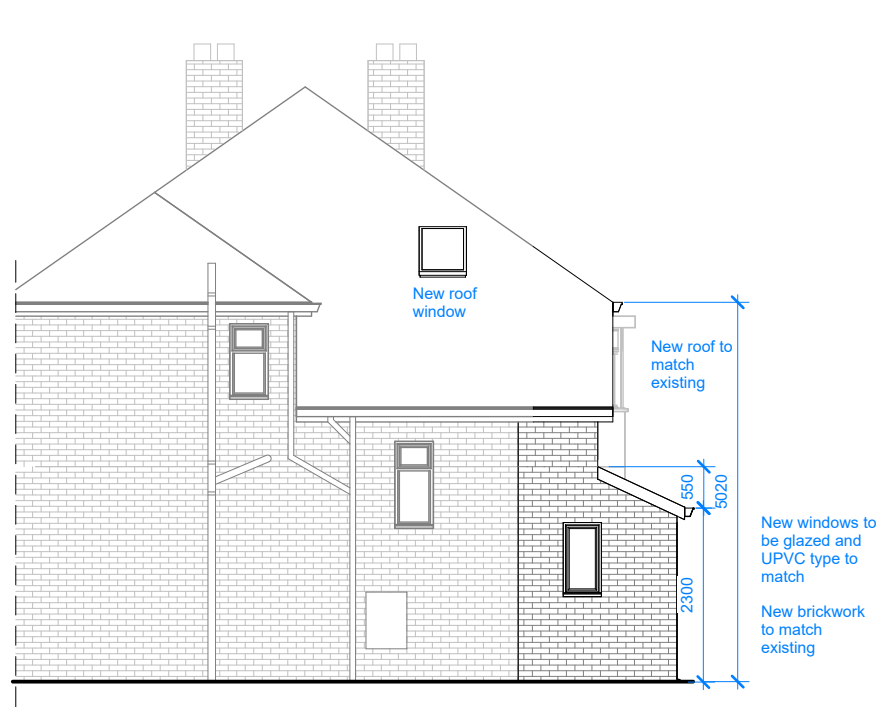

1 Left Hand Side  
1 : 100

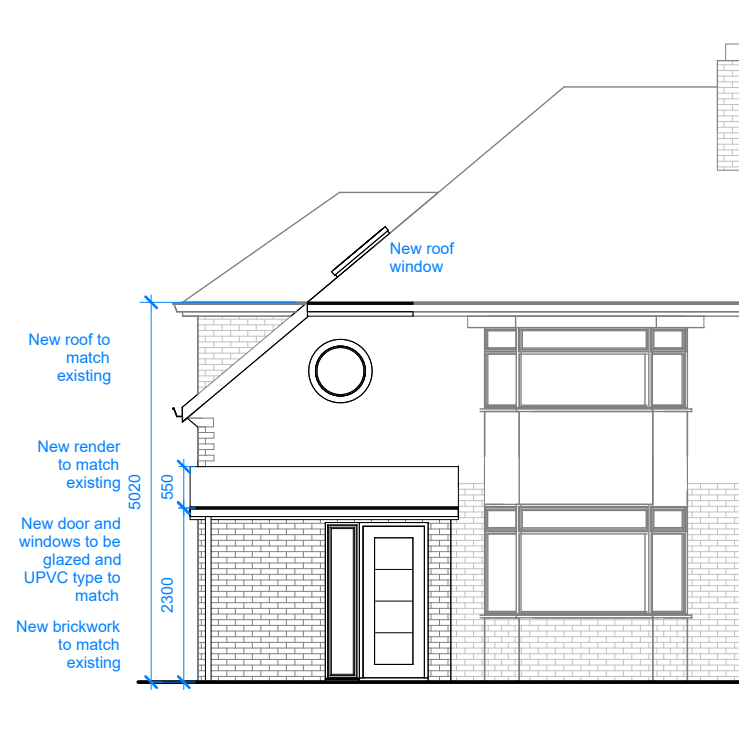

2 Front  
1 : 100

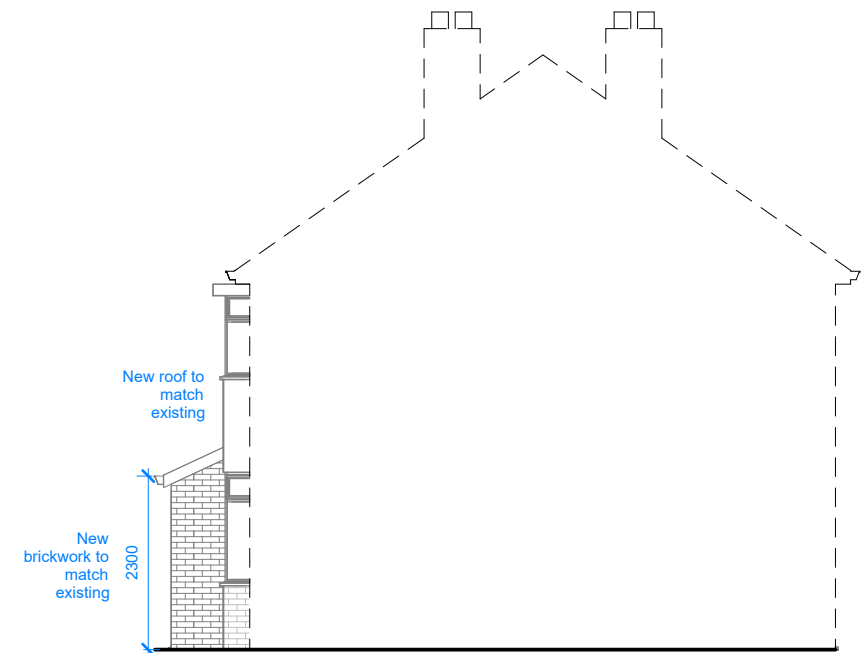

3 Right Hand Side  
1 : 100

|   |   |     |             |      |                                                              |                         |
|---|---|-----|-------------|------|--------------------------------------------------------------|-------------------------|
| CLIENT:<br><br><div>David Meneice</div><br><br><div><div>© Copyright Diogel Architecture. All dimensions to be checked and verified on site. This drawing is to be read in conjunction with all other relevant drawings and specifications. Any discrepancies in the drawings are to be reported immediately to Diogel Architecture. This drawing is not to be used for construction or sales purposes unless marked 'issued for construction'.</div><div>Dimensions and area schedules are subject to change.</div></div> | <div><div>DIOGEL</div><div>Your Home, Your Safe Place, Your World</div><div>adam@diogelarchitecture.co.uk / +44 (0)1248 800 321</div></div> | REV | DESCRIPTION | DATE | Fairlea Avenue, Manchester<br>M20 6GN<br>Proposed Elevations | REVISION<br><div></div> |
|   |   |     |             |      |                                                              |                         |
|   |   |     |             |      |                                                              |                         |
| SCALE: 1 : 100   |   |     |             |      | JOB / DRAWING No.                                            |                         |
| DRAWN: BA   |   |     |             |      | 1105-02-04-02                                                |                         |