


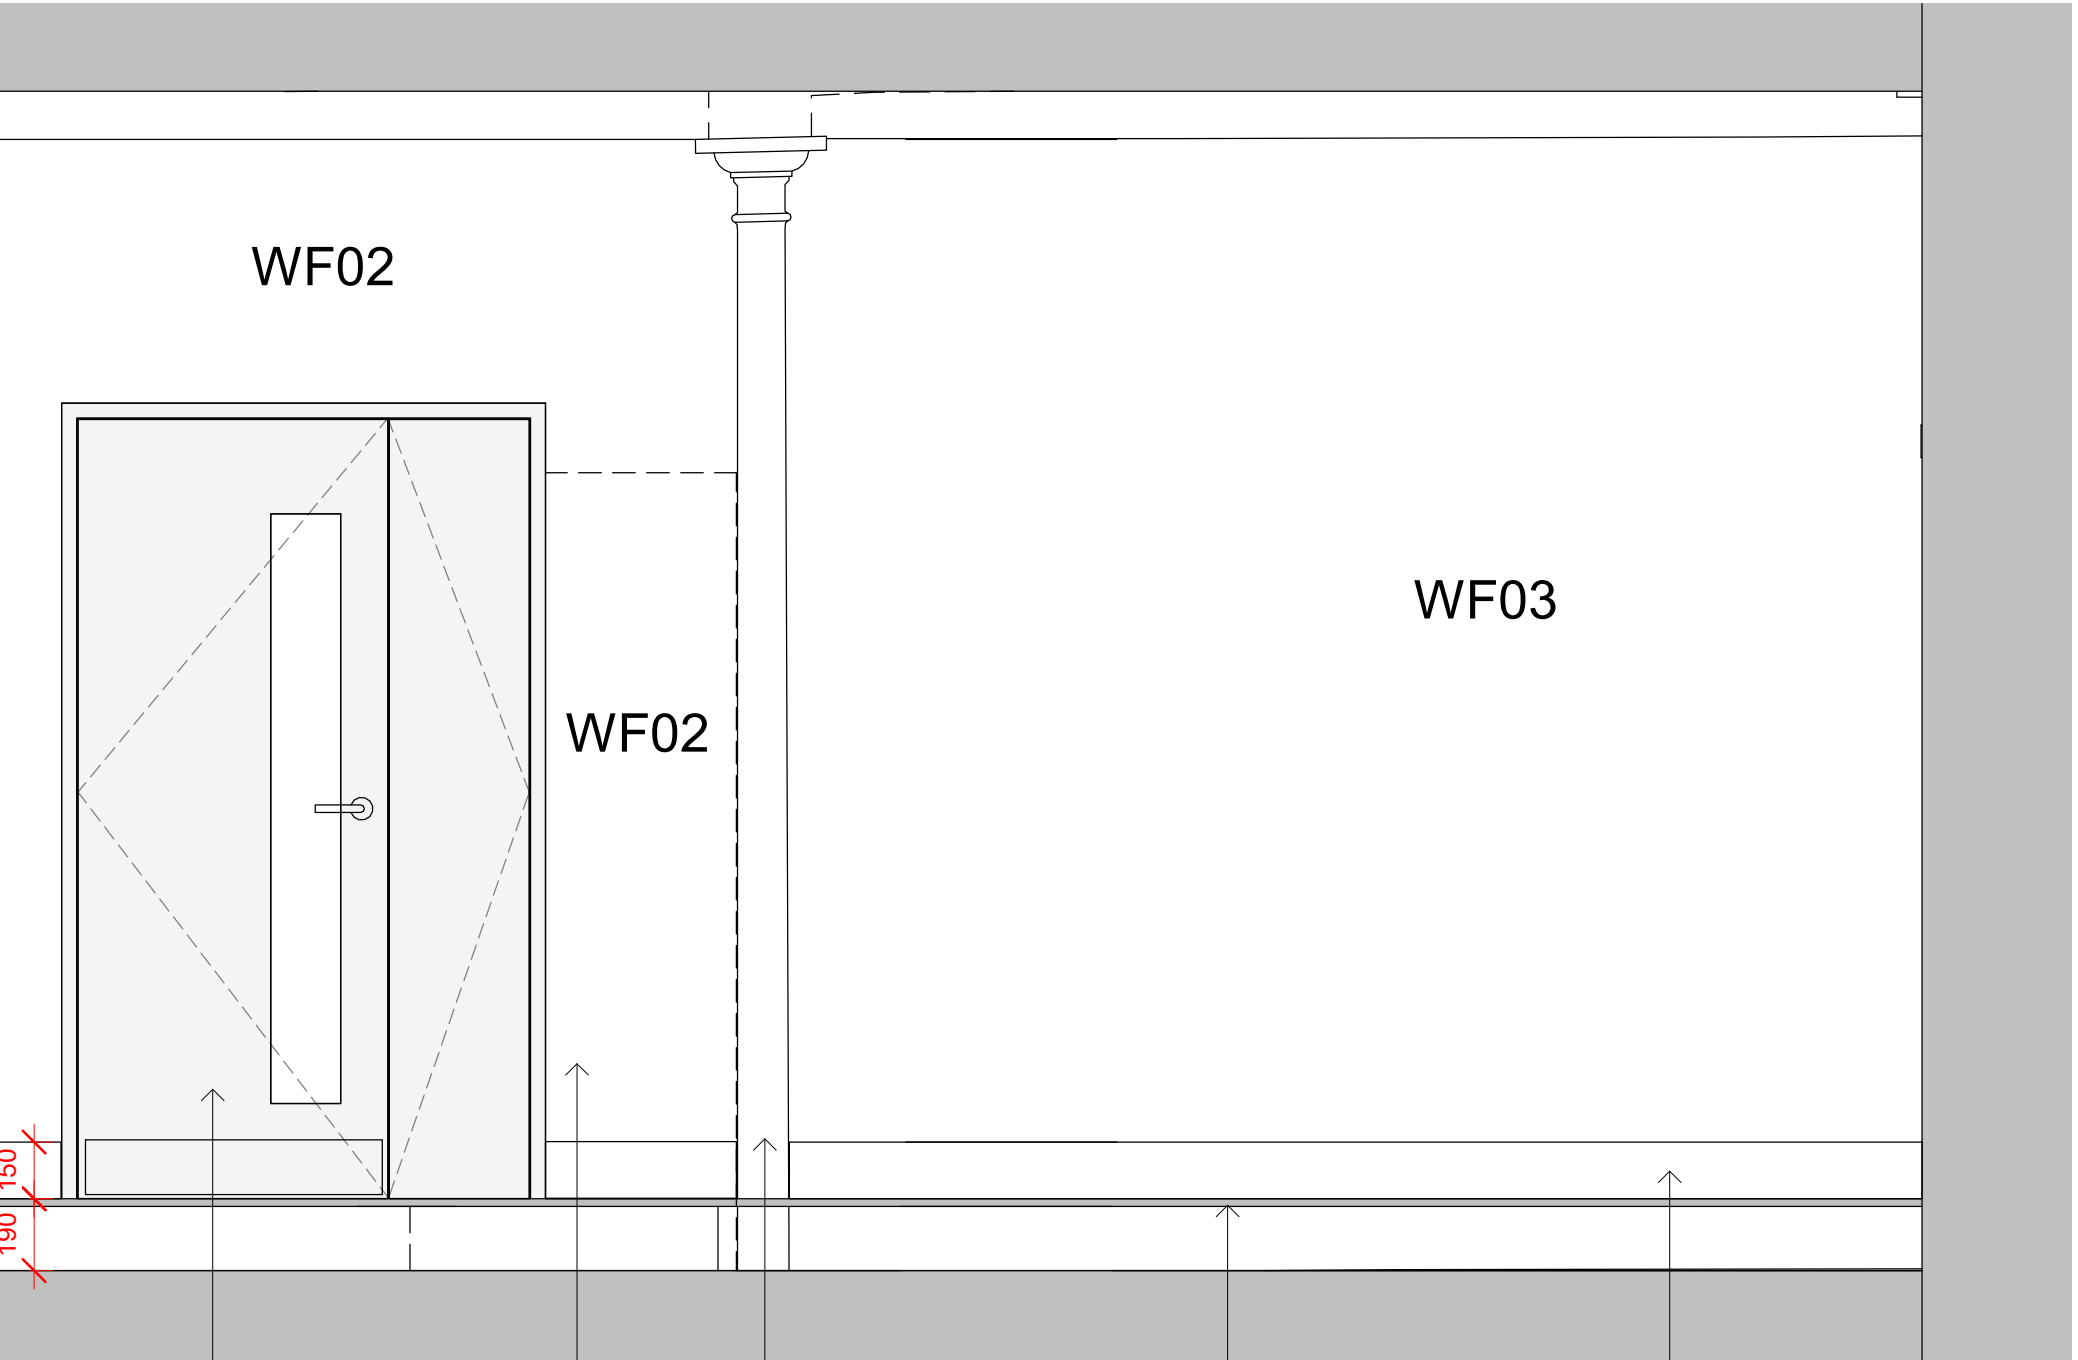

New suite door. Black laminate finish. Black kick plates. Brushed steel ironmongery.


Existing door opening to be filled in.

Column painted RAL 6005

RAF

Proposed new skirting to match existing - SK03 RAL 6005


3FL - Elevation 9
1 : 20

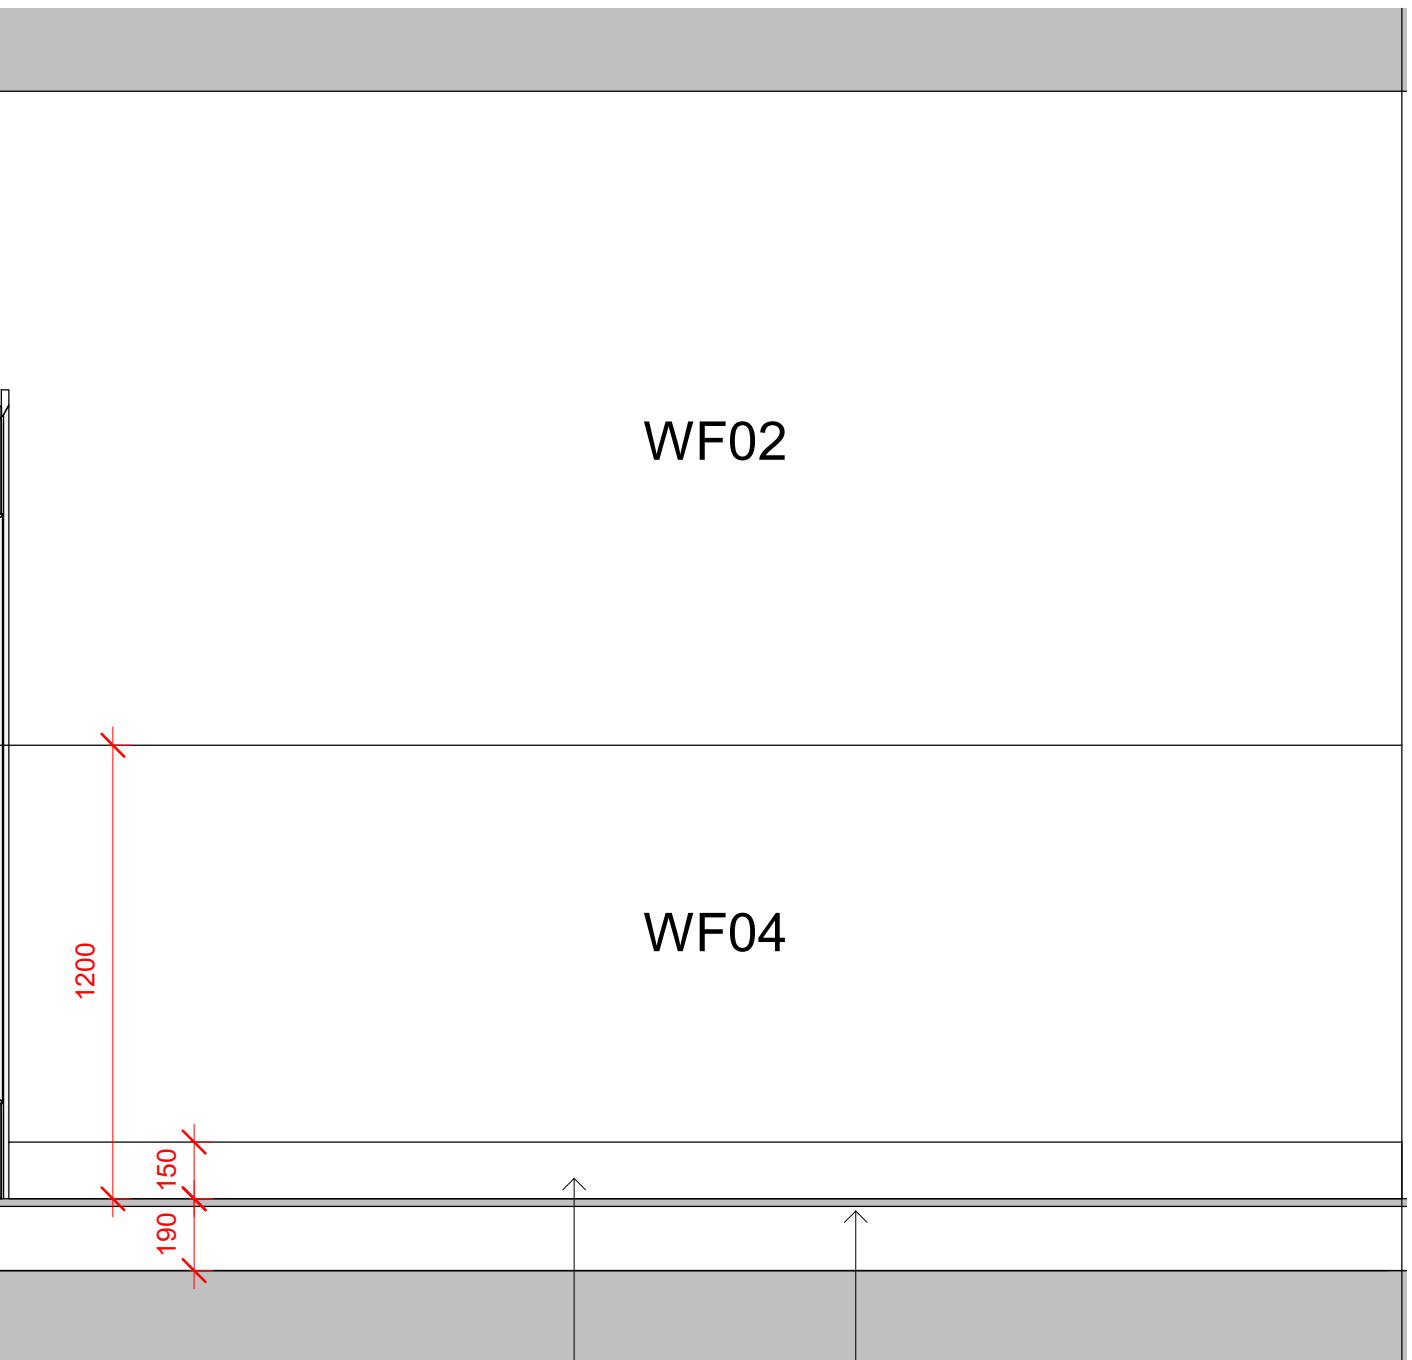

Proposed skirting to match existing. Finish to be SK04

RAF

3FL - Elevation 10
1 : 20

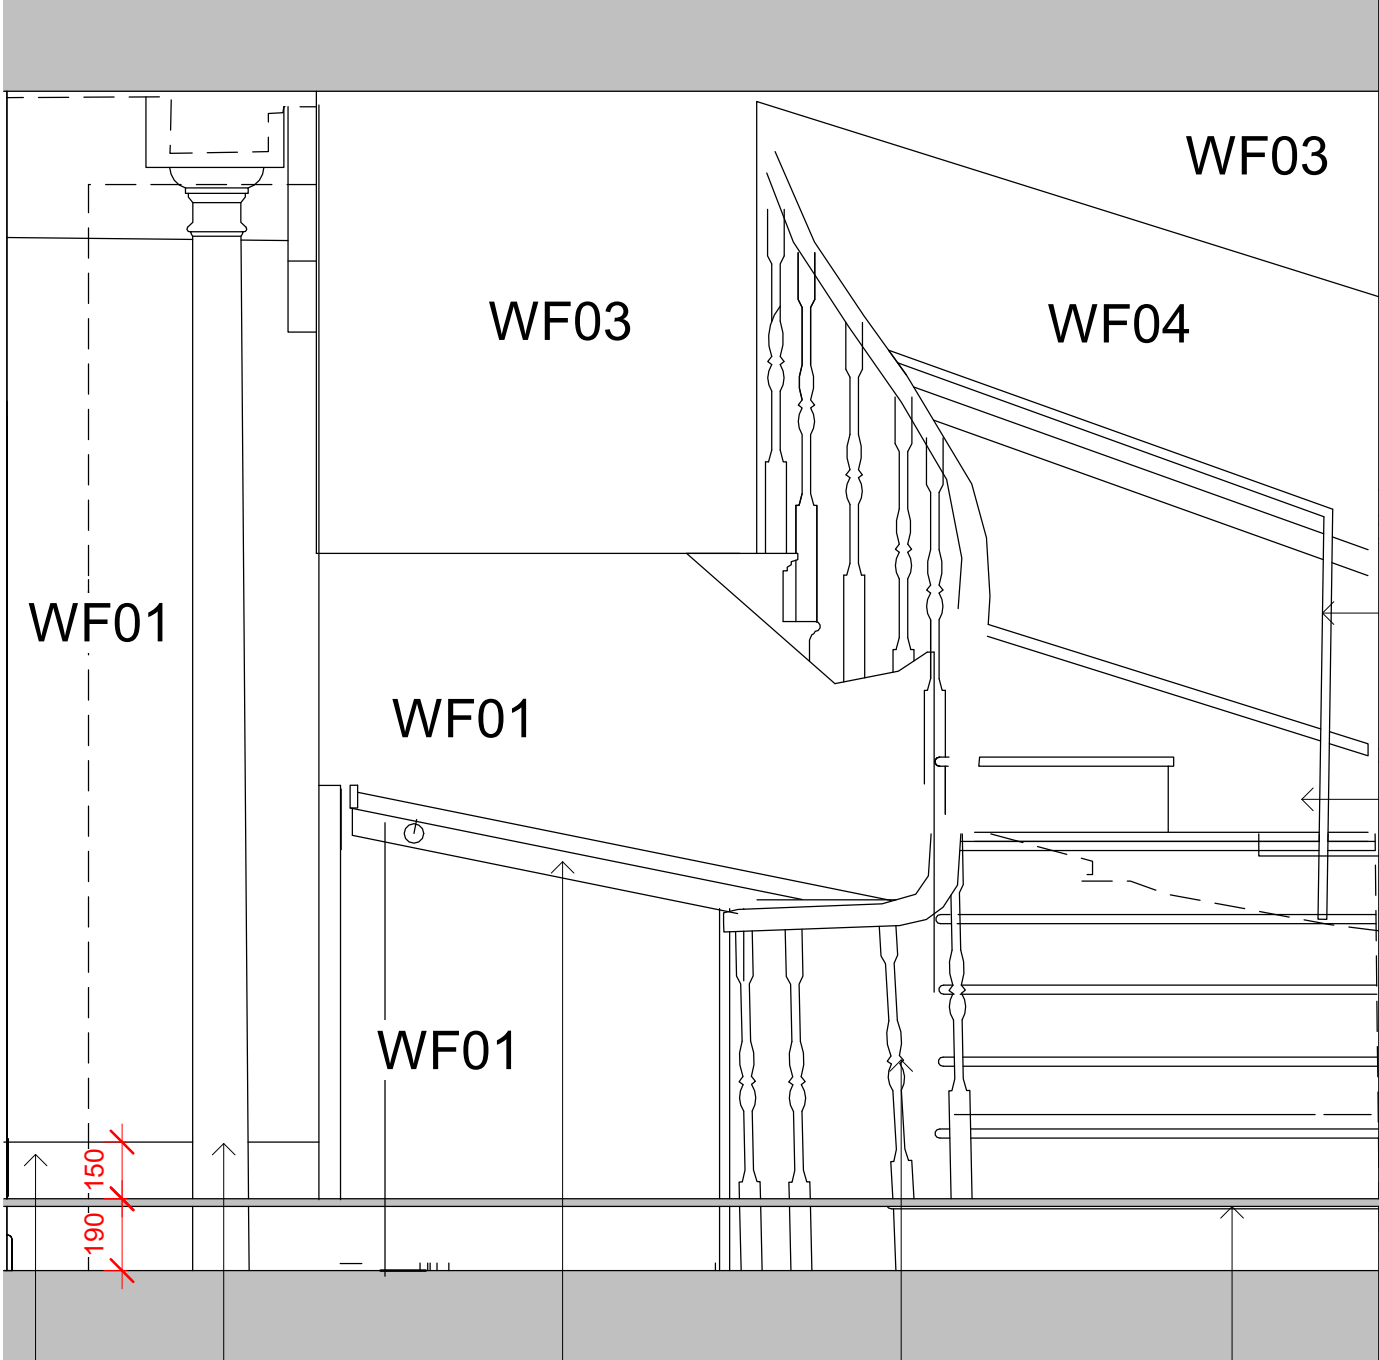

Proposed skirting to match existing. Finish to be SK04


Column painted WF09

Existing handrail painted black

Existing handrail and spindles painted black

RAF

3FL - Elevation 11
1 : 20

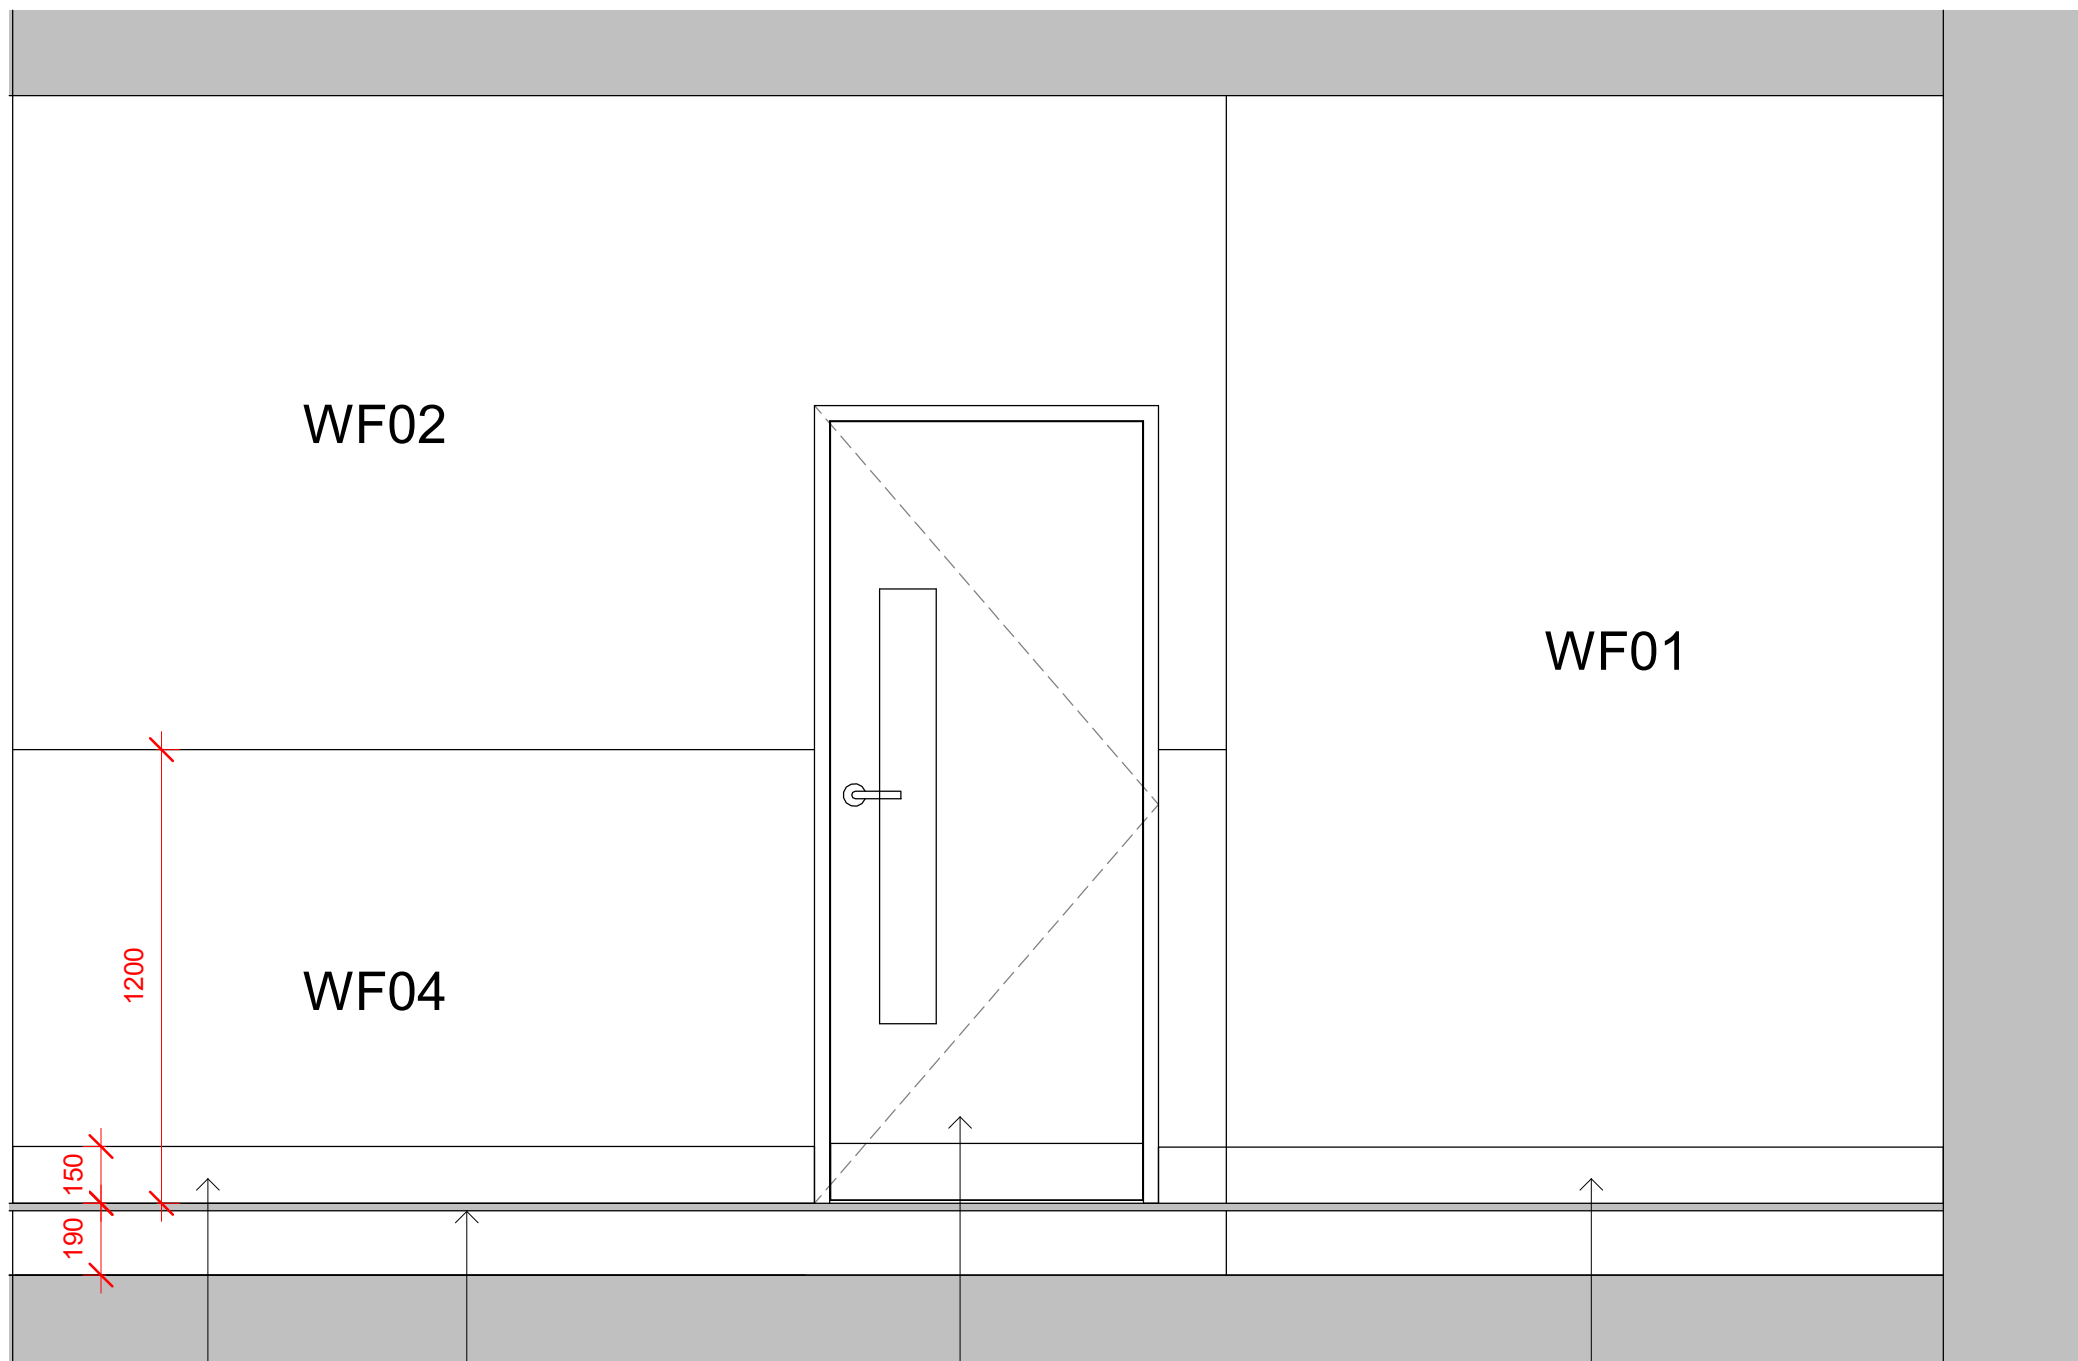


Proposed skirting to match existing. Finish to be SK04

RAF

New suite door. Black laminate finish. Black kick plates. Brushed steel ironmongery.

Proposed skirting to match existing. Finish to be SK04

3FL - Elevation 12
1 : 20

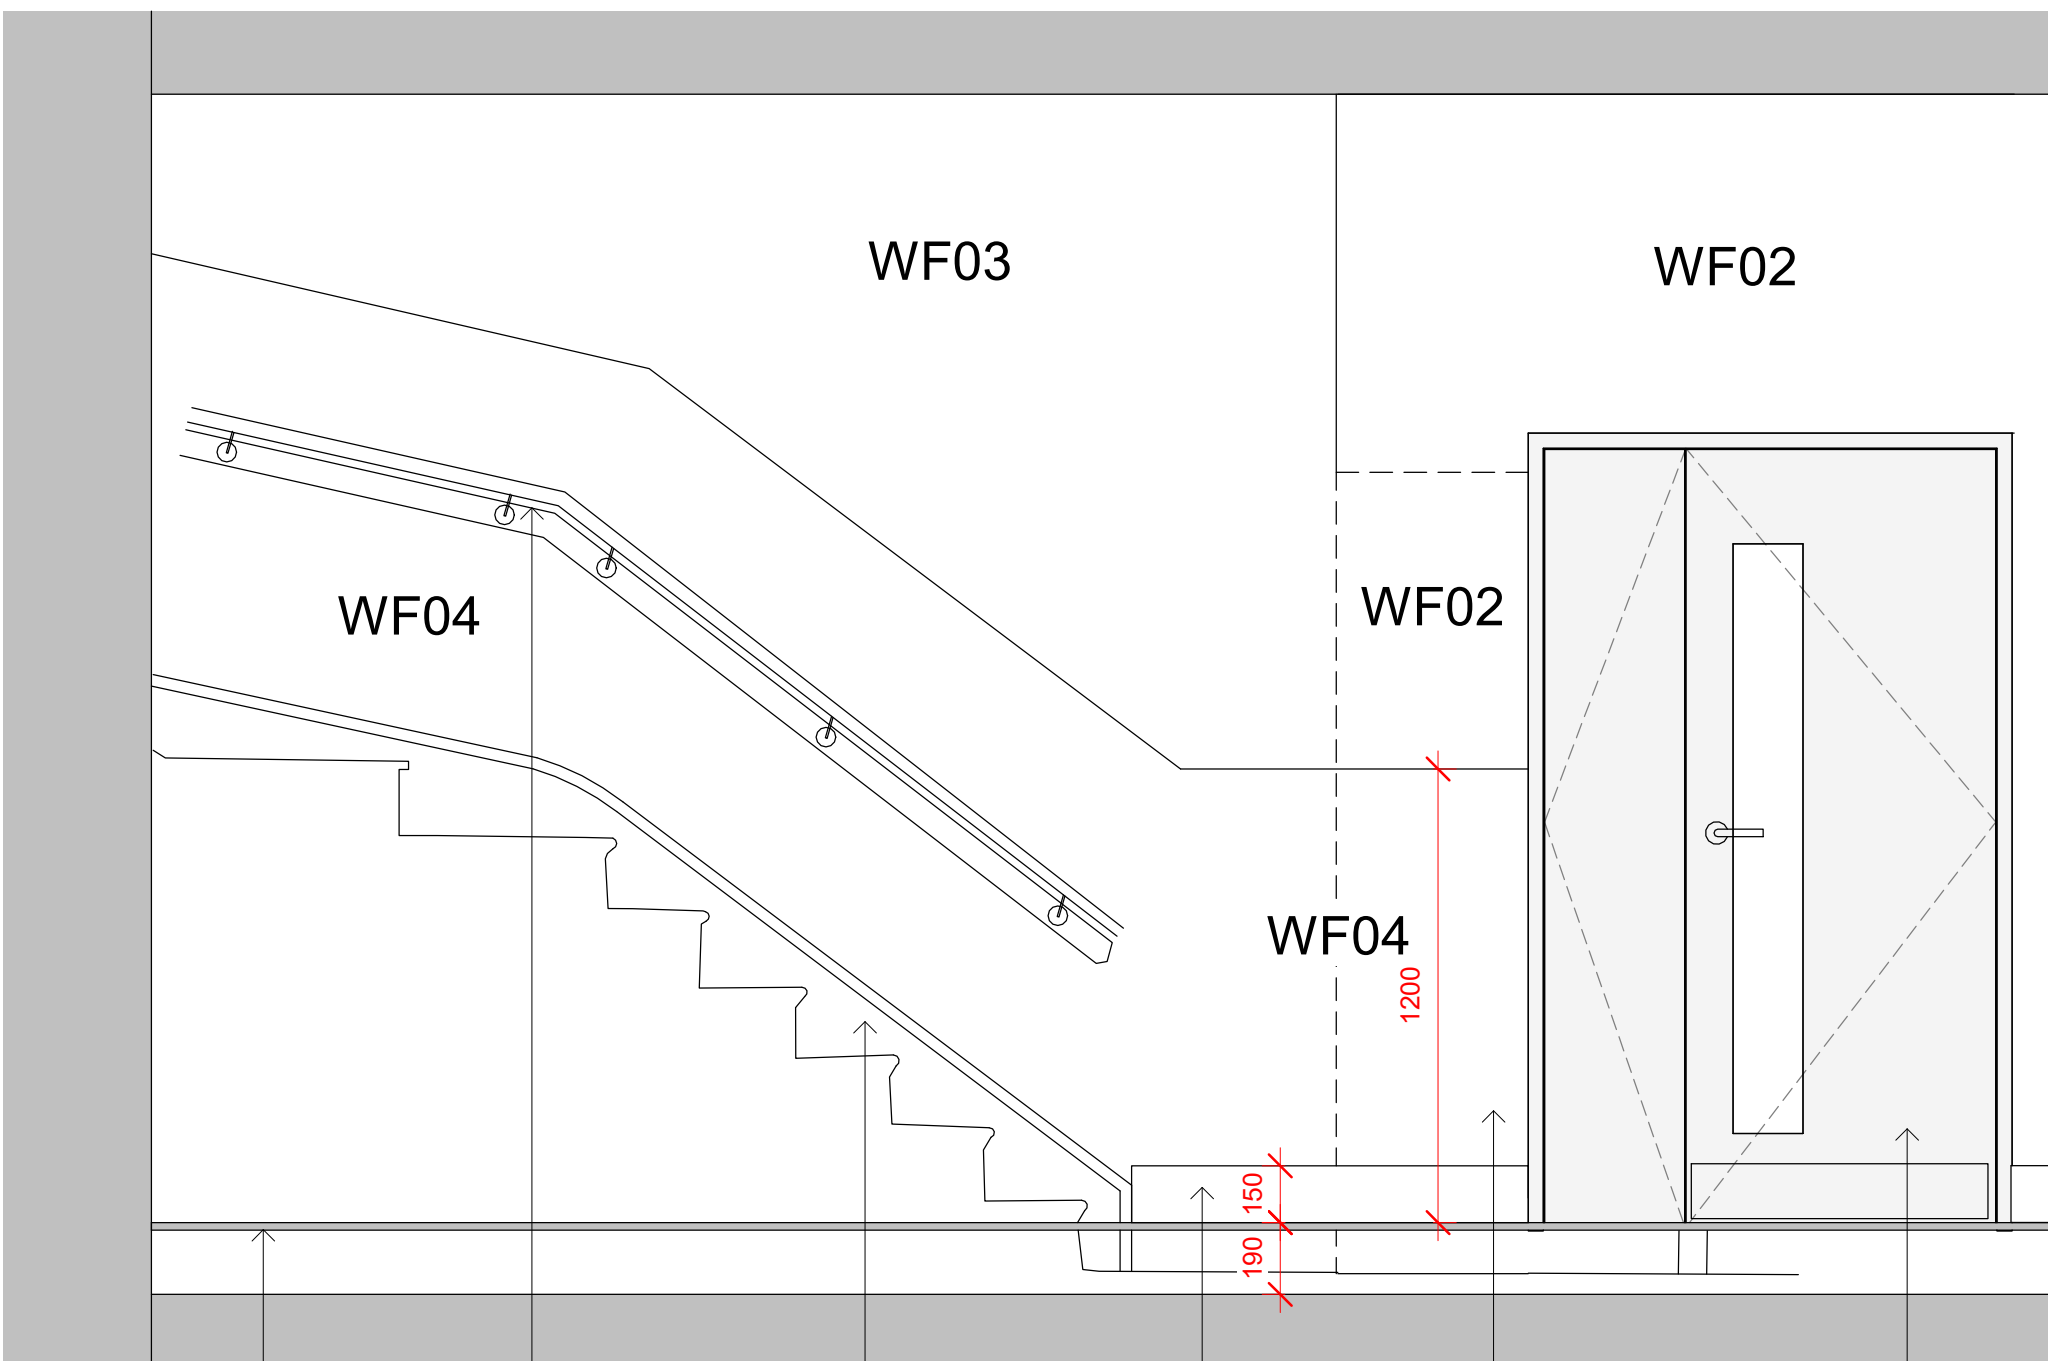

RAF

Existing handrail painted black


Existing skirting. SK01

Proposed skirting to match existing. Finish to be SK04

Existing door opening to be filled in.

New suite door. Black laminate finish. Black kick plates. Brushed steel ironmongery.

3FL - Elevation 13
1 : 20

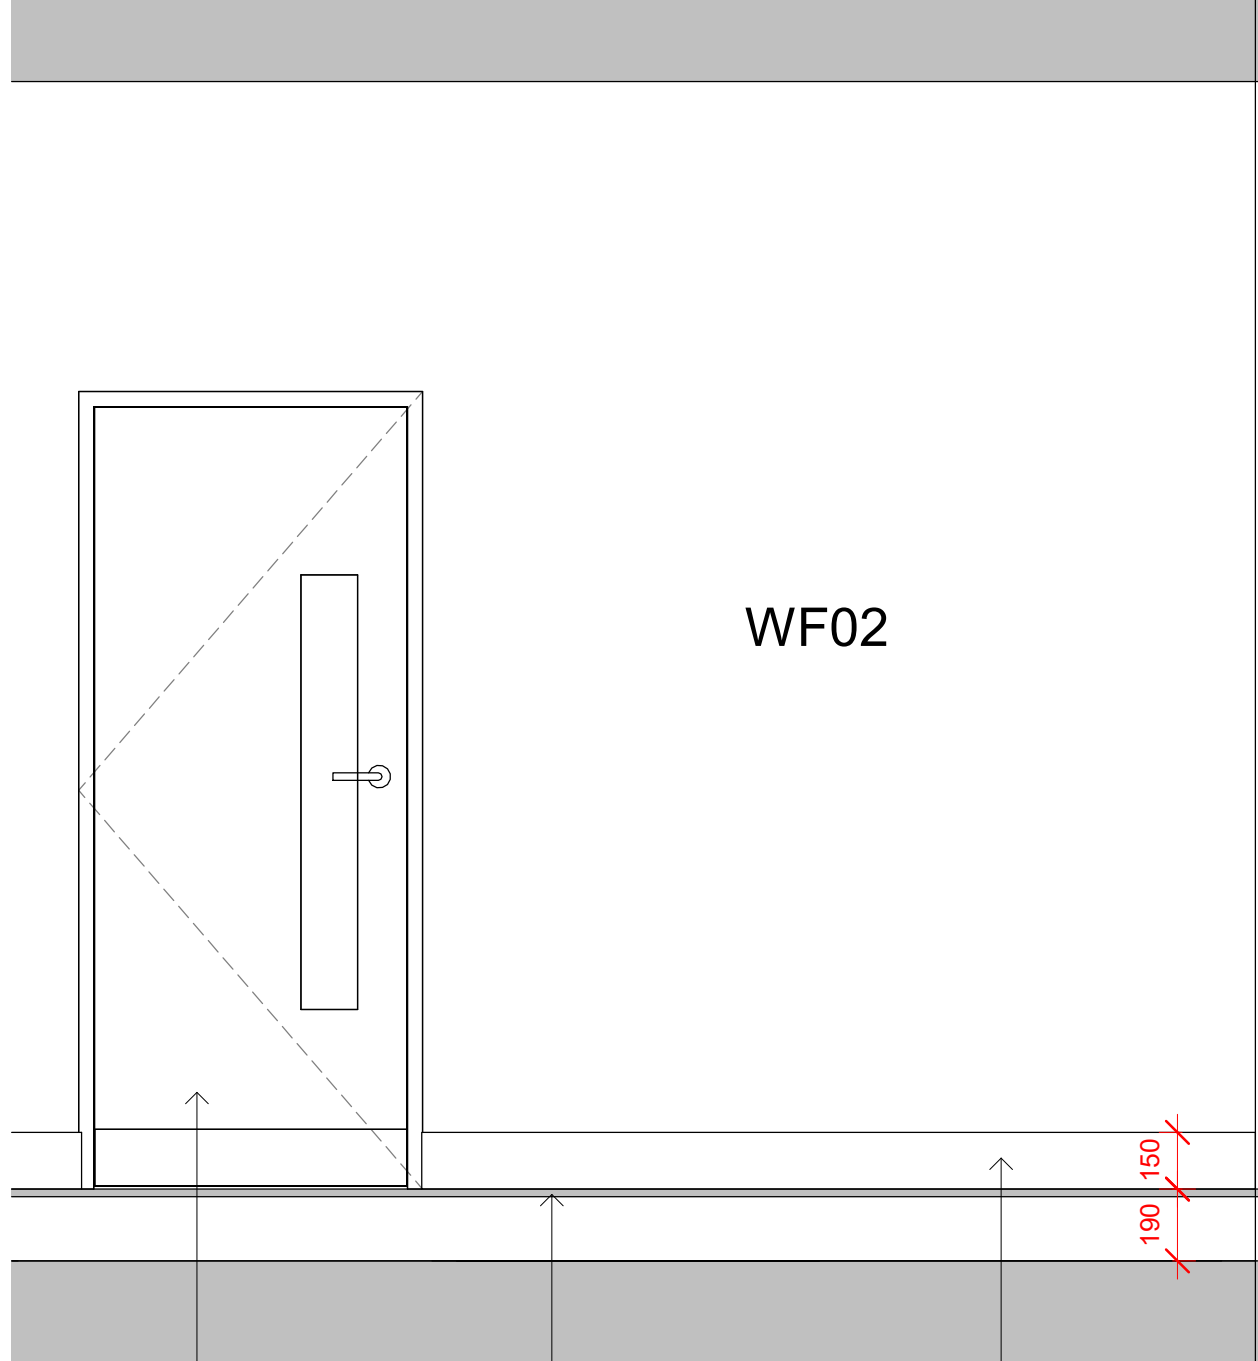


New suite door. Black laminate finish. Black kick plates. Brushed steel ironmongery.

RAF

Proposed new skirting to match existing - SK03 RAL 6005

3FL - Elevation 14
1 : 20

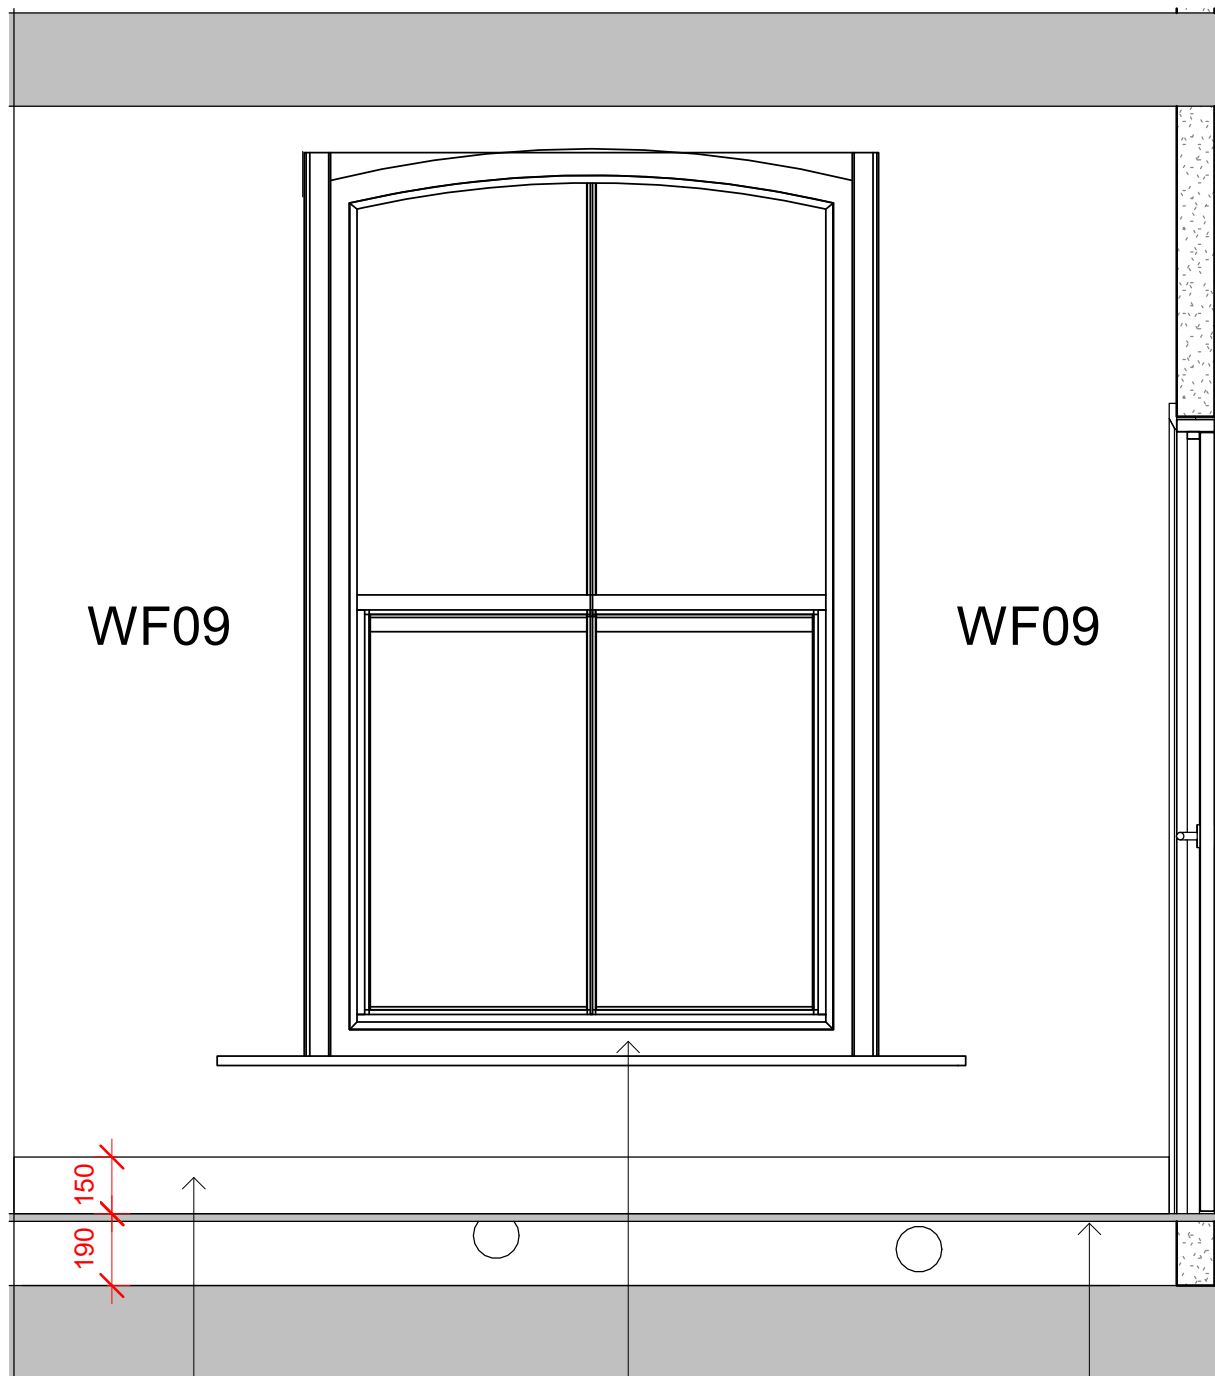


Proposed skirting to match existing. Finish to be SK04

New Proposed window to match existing. Painted RAL 6005.

RAF

3FL - Elevation 15
1 : 20

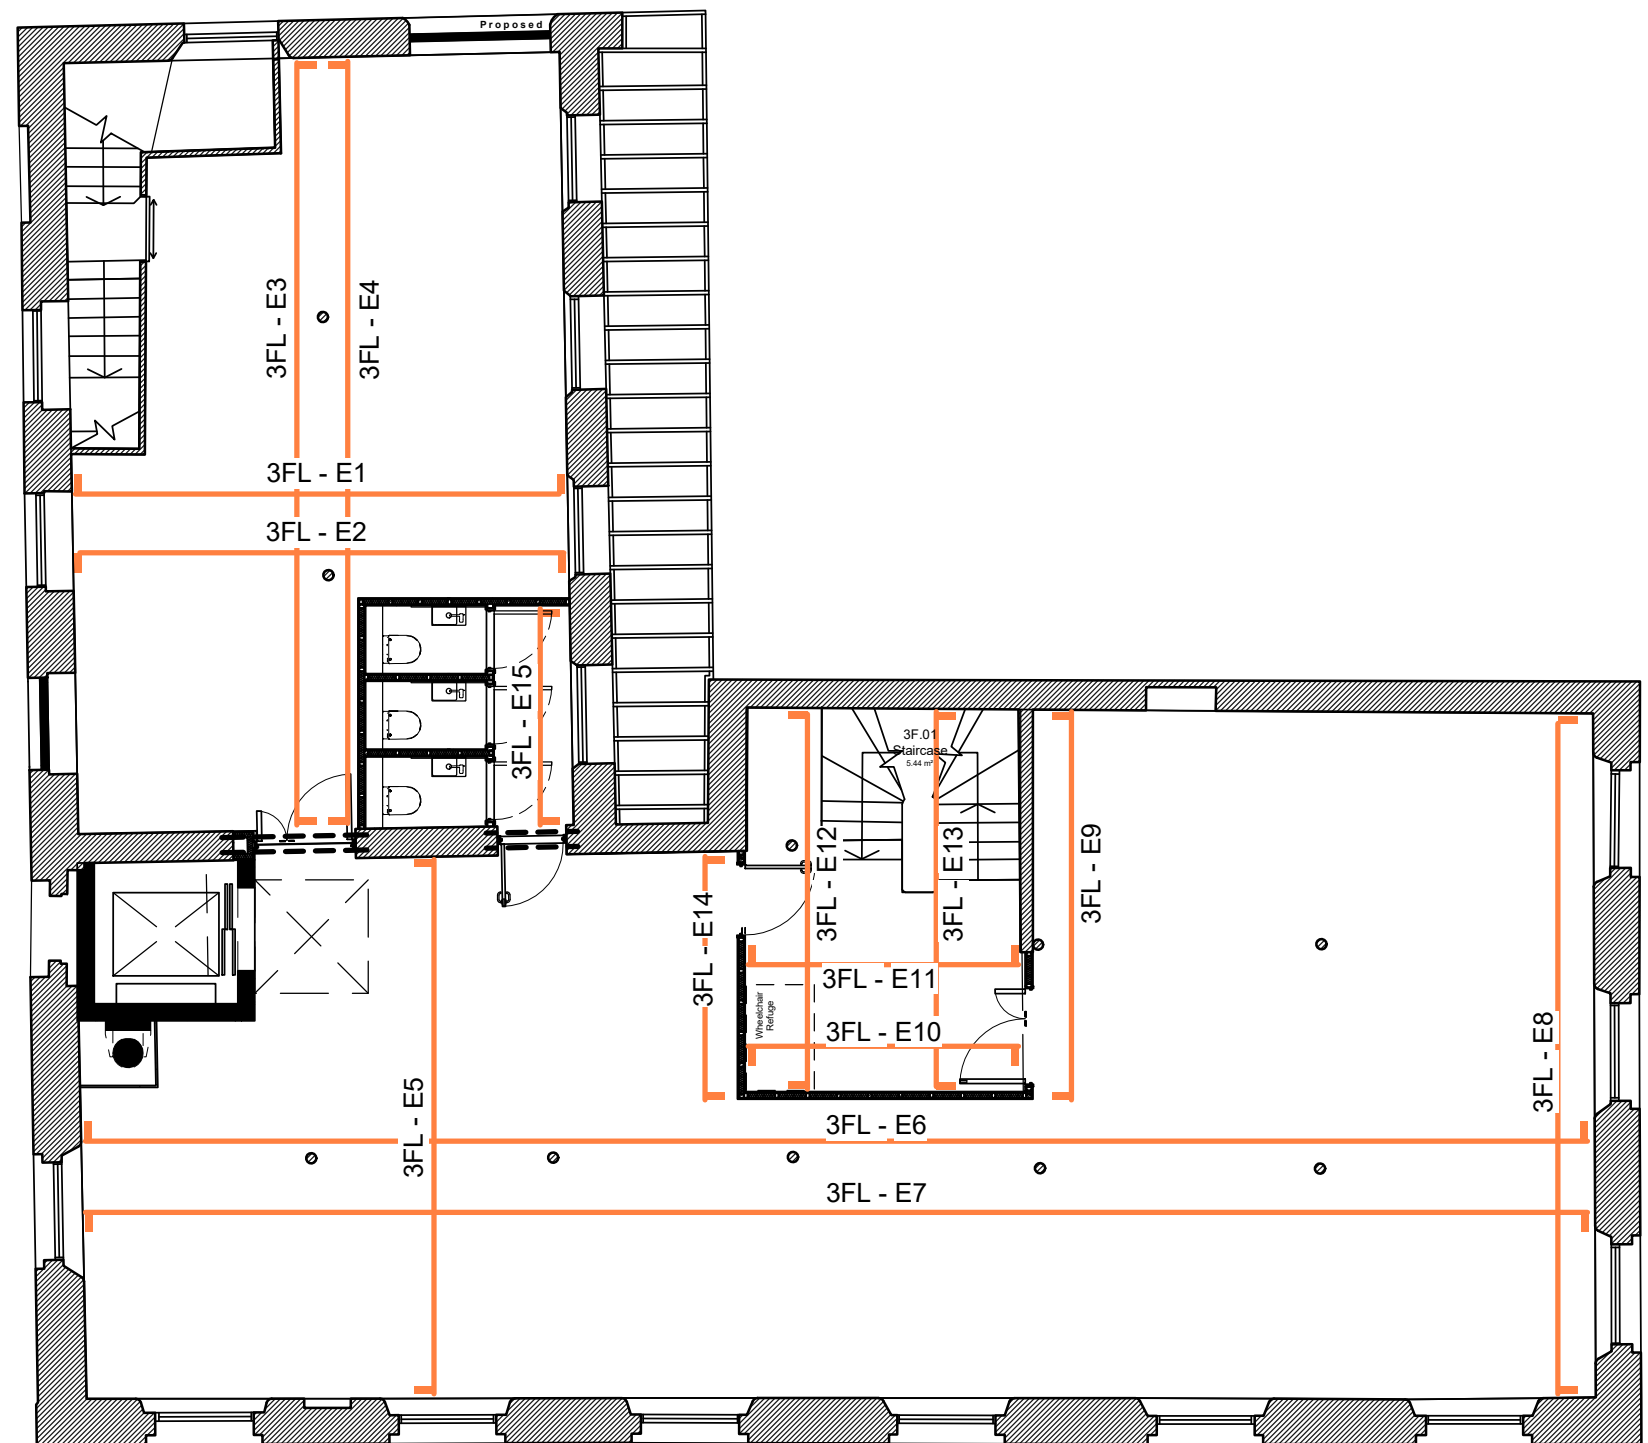

3FL Proposed Internal Elevation Layout_02
1 : 100