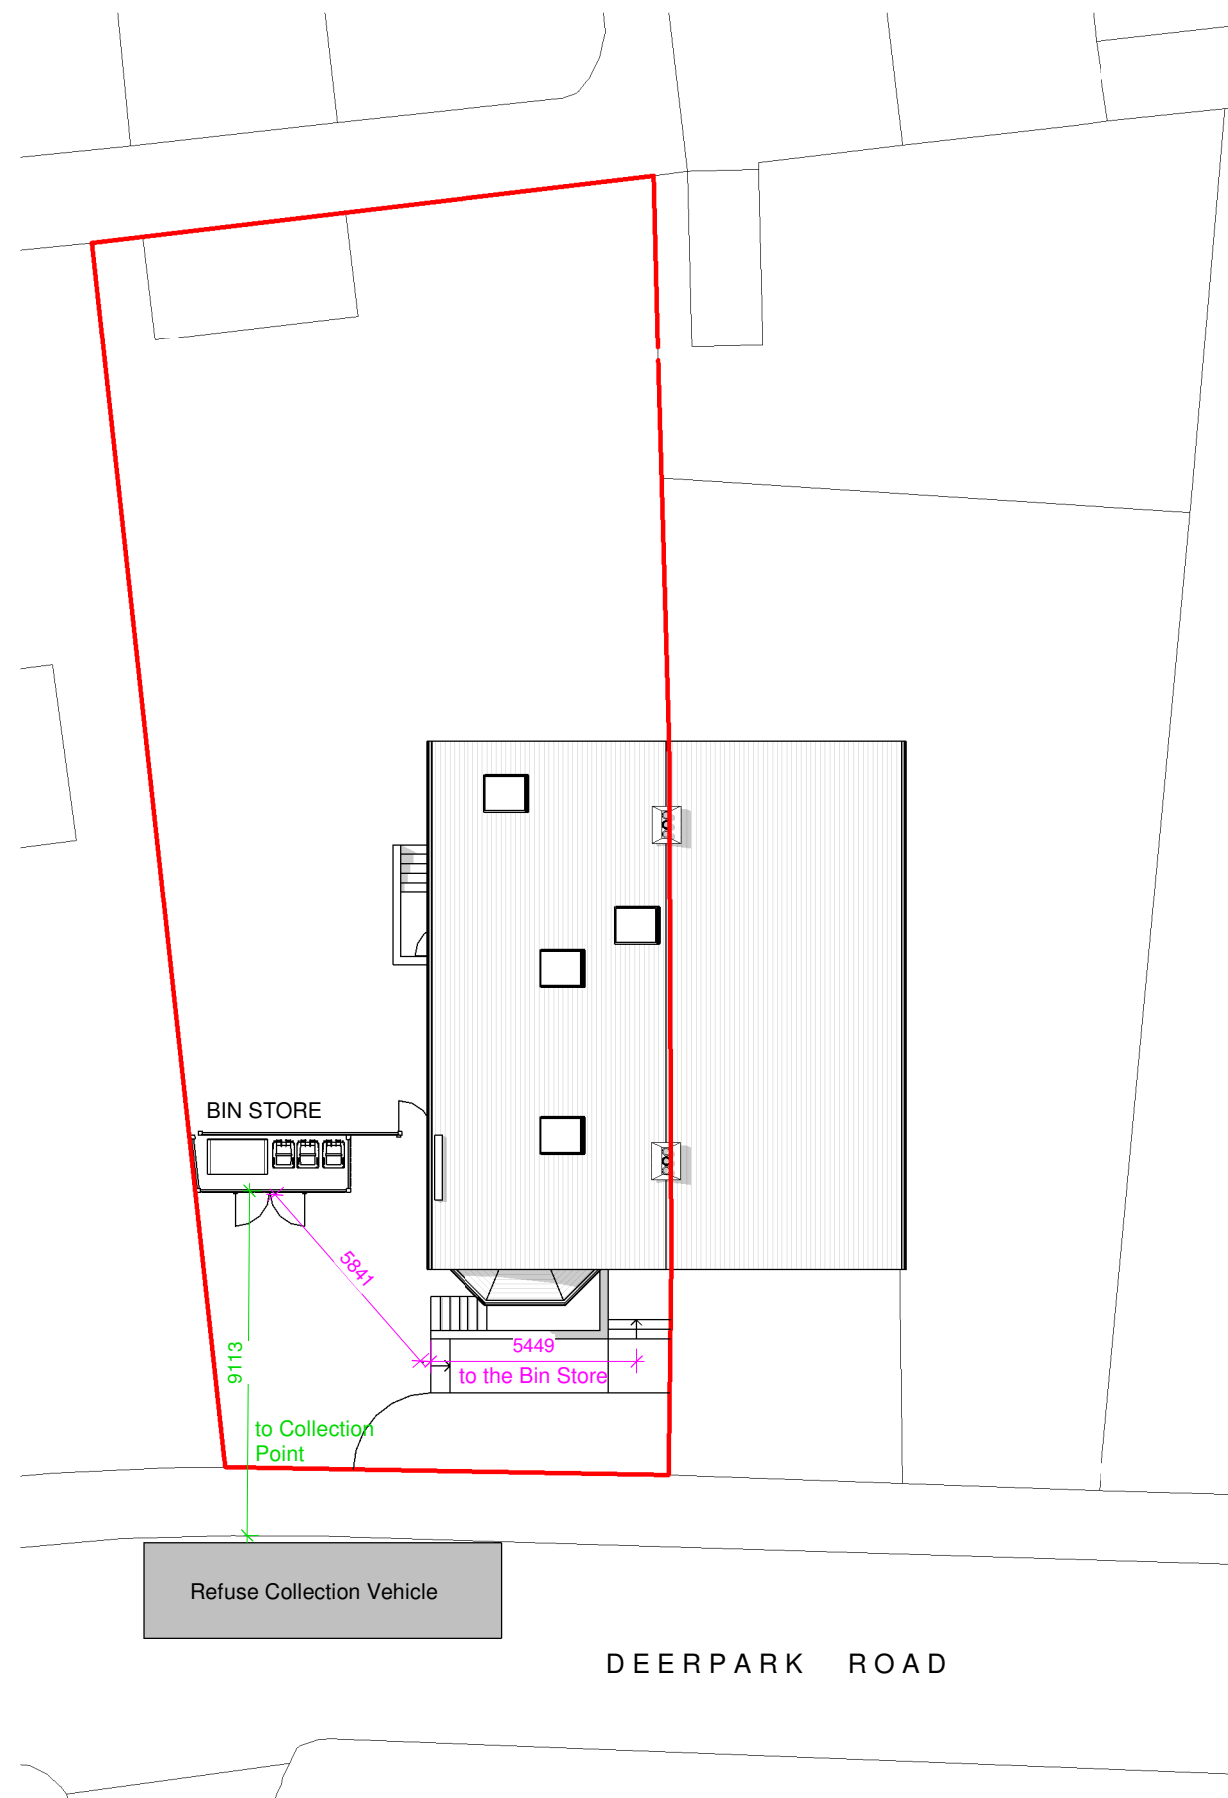


General Notes

The Architect shall have no responsibility for any use made of this document other than for that which it was prepared and issued.

All dimensions should be checked on site. Do not scale from this drawing

To be read in conjunction with all other Consultant's drawings.

The Architect to be immediately notified of any discrepancies.

Copyright on this drawing retained by the Architect.

LEGEND

Site Boundary

P1	22/03/23	SA	SH	Initial Issue	
No.	Date	Dwn	Chk	App	Revision or reason for issue

Client

Views

create it studios
... leave an impression

Create It Studios (NW) Ltd
Universal Square
Devonshire Street North
Manchester
M12 6JH
info@createitstudios.co.uk

Project Title

8 Deerpark Road, Manchester M16 8FR

Scale / North Point

1 : 200

Drawing Title

Waste Managment Plan

Drawing Number	Revision
A1477(02)AP005	P1
Drawing Status	
Preliminary	