




DETAIL ELEVATION A-A
1:20 @ A1

SURFACE MOUNTED
SOCKETS WITH EXPOSED
CONDUIT

RECESSED WALL LIGHTING

KEY PLAN

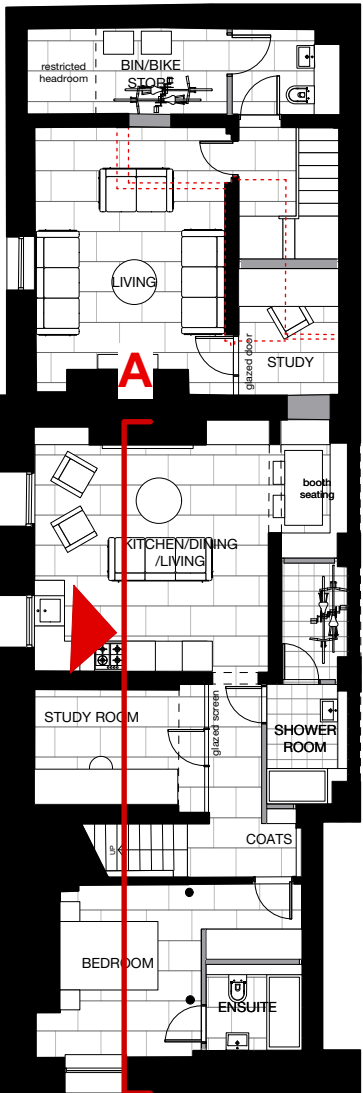


BASEMENT PLAN



DETAIL ELEVATION B-B
1:20 @ A1

SURFACE MOUNTED SOCKET
WITH EXPOSED CONDUIT

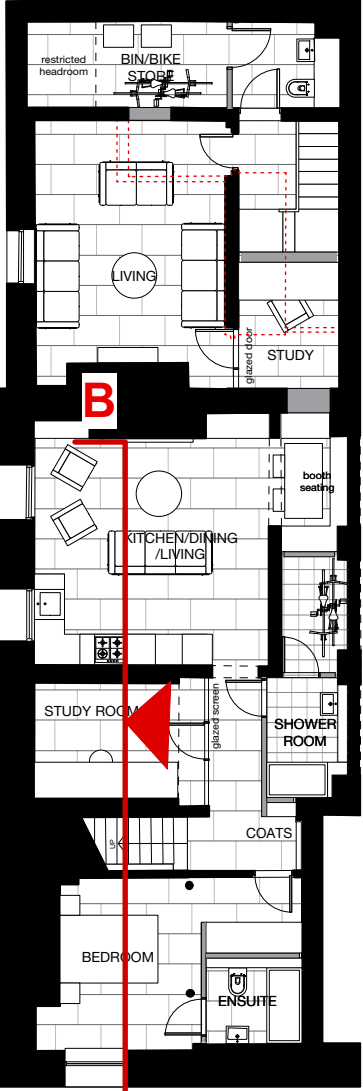

BASEMENT PLAN

PROPOSED DETAIL ELEVATIONS BASEMENT
1:20 @ A1

28 St John Street

© Copyright Ollier Smurthwaite Architects

PLANNING

IMPORTANT NOTES:

REVISION	DATE	DESCRIPTION

CLIENT: LEASING OPTIONS LTD

PROJECT: PROPOSED RESIDENTIAL DEVELOPMENT

ADDRESS: 28 ST JOHN STREET, MANCHESTER, M3 4DJ

DRAWING TITLE: PROPOSED BASEMENT ELEVATION

SCALE: 1:20 @ A1

DATE: JAN 2023

DRAWING NO: A665_P_500

OLLIER SMURTHWAITE ARCHITECTS

40 King Street, Manchester, M2 6BA
T 0161 883 0838
F 0161 883 0839
E mail@olliersmurthwaite.com