




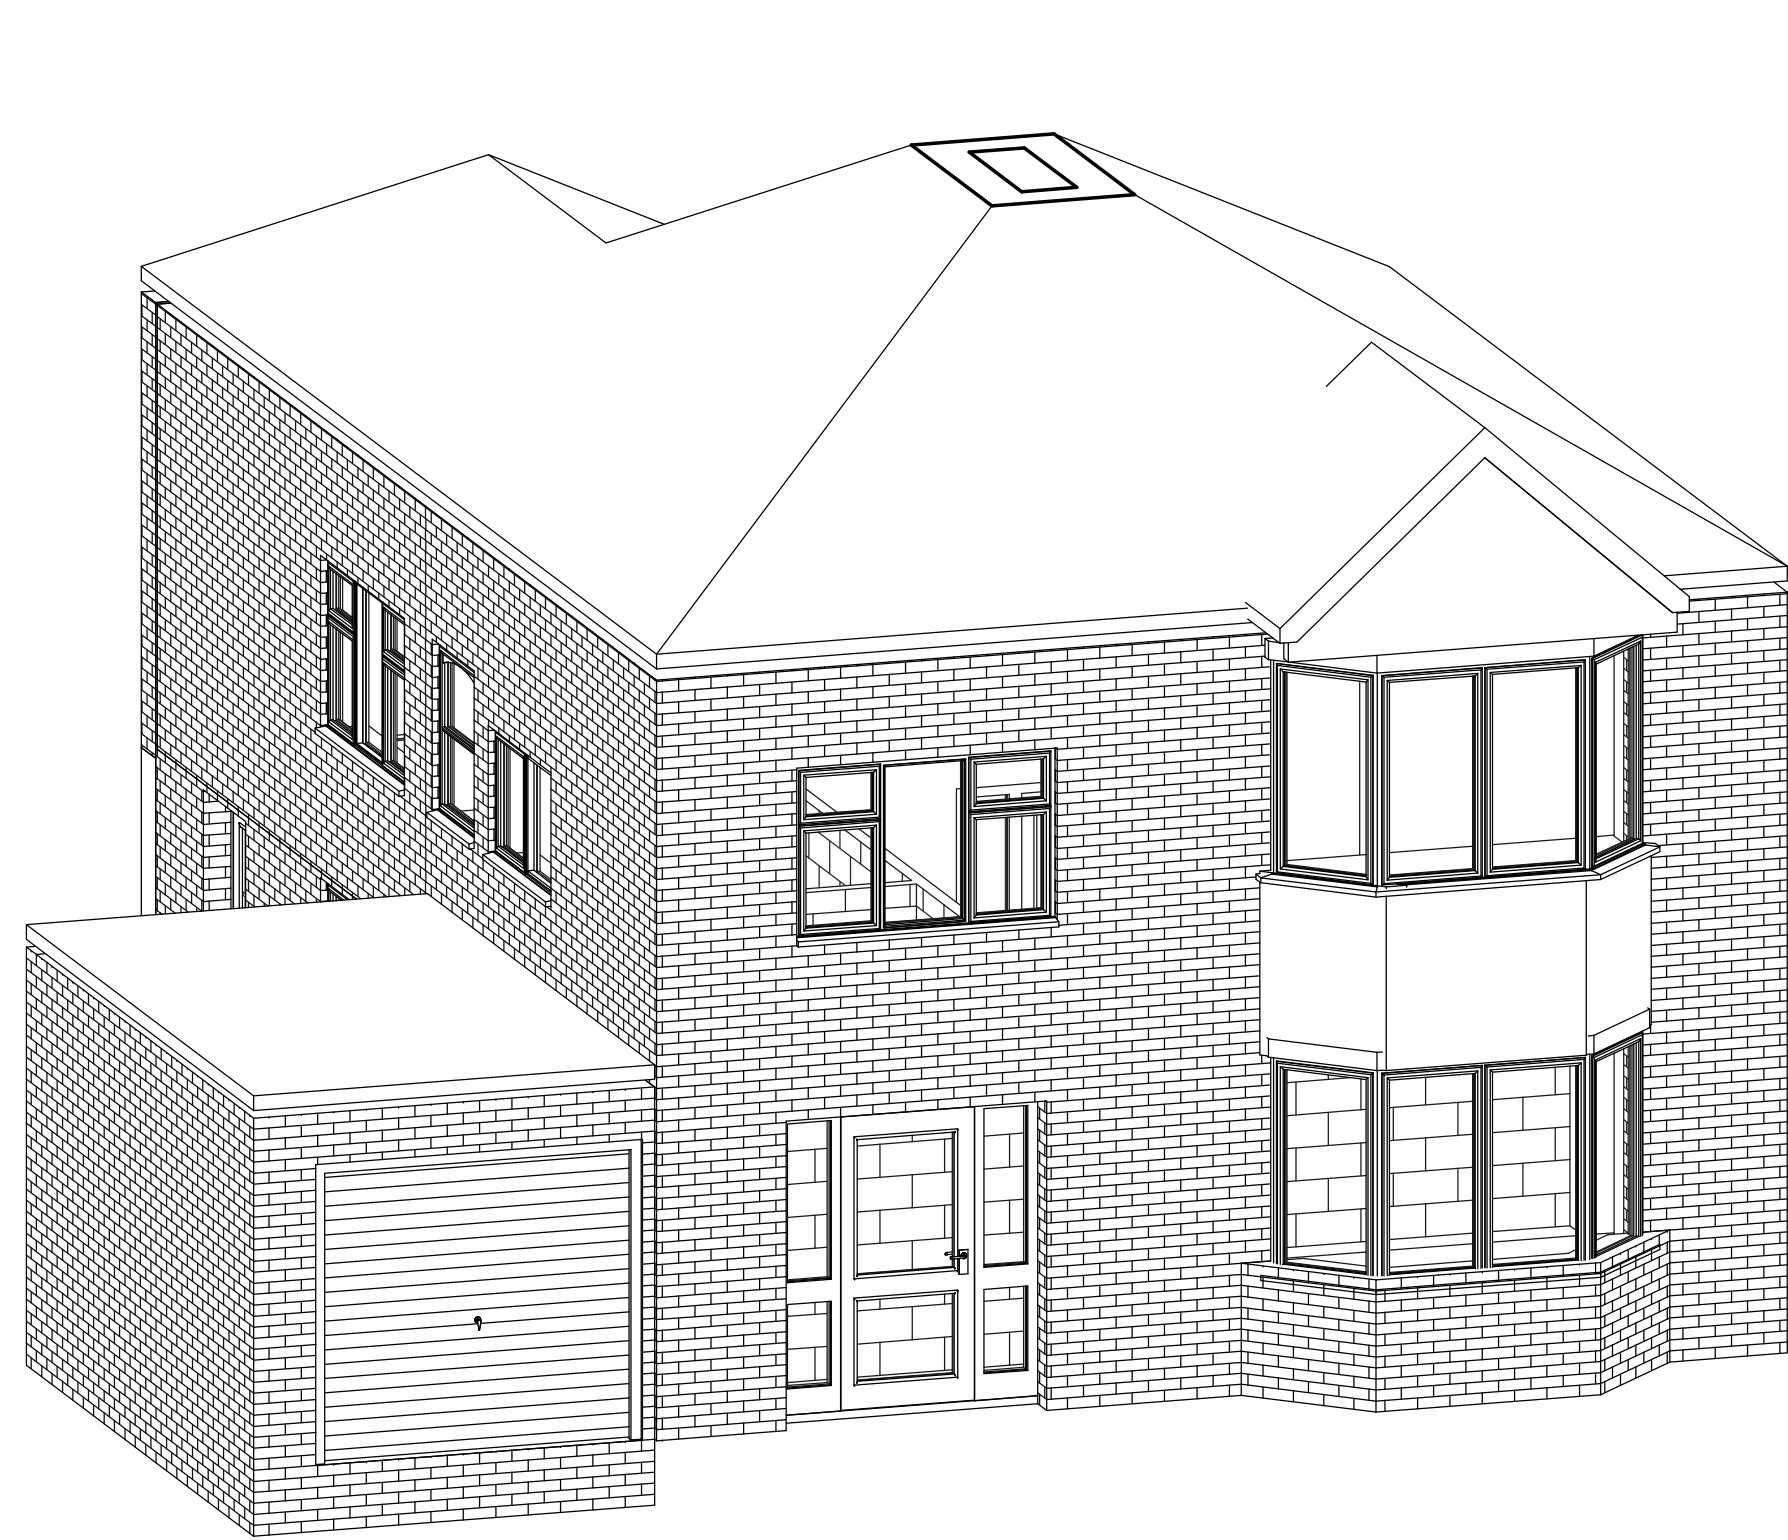


3 EXISTING FRONT VIEW

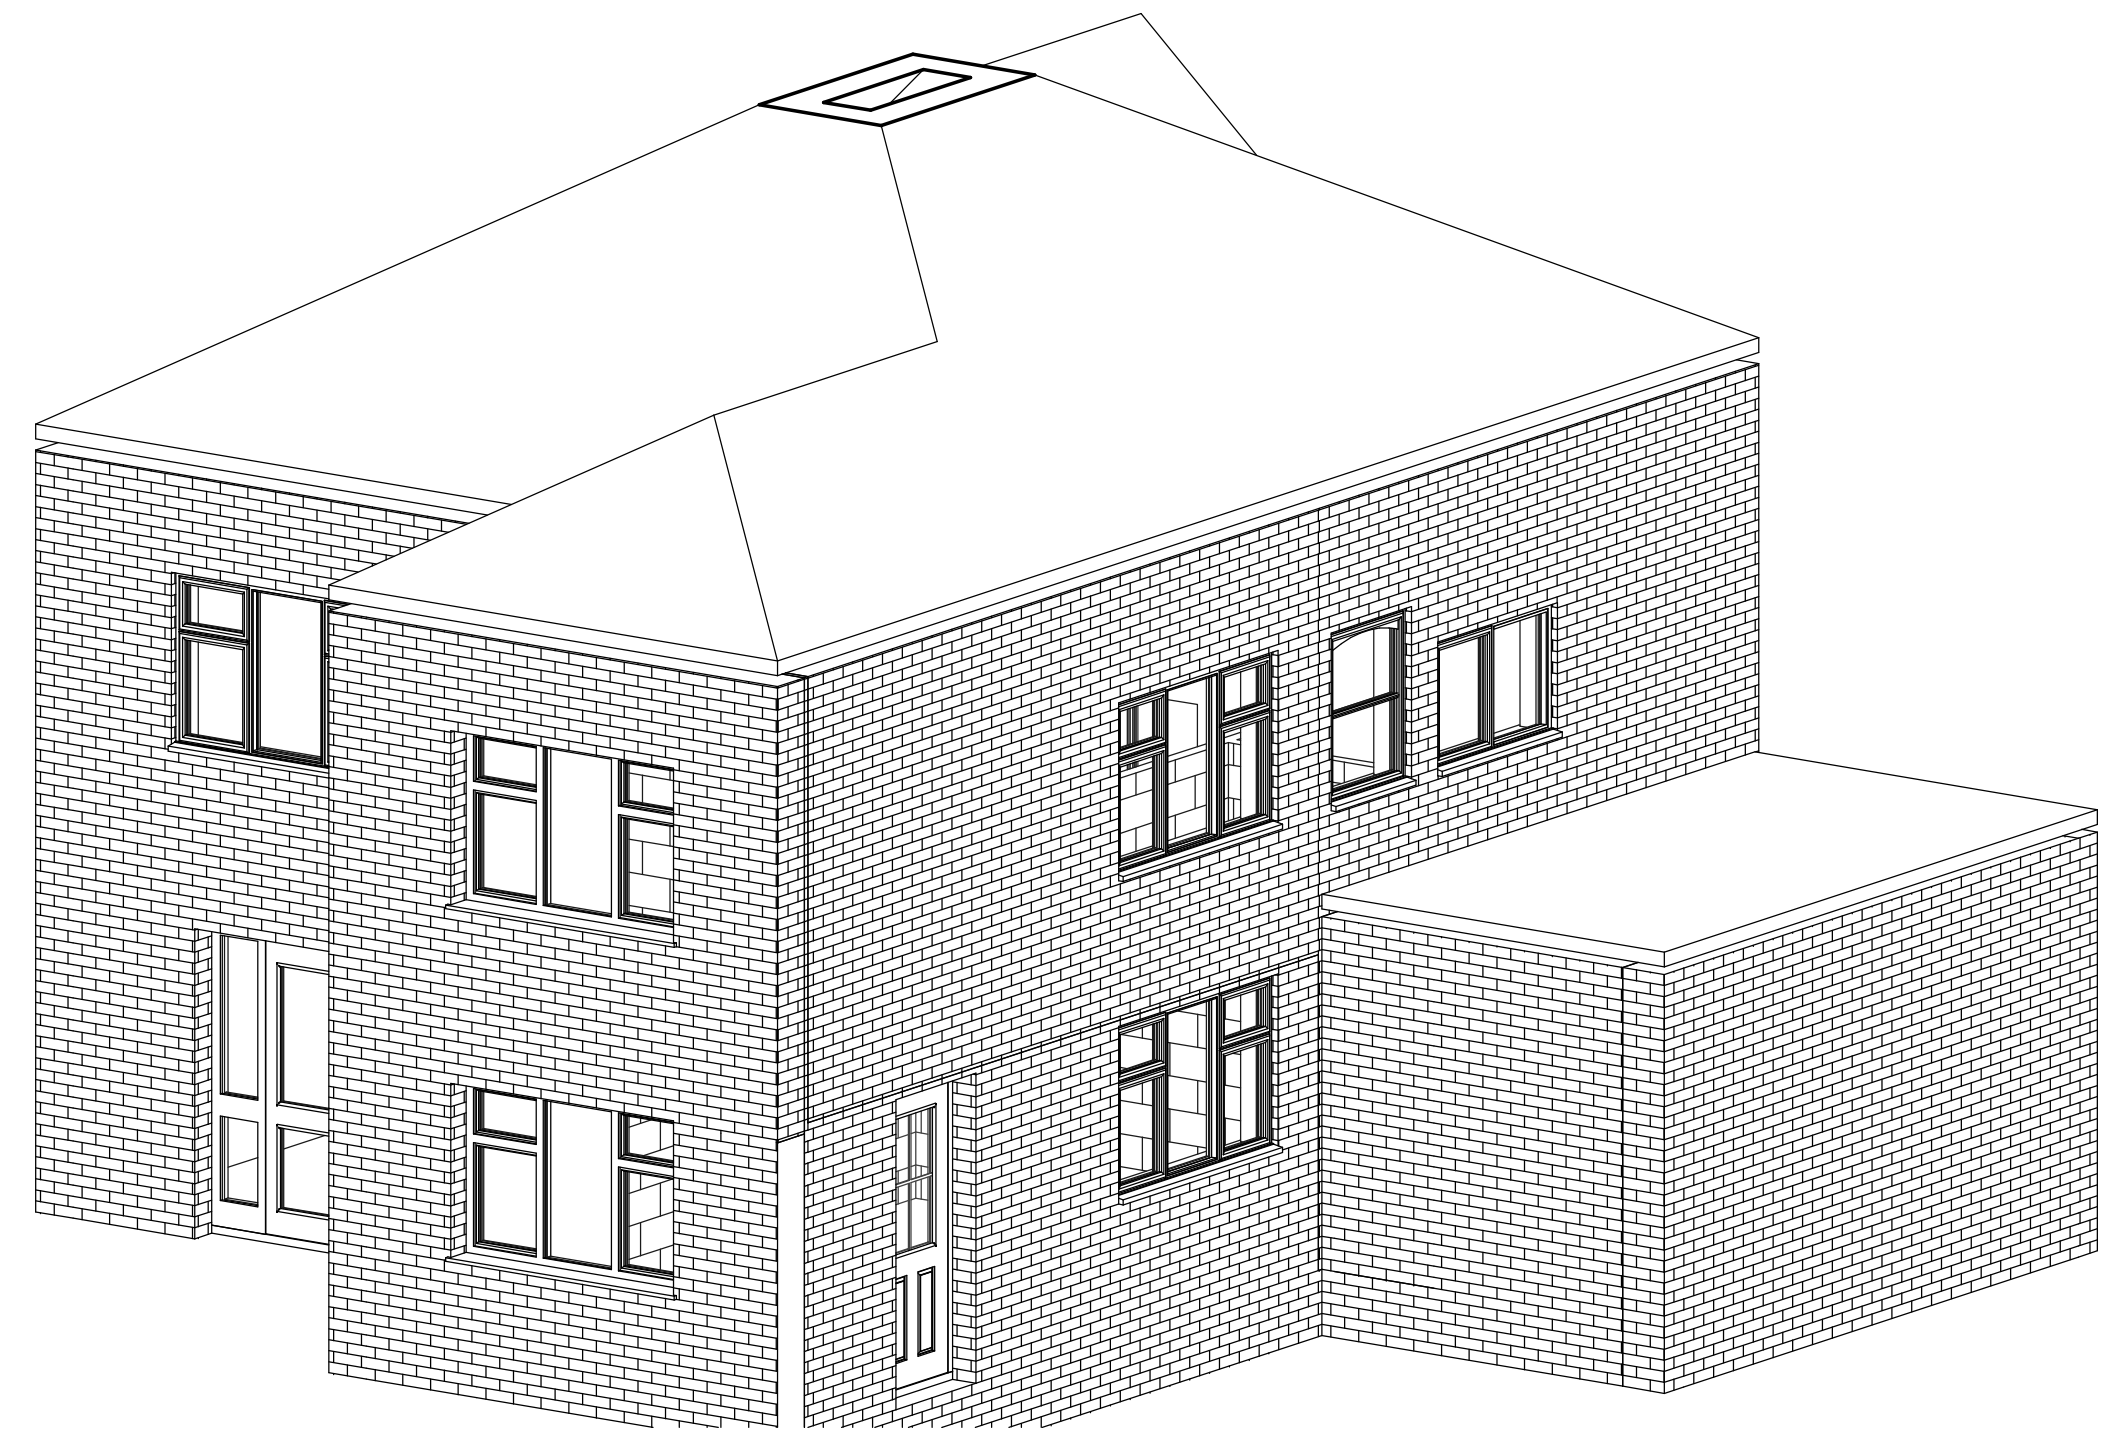


4 EXISTING REAR VIEW

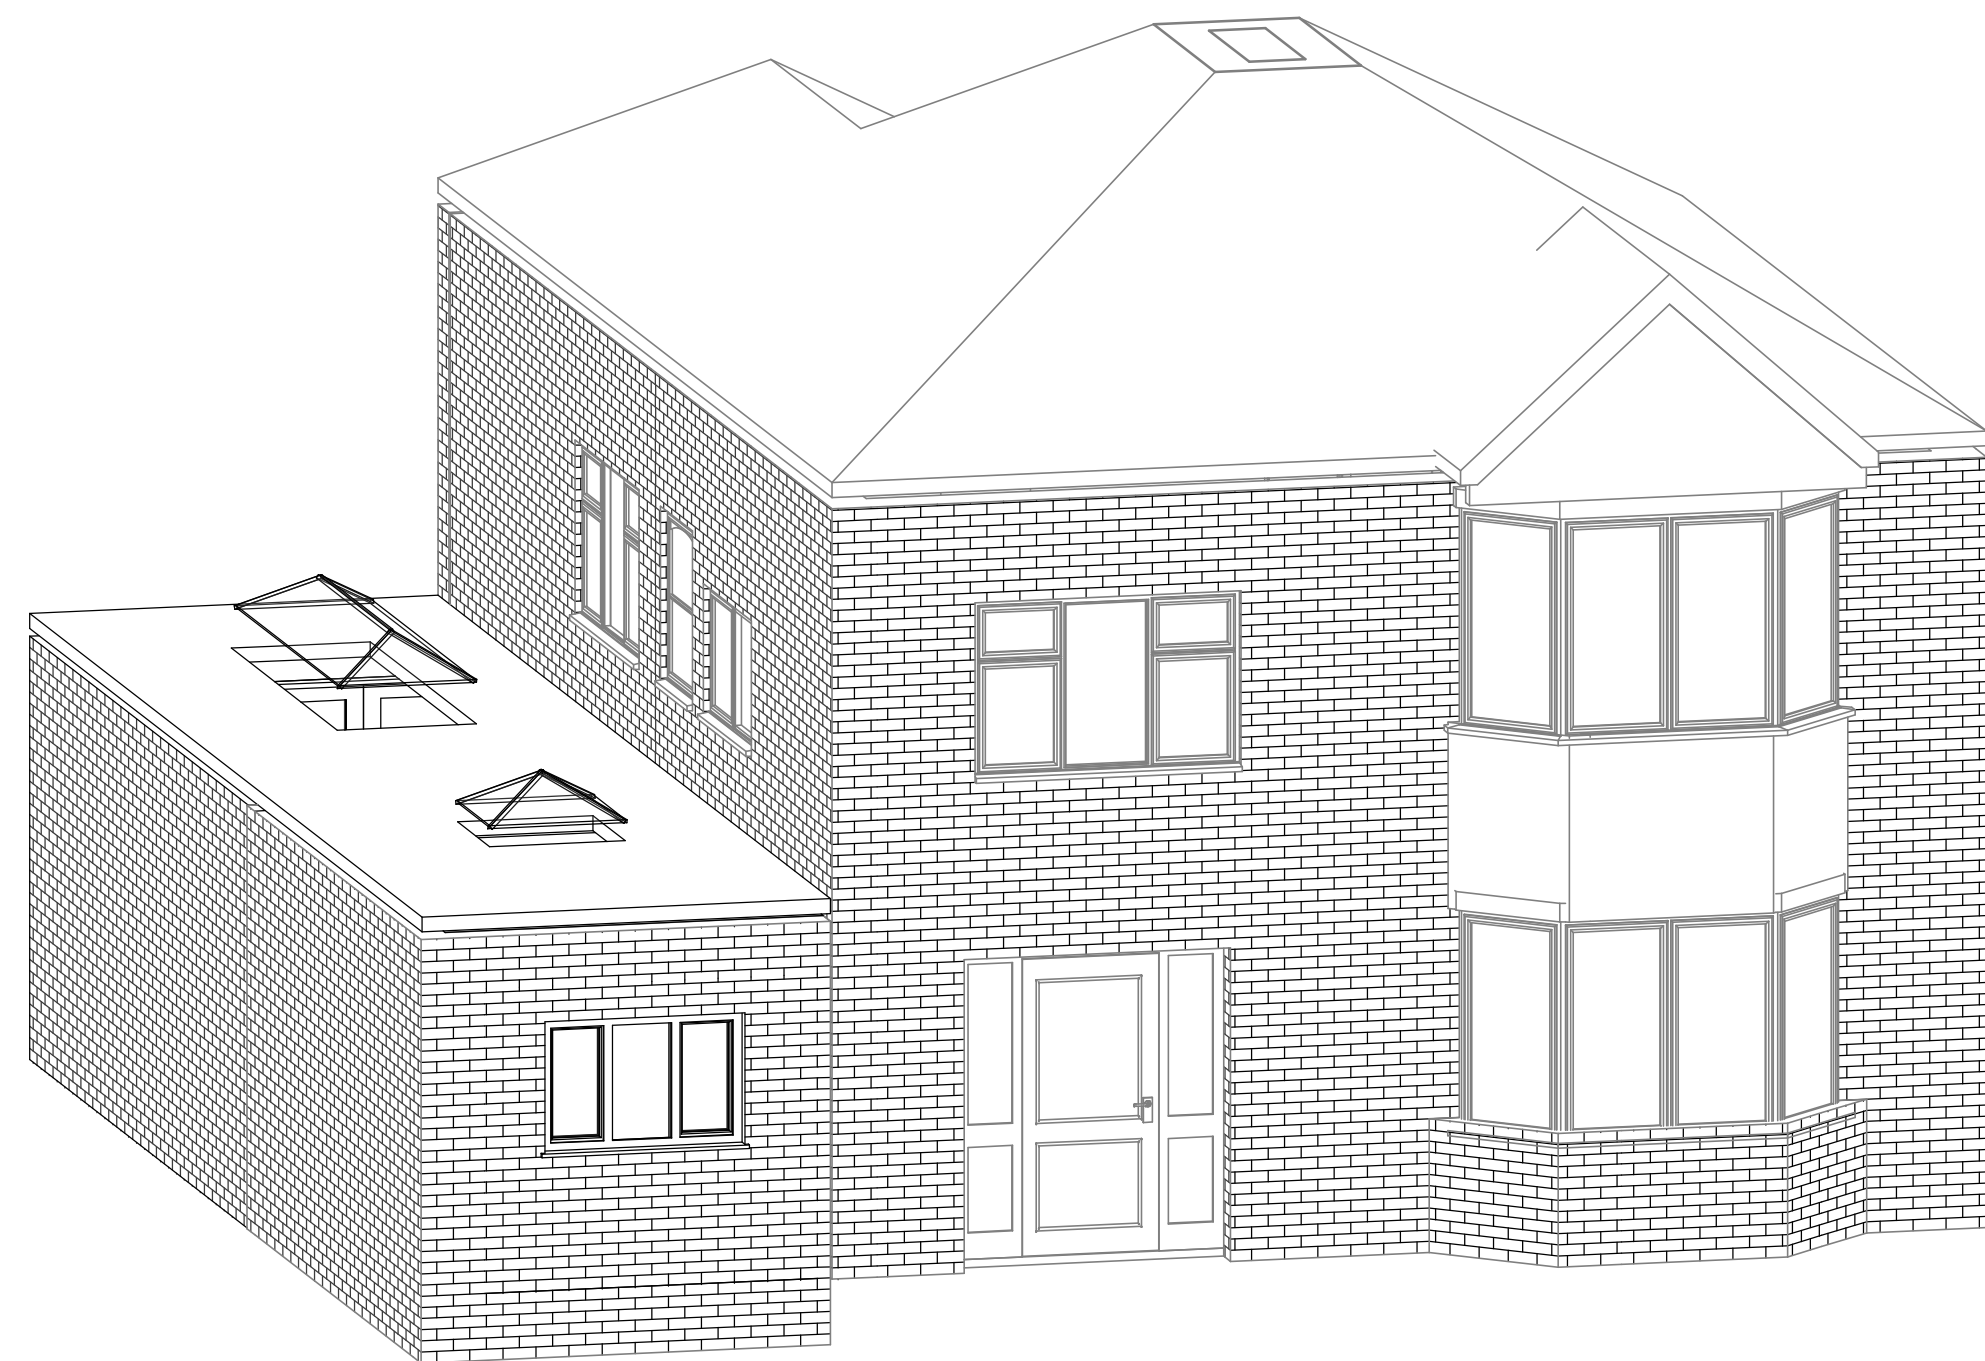

1 PROPOSED FRONT 3D

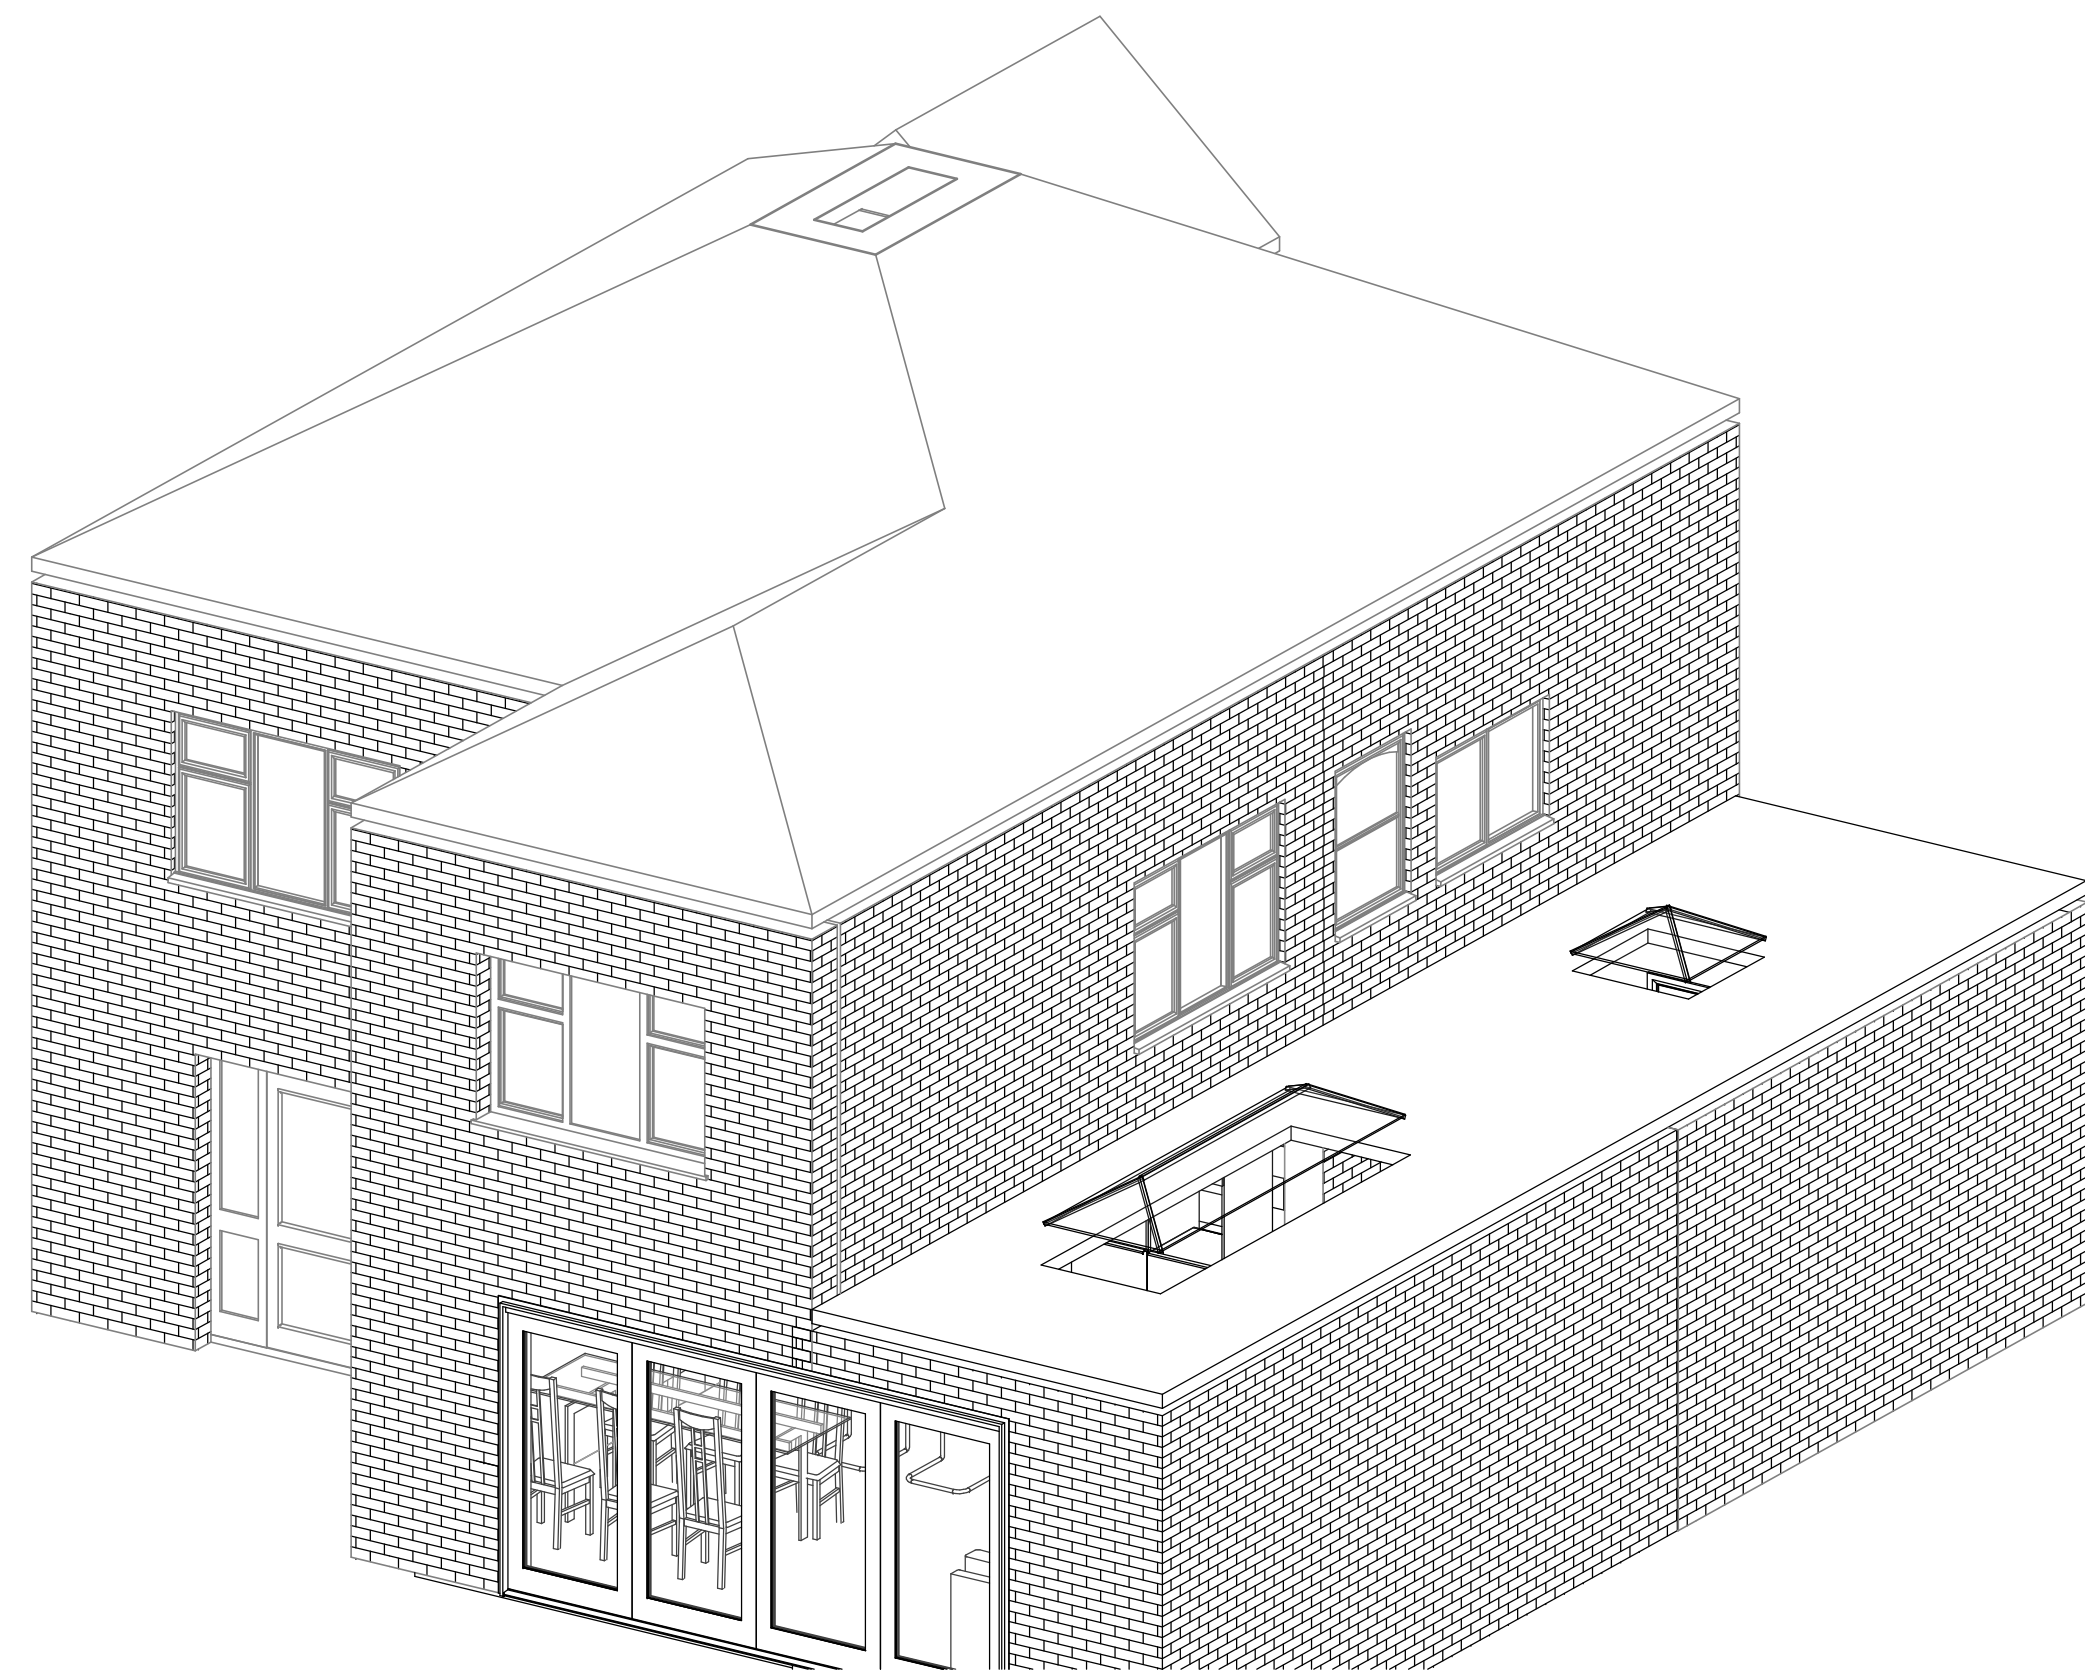

2 PROPOSED REAR 3D

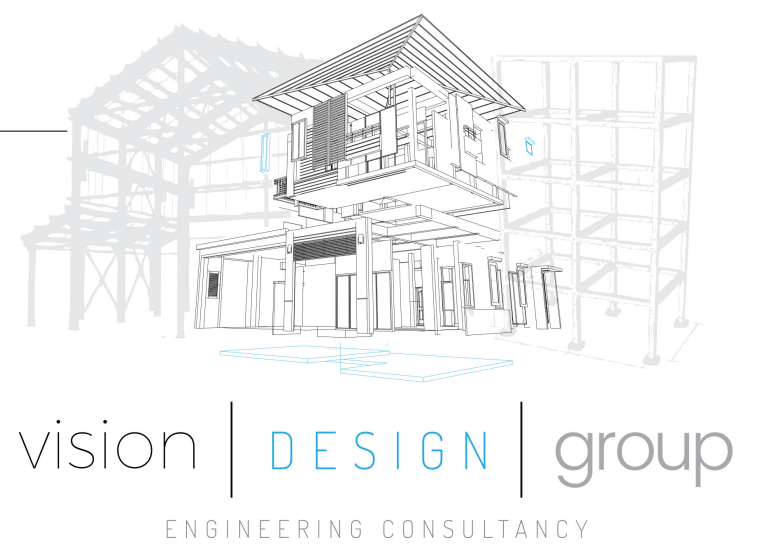

| Rev | Description                     | Date     |
|-----|---------------------------------|----------|
| 1   | FIRST ISSUE                     | 22/09/22 |
| 2   | REVISED TO SUIT CLIENT COMMENTS | 25/10/22 |

| CODE | SUITABILITY DESCRIPTION |
|------|-------------------------|
| I    | INITIAL ISSUE           |

| STATUS | PURPOSE OF ISSUE |
|--------|------------------|
| S2     | INITIAL ISSUE    |

|                        |
|------------------------|
| PROJECT                |
| 4 ELLESMERE ROAD SOUTH |

|                                        |
|----------------------------------------|
| TITLE                                  |
| EXTERNAL EXISTING AND PROPOSED VISUALS |

|          |
|----------|
| CLIENT   |
| K.TIDMAN |

|          |            |          |
|----------|------------|----------|
| DRAWN BY | CHECKED BY | DATE     |
| MW       | MW         | 20.09.22 |

|              |                |
|--------------|----------------|
| SCALE (@ A1) | PROJECT NUMBER |
|              | MCS2185        |

|                |     |
|----------------|-----|
| DRAWING NUMBER | REV |
| A104           | 2   |