






KEY TO WINDOWS - ELEVATION TO ST JOHN STREET

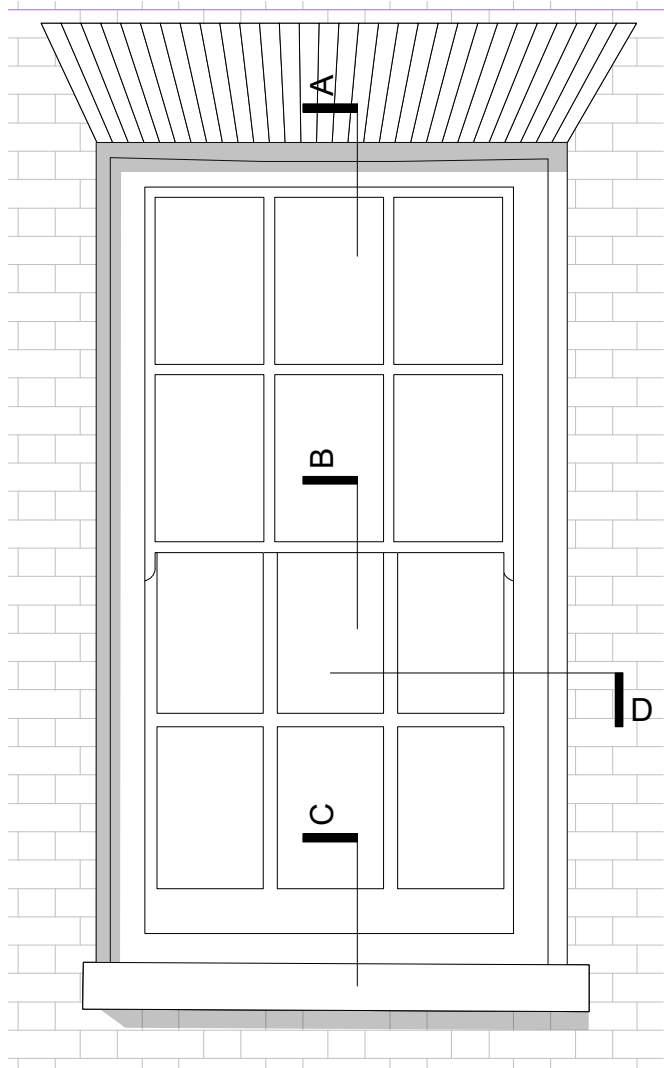


TYPICAL WINDOW (EXISTING) - ELEVATION FROM OUTSIDE
SCALE 1:20

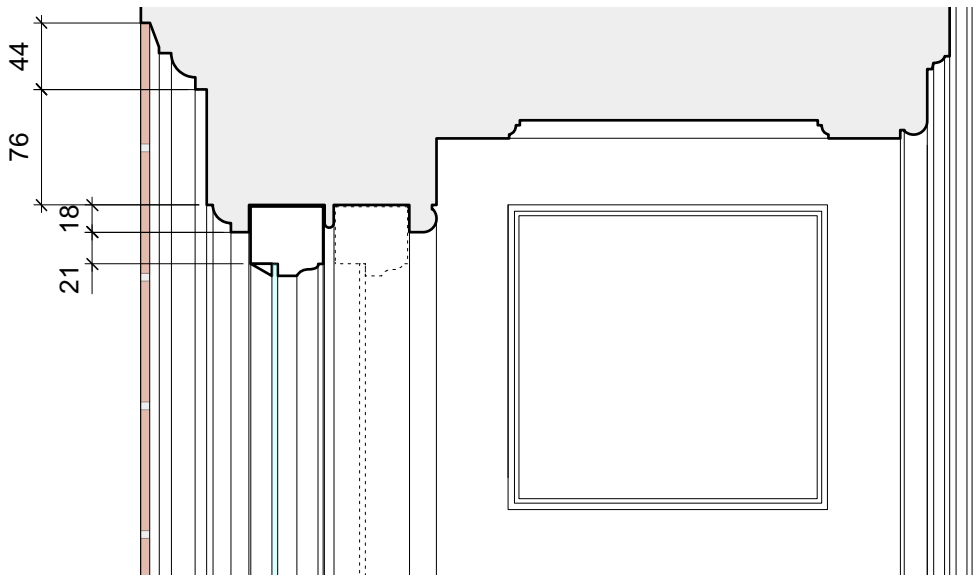


DETAIL A - SECTION THRO' HEAD
SCALE 1:5

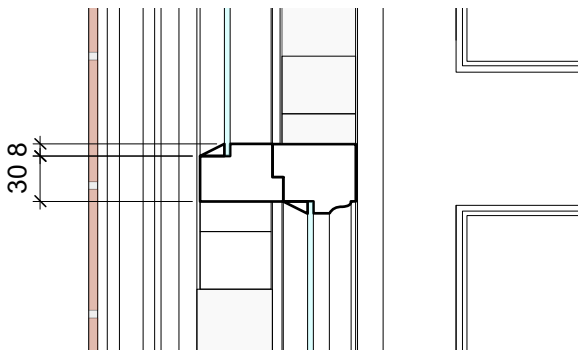

DETAIL B - SECTION THRO' TRANSOM
SCALE 1:5

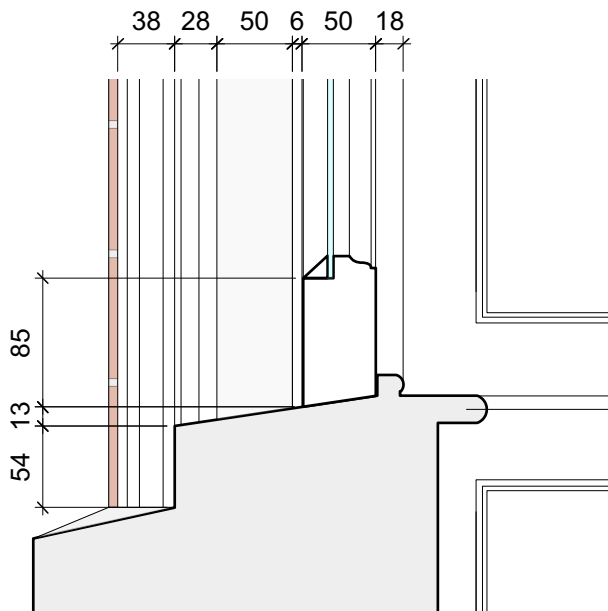

DETAIL C - SECTION THRO' SILL
SCALE 1:5

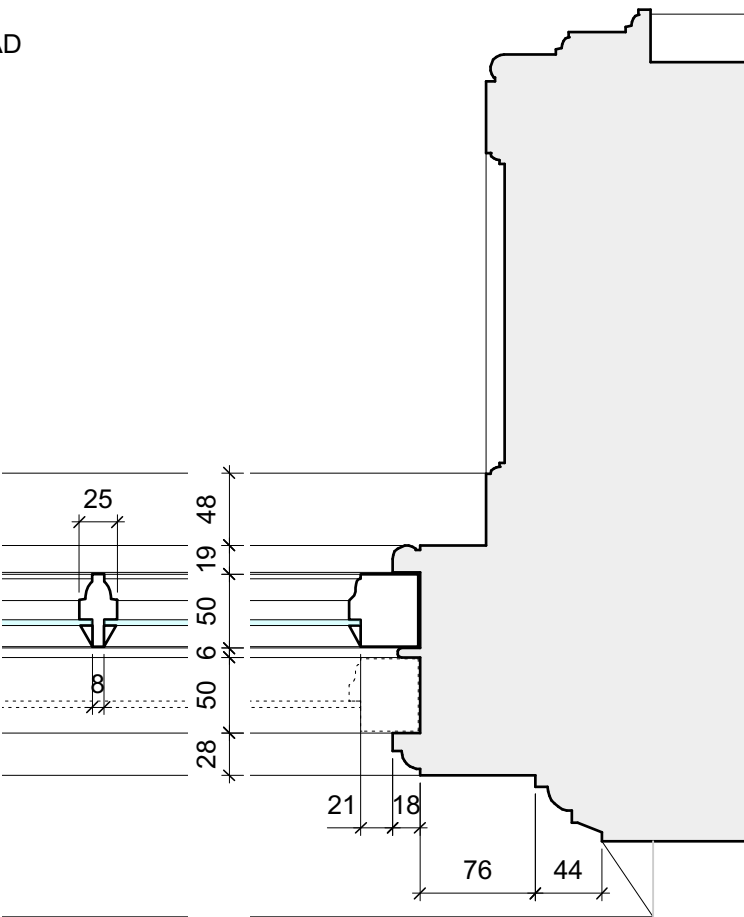

DETAIL D - PLAN AT JAMB & MUNTIN
SCALE 1:5

28 ST JOHN STREET
TYPICAL EXISTING SLIDING SASH WINDOW

PLANNING

REVISION	DATE	DESCRIPTION

CLIENT: LEASING OPTIONS LTD	
PROJECT: PROPOSED RESIDENTIAL DEVELOPMENT	
ADDRESS: 28 ST JOHN STREET, MANCHESTER, M3 4DJ	
DRAWING TITLE: TYPICAL EXISTING SLIDING SASH WINDOW	
SCALE: 1:20/1:5@ A3	DATE: DECEMBER 2022
DRAWING NO: A665_T_801	

OLLIER SMURTHWAITE ARCHITECTS

40 King Street, Manchester, M2 6BA
T 0161 883 0838
F 0161 883 0839
E mail@olliersmurthwaite.com