


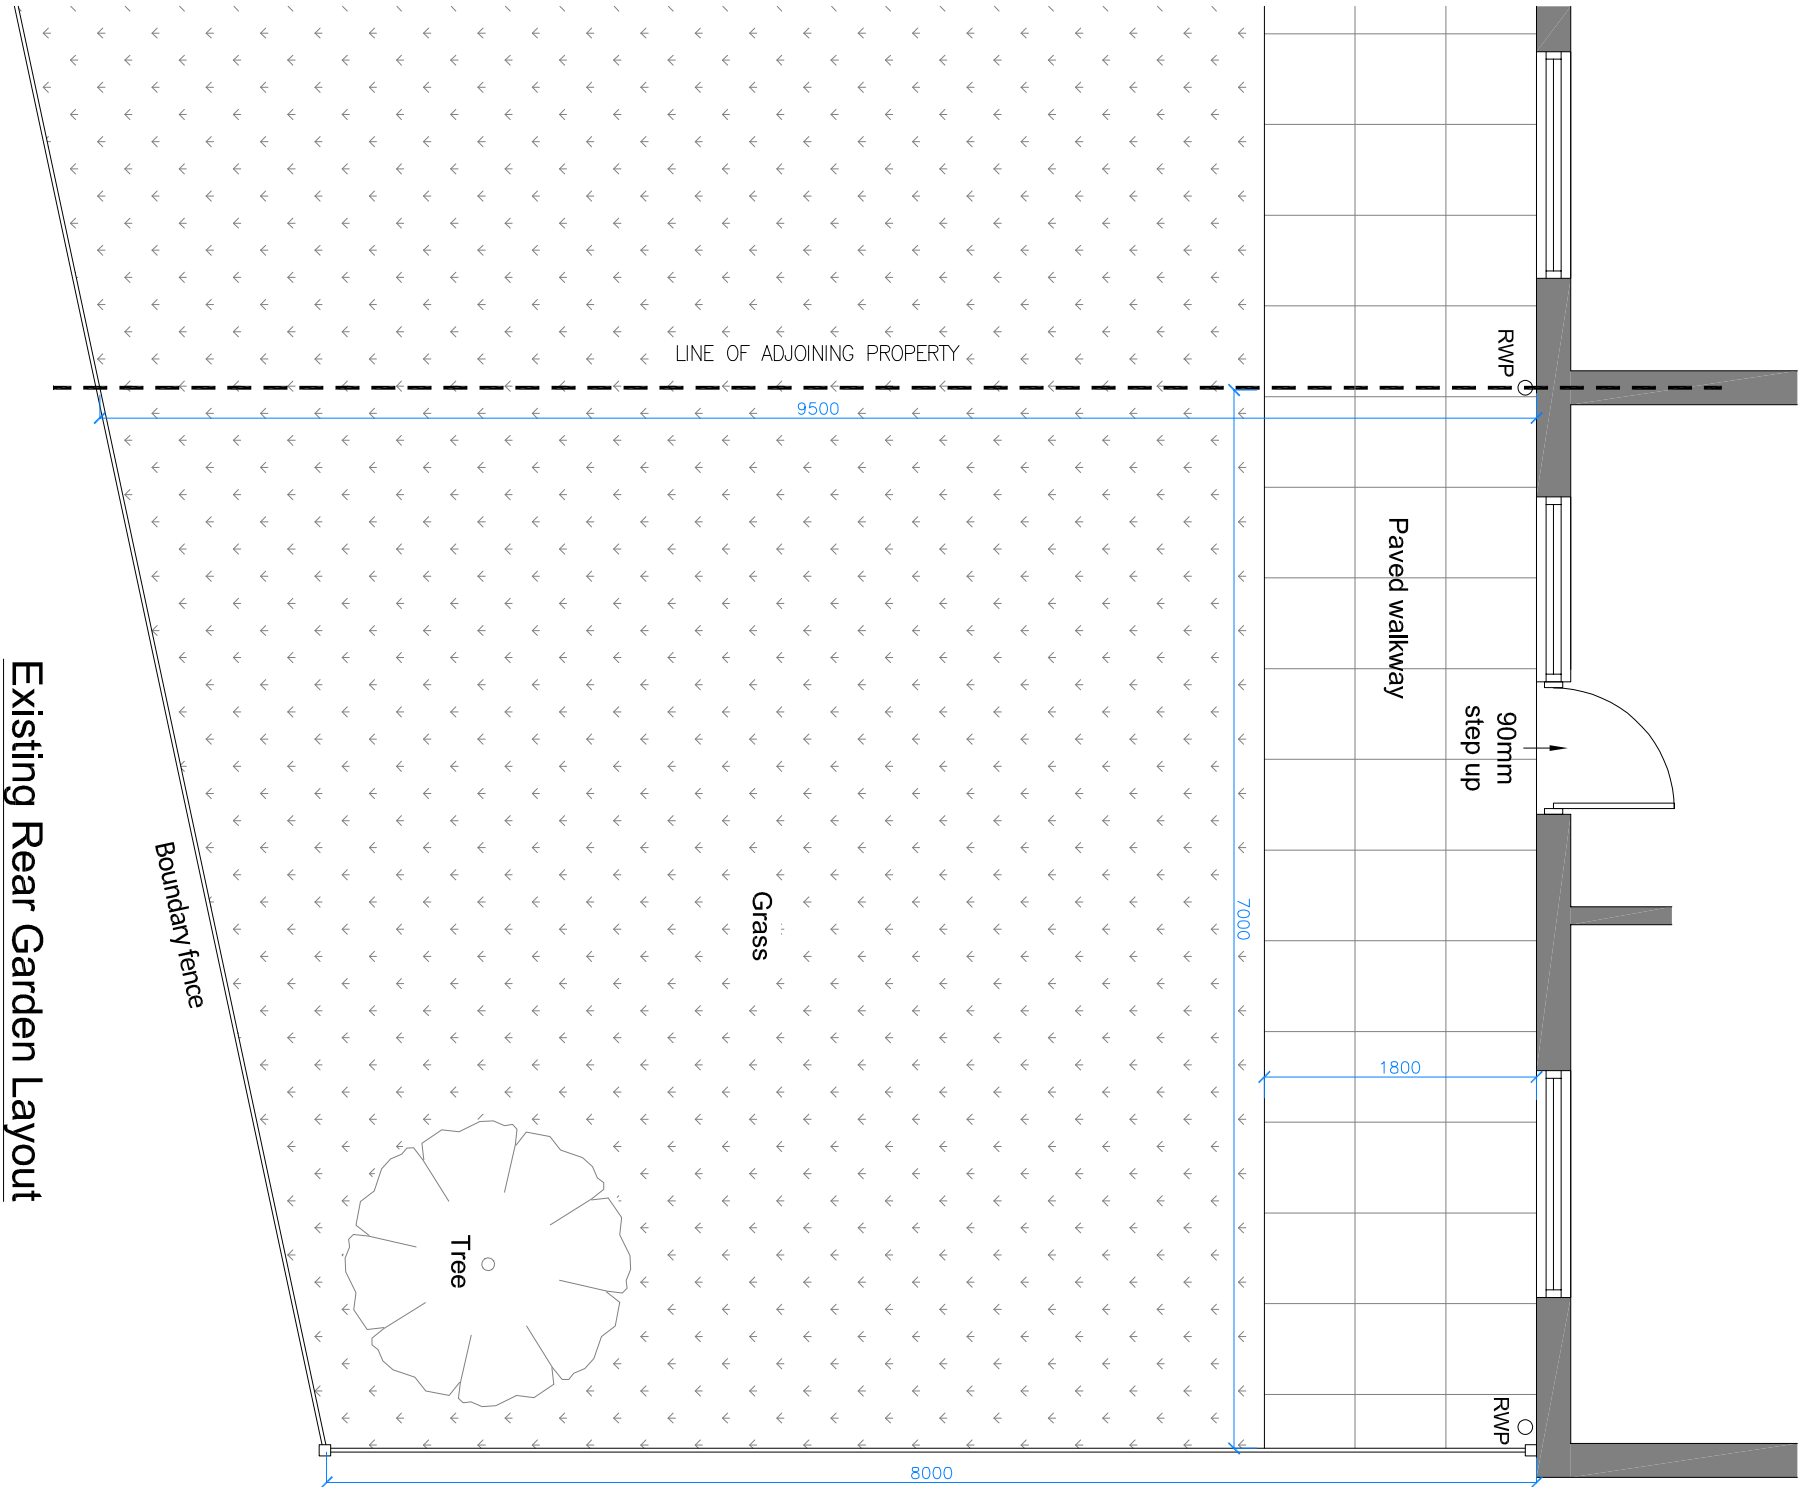

Existing Rear Garden Layout

REV	DESCRIPTION	DATE	BY	CHK

Project: 32 Stradbroke Close, Manchester

Drawing Title: Existing Rear Garden Layout

Drawing No.: M4-215-002

Scale @ A3	Revision:	Status:	Drawn By:	Date:
1:50	.	Proposal	AU	09/11/22