
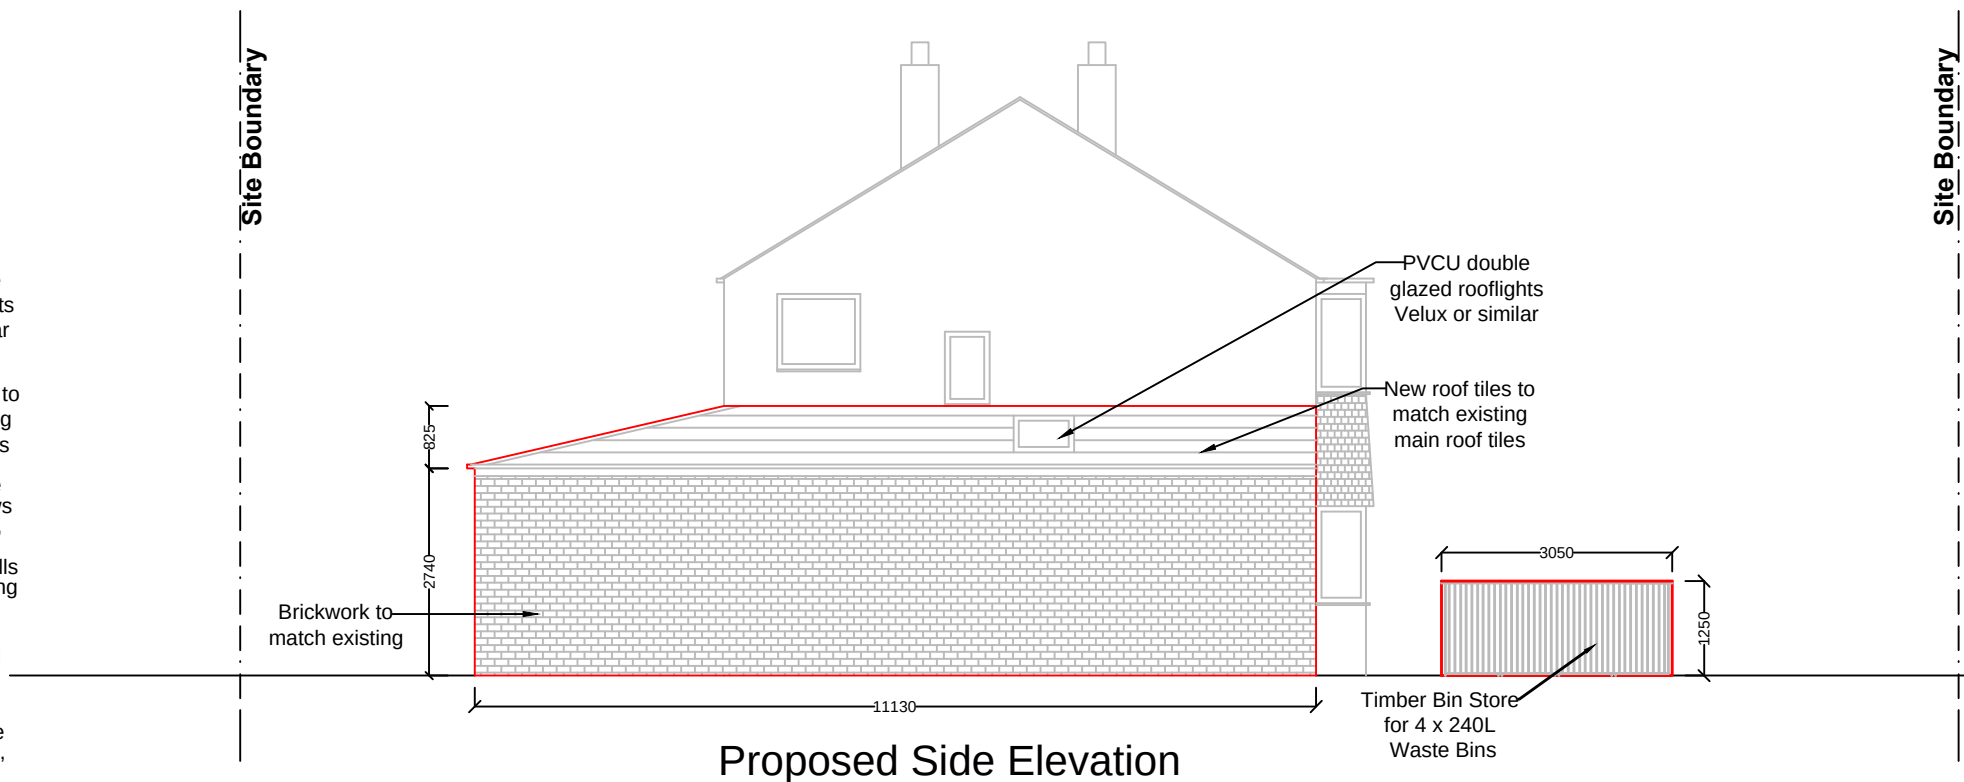
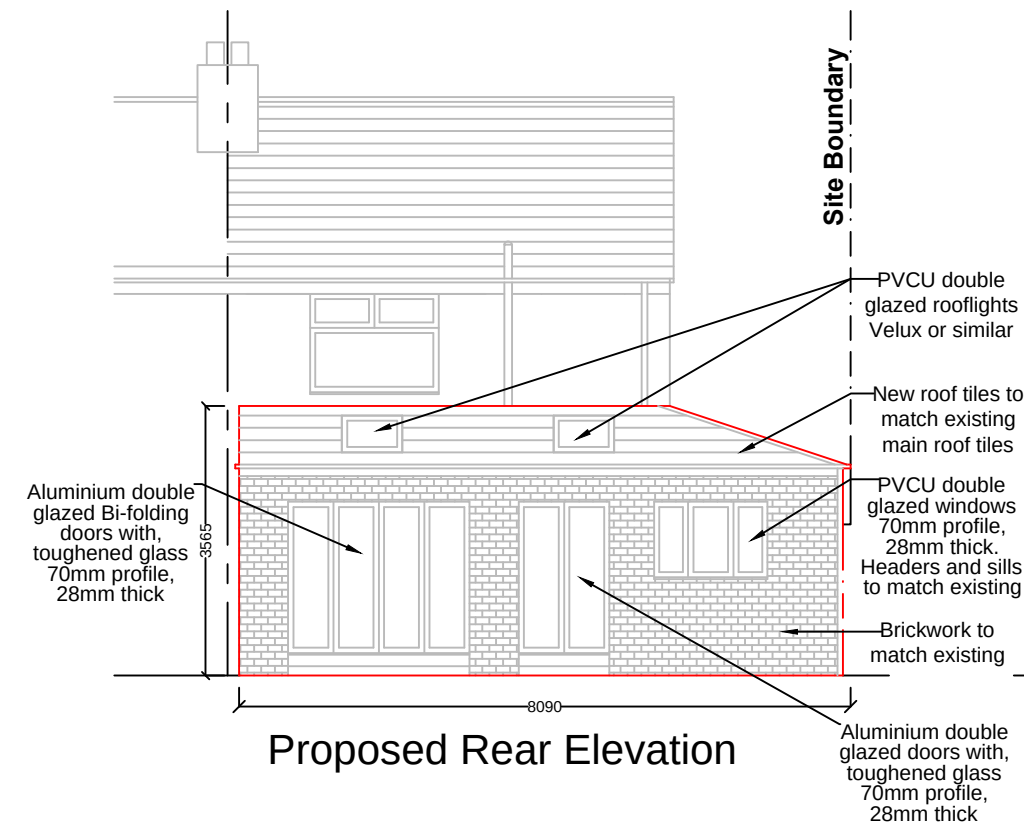


This drawing may only be reproduced under express licence.

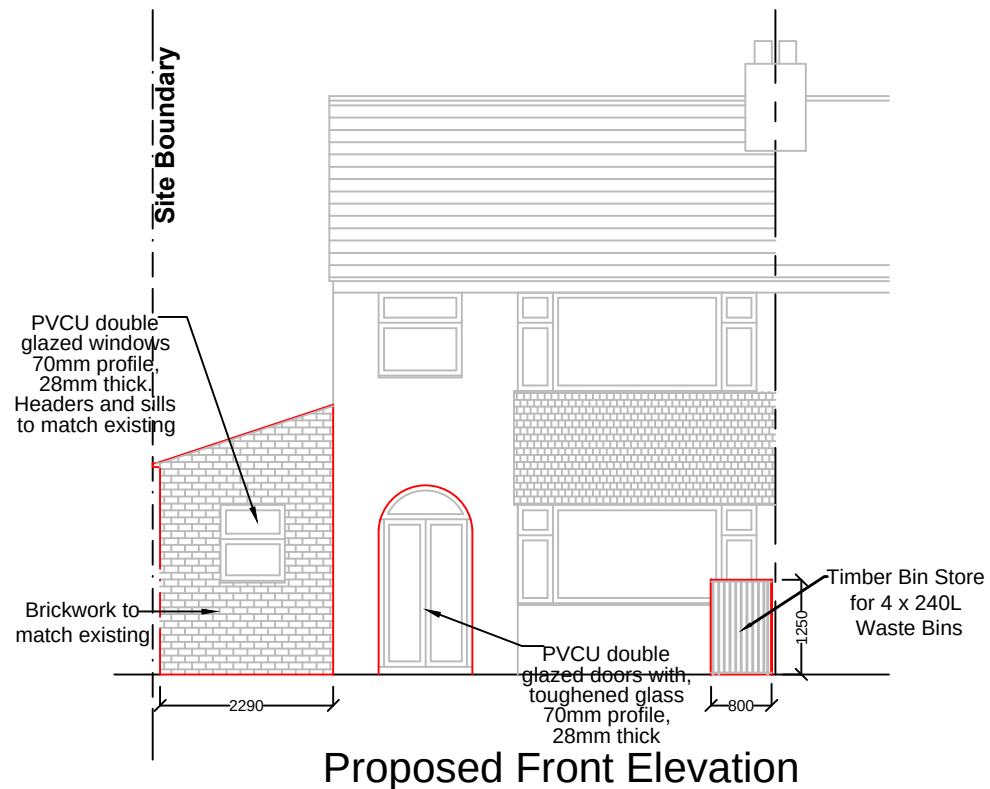

Mohammed Khan BSc (Hons) MCIOB
Chartered Construction Manager & Property Consultant
Ash 4 Homes, Pure Offices, Brooks Drive,
Cheadle Royal Business Park, Cheadle, SK8 3TD,
Tel: 0161 428 8652 Mobile: 07890 269580

Project Name:
Proposed single storey side and rear extension.

Drawing Name:
Proposed Elevations

Project Address:
449 Abbey Hey Lane,
Gorton,
Manchester,
M18 8RR

Project Ref: MK/062202
Date: 25.01.23
Scale: 1:100
Paper Size: A3

Sheet:

04

Rev: 02