

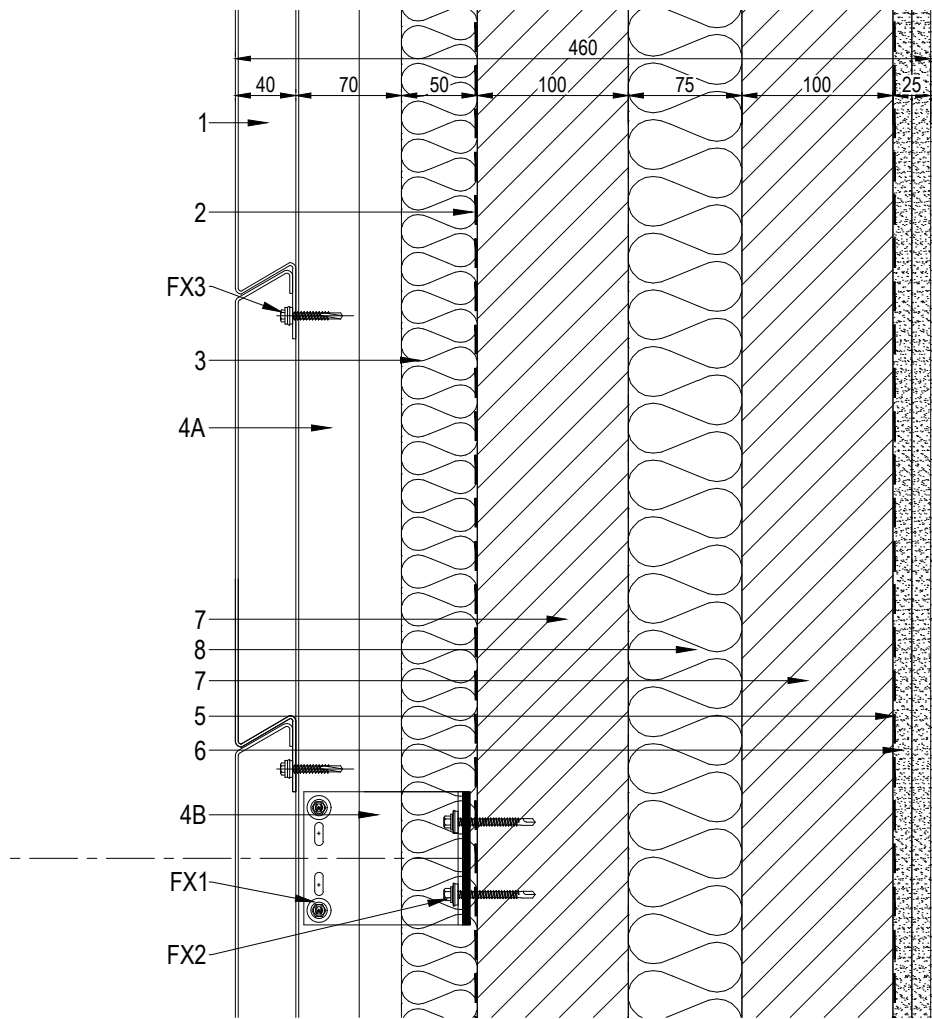


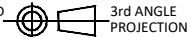

01 - BLOCKWORK VERTICAL SECTION
SCALE - 1:5

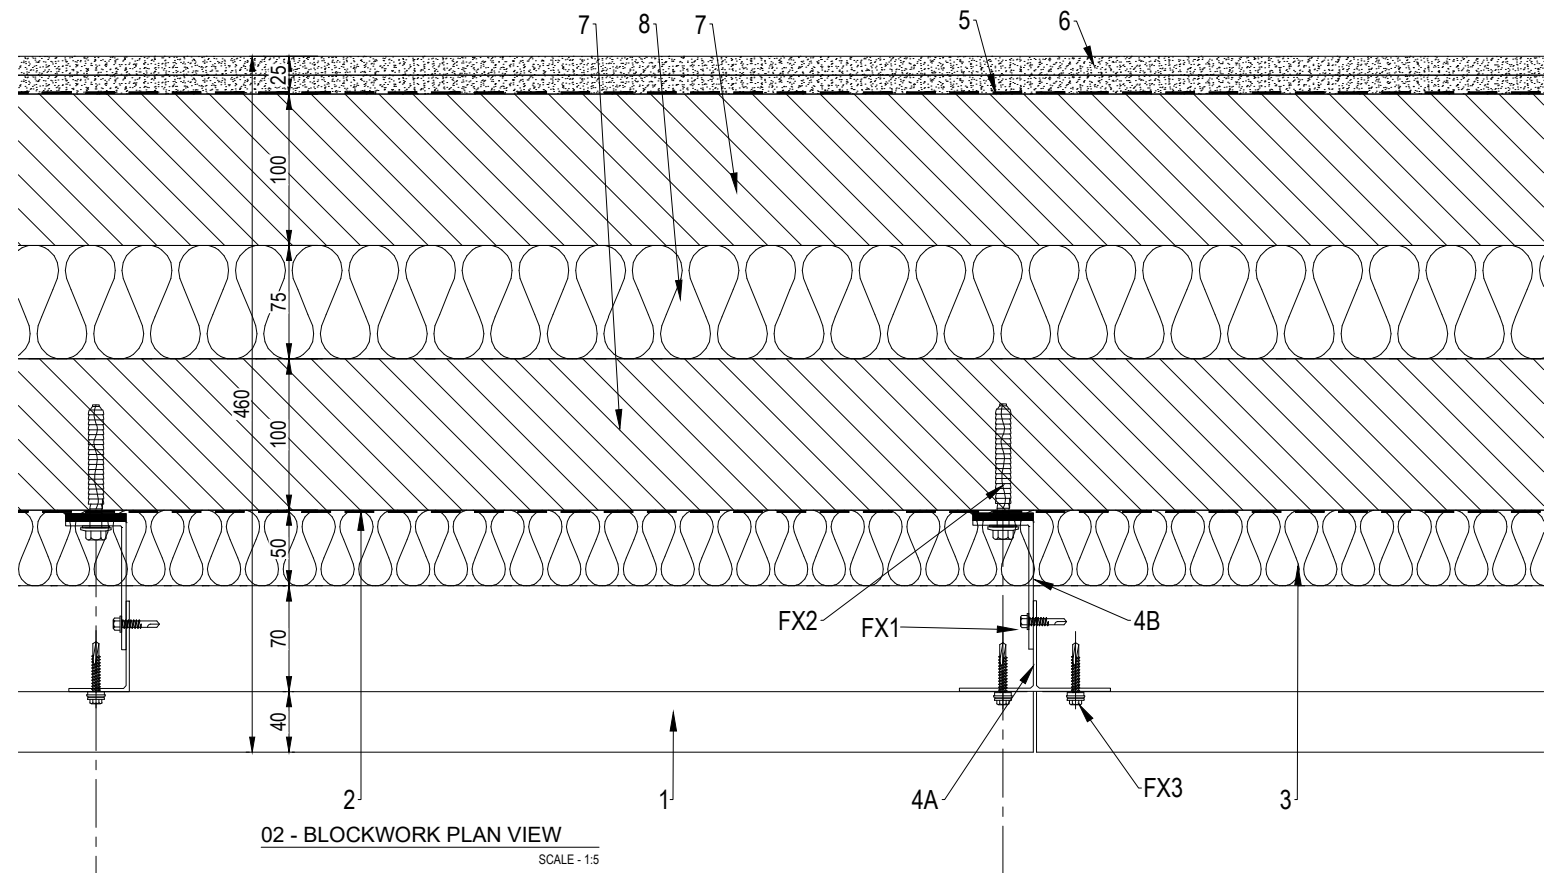

02 - BLOCKWORK PLAN VIEW
SCALE - 1:5

1. LINEA SYSYTEM ALUMINIUM HORIZONTAL PLANKS.
2. OBEX A1 BREATHER MEMBRANE
3. 50mm ROCKSILK RAINSCREEN SLAB INSULATION
- 4A. 100X60 VERTICAL T RAIL OR 60x40 VERTICAL ALUMINIUM L RAIL. 60mm FACE FIXED TO HELPINGHAND BRACKET. RAILS NOT TO EXCEED 3120mm LONG
- 4B. DOWNER SINGLE HEIGHT HELPING HAND BRACKET
5. VAPOUR CONTROL LAYER
6. 2x LAYERS 12.5mm PLASTERBOARD & SKIM
7. 100mm MEDIUM DENSITY CONCRETE BLOCKWORK
8. 75mm MINERAL WOOL INSULATION

- FX1. 5.5 x 19
2 PER SINGLE SLIDING HELPING HAND BRACKET.
2 PER SINGLE DEAD LOAD HELPING HAND BRACKET.
- FX2. TAPFIX 6.3x50
2 PER SINGLE BRACKET
- FX3. 5.5 STAINLESS STEEL

GENERAL NOTES:

REVISIONS:

REV:		DRN BY:	DATE:
P1	ISSUED FOR APPROVAL	DAL	14.04.23
P2	UPDATED AND ISSUED FOR APPROVAL	RG	03.05.23

CLIENT:

RIDGE AND PARTNERS LLP

PROJECT:

BOATMANS
MANCHESTER

TITLE:

CLADDING SPECIFICATION
SHEET, BLOCK SUBSTRATE
ALUMINIUM JOINT STRIPS

SCALE @A3:
1.5

DATE:
Apr23

DRN BY:
DAL

PROJECT NO:

DRAWING NO:

REV NO:

P2304 SP01A

P2

FOR APPROVAL

Quality Fast Facades
Camden House,
Camden Close,
Ainsworth,
Bolton, BL2 5RH

Tel: 0161 797 7662
www.qffacades.co.uk