
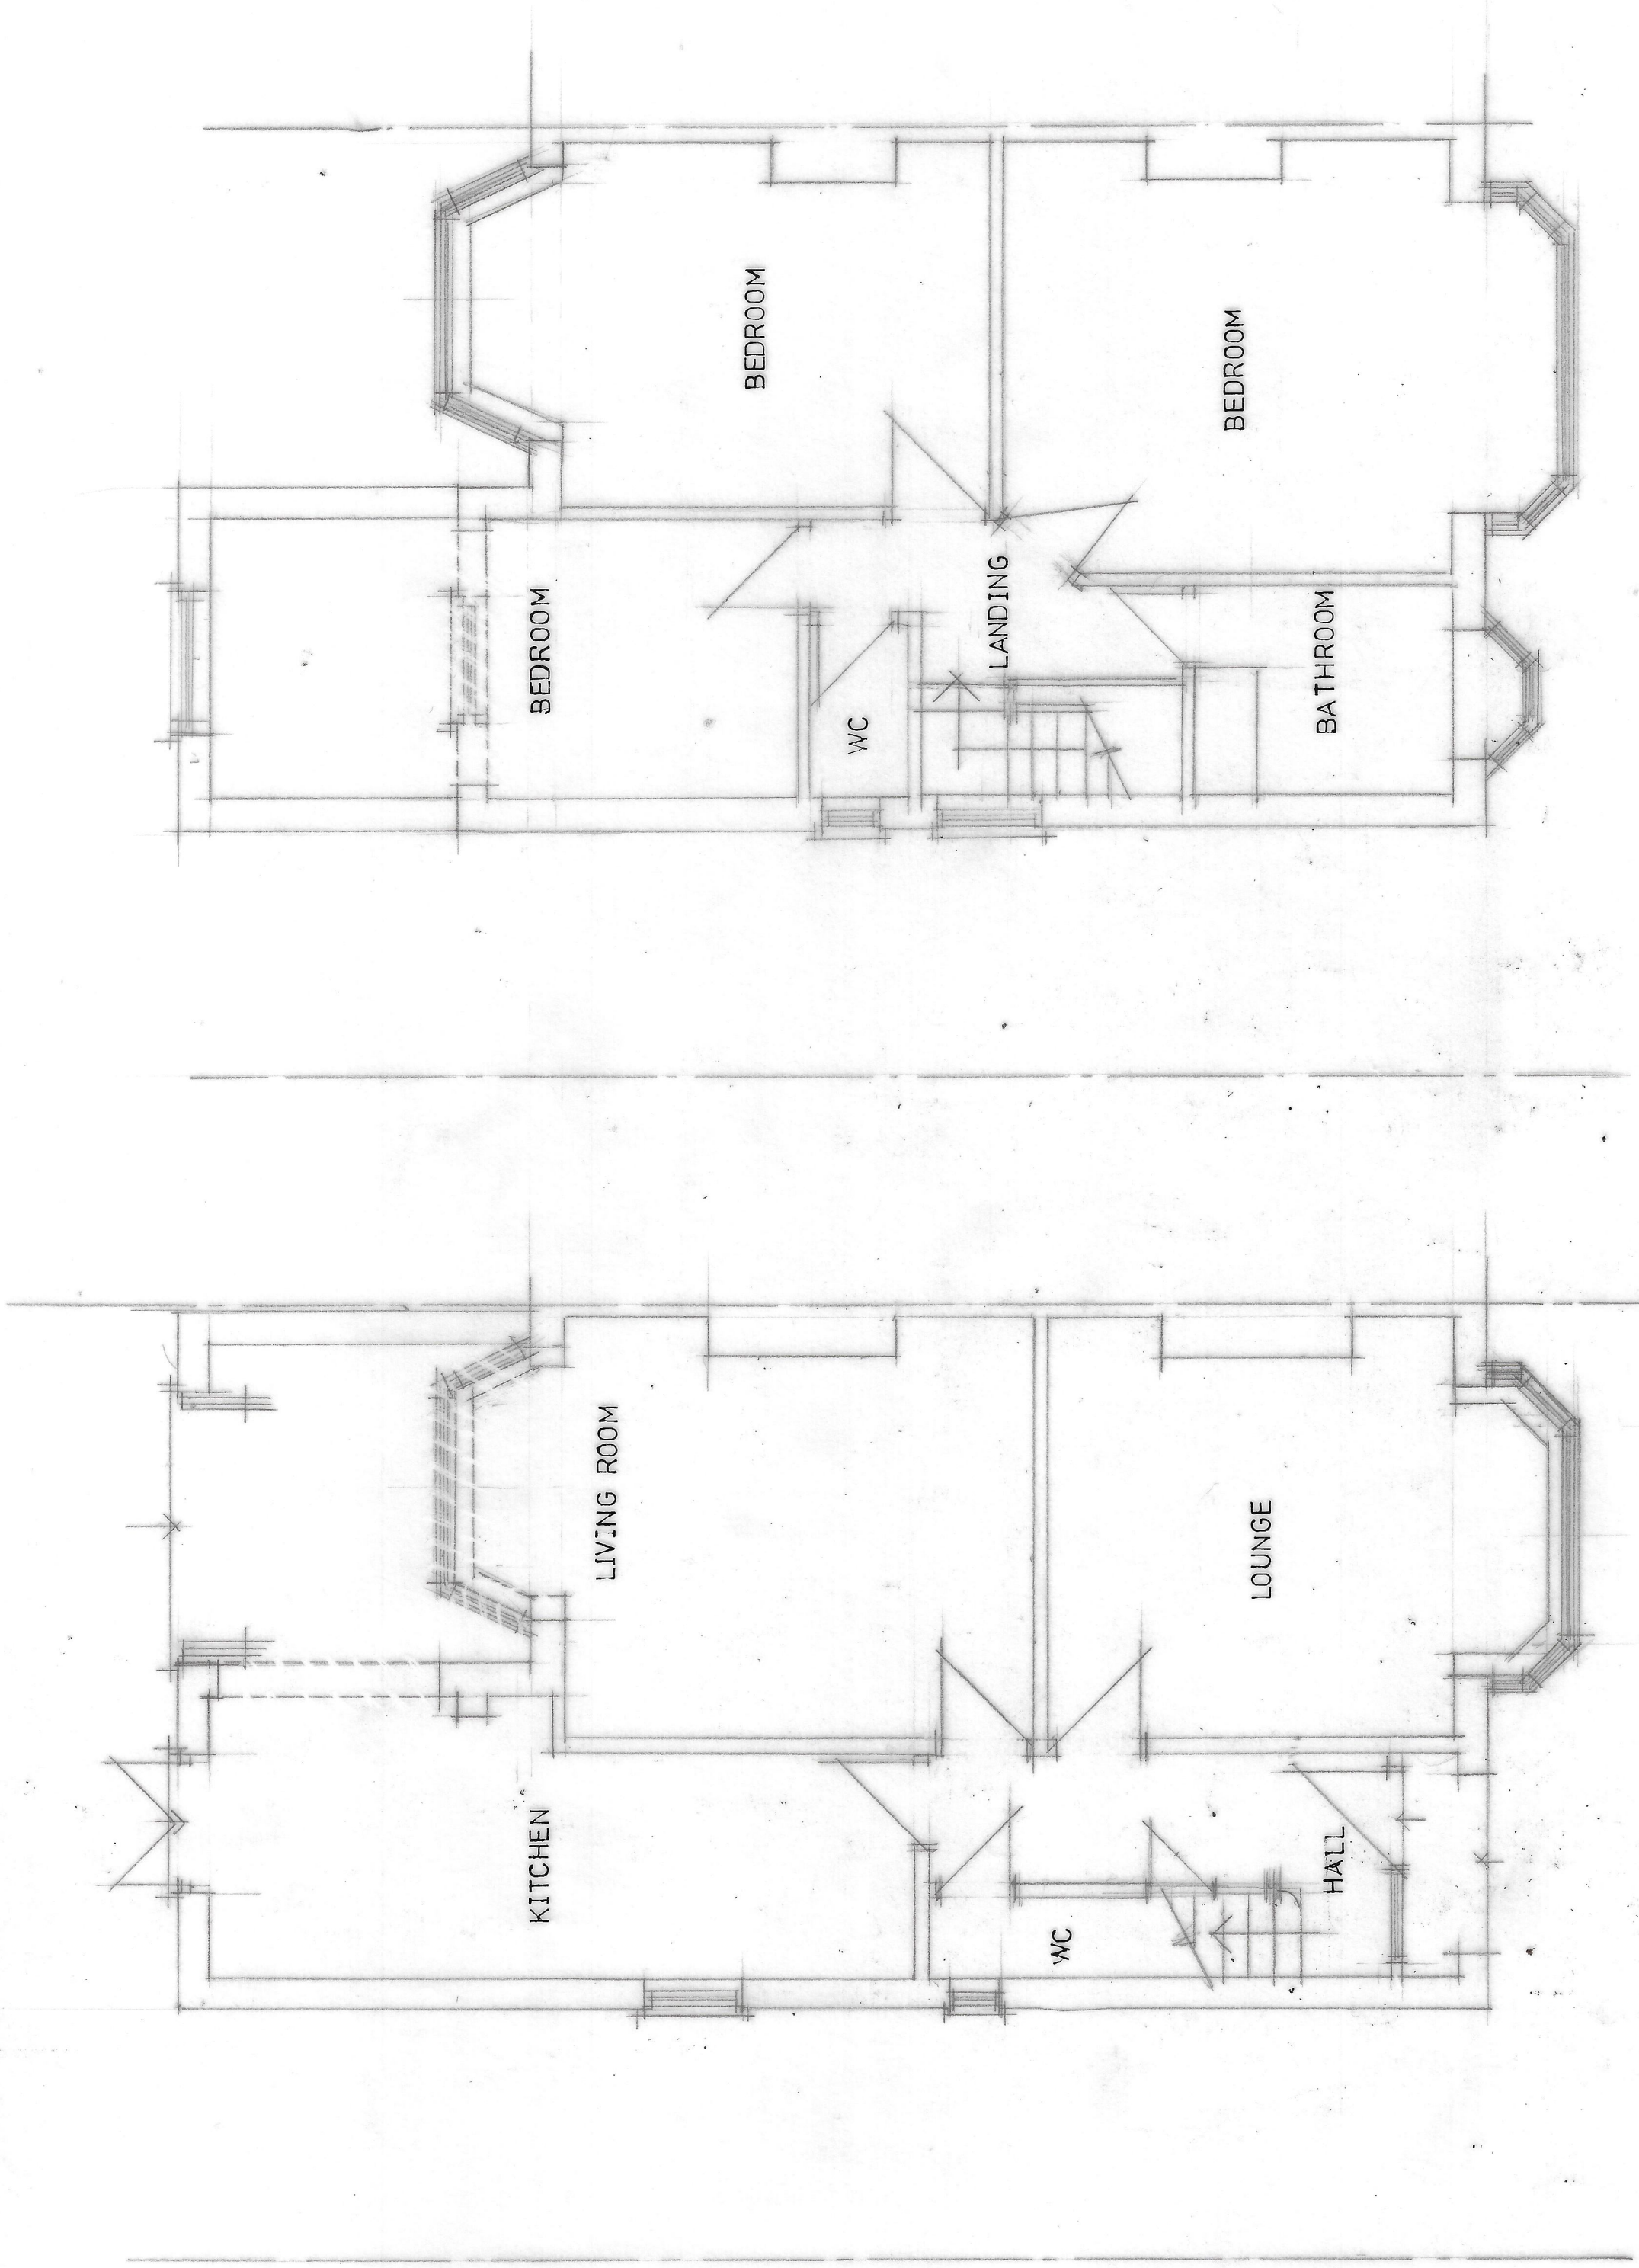


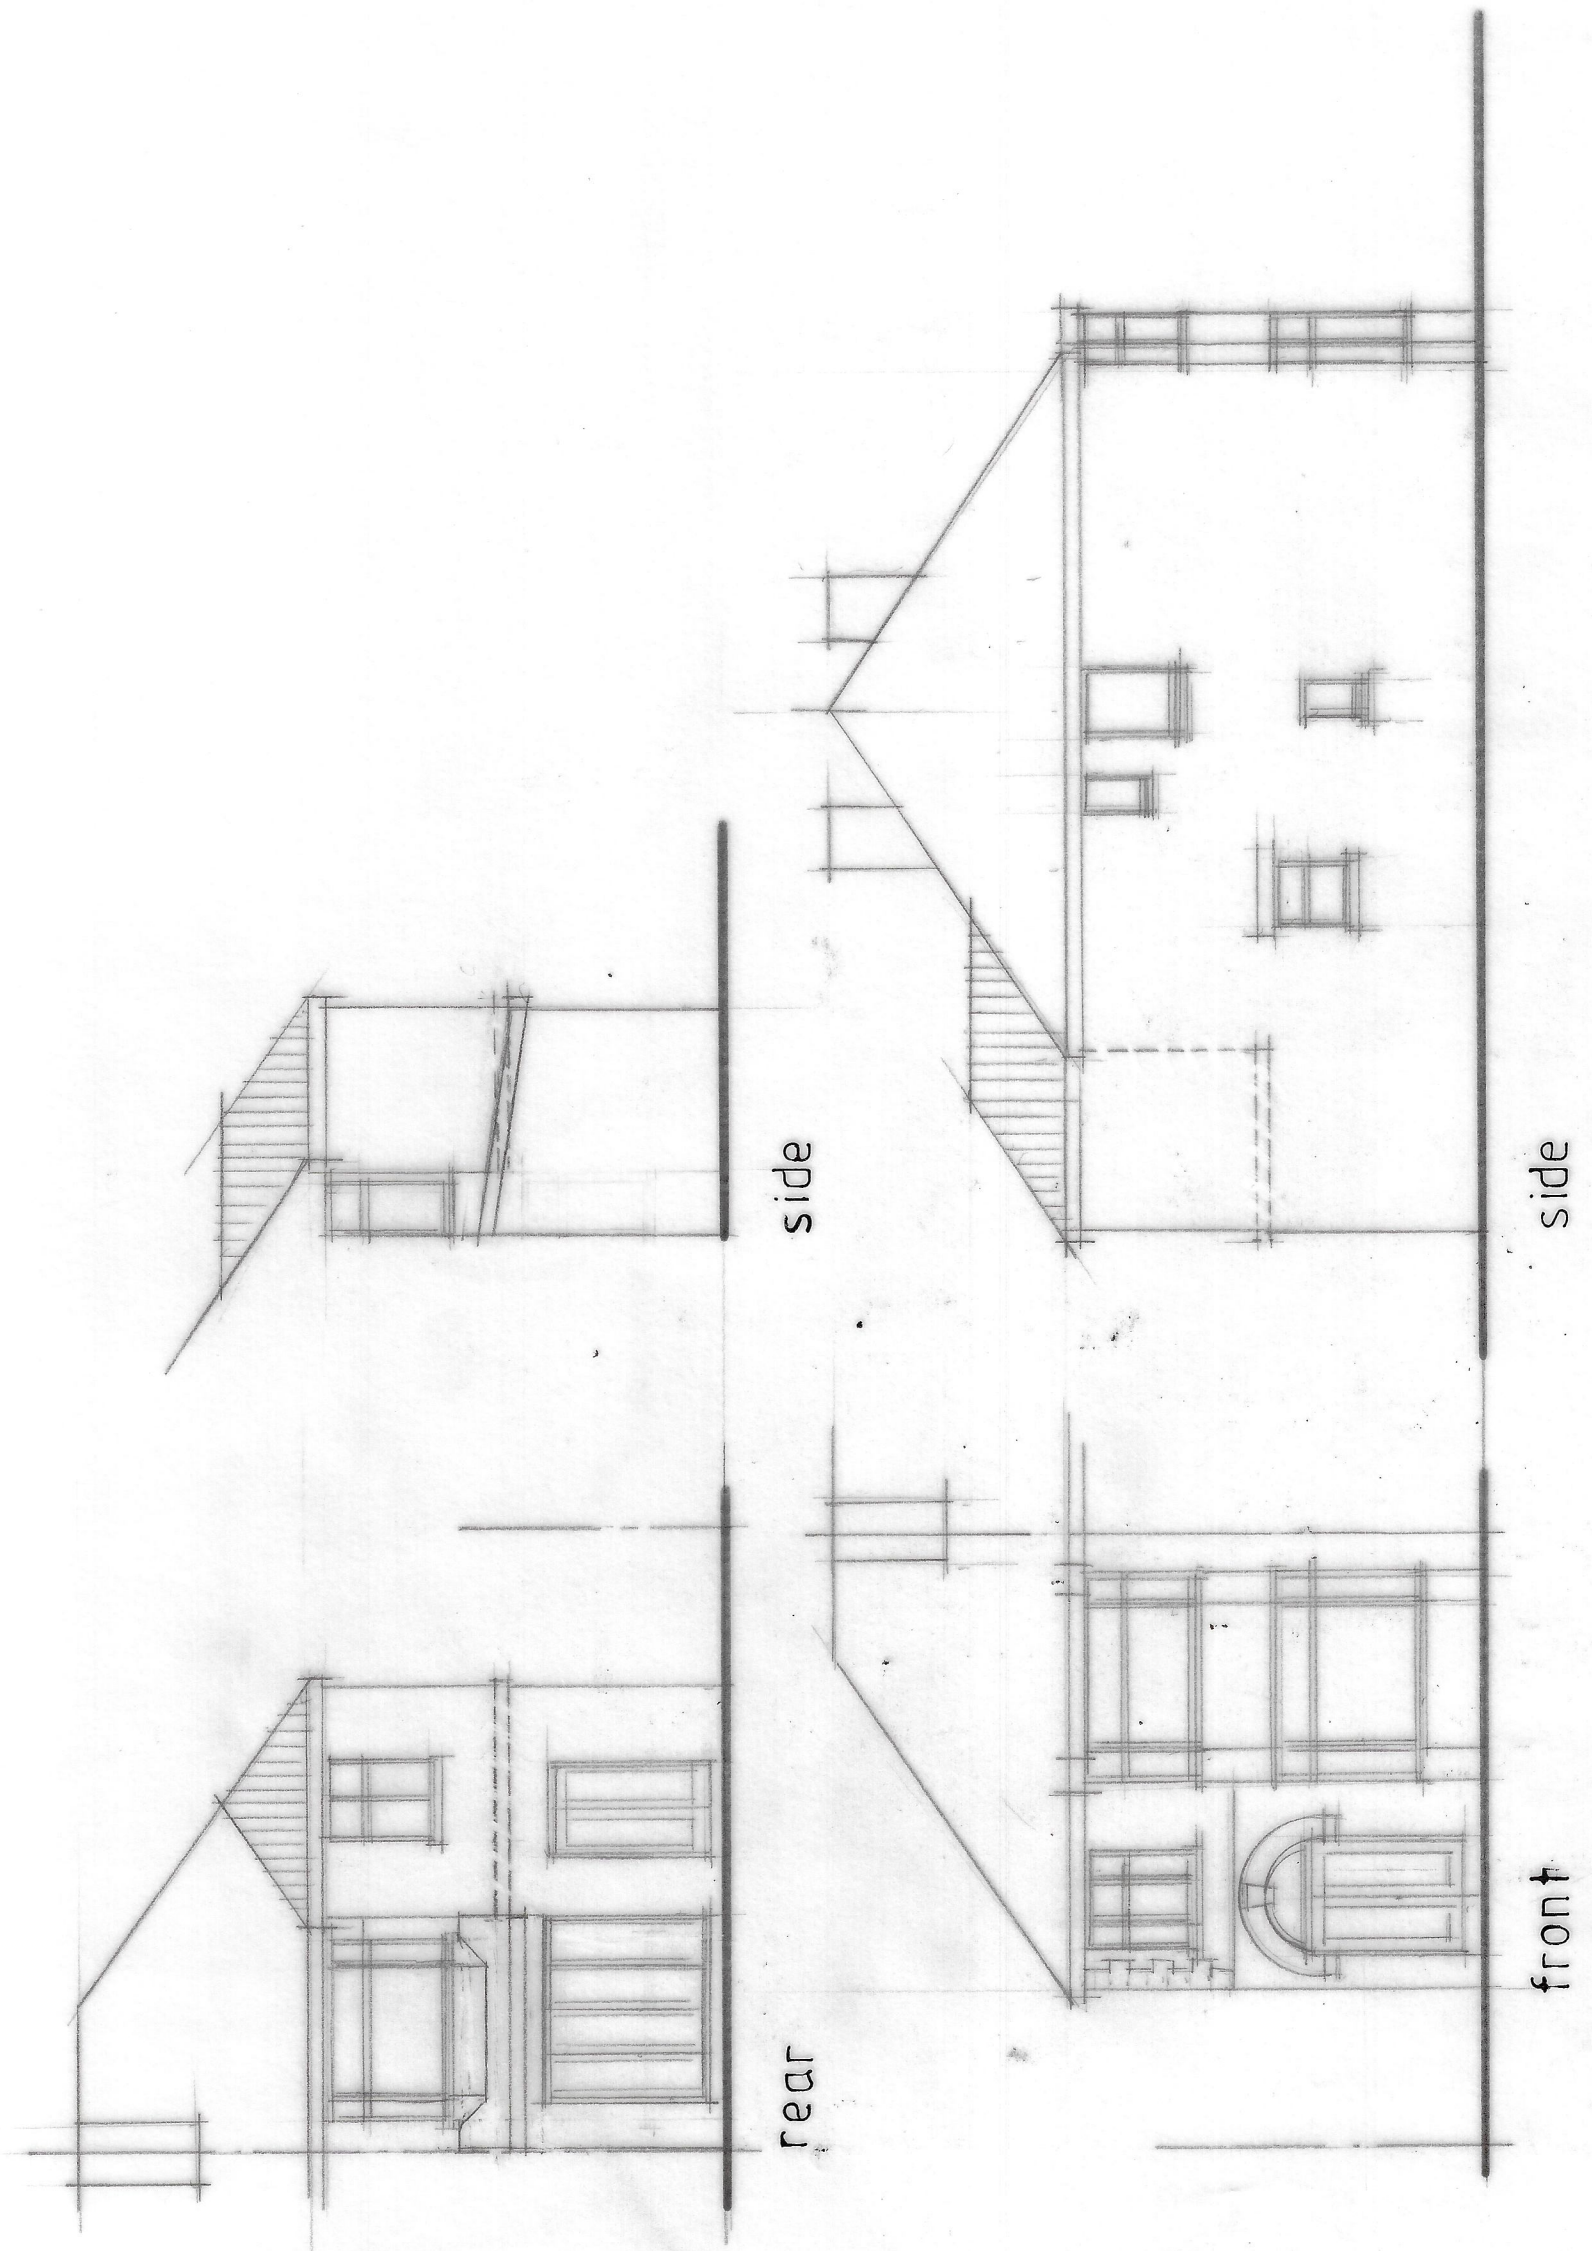

GROUND

FIRST

CLIENT MR K HANIF 402 MAULDETH ROAD WEST MANCHESTER M21 9RA		JOB TITLE PROPOSED GROUND FLOOR & FIRST REAR EXTENSIONS		DRG. TITLE PLANS AND ELEVATIONS AS PROPOSED		HOLBOROW + ORMESHER <i>Limited</i> architectural & interior design 15 OVERTON CLOSE MIDDLEWICH CHESHIRE CW10 0PZ phone: 07770 834939		
ISSUE	ORIGINAL	1	2	3	4	5	6	7
REVISION								
DATE								
DRAWN								
CHECKED								
APPROVED								
SCALE		1:50 & 1:100 at A1						
DRAWING NUMBER		2 295/ 23/ 02						