

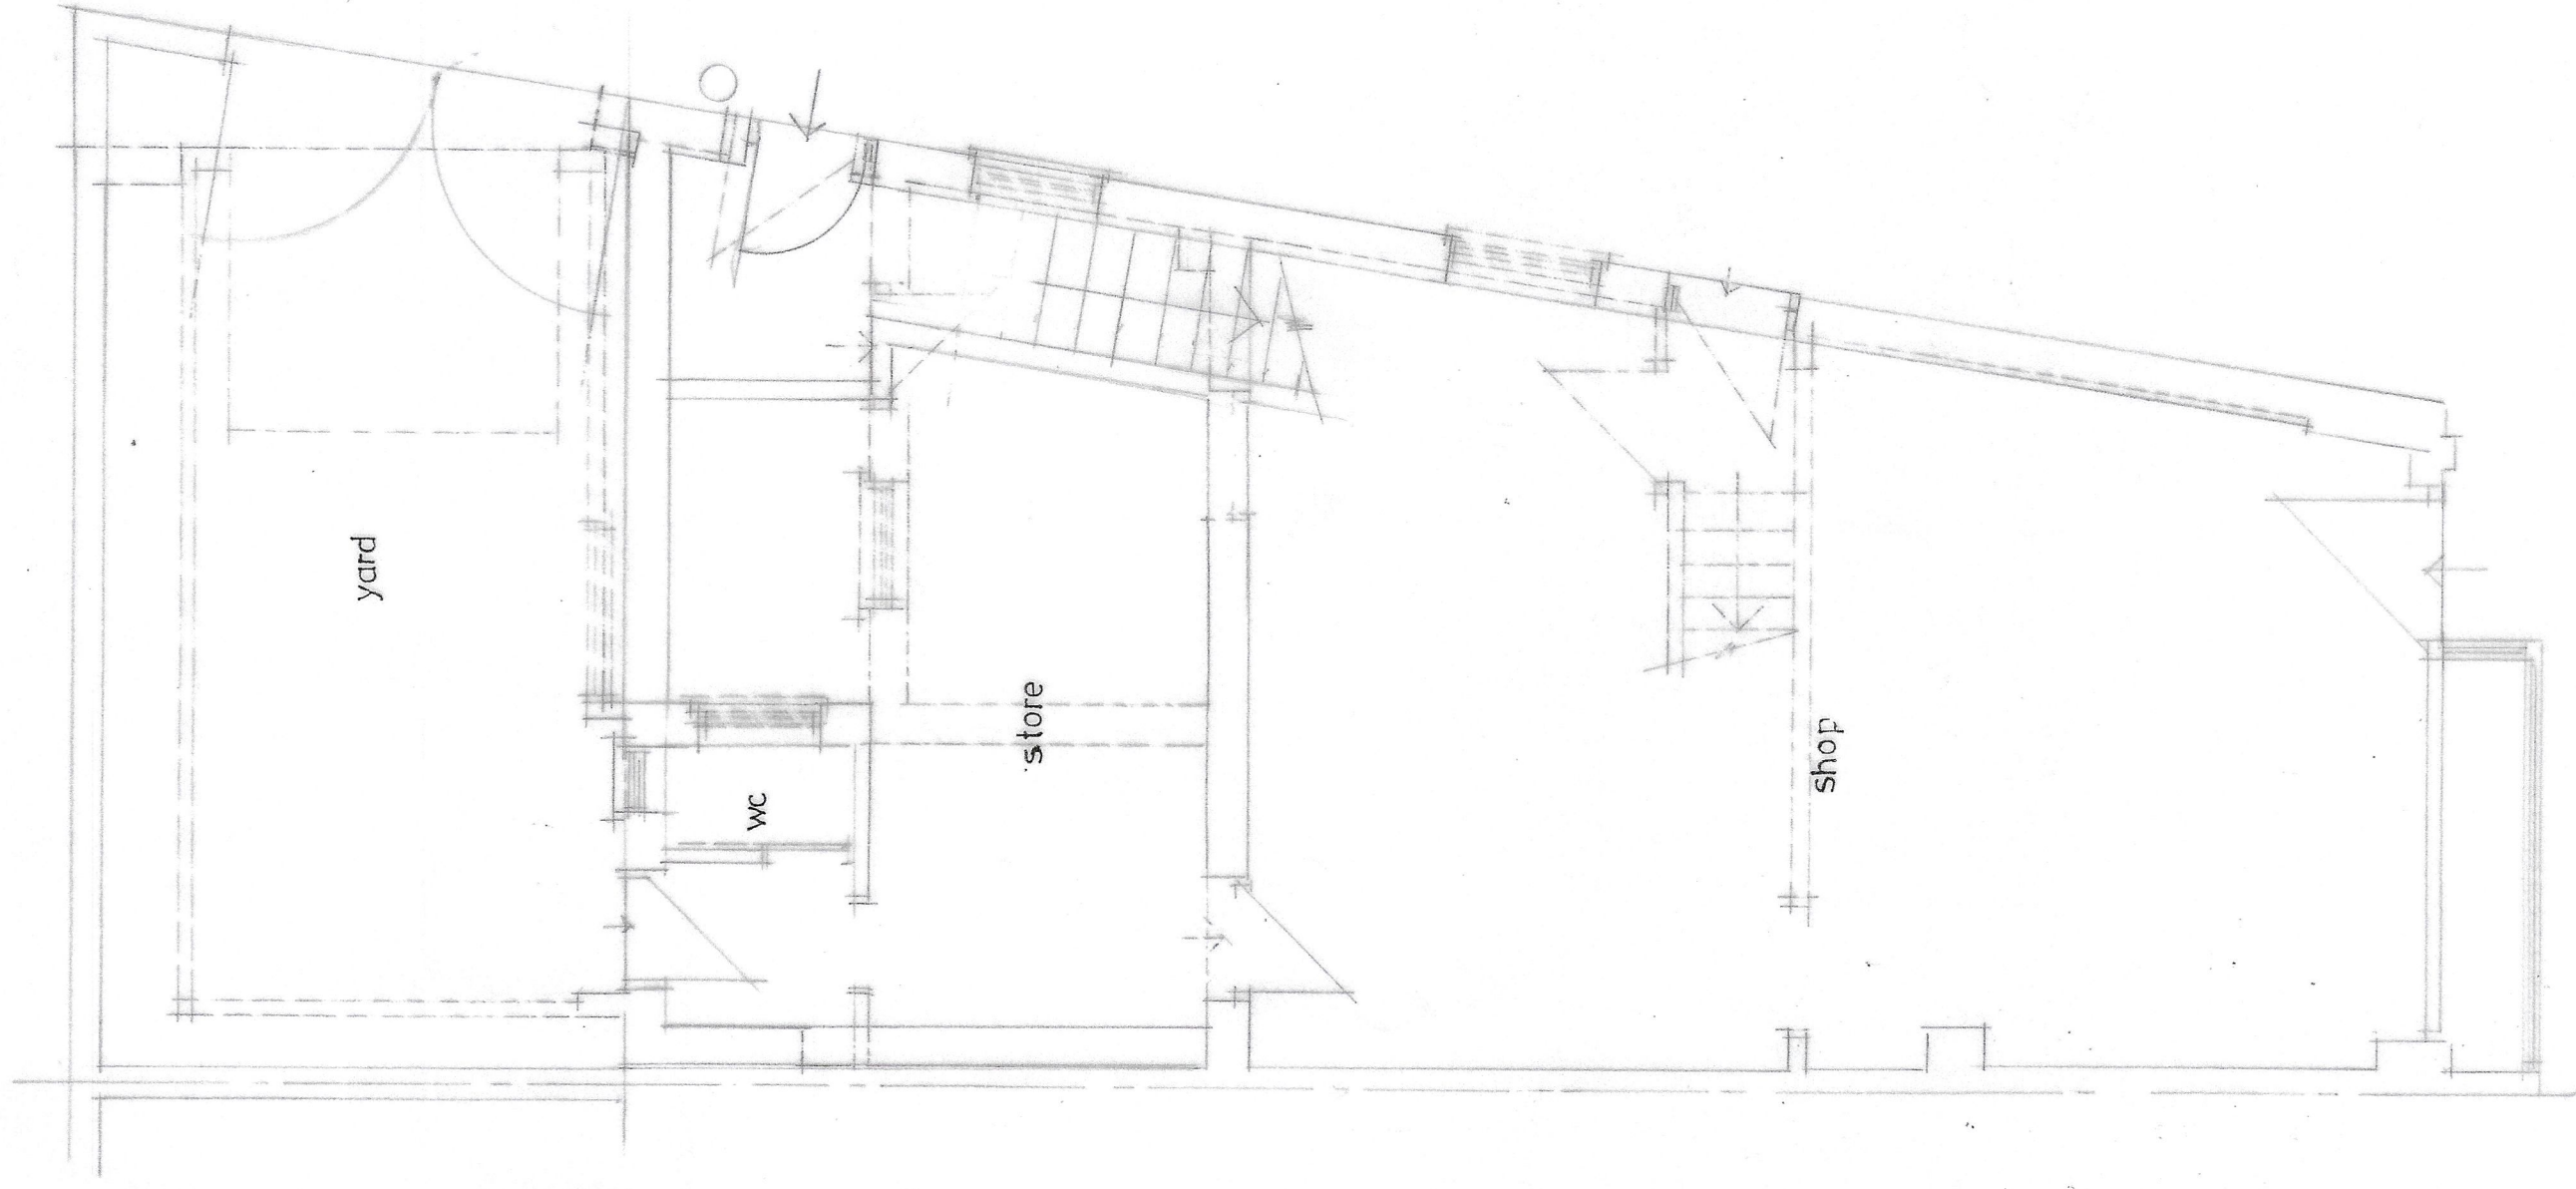


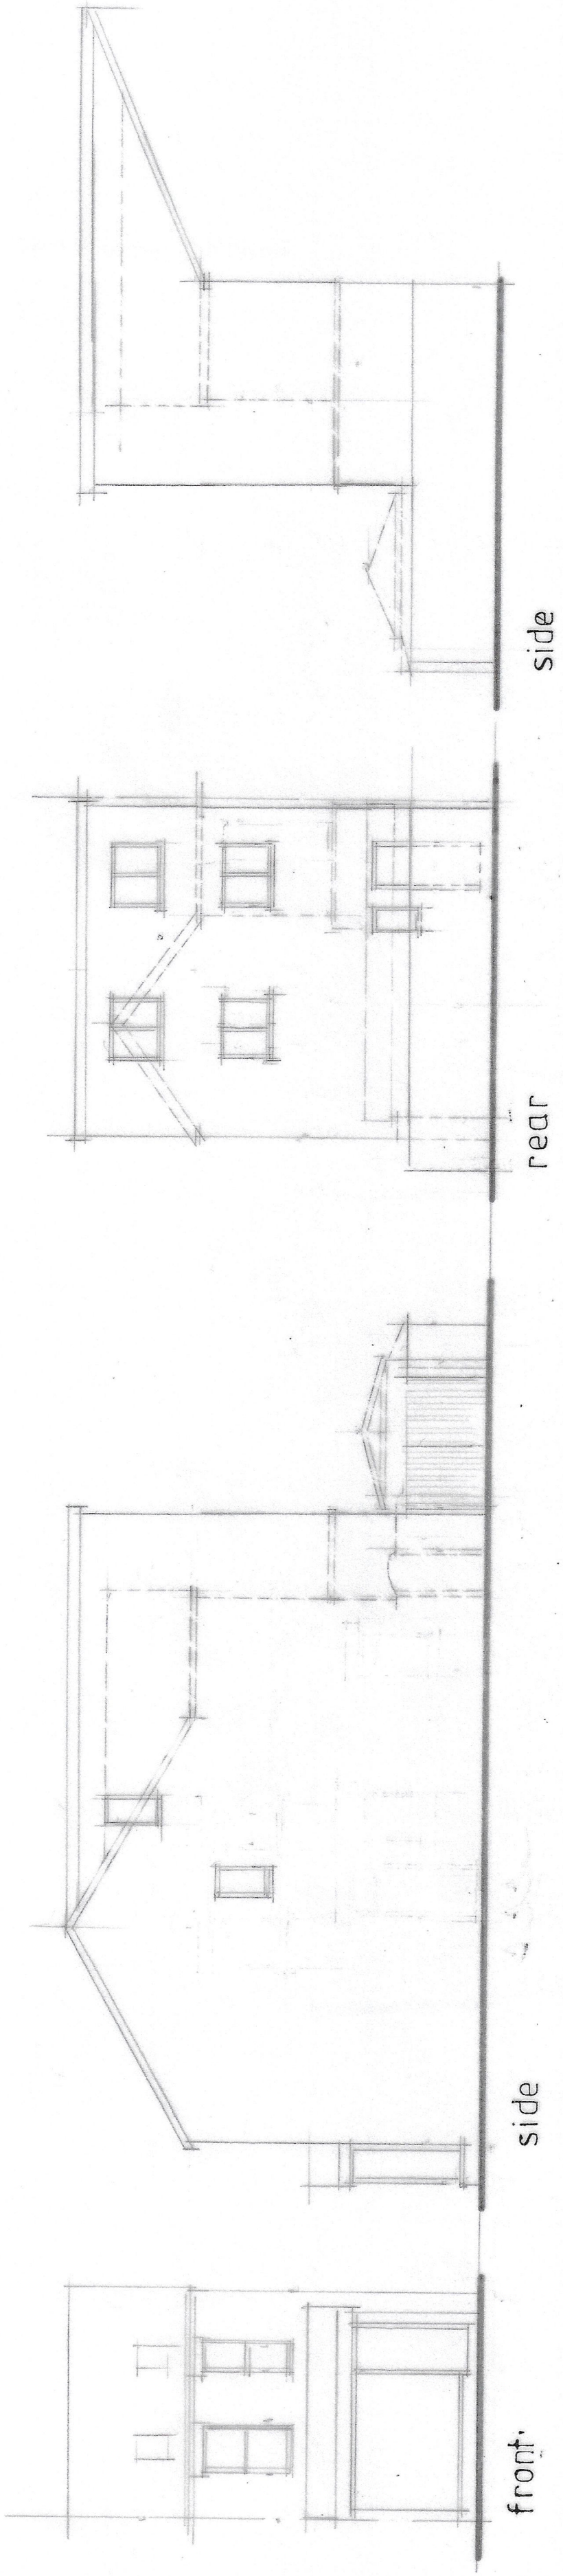


49 sqm

GROUND

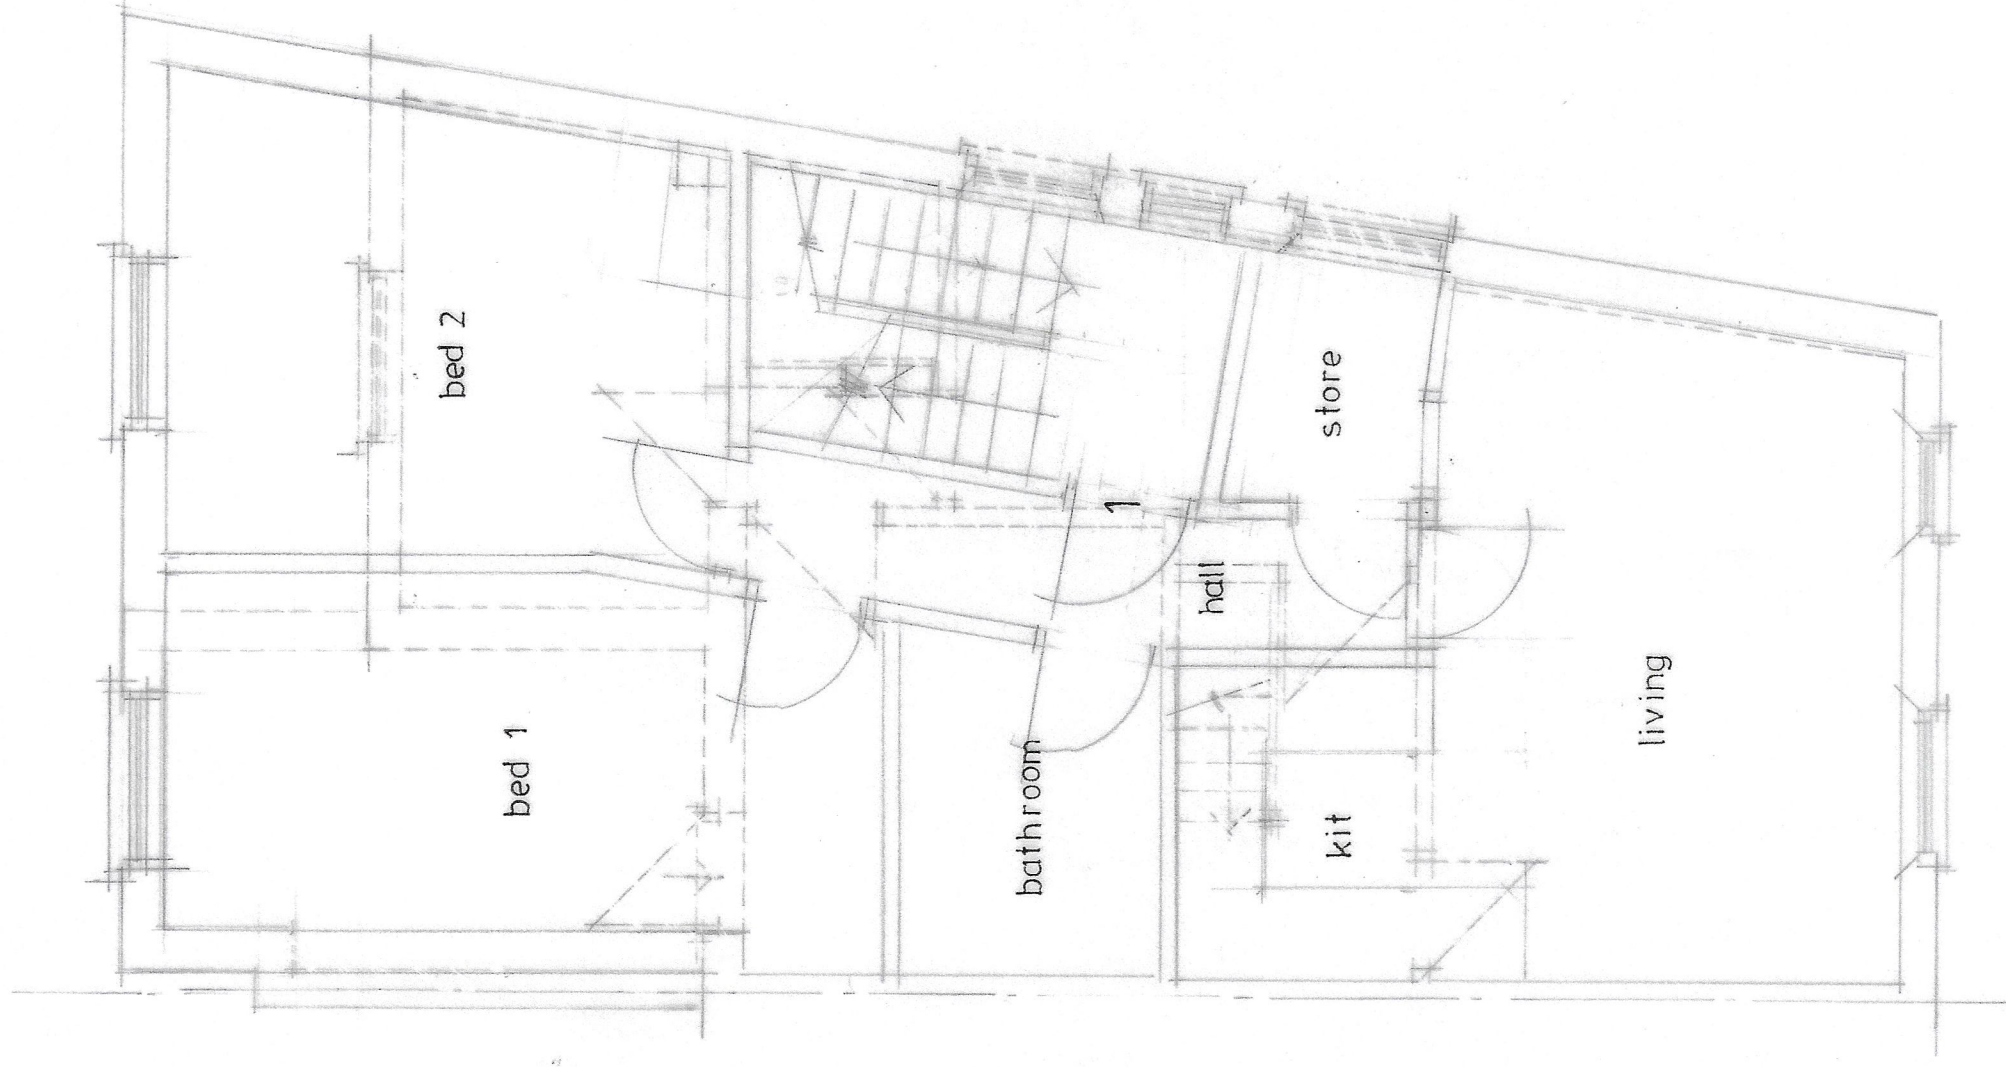

40 sq m

FIRST

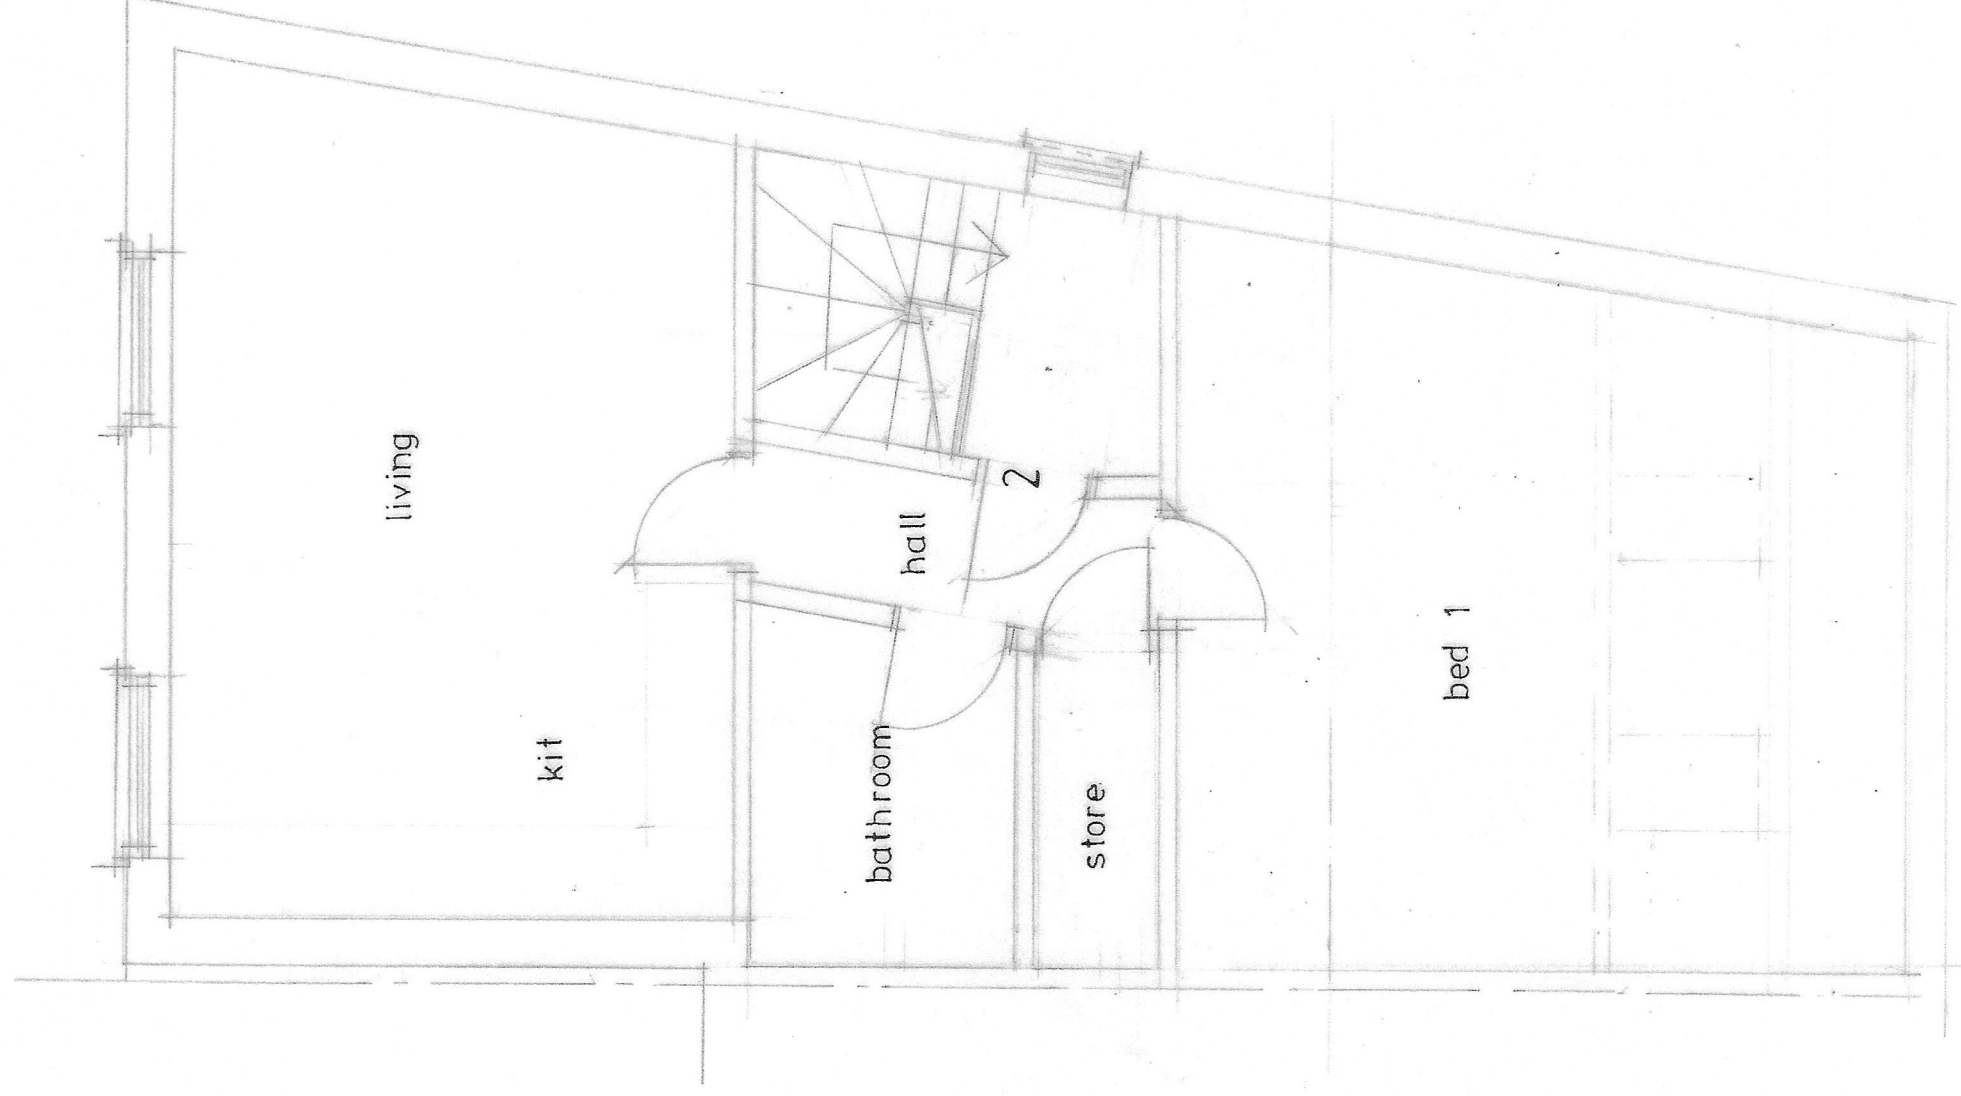

SECOND

SITE ADDRESS :								
1, CHISWICK ROAD,								
DASBURY								
M20 1PZ								
CLIENT	MCR 717 LTD							
	176 ACOMB STREET							
	MANCHESTER M14 4DZ							
JOB TITLE	PROPOSED EXTENSIONS AND							
	ALTERATIONS TO FORM							
	ADDITIONAL SELF-CONTAINED FLAT							
DRG. TITLE	PLANS AND ELEVATIONS							
	AS PROPOSED							
HOLBOROW + ORMESHER <i>Limited</i>								
architectural & interior design								
15 OVERTON CLOSE								
MIDDLEWICH								
CHESHIRE CW10 0PZ								
phone: 07770 834939								
ISSUE	ORIGINAL	1	2	3	4	5	6	7
REVISION	A							
DATE	12/2/21							
DRAWN	DAC							
CHECKED								
APPROVED								
SCALE	1:50 & 1:100 dt A1							
DRAWING NUMBER	2285 / 23102							