


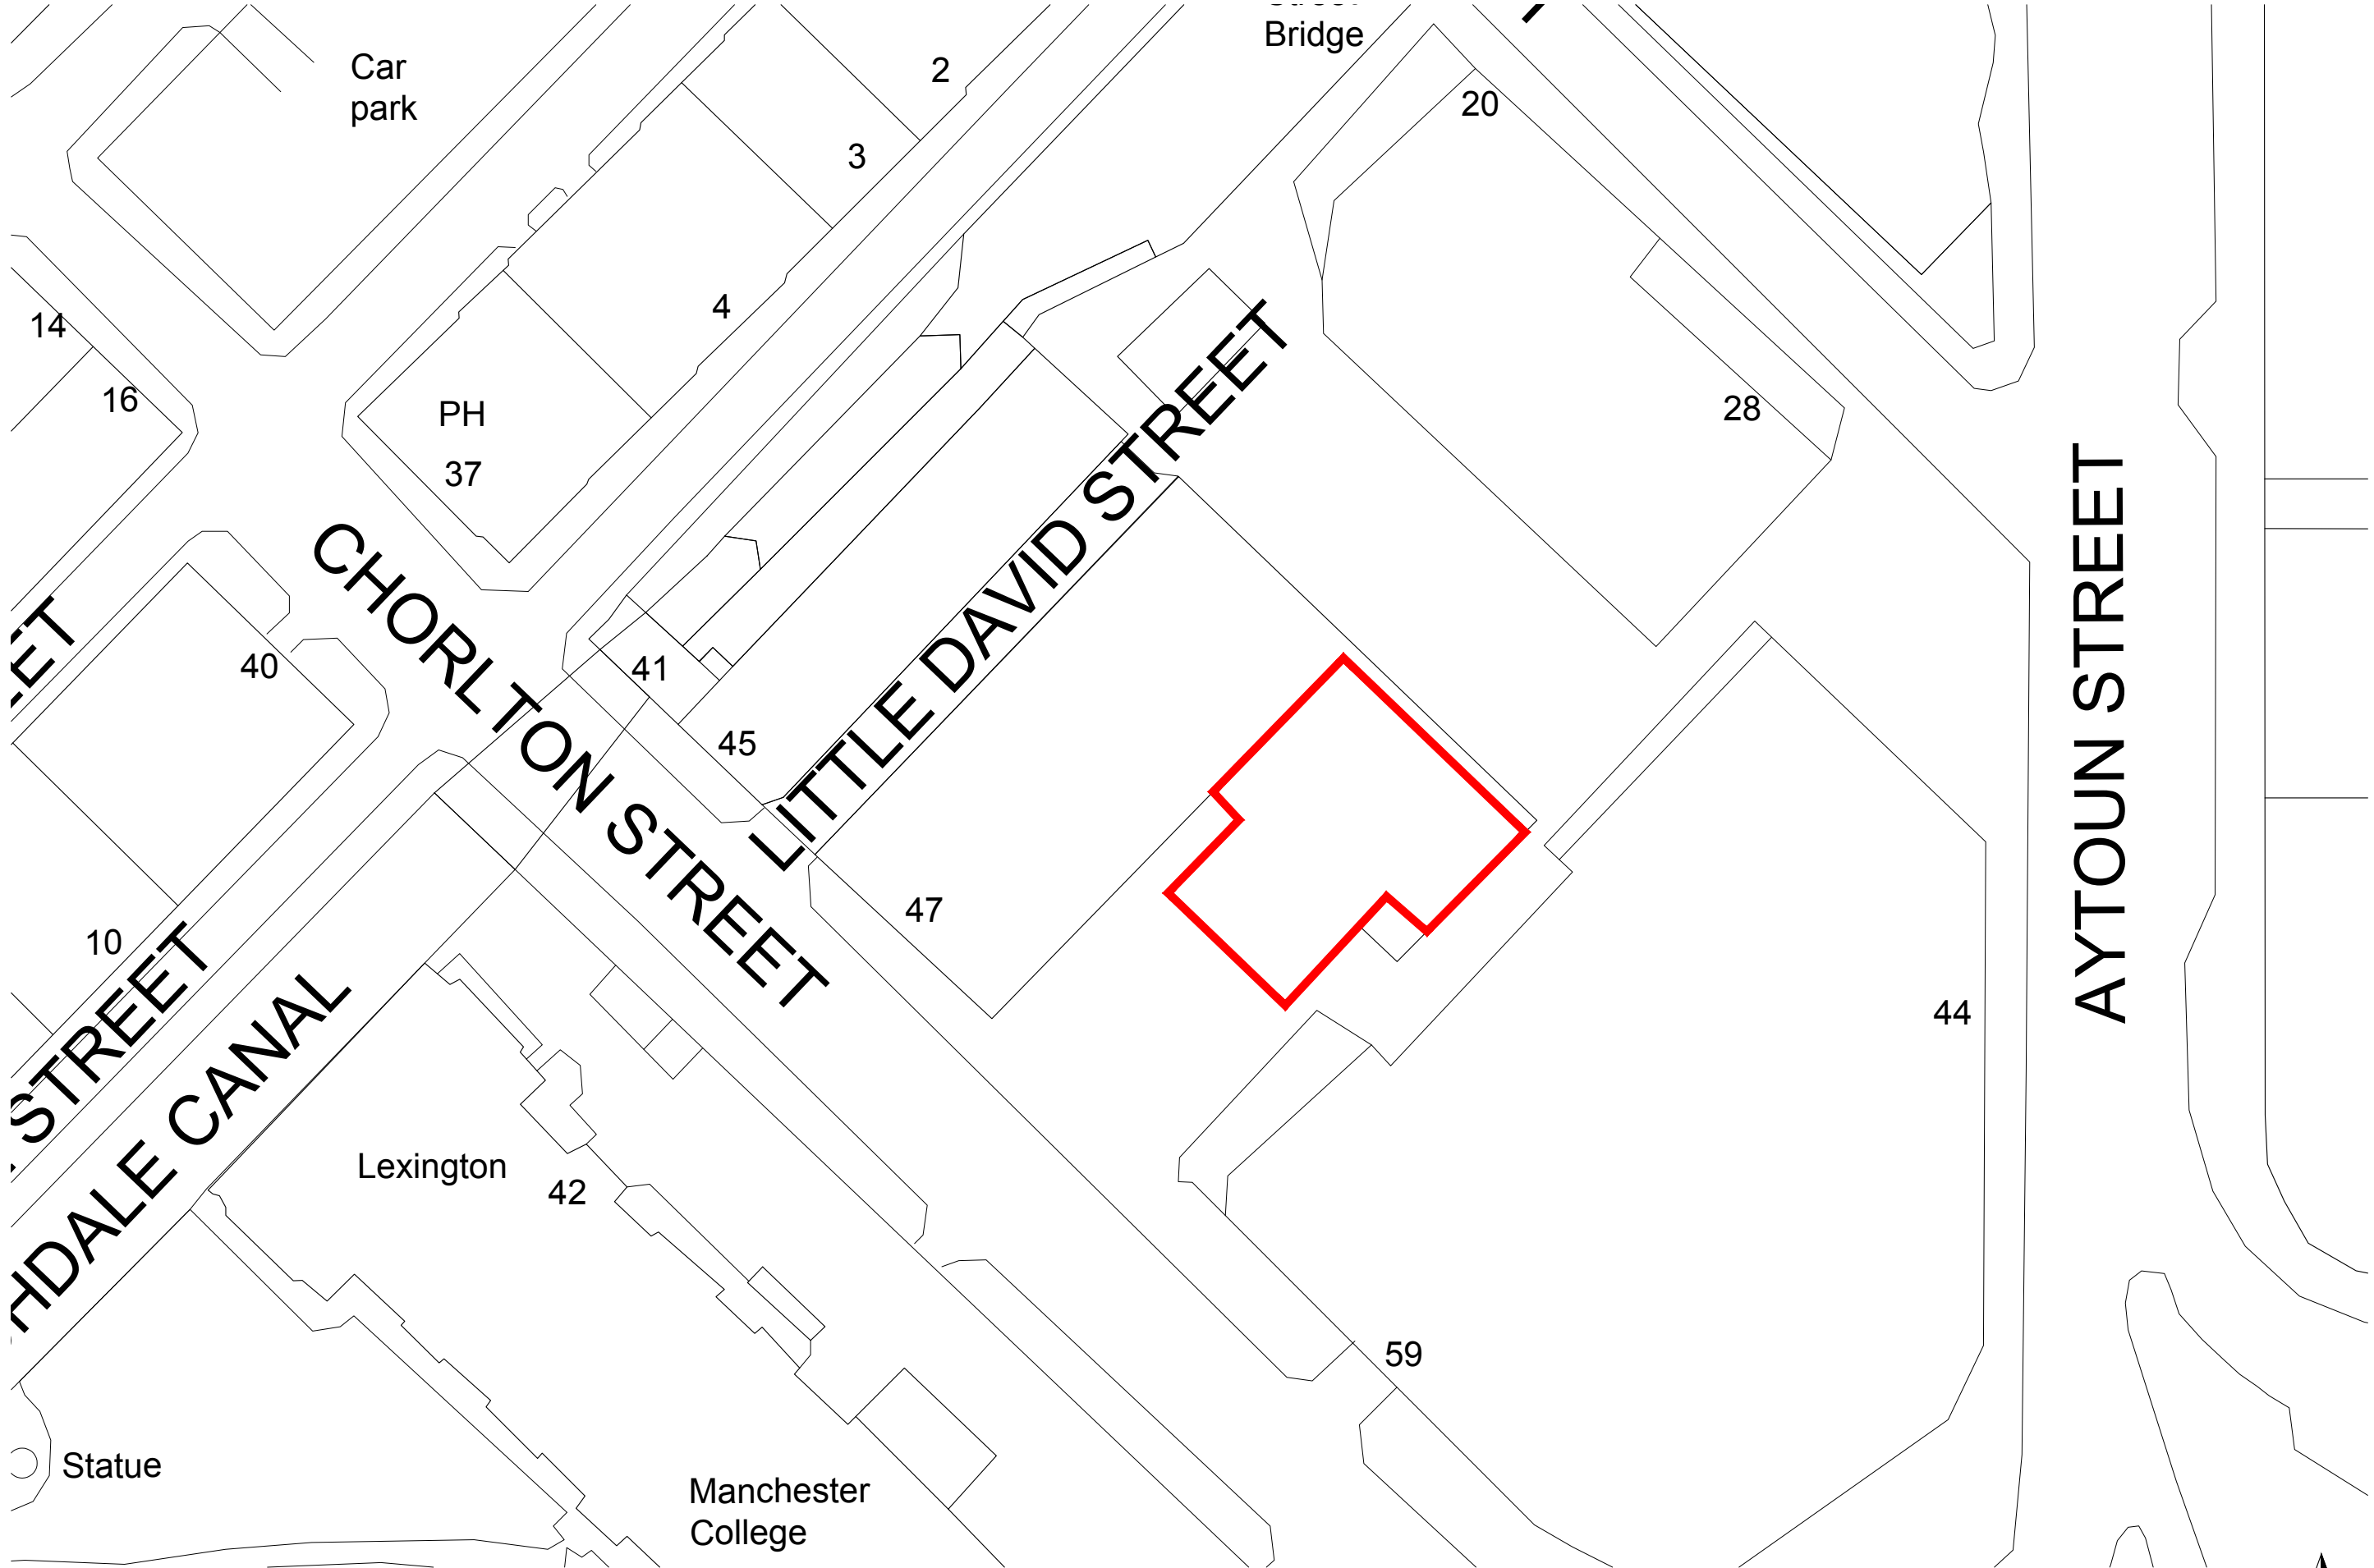

BLOCK PLAN Scale 1:500 @ A3
Unit G5 Minshull House, Kampus, 49 Chorlton Street, Manchester, M1 3FY

