



DESIGN INTENT ONLY - SUBMIT SHOP DRAWING FOR LANDSCAPE
ARCHITECT APPROVAL PRIOR TO FABRICATION


ALL JOINTS BETWEEN UNITS TO
BE 6MM. TO BE FILLED WITH
JOINTING MORTAR TO
ENGINEER'S SPECIFICATION

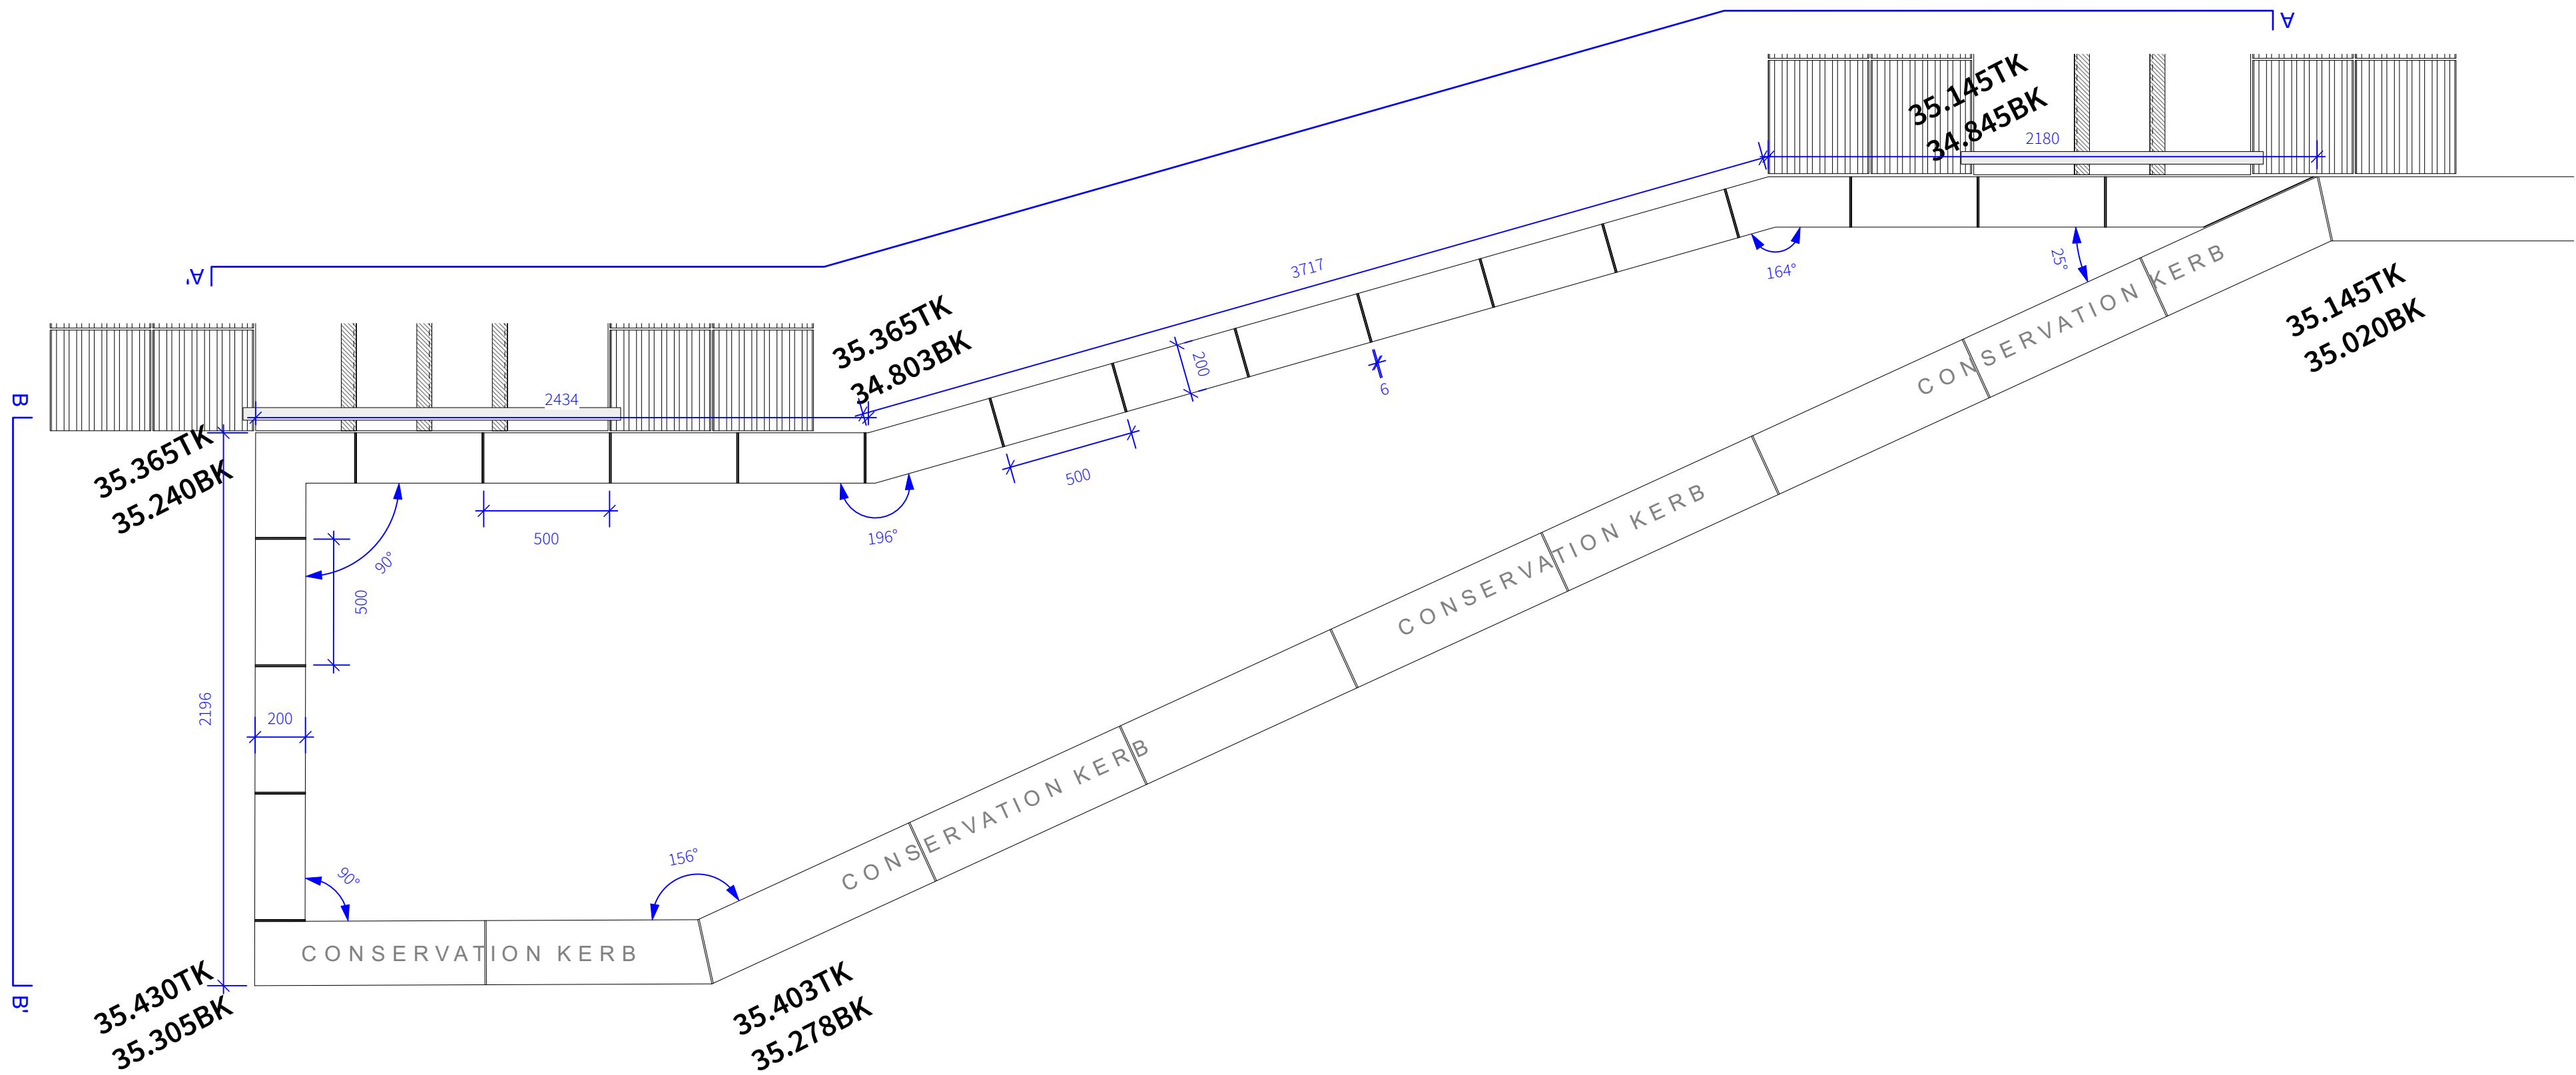

5 Low Granite Planter C - Plan View
Scale: 1:20

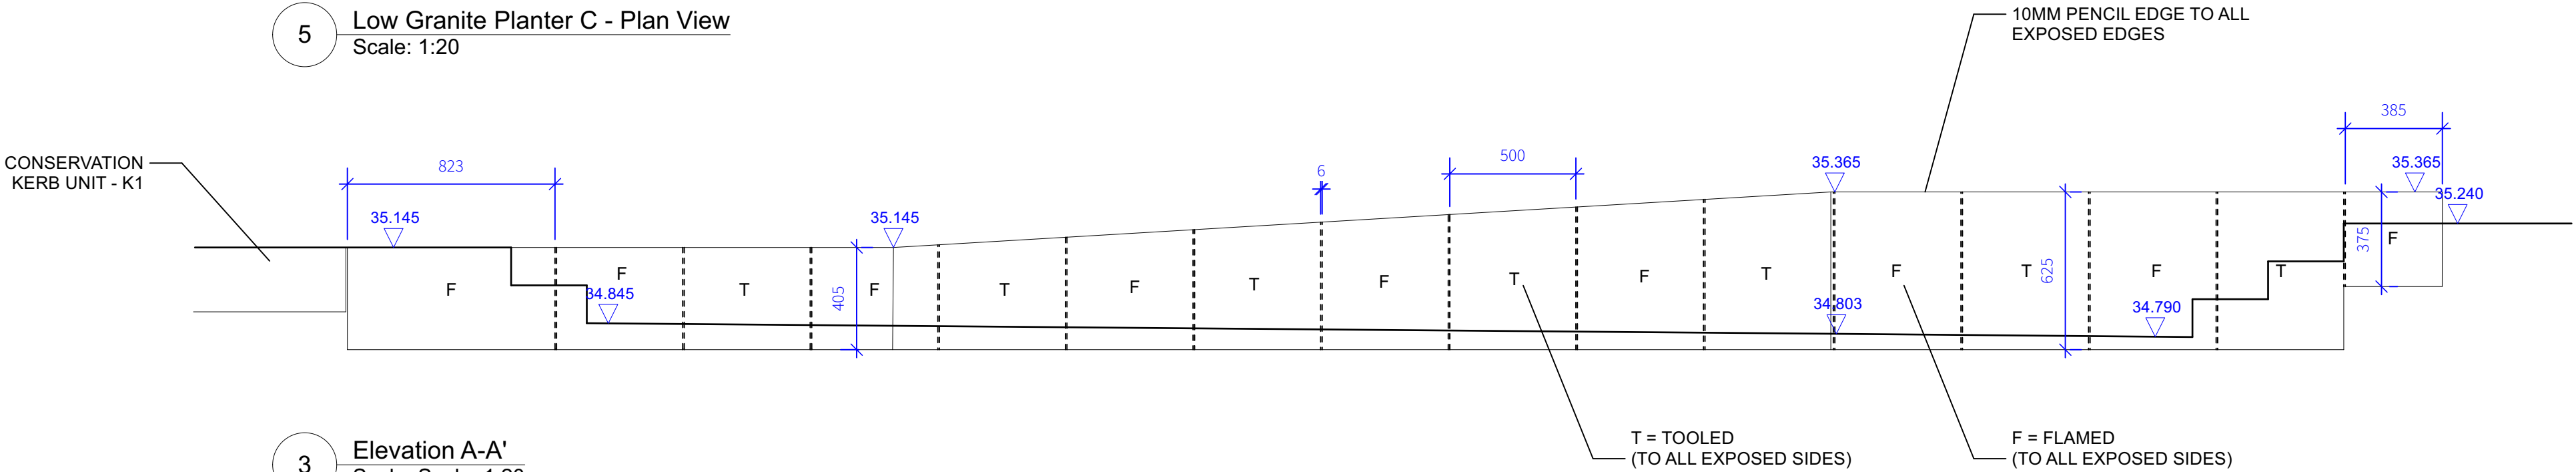


3 Elevation A-A'
Scale: Scale: 1:20

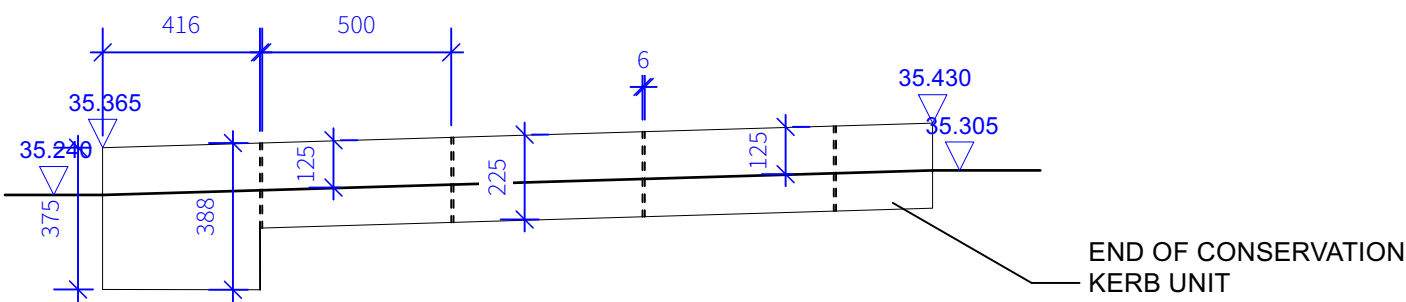

1 Elevation B-B'
Scale: Scale: 1:20

NOTE: ALL UNITS TO THIS ELEVATION
TO BE FLAMED ON ALL SIDES

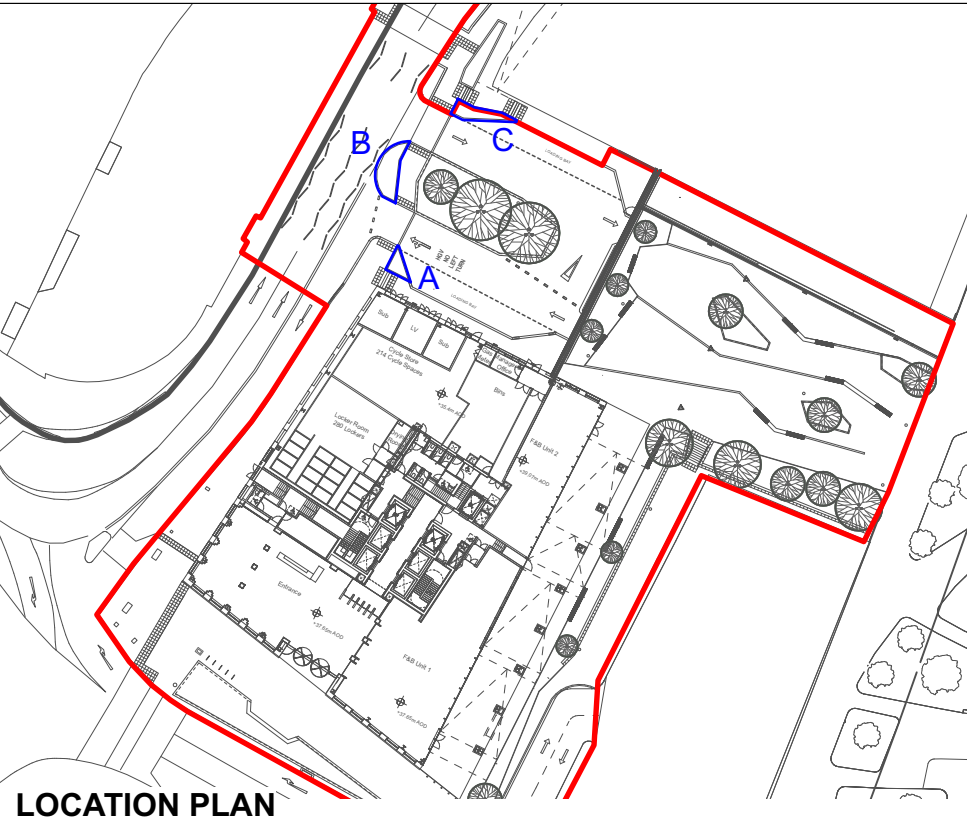

DESIGN INTENT ONLY
- refer to fabrication drawings

NOTE:
For all sub-surface and structurally relevant elements refer to the engineers' details and specification.
Don't scale from the drawing, engineers' dimensions take precedence. Please consult with us in case of inconsistencies with engineers' information.
Submit proposals and samples for all surface materials for approval prior to construction.

Revision	Date	Description	Drawn	Apprvd.
----------	------	-------------	-------	---------

Client MEPC

Project Noma, Plot P, Manchester

Drg Title Service Yard Low Planter C Detail

Created on 26.07.22
Created by TF
Approved by KR

Scale 1:20
Size A1
Workstage Stage 5

Drg No. NP4-PLA-04-XX-DR-L-5019
Suitability D4
Revision C01



Planit I.E. Limited
E: info@planit-ie.com W: planit-ie.com
MANCHESTER
2 Back Grafton St., Altrincham, WA14 1DY
T: 0161 928 9281
LONDON
Unit 6 Waterside, 44-48 Wharf Road, London, N1 7UX
T: 0207 253 5678
LIVERPOOL
No. 8 Princes Parade, Princes Dock, Liverpool, L3 1DL
T: 0151 705 6746



THIS DRAWING IS COPYRIGHT PROTECTED AND MAY NOT BE REPRODUCED IN WHOLE OR PART WITHOUT WRITTEN AUTHORITY FROM THE OWNER.

NOTES:
1. Do not scale from this drawing.
2. Always work to noted dimensions.
3. All dimensions are in millimetres unless otherwise stated.
4. All setting out, levels and dimensions to be agreed on site.
5. The dimensions of all materials must be checked on site before being laid out.
6. This drawing must be read with the relevant specification clauses and detail drawings.
7. Order of construction and setting out to be agreed on site.