



1 Existing 3D View



1 Proposed 3D View



2 Proposed 3D View



3 Proposed 3D View




2 Existing 3D View



4 Proposed 3D View




5 Proposed 3D View

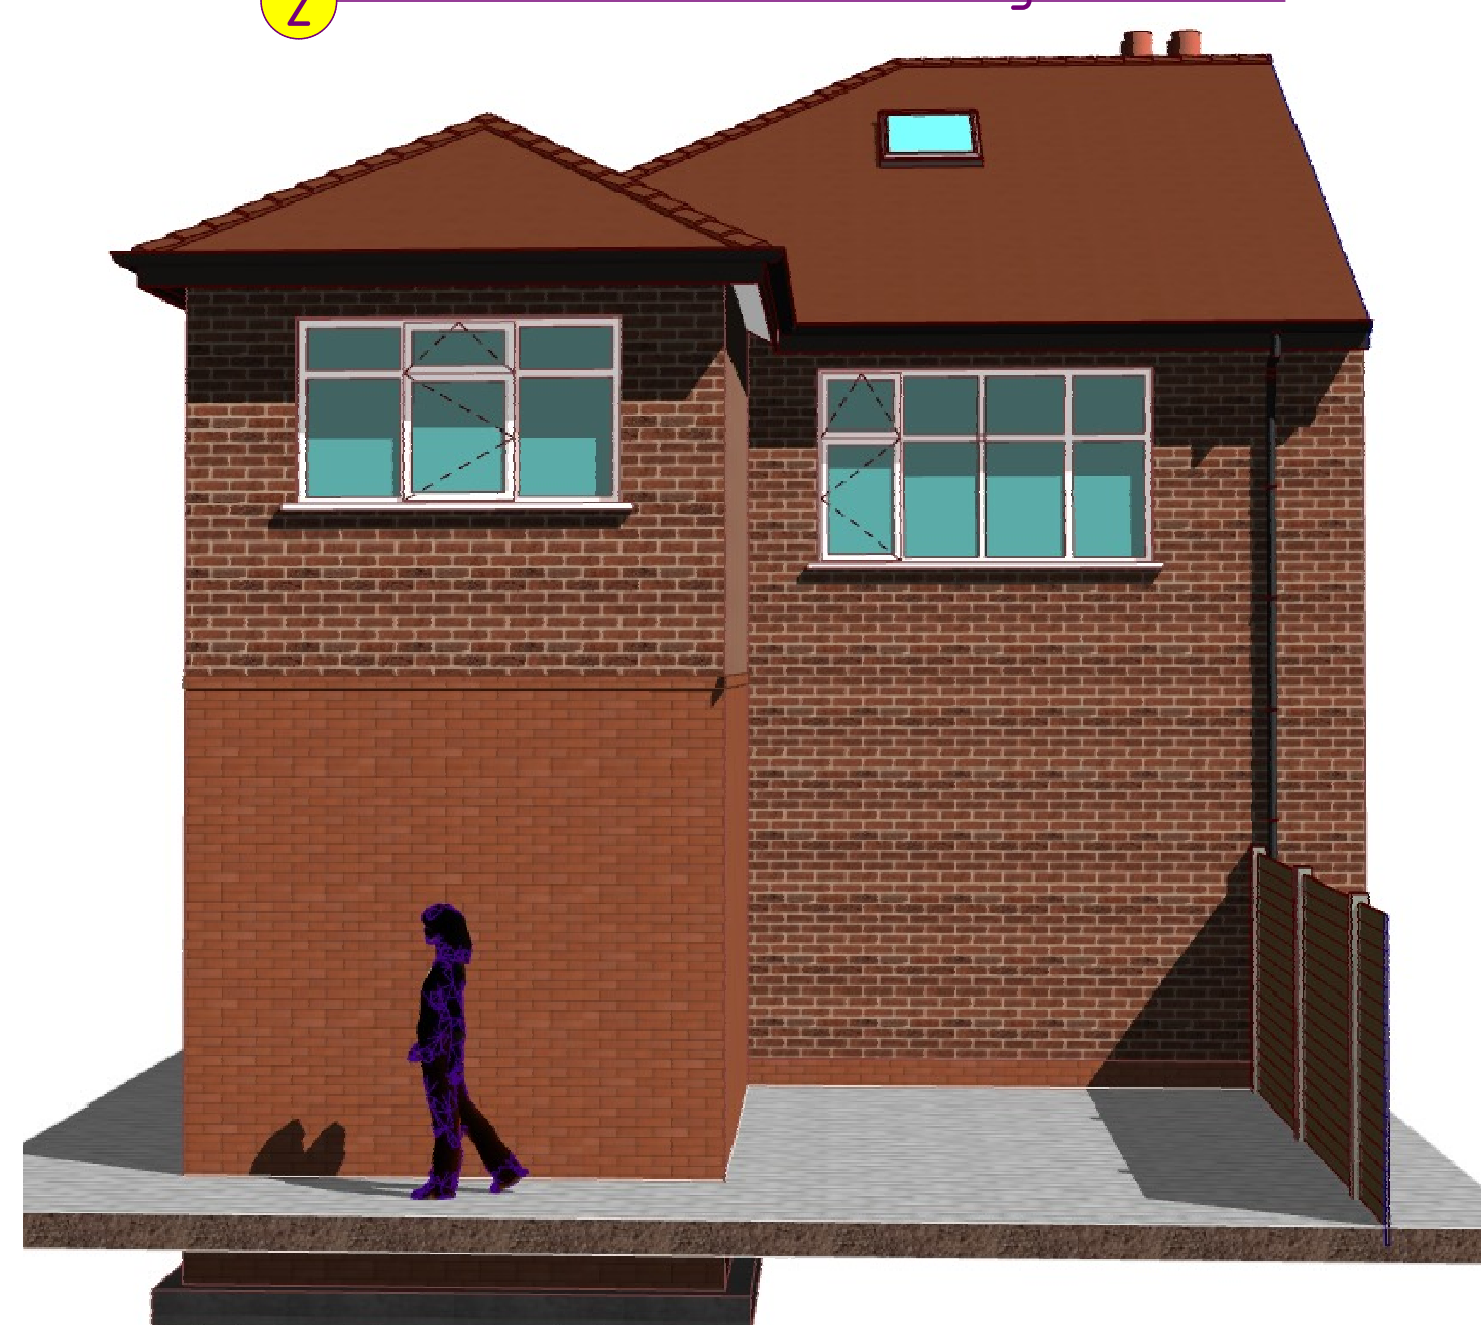

3 Existing 3D View



6 Proposed 3D View

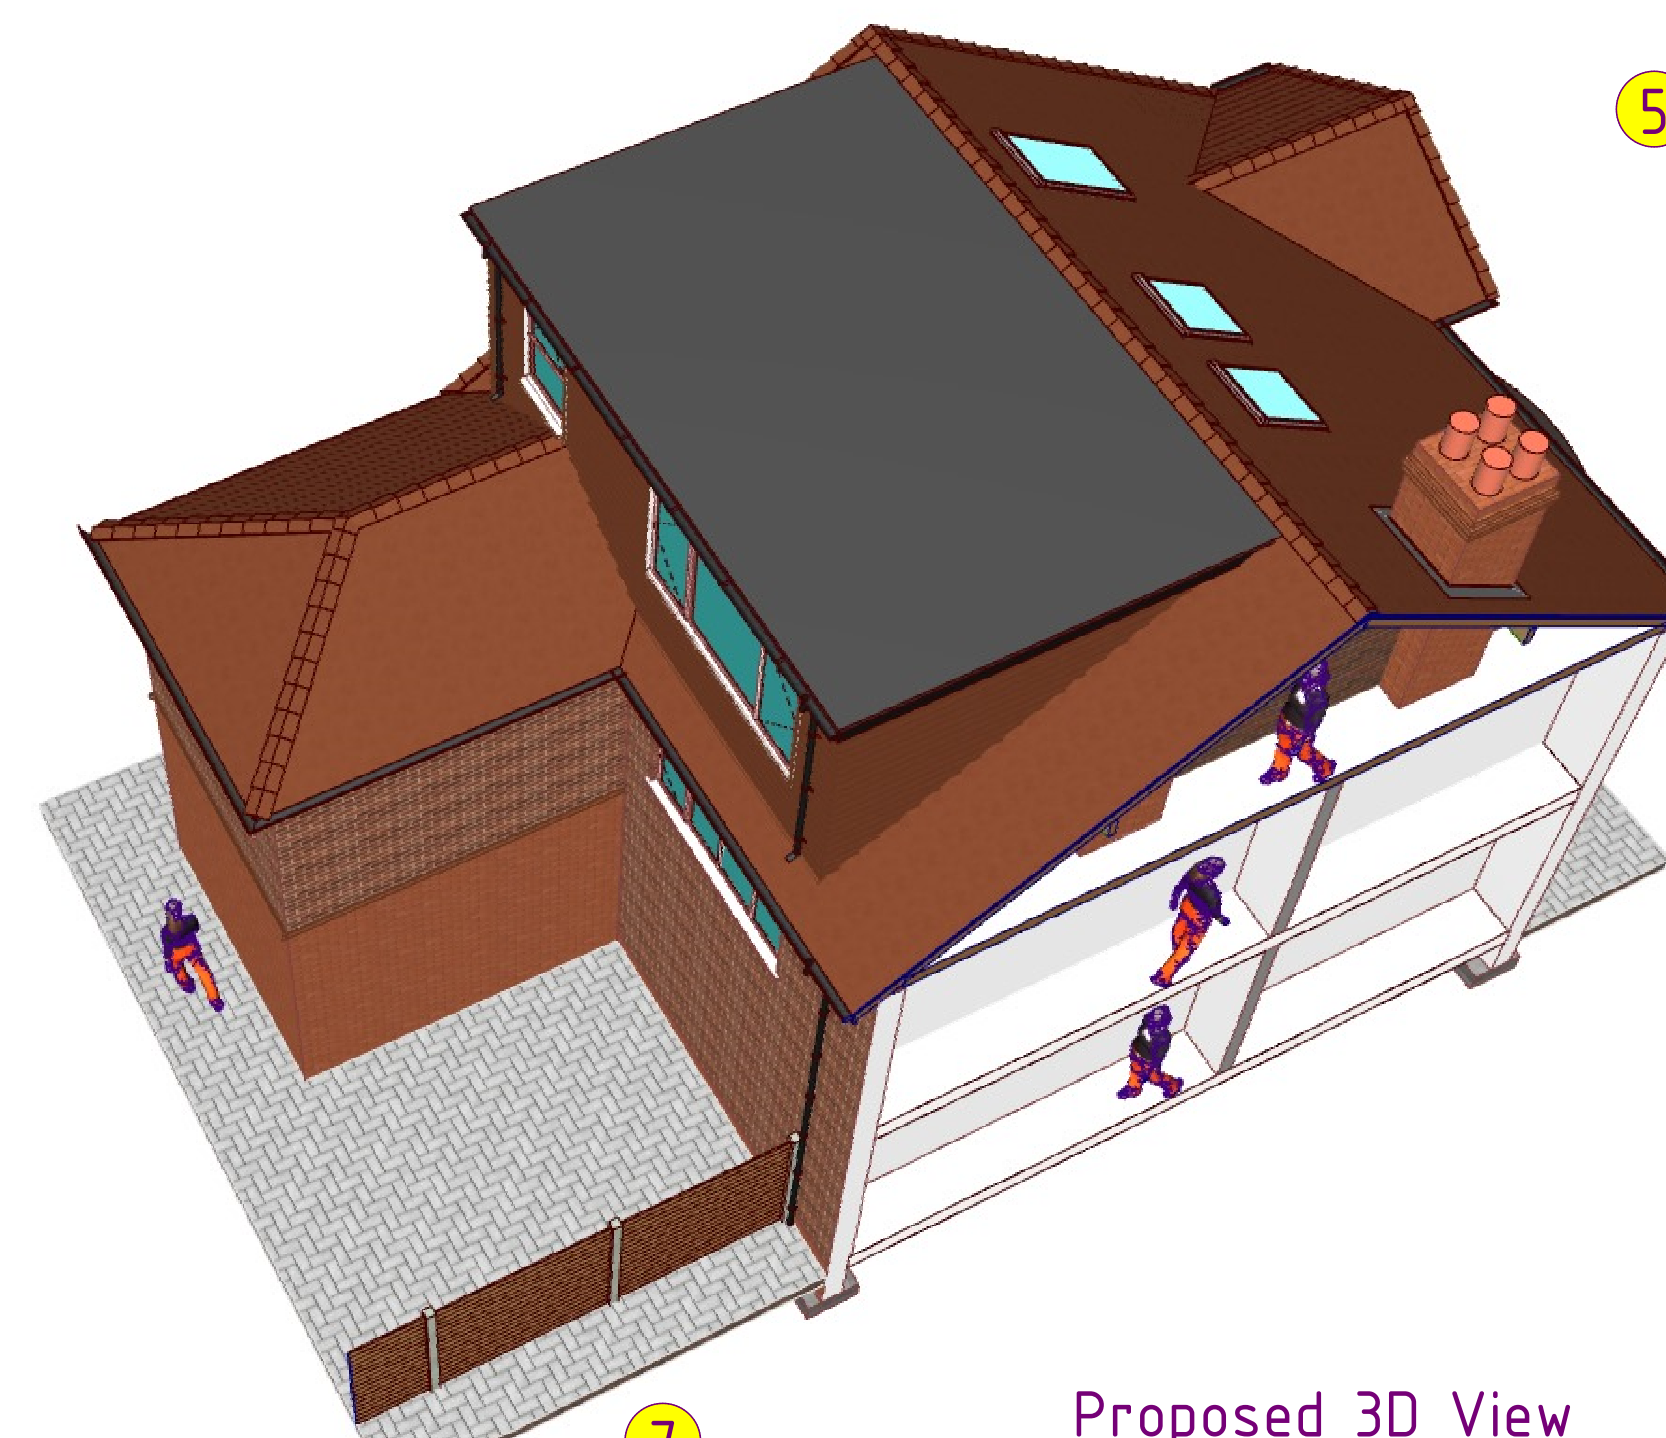

7 Proposed 3D View

REV A - 26/04/2023



CLIENT :
 TOM SENEVIRATNE
 10 SANDHURST AVENUE, DIDSBURY,
 MANCHESTER, M20 1ED.
 THE CONSTRUCTION OF A FLAT ROOFED
 DORMER LOFT CONVERSION AT THE REAR
 OF THE EXISTING DWELLING HOUSE +
 GABLE END-PICK UP + INTERNAL
 ALTERATIONS