





SCALE 1:500

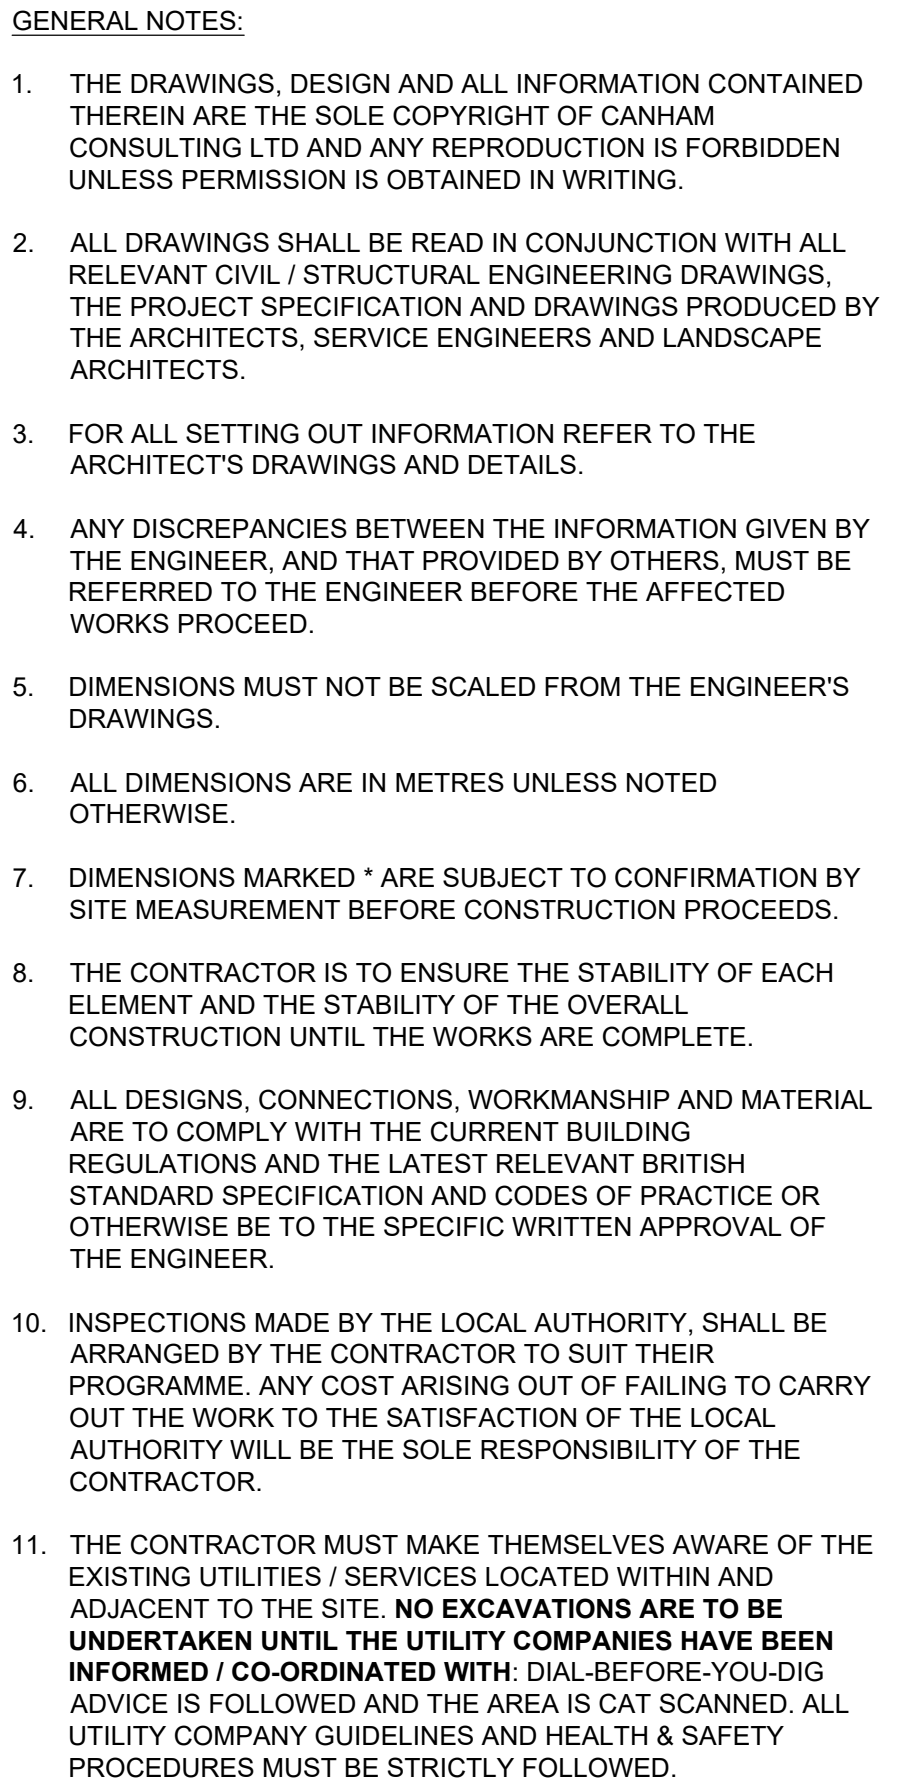

P01	24.01.23	PRELIMINARY ISSUE	GPC	MH
rev	date	details	drawn	checked

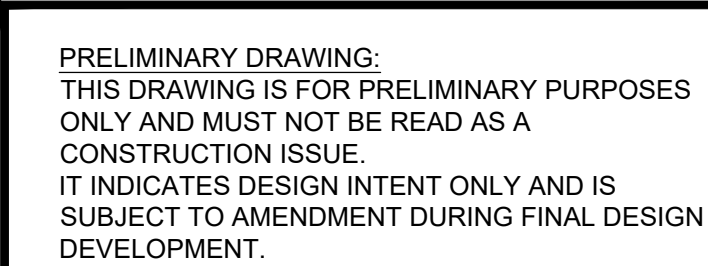

Structural Engineers **Civil Engineers** **Building Surveyors**

+44 (0)1603 430650 | mail@canhamconsulting.co.uk | www.canhamconsulting.co.uk

client
SUEZ RECYCLING & RECOVERY UK Ltd

architect

project
RELIANCE STREET, MANCHESTER
HWRC DEVELOPMENT

title
CYCLE HOOP LOCATION

CCL ref:	drawn	design	checked	scale	size	date
216352	GPC	MH	MH	1:250	A1 (L)	24.01.2023

status: S3 - SUITABLE FOR REVIEW & COMMENT

drawing number 216352-CCL-XX-00-DR-C-4010 revision P01

© This drawing is copyright and is not to be reproduced without the written permission of Canham Consulting Ltd

SCALE 1:100