




EXISTING ELEVATIONS - FRONT
1 : 50



EXISTING ELEVATIONS - REAR
1 : 50



EXISTING ELEVATIONS - SIDE
1 : 50

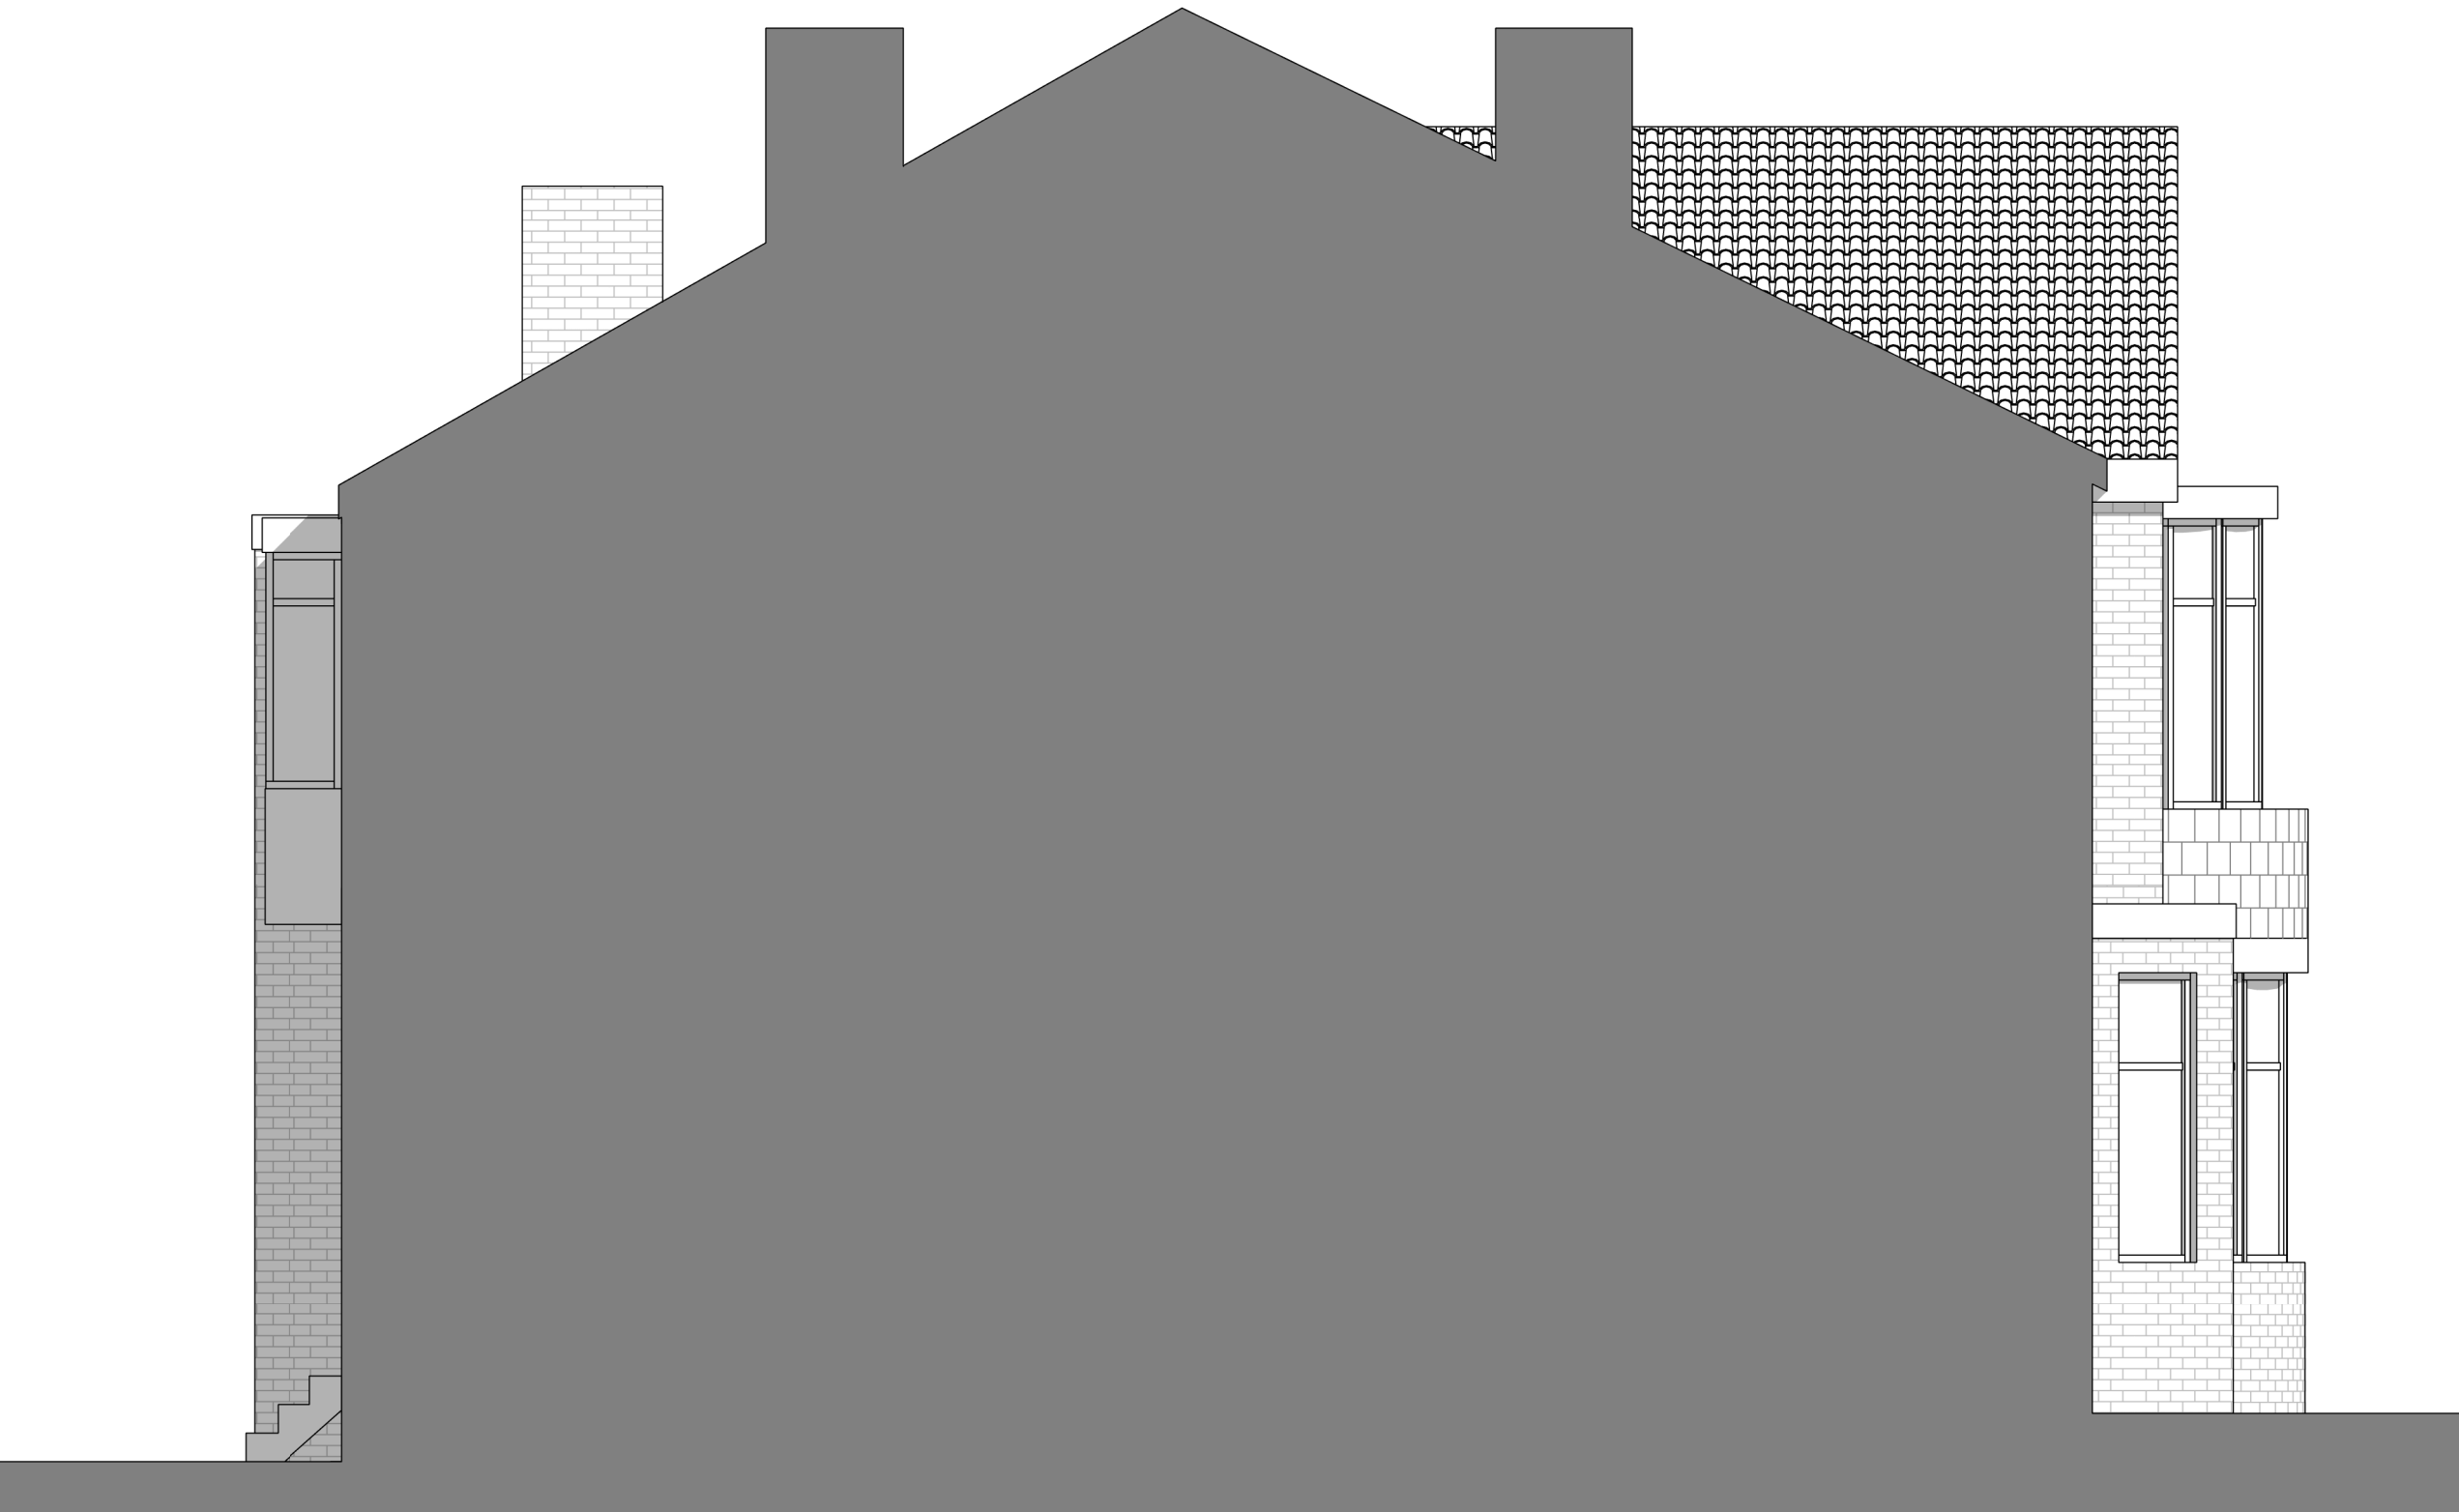

EXISTING ELEVATIONS - PARTY WALL
1 : 50



Location Plan

The contractor must verify all dimensions on site before commencing any work or fabrication drawings. If this drawing exceeds the quantities taken in any way GTA North are to be informed before the work is initiated. Only figured dimensions are to be taken from this drawing. Do not scale off this drawing. Drawings are based on Ordnance Survey and / or existing record drawings - design and drawing content is subject to detailed Site Survey, Structural Survey, Site Investigations, Planning and Statutory Requirements and Approvals. Authorised reproduction from Ordnance Survey Map with permission of the Controller of Her Majesty's Stationery Office. Crown Copyright reserved. GTA North Limited Copyright. Guy Taylor Associates is a trading name of GTA North Limited.

Drawing Notes:



SCALE 1 : 50

P01 PLANNING APPLICATION CR 21/03/2023
Rev: Description: Revised By: Issue Date:

Project:
90 St Werburghs Rd, Chorlton

Drawing
EXISTING ELEVATIONS

Scale: 1 : 50@A1 Original Issue Date:
Original Drawn VK Original Checked CR

Drawing Revision:
23-0003-10-101 P01

Reason For Issue:
PLANNING APPLICATION

Trafalgar House
5-7 High Lane, Chorlton, Manchester M21 9DU
T: 0161 826 1042 M: 07914 402 101
manchester@guytaylorassociates.co.uk
www.guytaylorassociates.co.uk

