


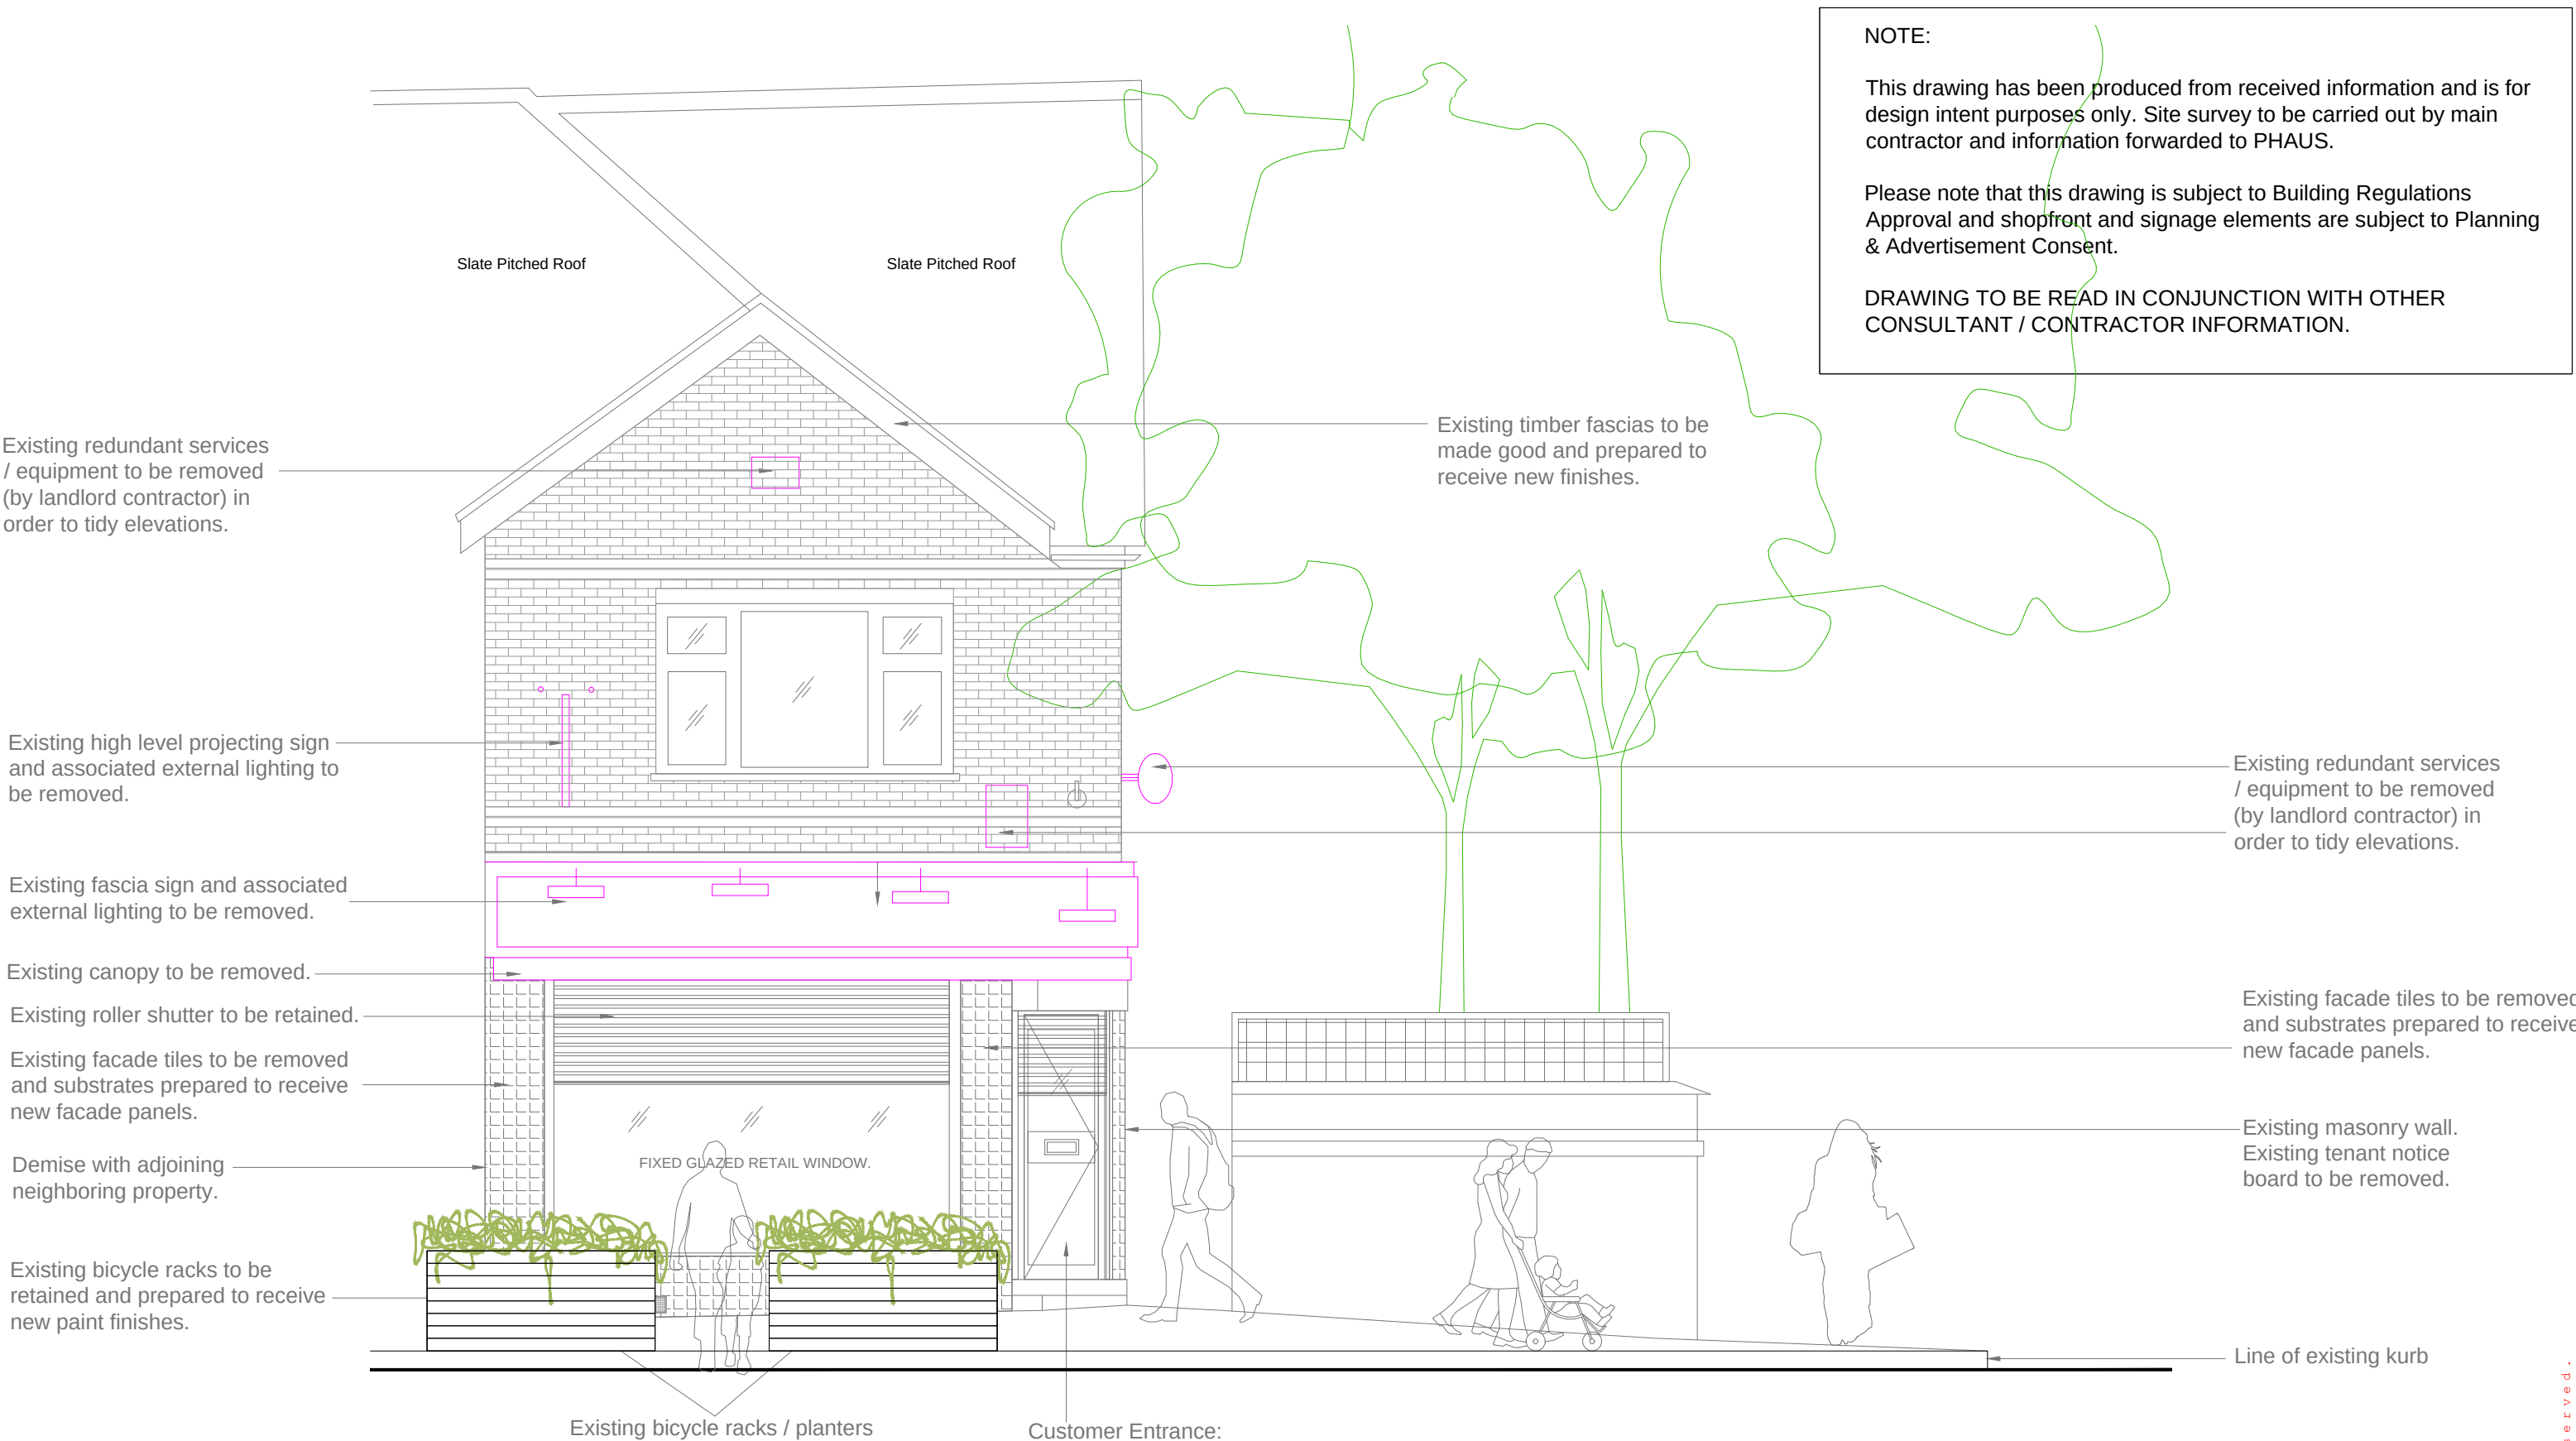

Existing Elevation _ Beech Rd @ 1:50