




Proposed Elevation 1  
1 : 50



Proposed Elevation 2  
1 : 50

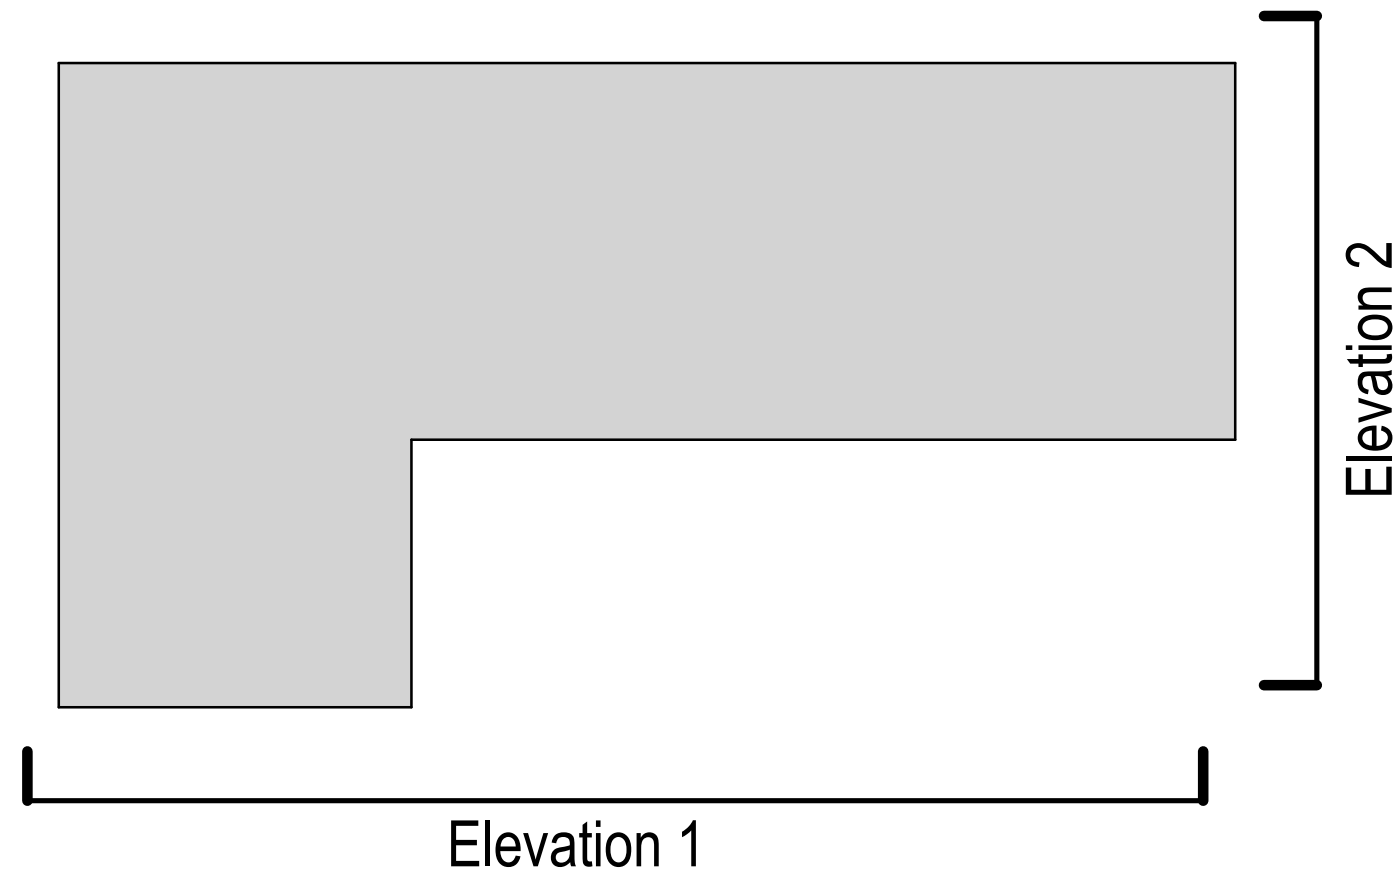

Key Plan Temporary Classrooms  
1 : 200

**Notes**  
The Contractor is to check all dimensions and conditions on site before commencing. Do not scale from this drawing.  
This drawing remains the copyright of POZZONI Architecture Ltd.

| Scale Bars |    | TO BE USED ONLY AS GUIDANCE |      |      |      |
|------------|----|-----------------------------|------|------|------|
| 1:100      | mm | 0                           | 1000 | 2000 | 3000 |
| 1:200      | mm | 0                           | 1000 | 2000 | 3000 |
| 1:500      | m  | 0                           | 10   | 20   | 30   |
| 1:1000     | m  | 0                           | 10   | 20   | 30   |

**Elevations Key:**

- 1 Aluminium Window System - double glazed
- 2 Coloursteel Cladding - Goosewing Grey (10-A-05)
- 3 W.B.P Ply Fascia Coloursteel Clad - Merlin Grey (18-B-25)
- 4 Index Roof Finish - Grey
- 5 W.B.P Vented Ply Skirt - Merlin Grey (18-B-25)

|          |                                       |          |                   |
|----------|---------------------------------------|----------|-------------------|
| P01      | Issued for Planning                   | CP       | 17.03.23          |
| Rev      | Description                           | By       | Date              |
| Client   | Xaverian College                      |          |                   |
| Job      | Xaverian College Temporary Classrooms |          |                   |
| Drawing  | Proposed GA Elevations                |          |                   |
| Ref      | 6037 1210                             | Rev      | P01               |
| Date     | 01/03/2023                            | Scale    | As indicated @ A1 |
| Prepared | Planning                              | Design   | Construction      |
| Checked  | CP                                    | Approved | CM                |
| Project  | Design                                | Contract | As Built          |

**pozzoni**

Woodville House  
2 Woodville Road  
Altrincham  
WA14 2EH  
+44 161 928 7848  
www.pozzoni.co.uk  
architects@pozzoni.co.uk