
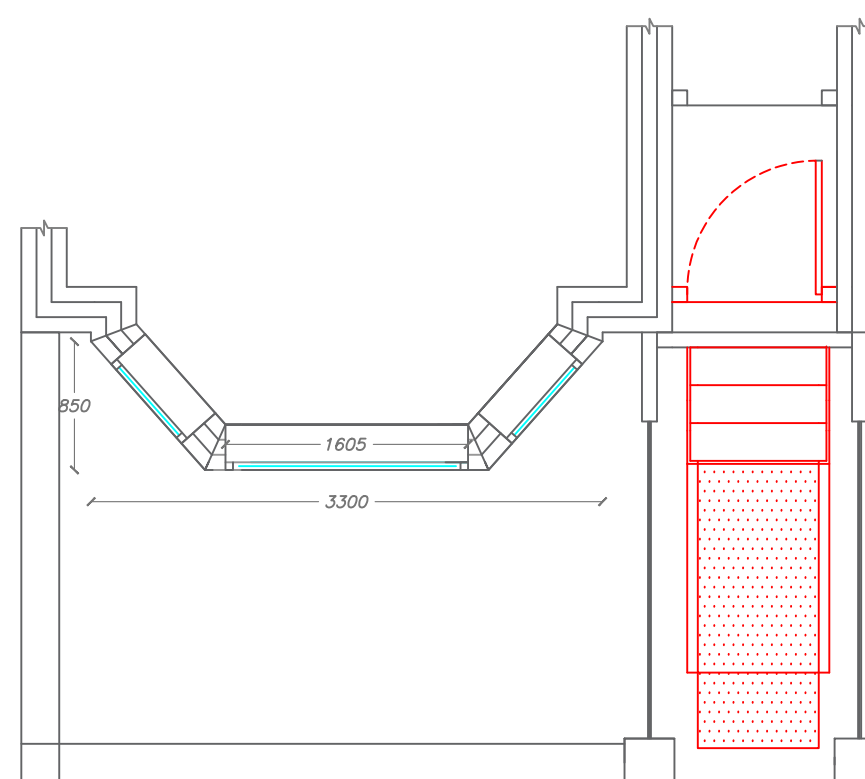


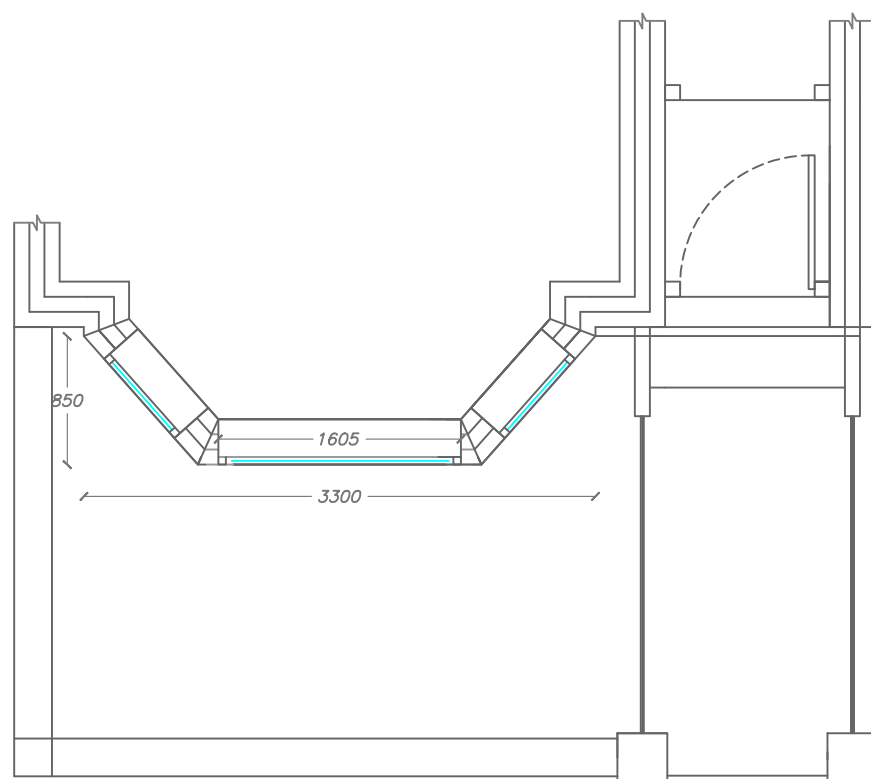

Manchester Equipment and Adaptations Partnership

Technical Officer Service

Philips Park Road
Beswick
Manchester,
M11 3FU

Applicants Name:
Mrs Susan Heaton

Property Address:
10 Levenshulme Road
Gorton
Manchester
M18 7WJ

REVISIONS -

Date: 10/05/2023

Paper Size: A3

Scale: 1:50

Drawn By:
Emma Berry



Manchester
Equipment &
Adaptations
Partnership