

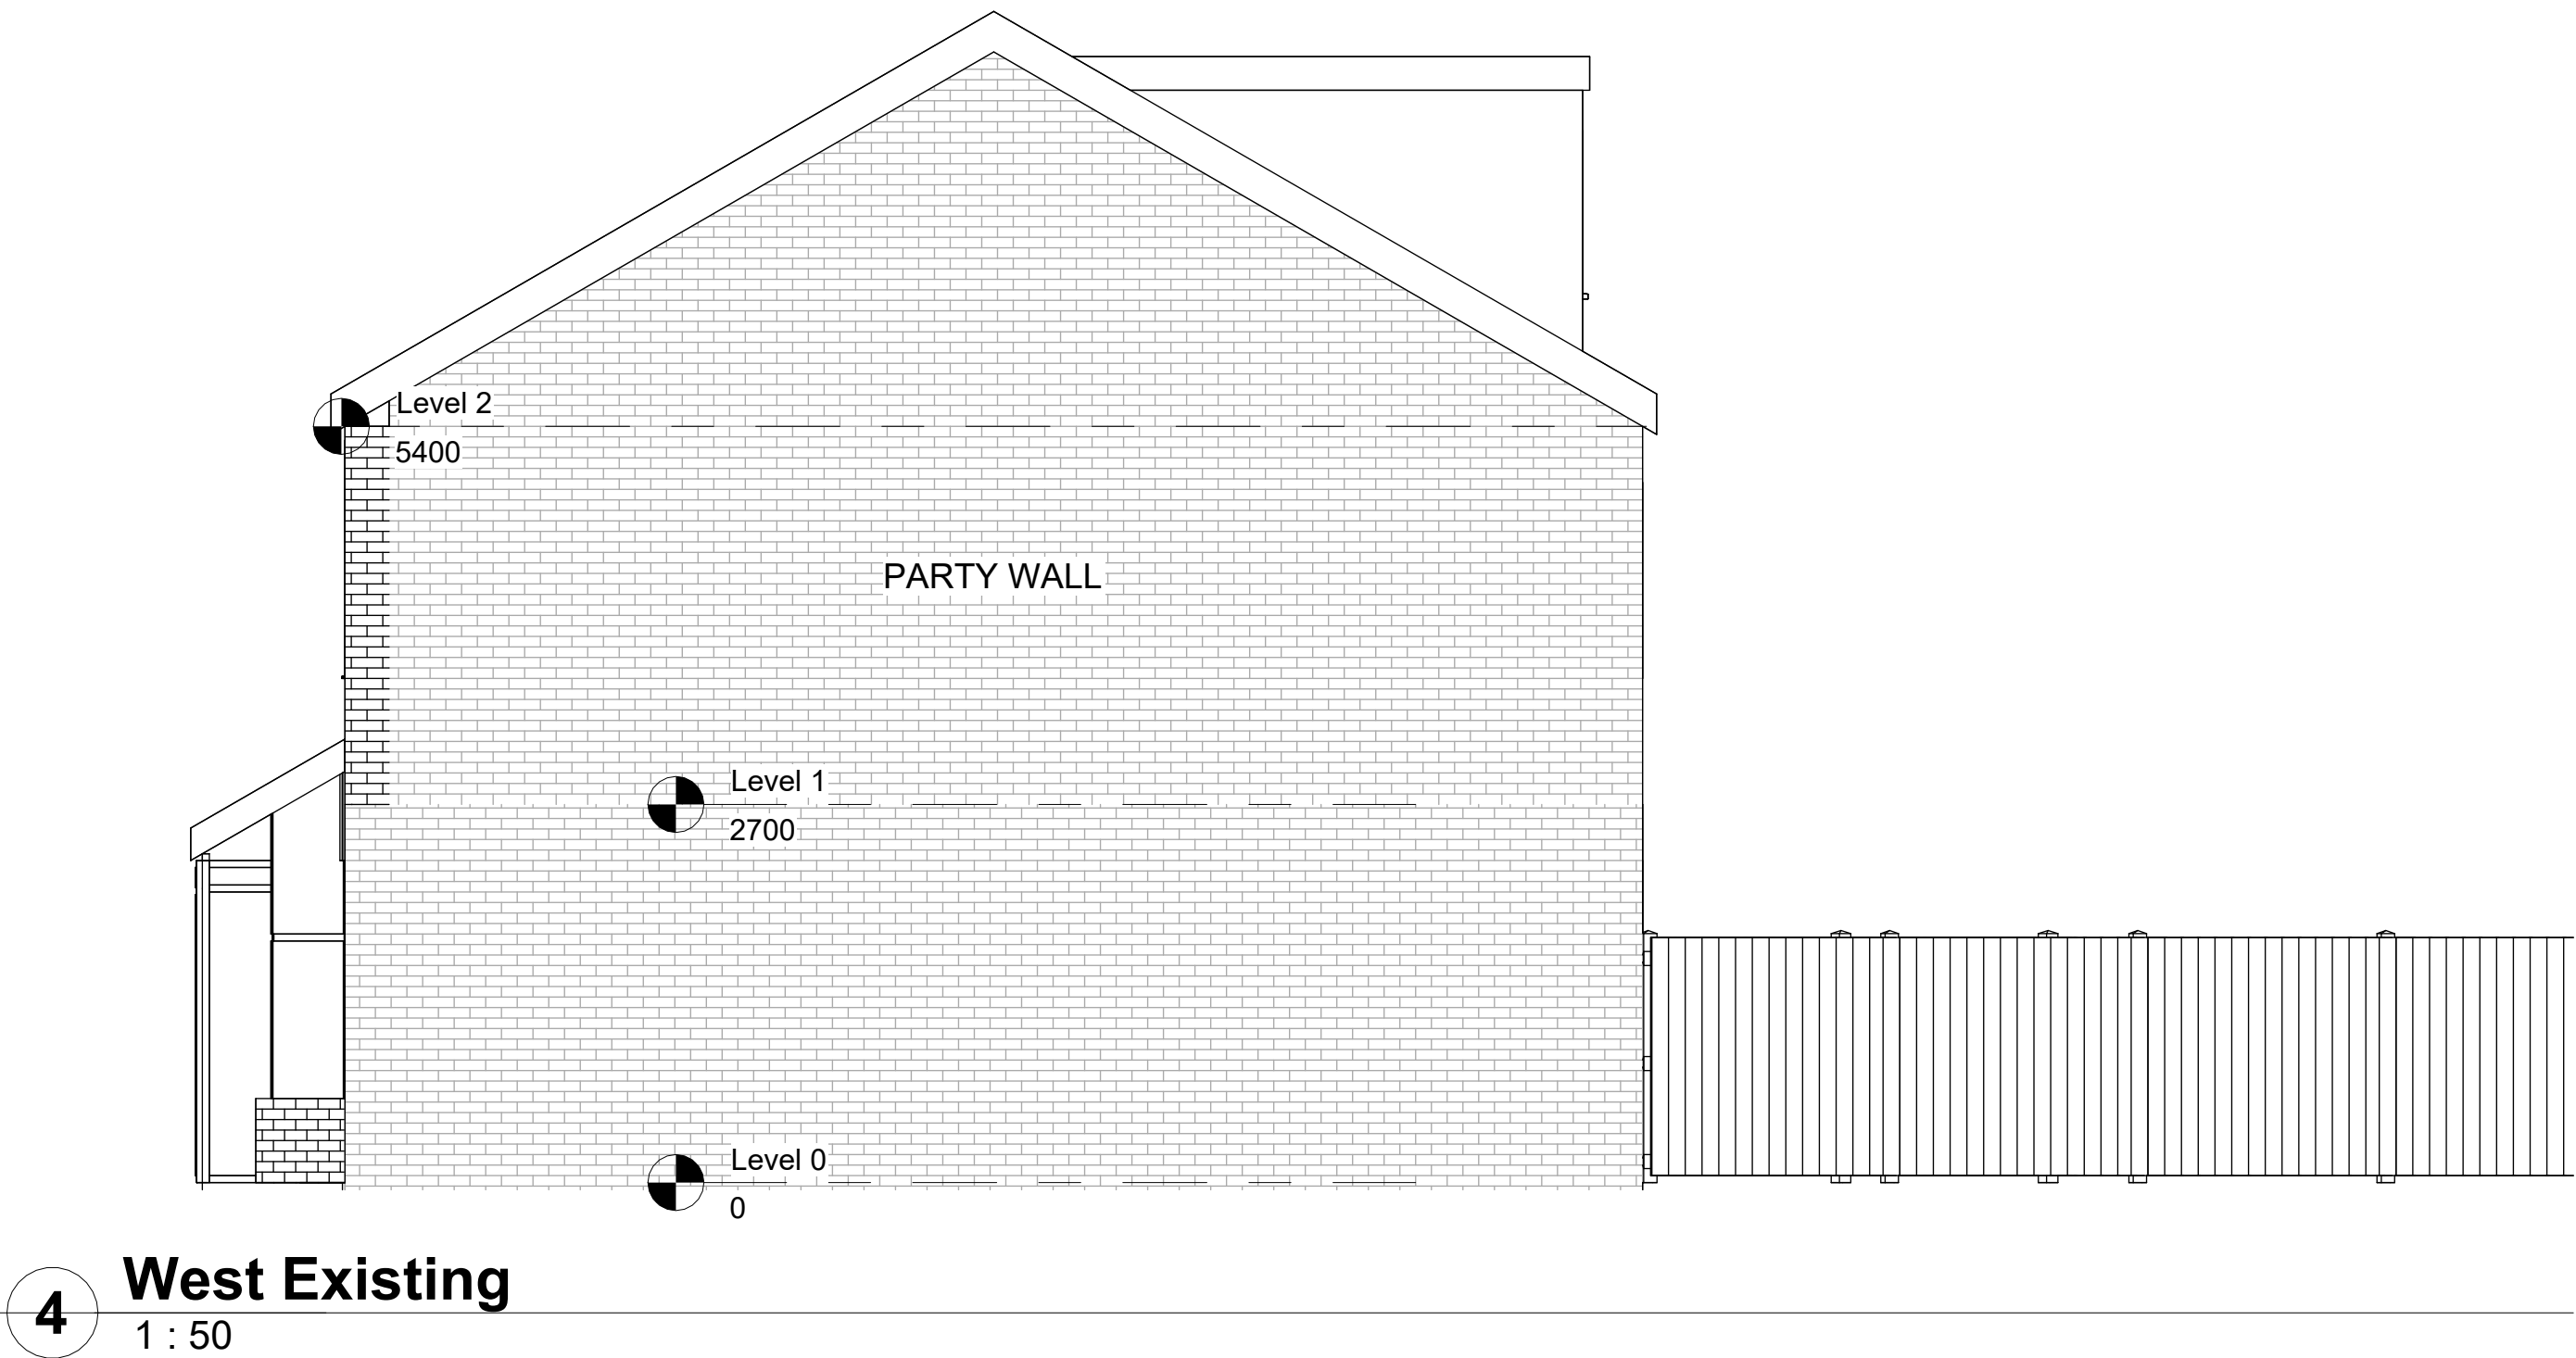


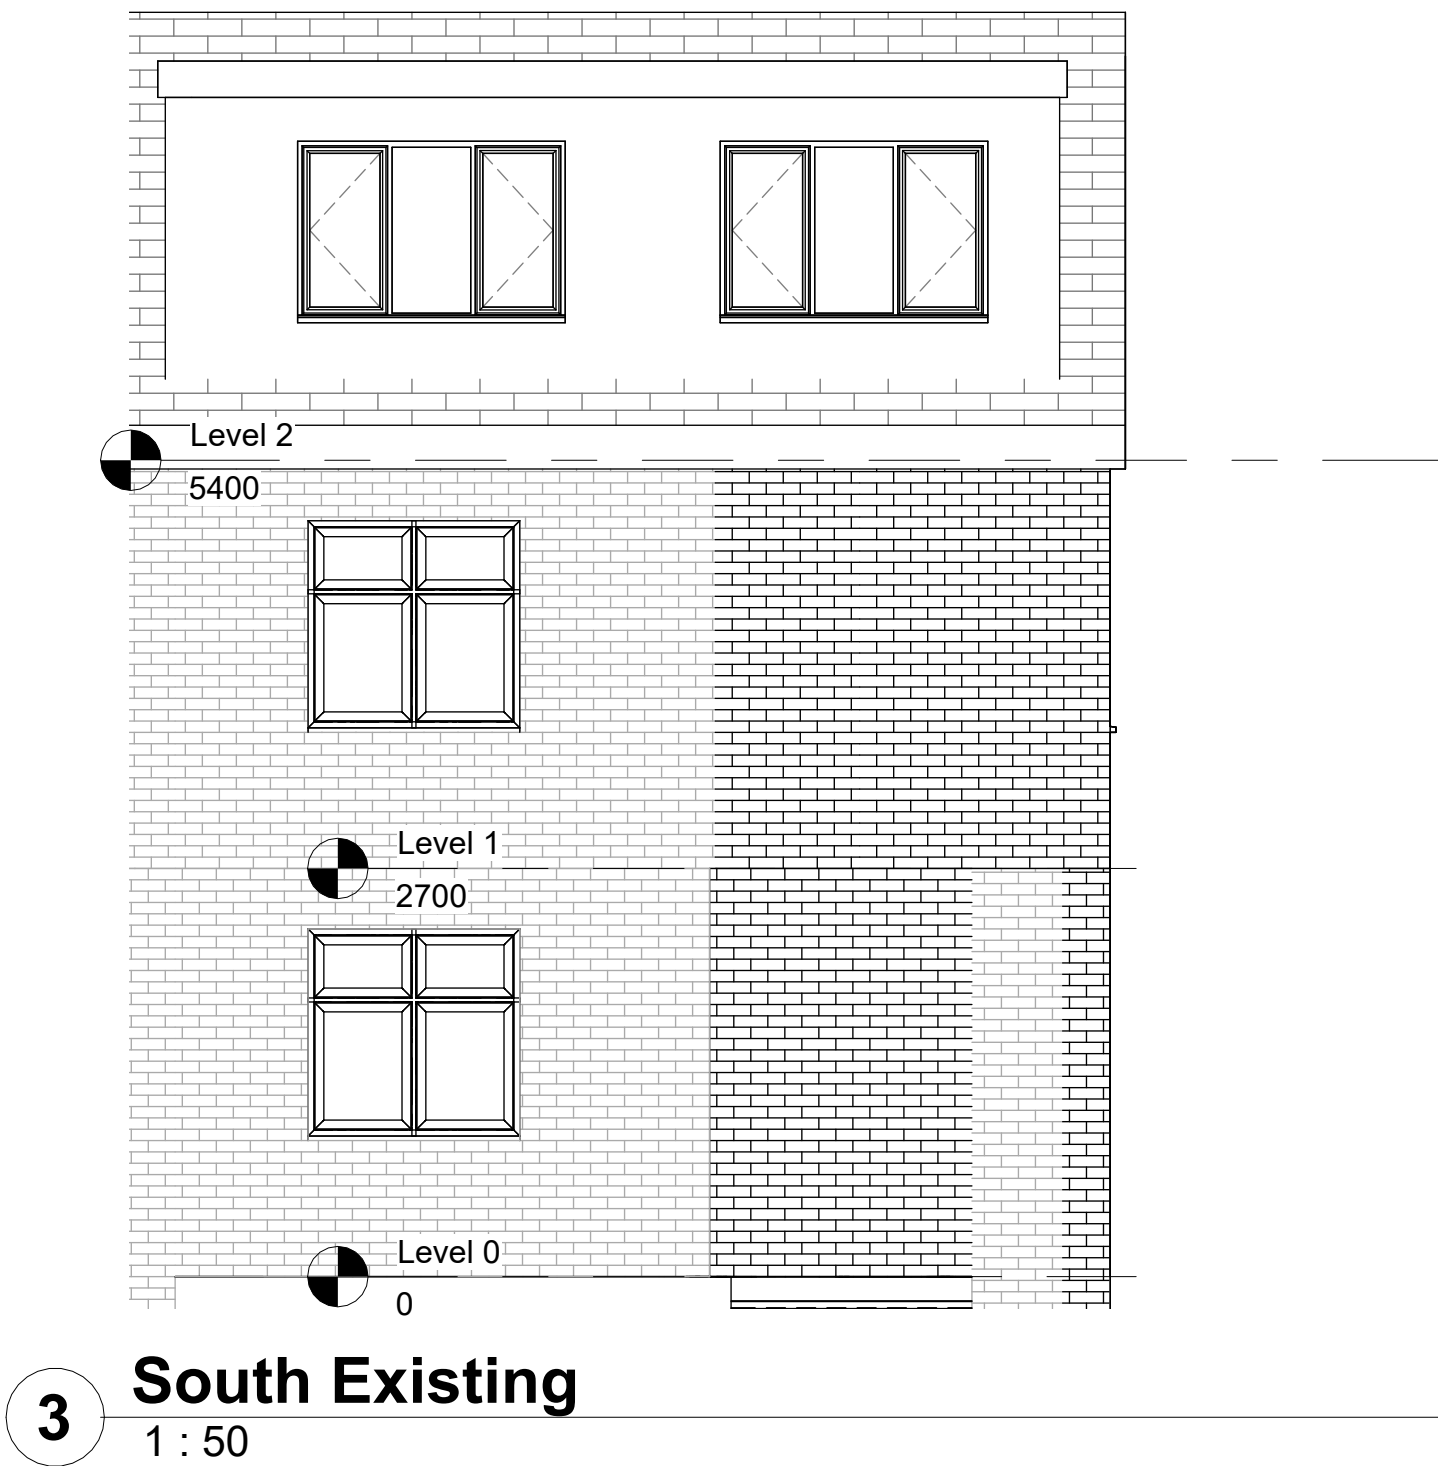

Rev	Description	Date	Dr by	App by
original by		date created		
NK		10/12/22		NK

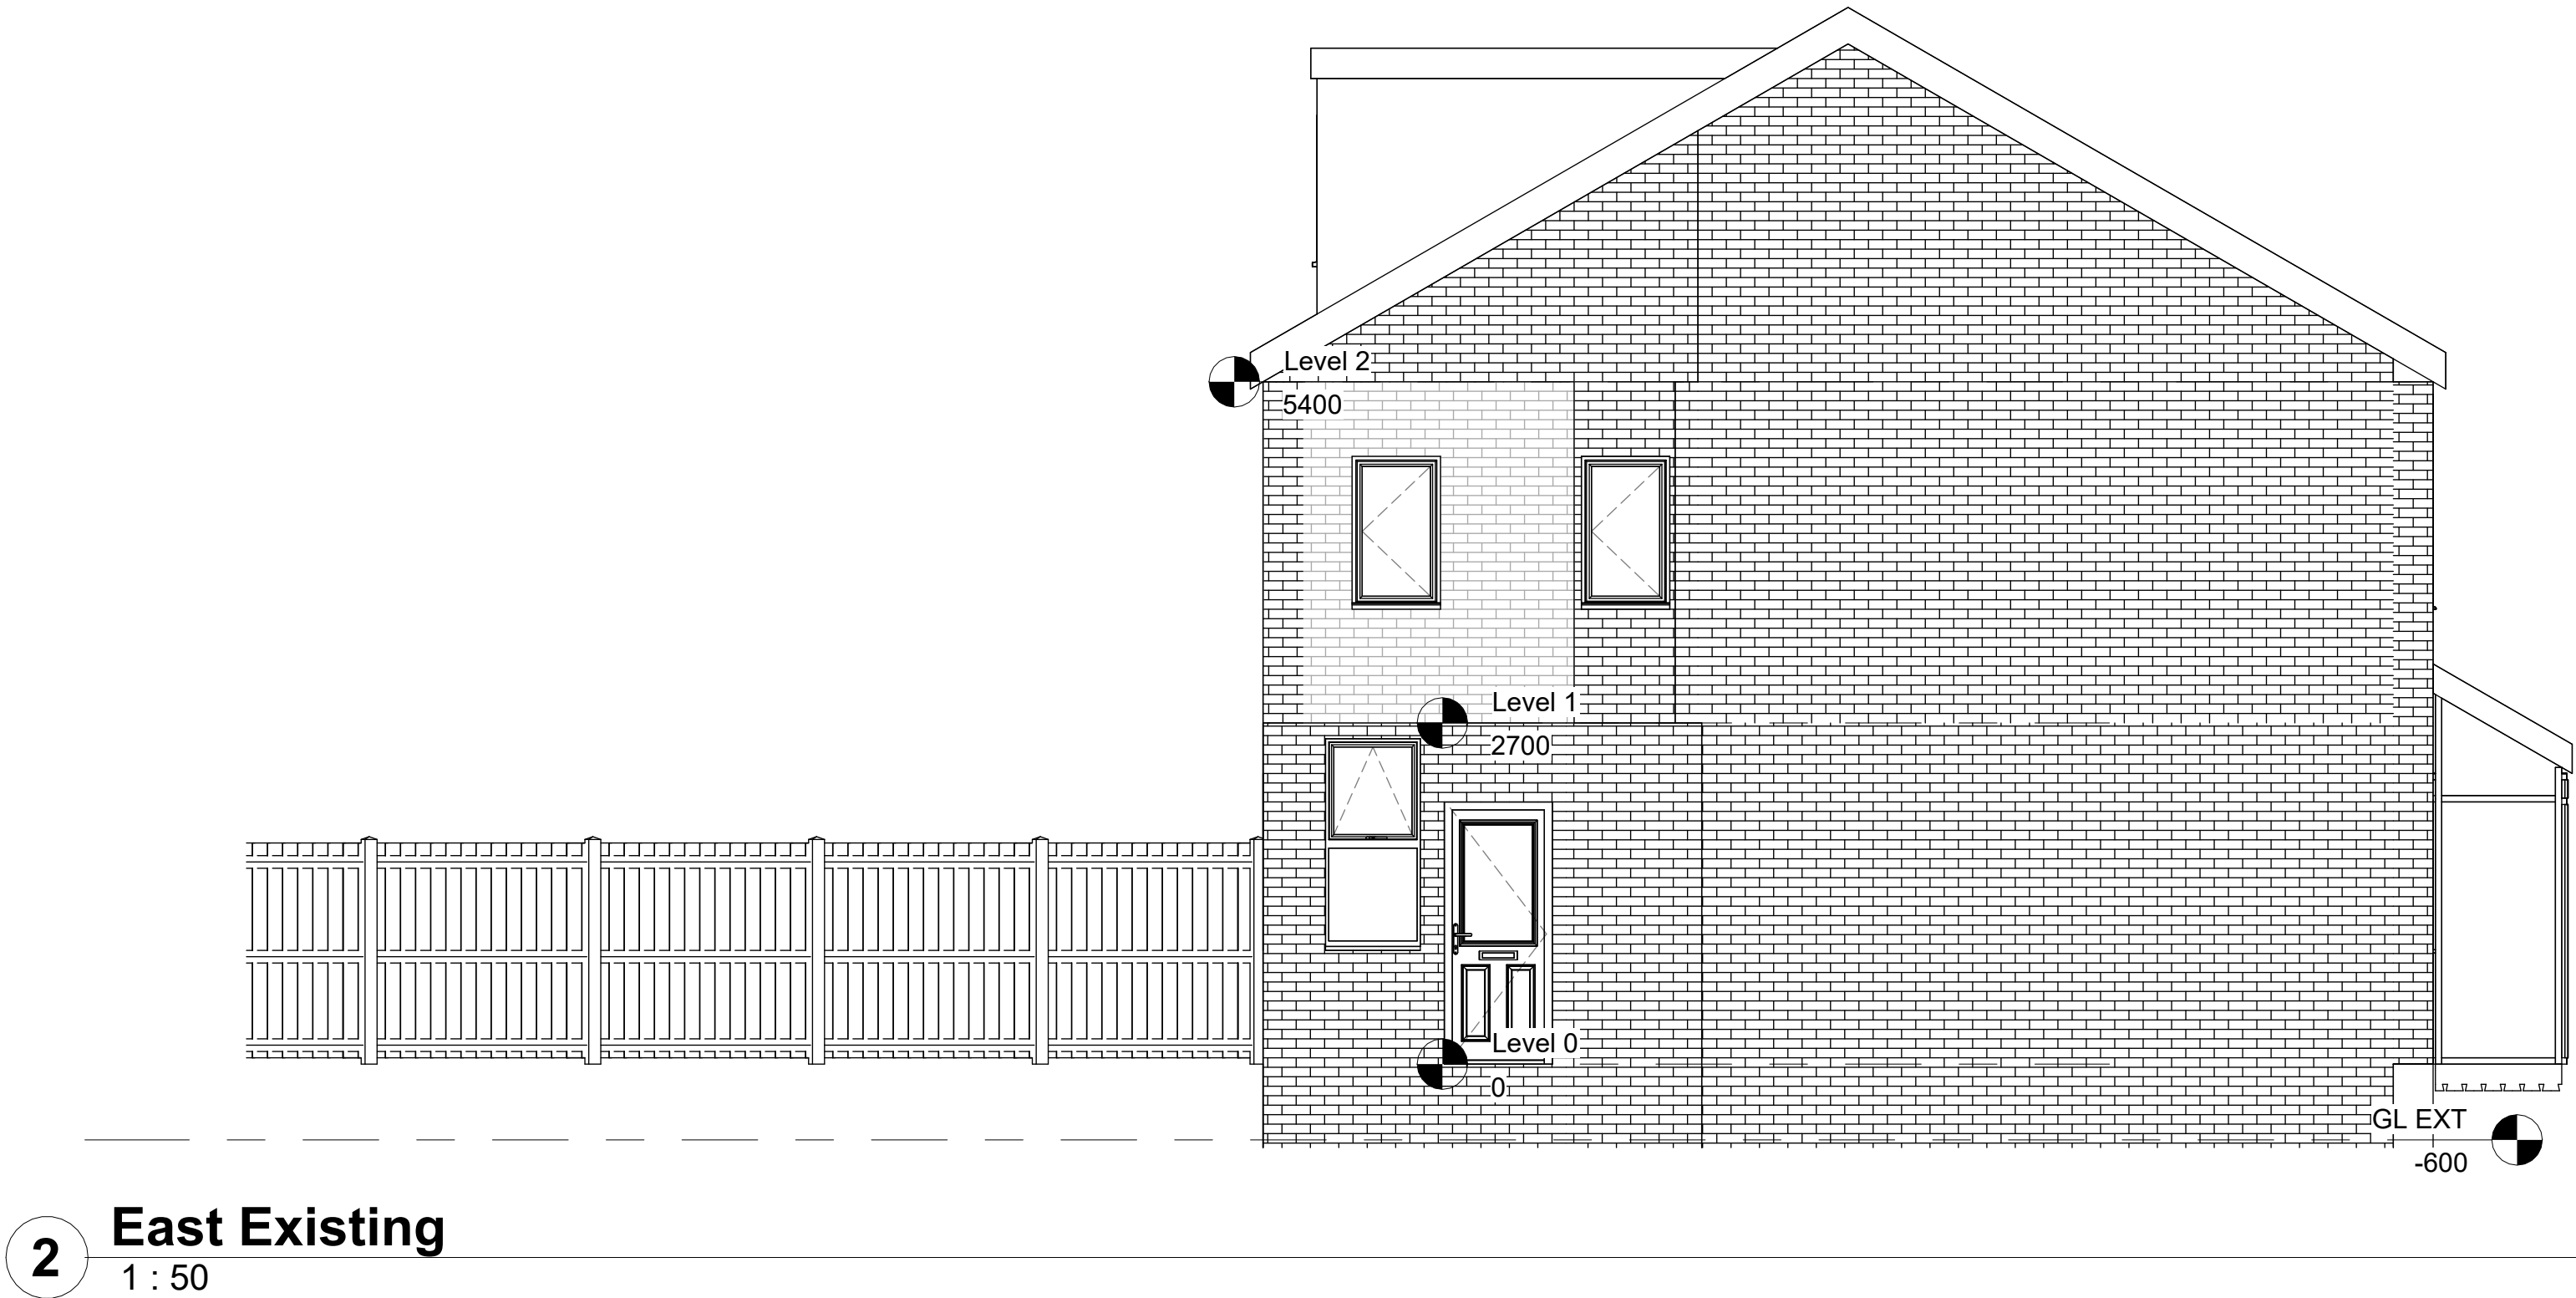

client name			
MR MOBEEN - 12 MOORLAND AVENUE, MANCHESTER, M8 4WT			
project			
REAR AND SIDE TWO STOREY EXTENSION			
drawing			
EXISTING ELEVATIONS			
computer file		plot date	
C:\Users\NKARKID\Dropbox\NKARC\12 MOORLAND AVENUE\12 MOORLAND AVENUE.dwg			
project number		scale	
2022.0083.331		1 : 50 @A1	
drawing number		rev	issue status
A105			
This drawing is to be read in conjunction with all related drawings. All dimensions must be checked and verified on site before commencing any work or producing shop drawings. The originator should be notified immediately of any discrepancy. This drawing is copyright and remains the property of NK Architectural.			