


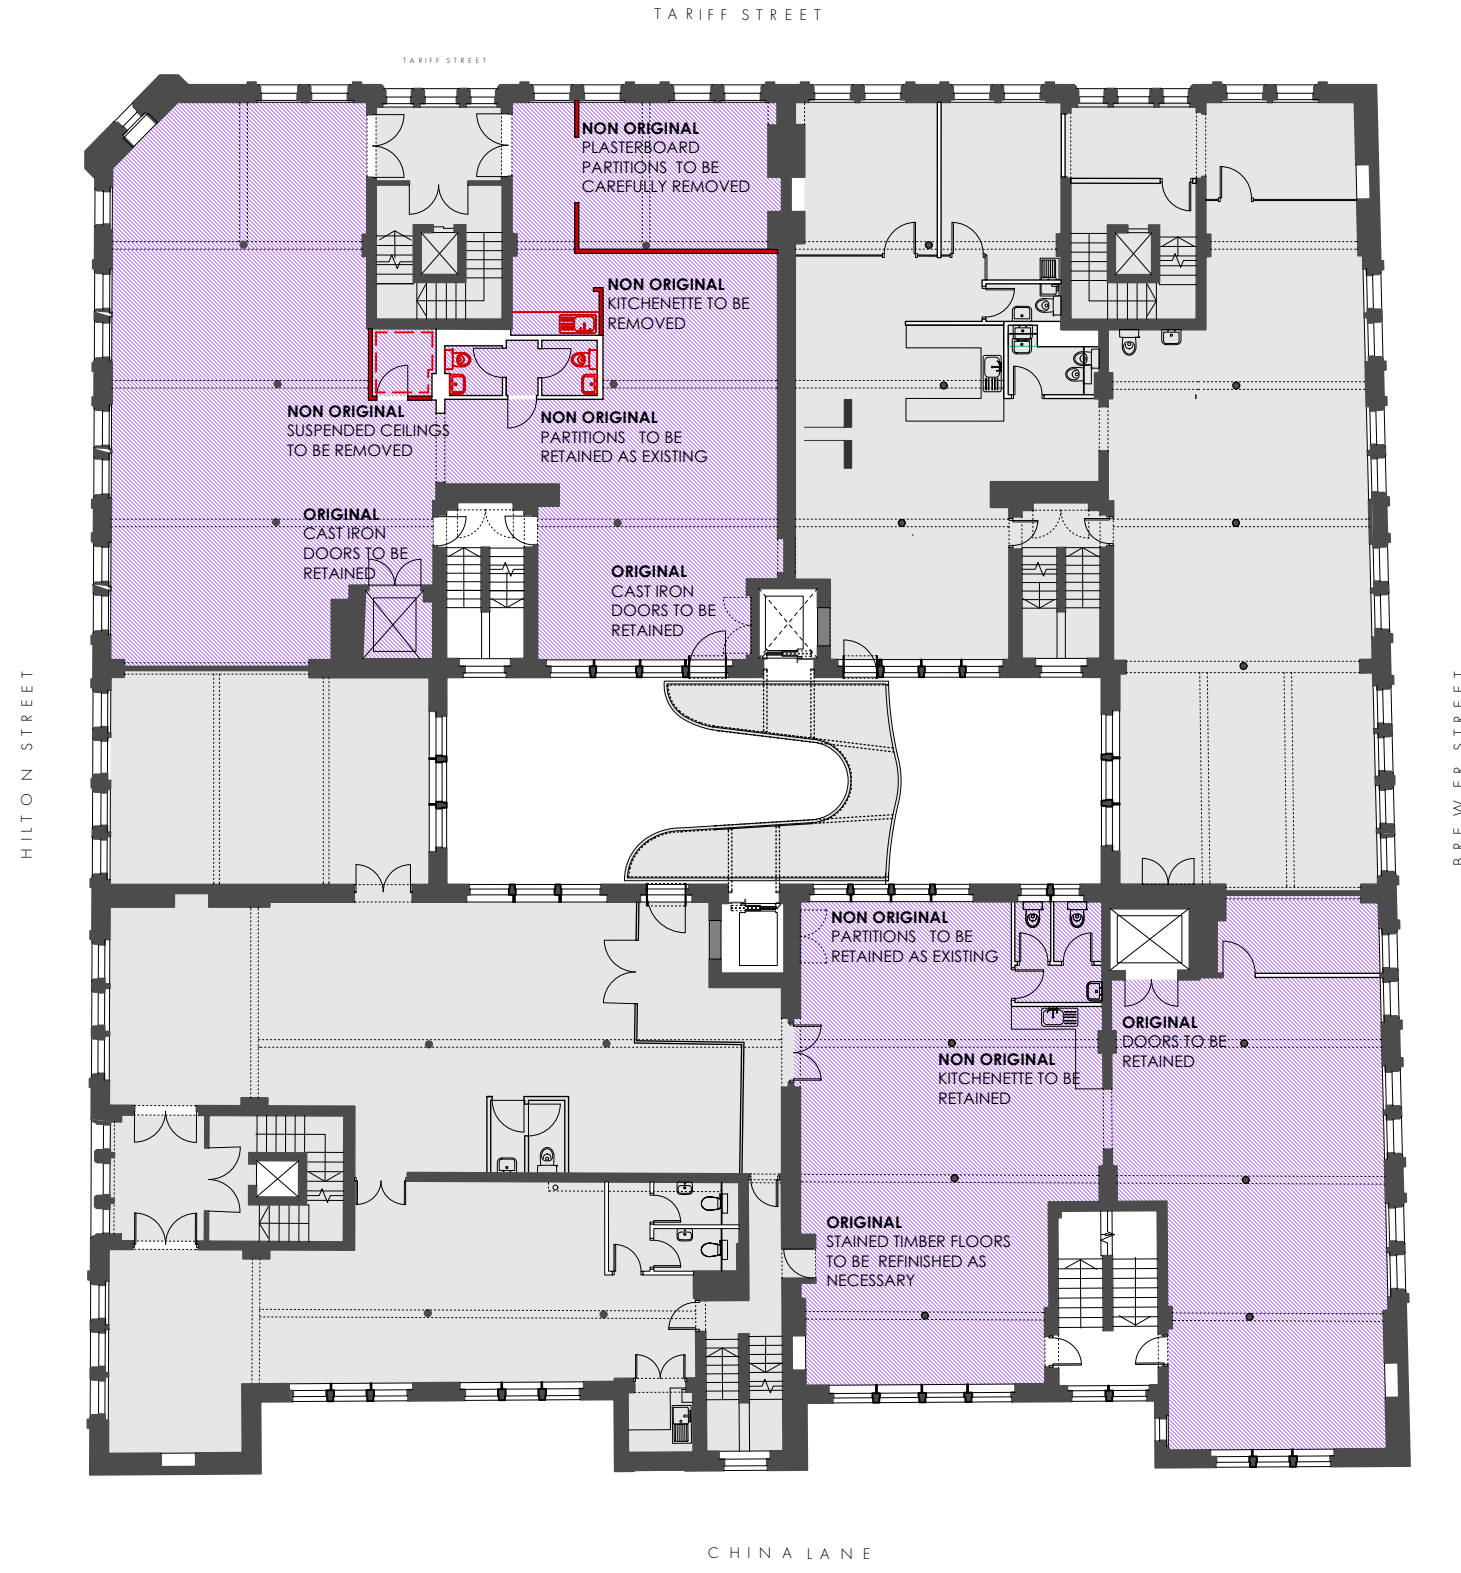

FOURWAYS HOUSE, FOURTH FLOOR
ALTERATIONS PLAN

1.100 @ A3

REVISION	DATE	DESCRIPTION
P01	18.08.22	FOR COMMENT
P02	09.11.22	FOR COMMENT
P03	30.11.22	PLANNING ISSUE

ALTERATIONS KEY

1

INDICATES NEW OPENINGS / WALLS TO BE REMOVED

2

INDICATES DOOR/FITTING/SANITARY WARE ETC. TO BE REMOVED

4


INDICATES ORIGINAL TIMBER FLOORS TO BE REFINISHED WHERE REQUIRED

5

INDICATES NON ORIGINAL SUSPENDED CEILINGS TO BE REMOVED

7

AREA NOT SUBJECT OF THIS APPLICATION
SEE APPLICATIONS No.s 122935/LO/2019, 126286/LO/2020 & 130337/LO/2021

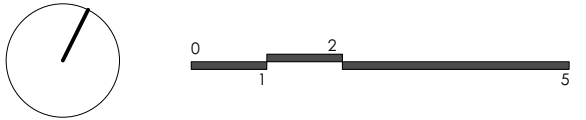

PLANNING

OMIArchitects

31 Blackfriars Road, Salford, Manchester, M3 7AQ
+44(0)161 832 3242 / info@omiarchitects.com / www.omiarchitects.com

PROJECT	FOURWAYS - F4U5					
DRAWING	FOURTH FLOOR - ALTERATIONS PLAN					
DATE	AUG '22	DRAWN BY	PE	SCALE	1:200	@A3
JOB NO.	1420	DWG.NO.	L 2275			