




Plot Stamp: G:\Estates_Projects\Lawrence Kendal Court - roof repairs\05 Drawings & Specifications\3 Proposed Building\8629-A103-A202.dwg

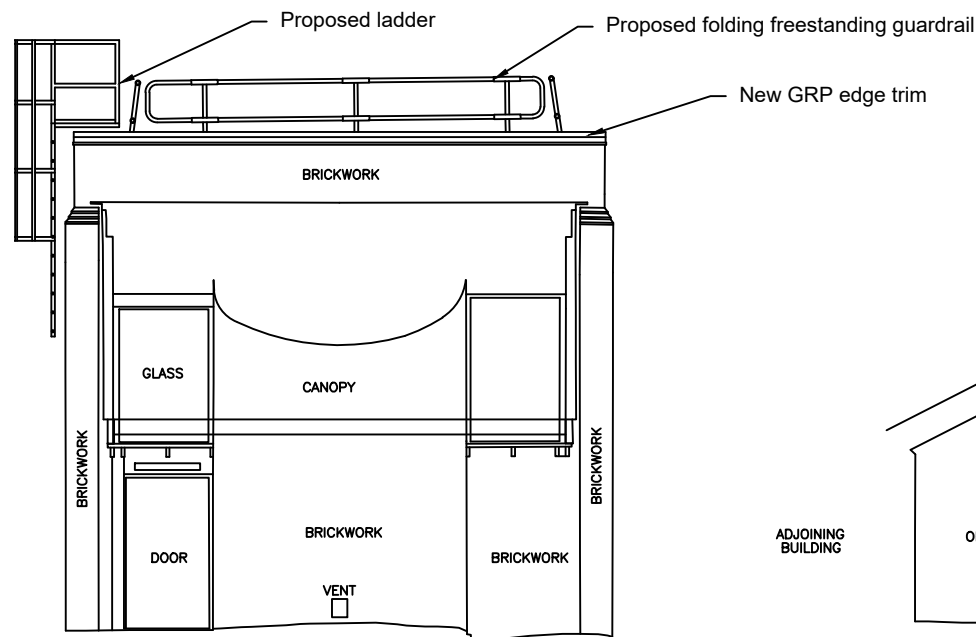


Elevation 1

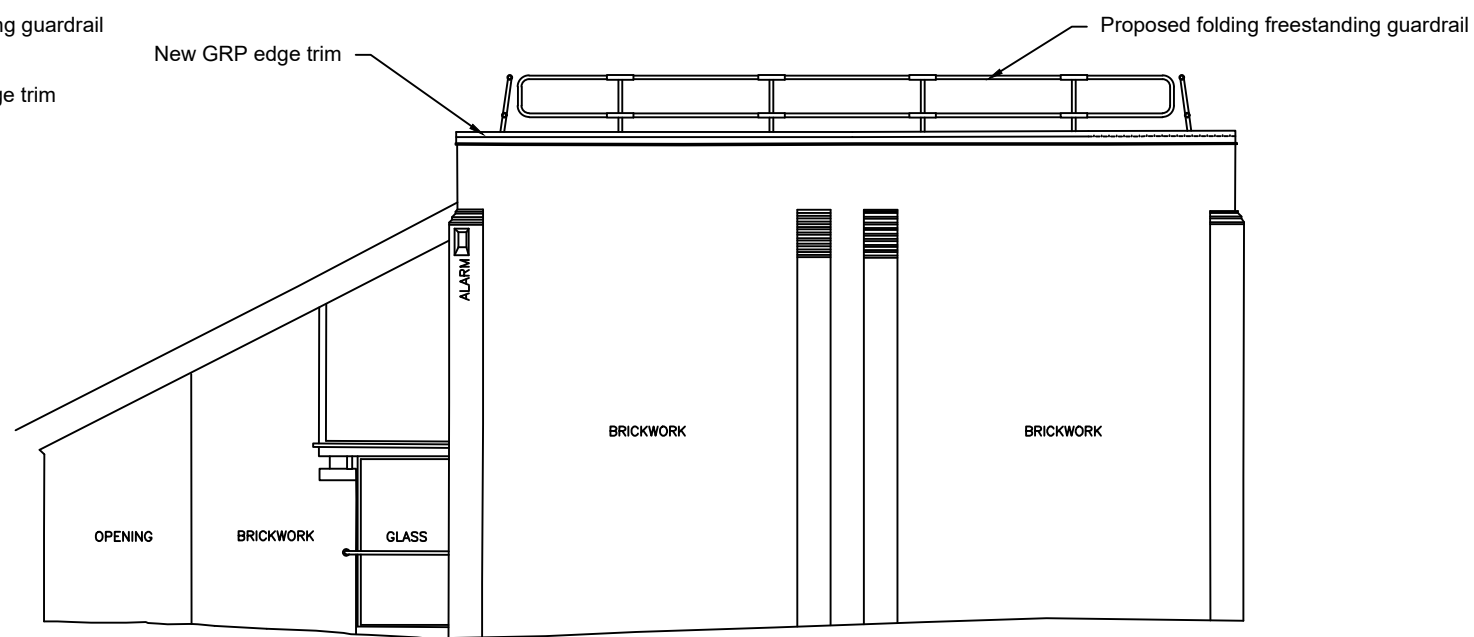


Elevation 2

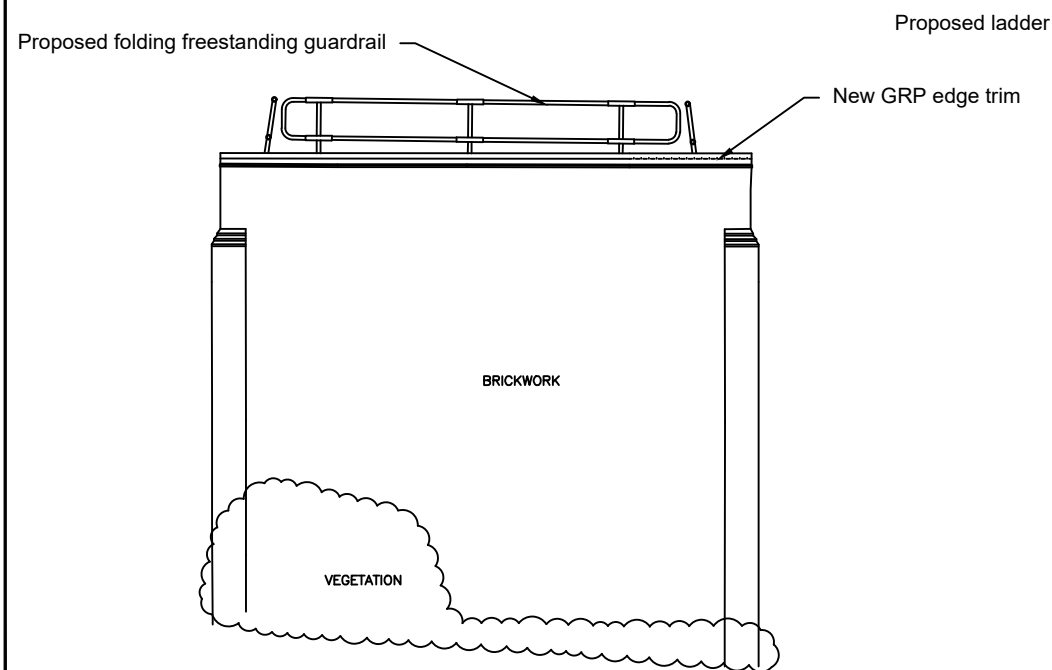

Elevation 3

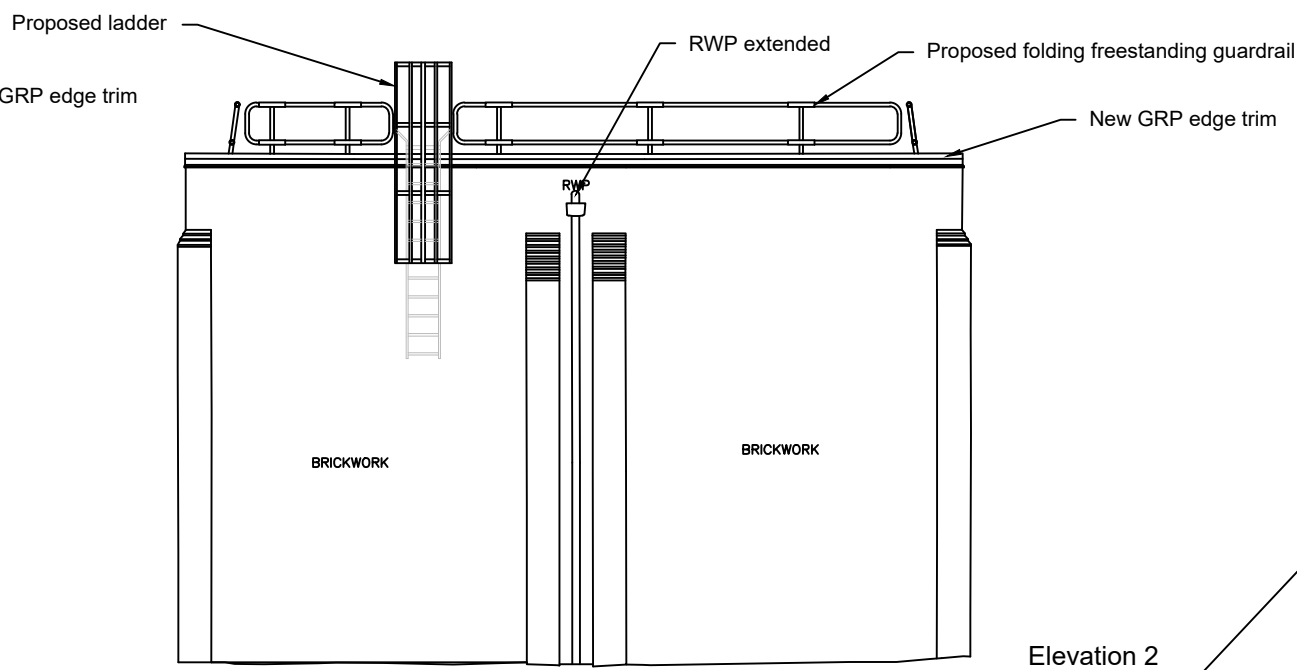

Elevation 4

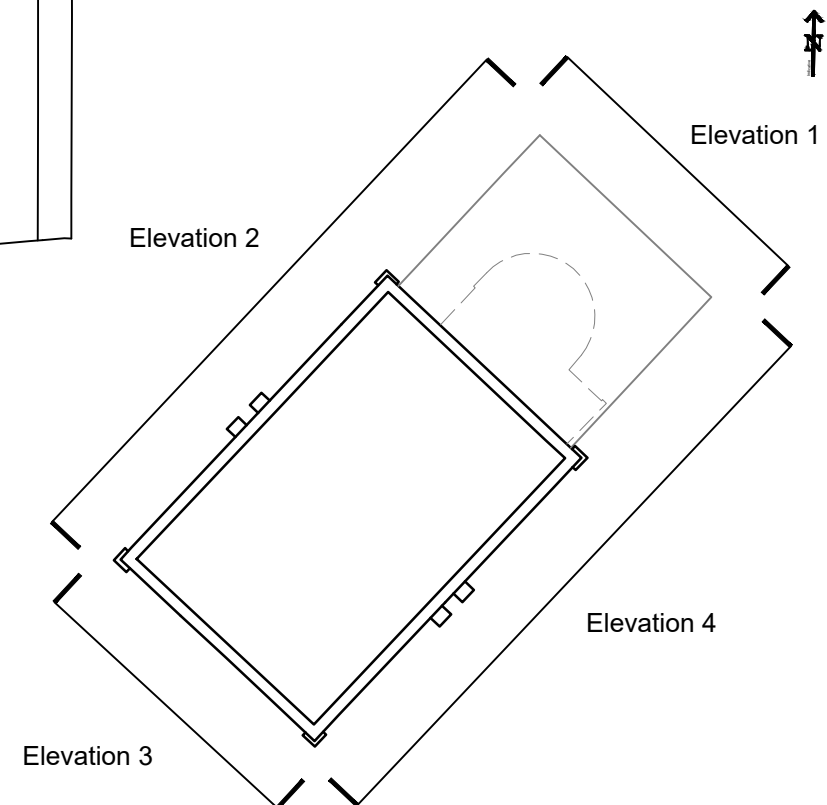

Elevation Location Plan

Scale 1:200

NOTES

1. DO NOT SCALE FROM THIS DRAWING.
2. ALL MEASUREMENTS ARE IN MILLIMETERS UNLESS STATED OTHERWISE.
3. THIS DRAWING IS TO BE READ IN CONJUNCTION WITH THE SPECIFICATION AND ALL RELEVANT ARCHITECTURAL, ELECTRICAL, MECHANICAL AND STRUCTURAL DRAWINGS.
4. © UNIVERSITY OF MANCHESTER. THIS DRAWING MUST NOT BE REPRODUCED WITHOUT PERMISSION.
5. DIRECTORATE OF ESTATES AND FACILITIES TO BE NOTIFIED OF ANY DISCREPANCIES.

Rev	Description	Rev	By	Chk'd	Auth
-----	-------------	-----	----	-------	------

MANCHESTER
1824

The University of Manchester
Directorate of Estates and Facilities
Beyer Building
The University of Manchester
Oxford Road
Manchester
M13 9PL

Drawing Status
PLANNING

Project
PN 8629 - LAWRENCE KENDAL COURT ROOF RENEWAL

Building Name
LAWRENCE KENDAL COURT

Building No.
026A

Site Name
VICTORIA PARK

Sub Site Name
-

Drawing Title
PROPOSED ELEVATIONS WITH GUARDRAILS UP

PM	Drawn	Checked	Authorised
JW	CT	-	-

Scale @ A3	Date	Date	Date
1:100	02.05.23	-	-

Drawing No.	Revision
8629-A103	-