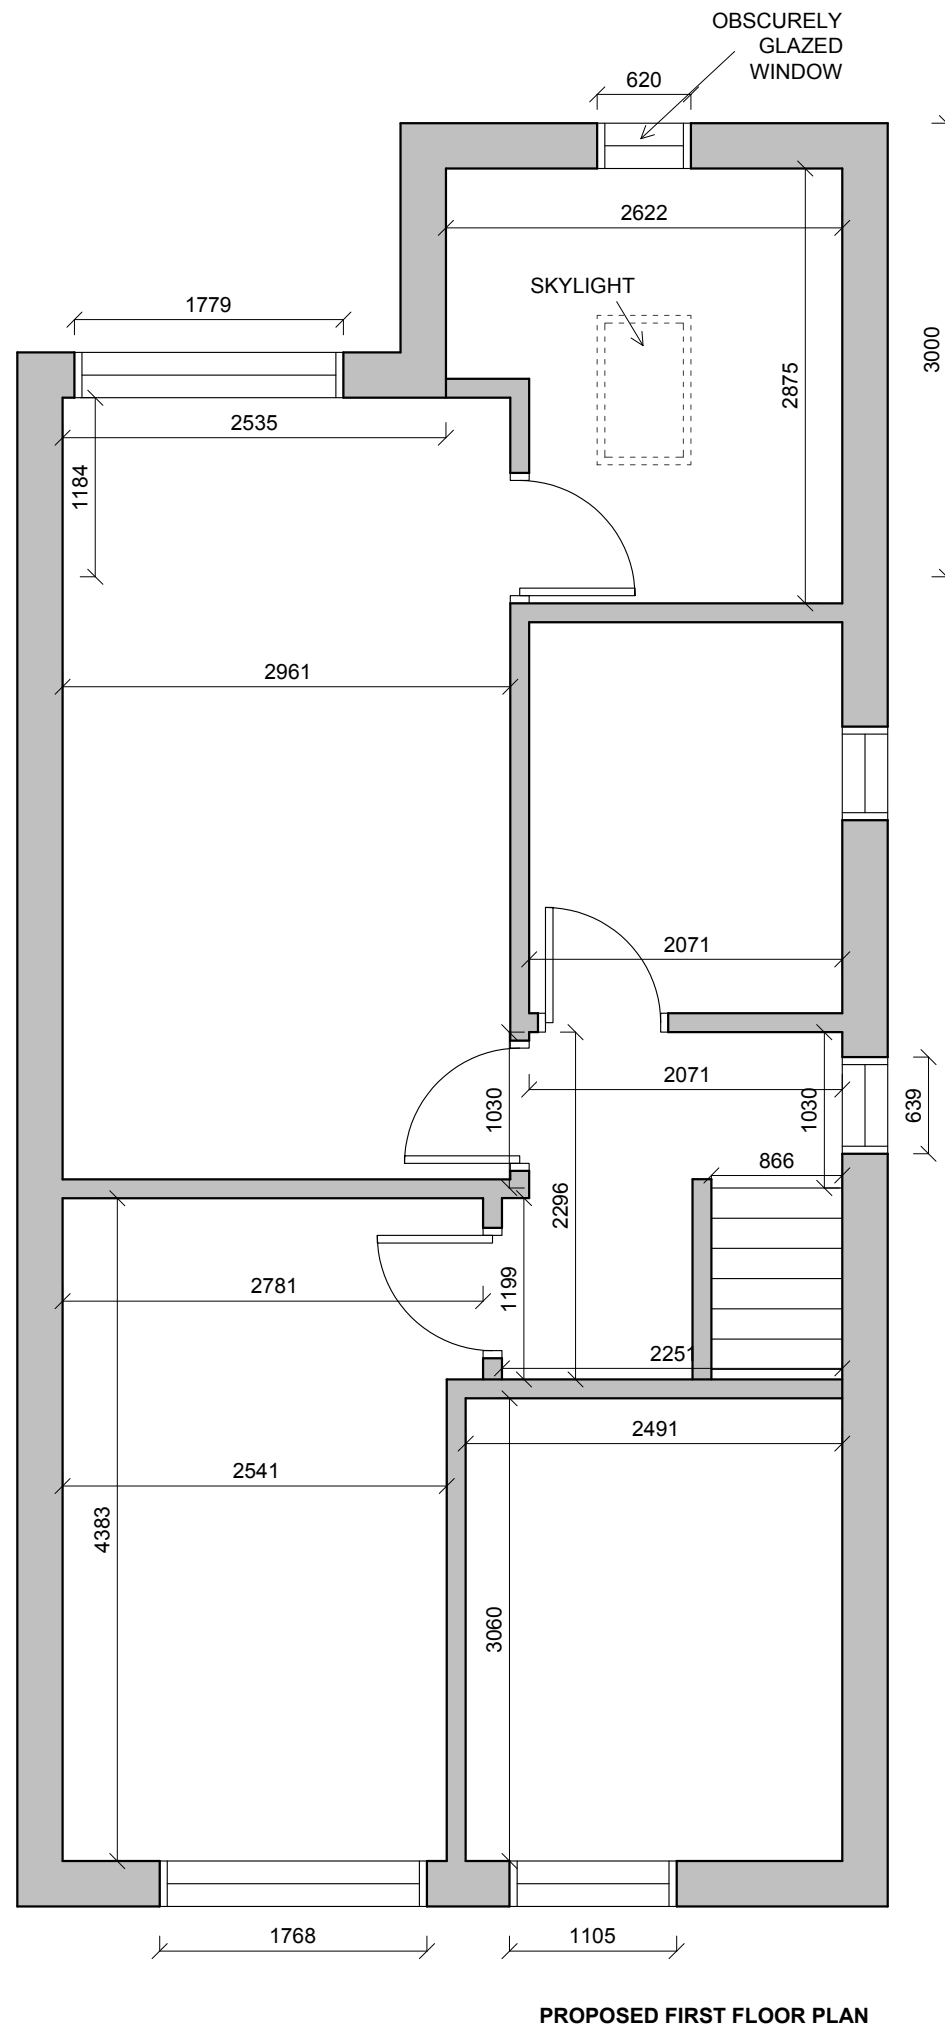
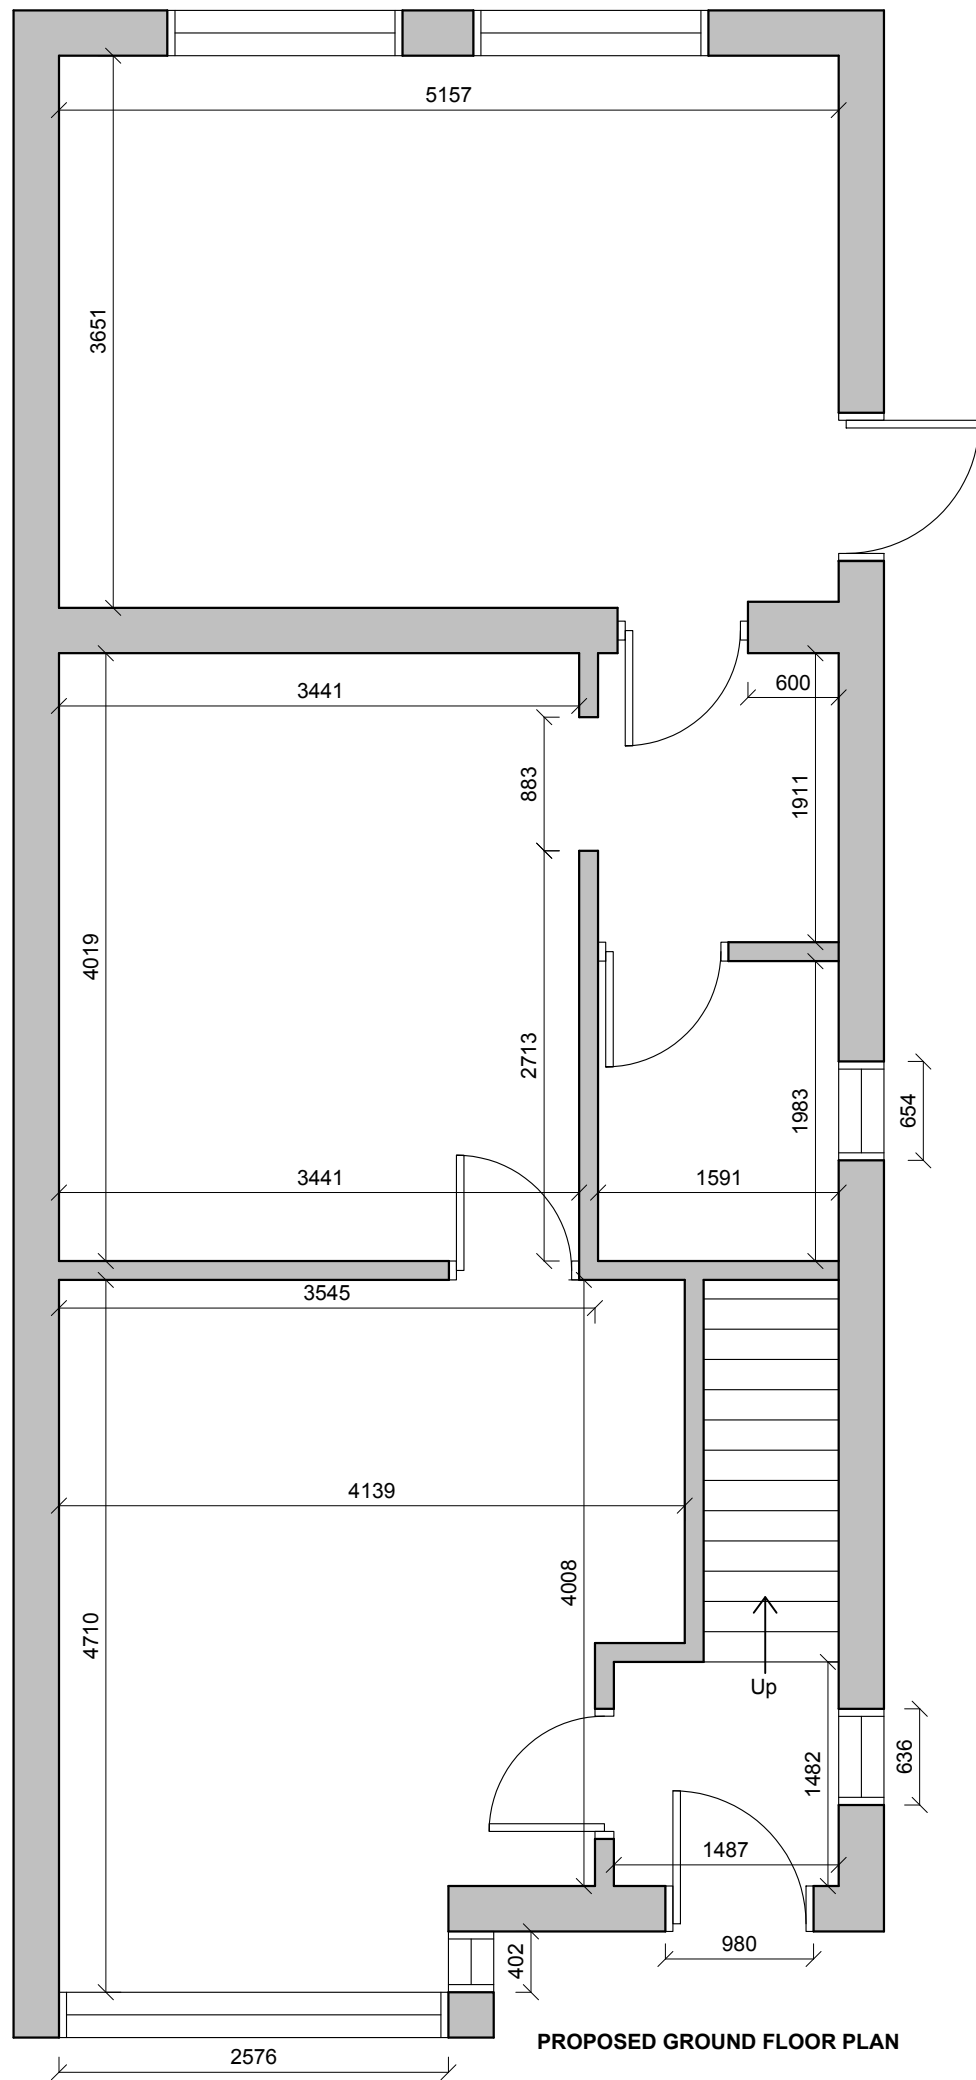


General Notes

No.	Revision/Issue	Date
-----	----------------	------

Firm Name and Address

 **Mason and Marlowe**

Mason and Marlowe Ltd.
Project Managers and Quantity Surveyors

5 Picadilly Place
Manchester, M1 3BR

Project Name and Address

14 Rosewood Road
Manchester
M9 6QJ

Project	Sheet A3
Date 04/04/2023	
Scale 1/50	