



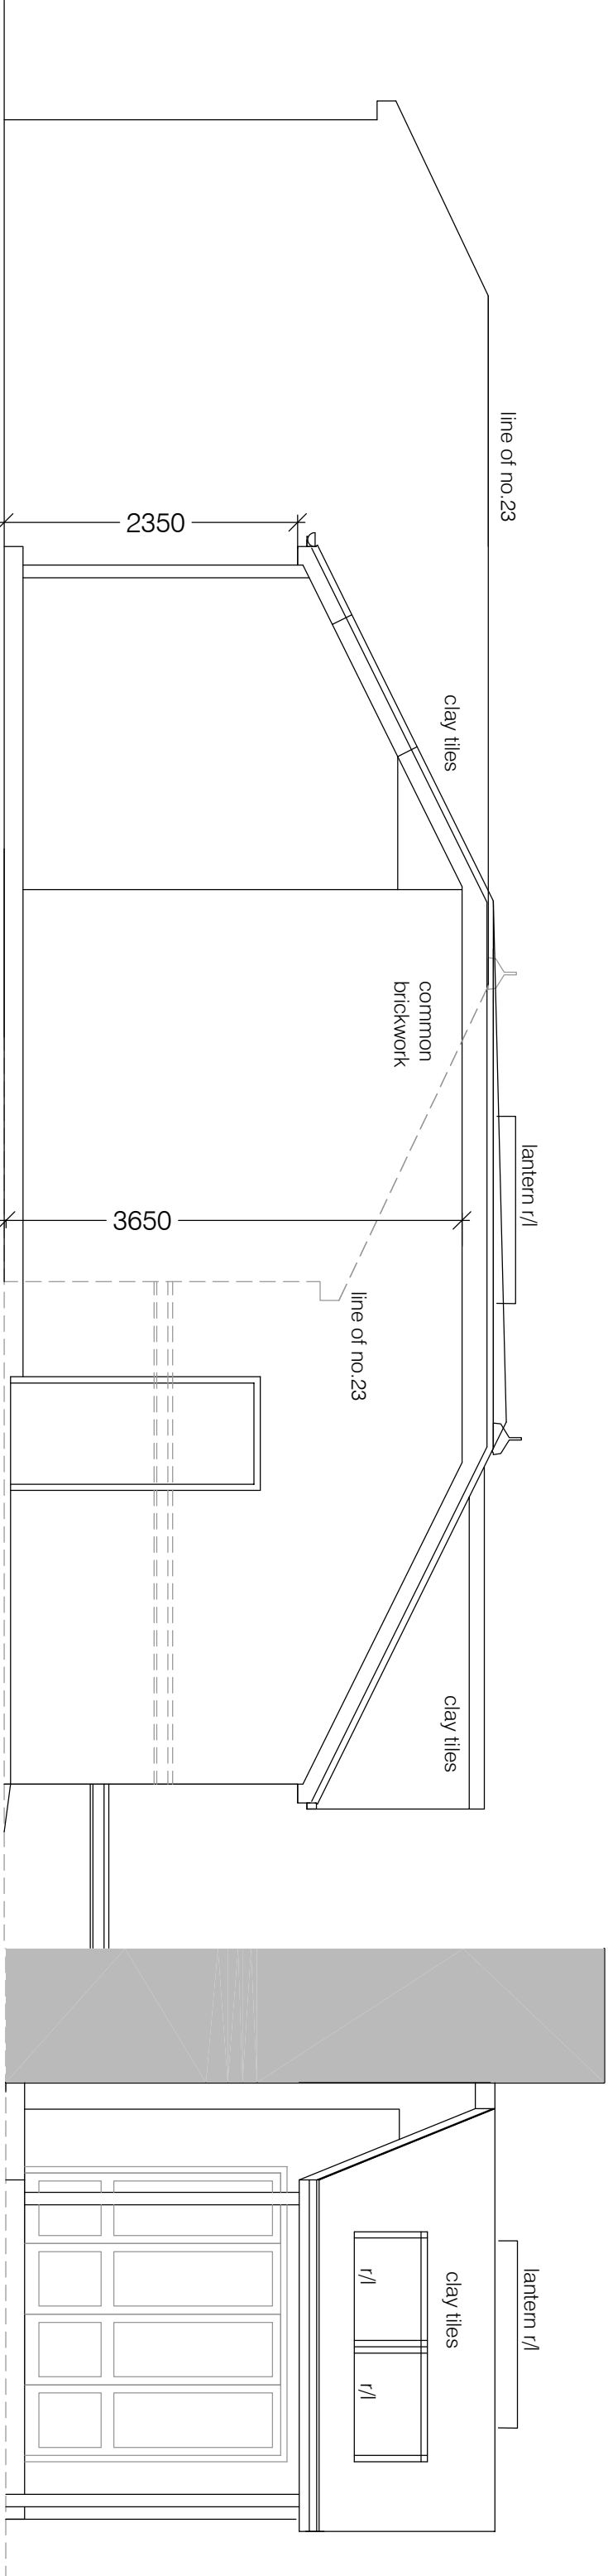

proposed rear elevation

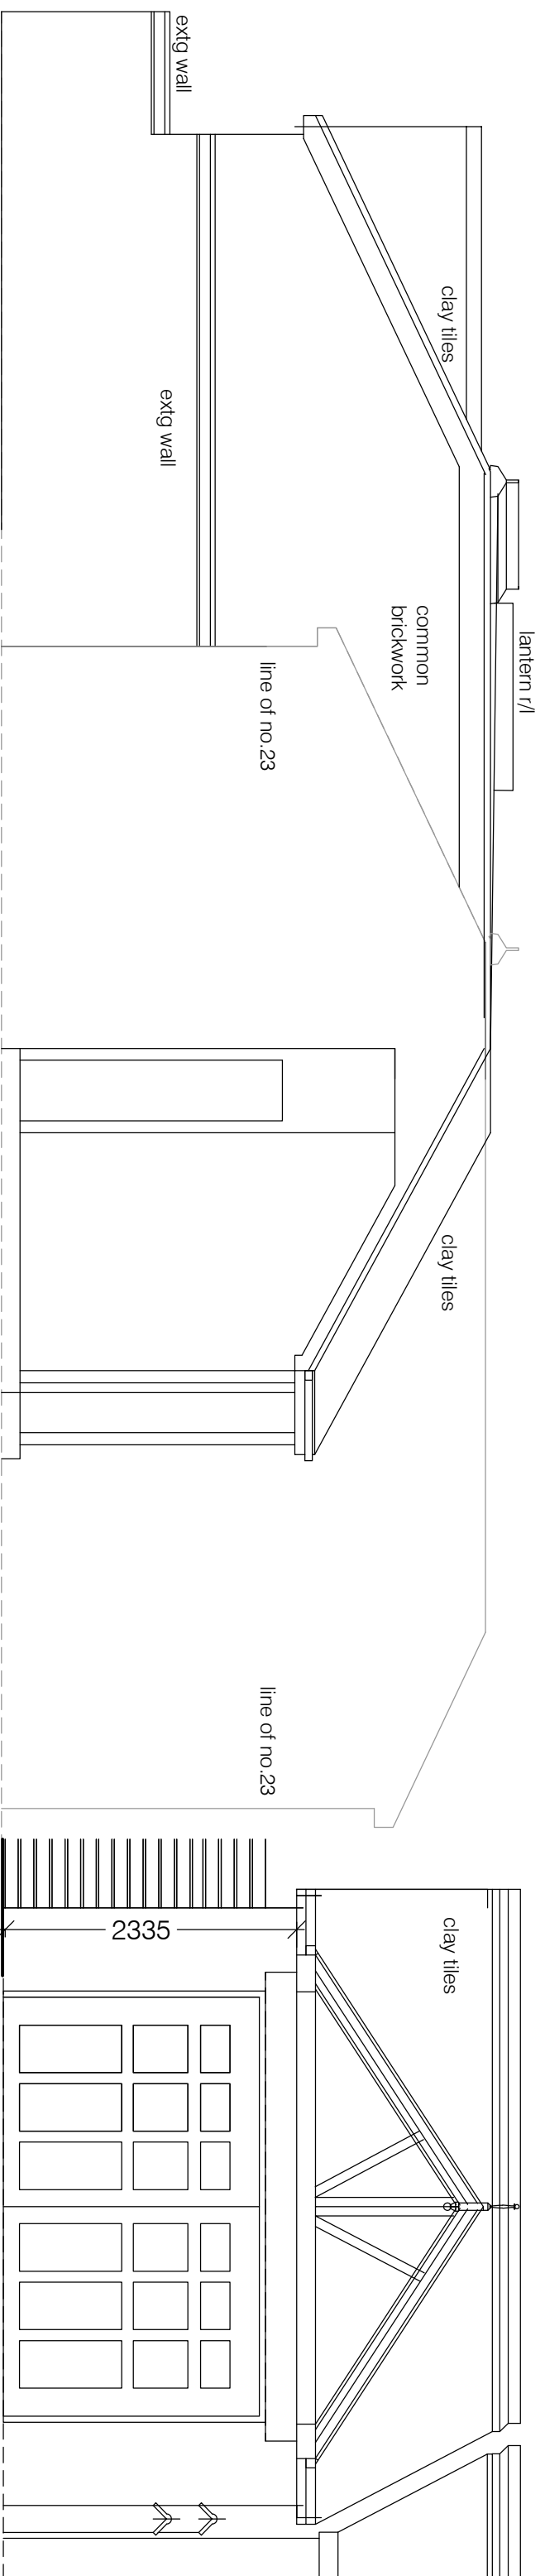

proposed side elevation to house

proposed side elevation to no.23

proposed front elevation