




EXISTING FRONT GARDEN LAYOUT

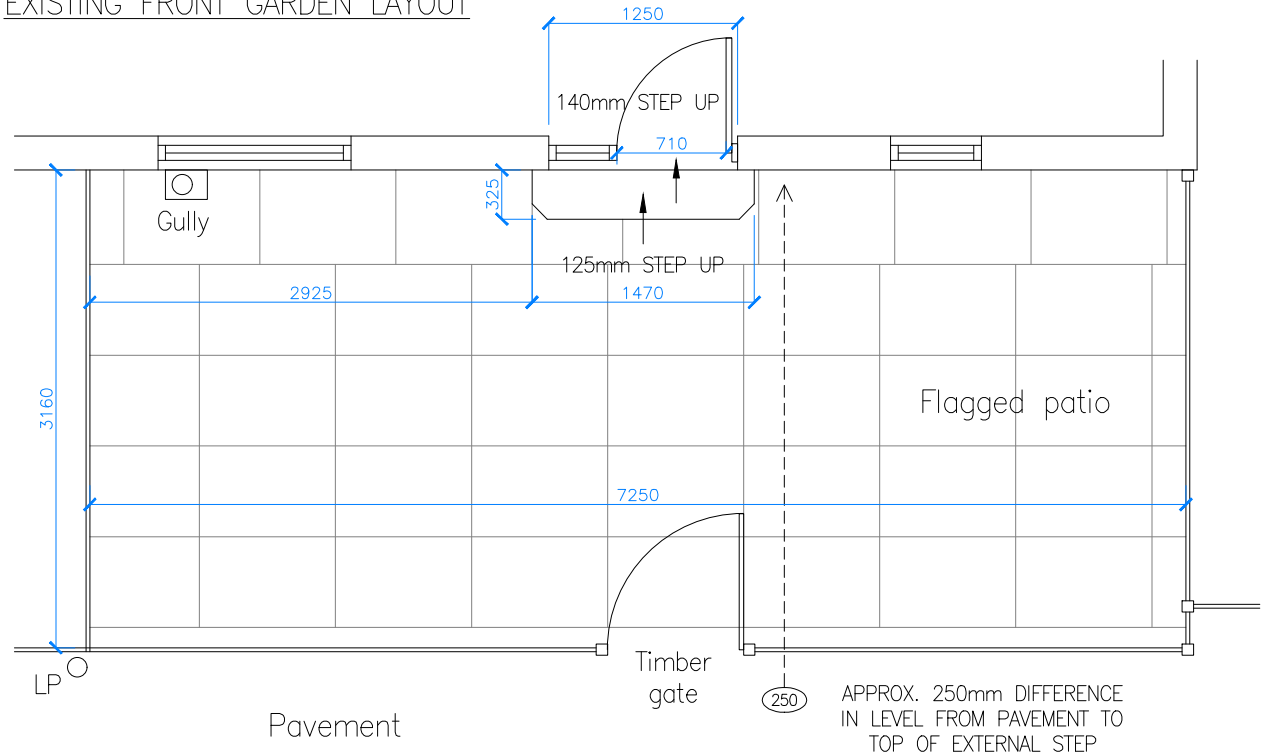


ELEVATION DETAIL A-A

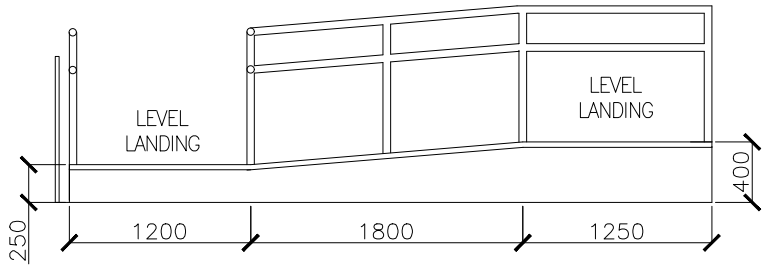

ELEVATION DETAIL B-B

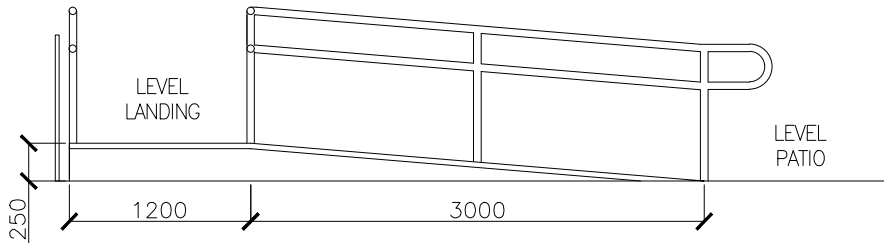

PROPOSED FRONT GARDEN LAYOUT

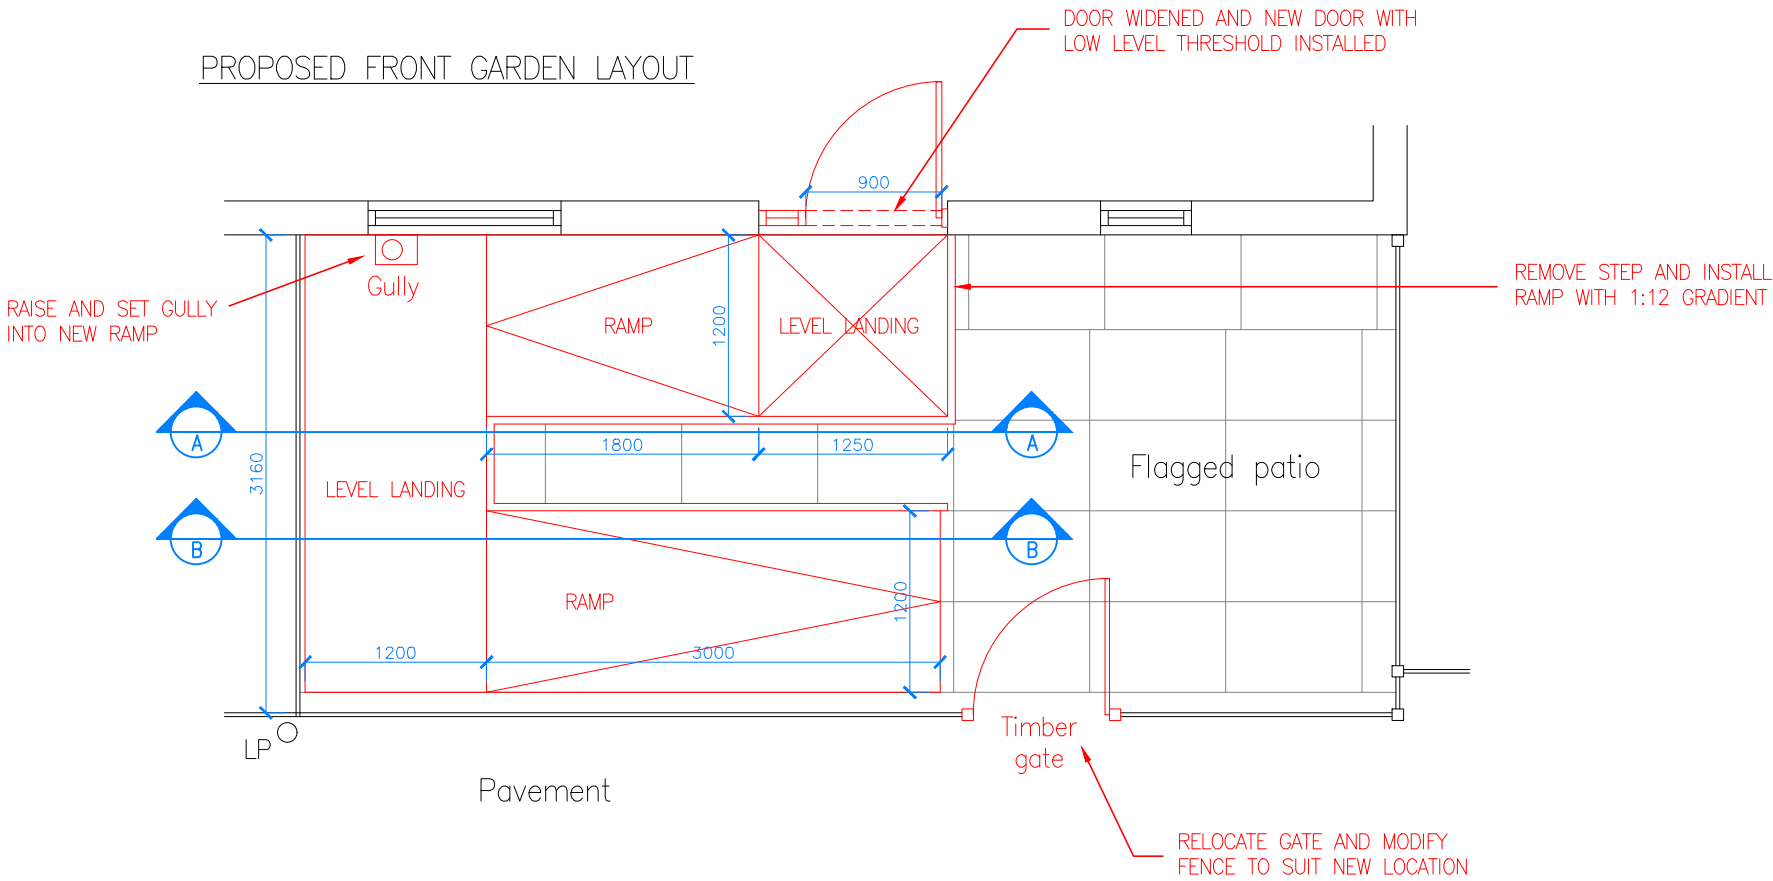

A	RAMP ELEVATIONS AMENDED	23.01.23	AU	AU
REV	DESCRIPTION	DATE	BY	CHK
Project:				
8 Grasscroft Close, Manchester				
Drawing Title:				
Existing and Proposed Front Garden Layout				
Drawing No.:				
200-001				
Scale @ A3	Revision:	Status:	Drawn By:	Date:
1:50	A		AU	08/08/22