




GROUND FLOOR

5m

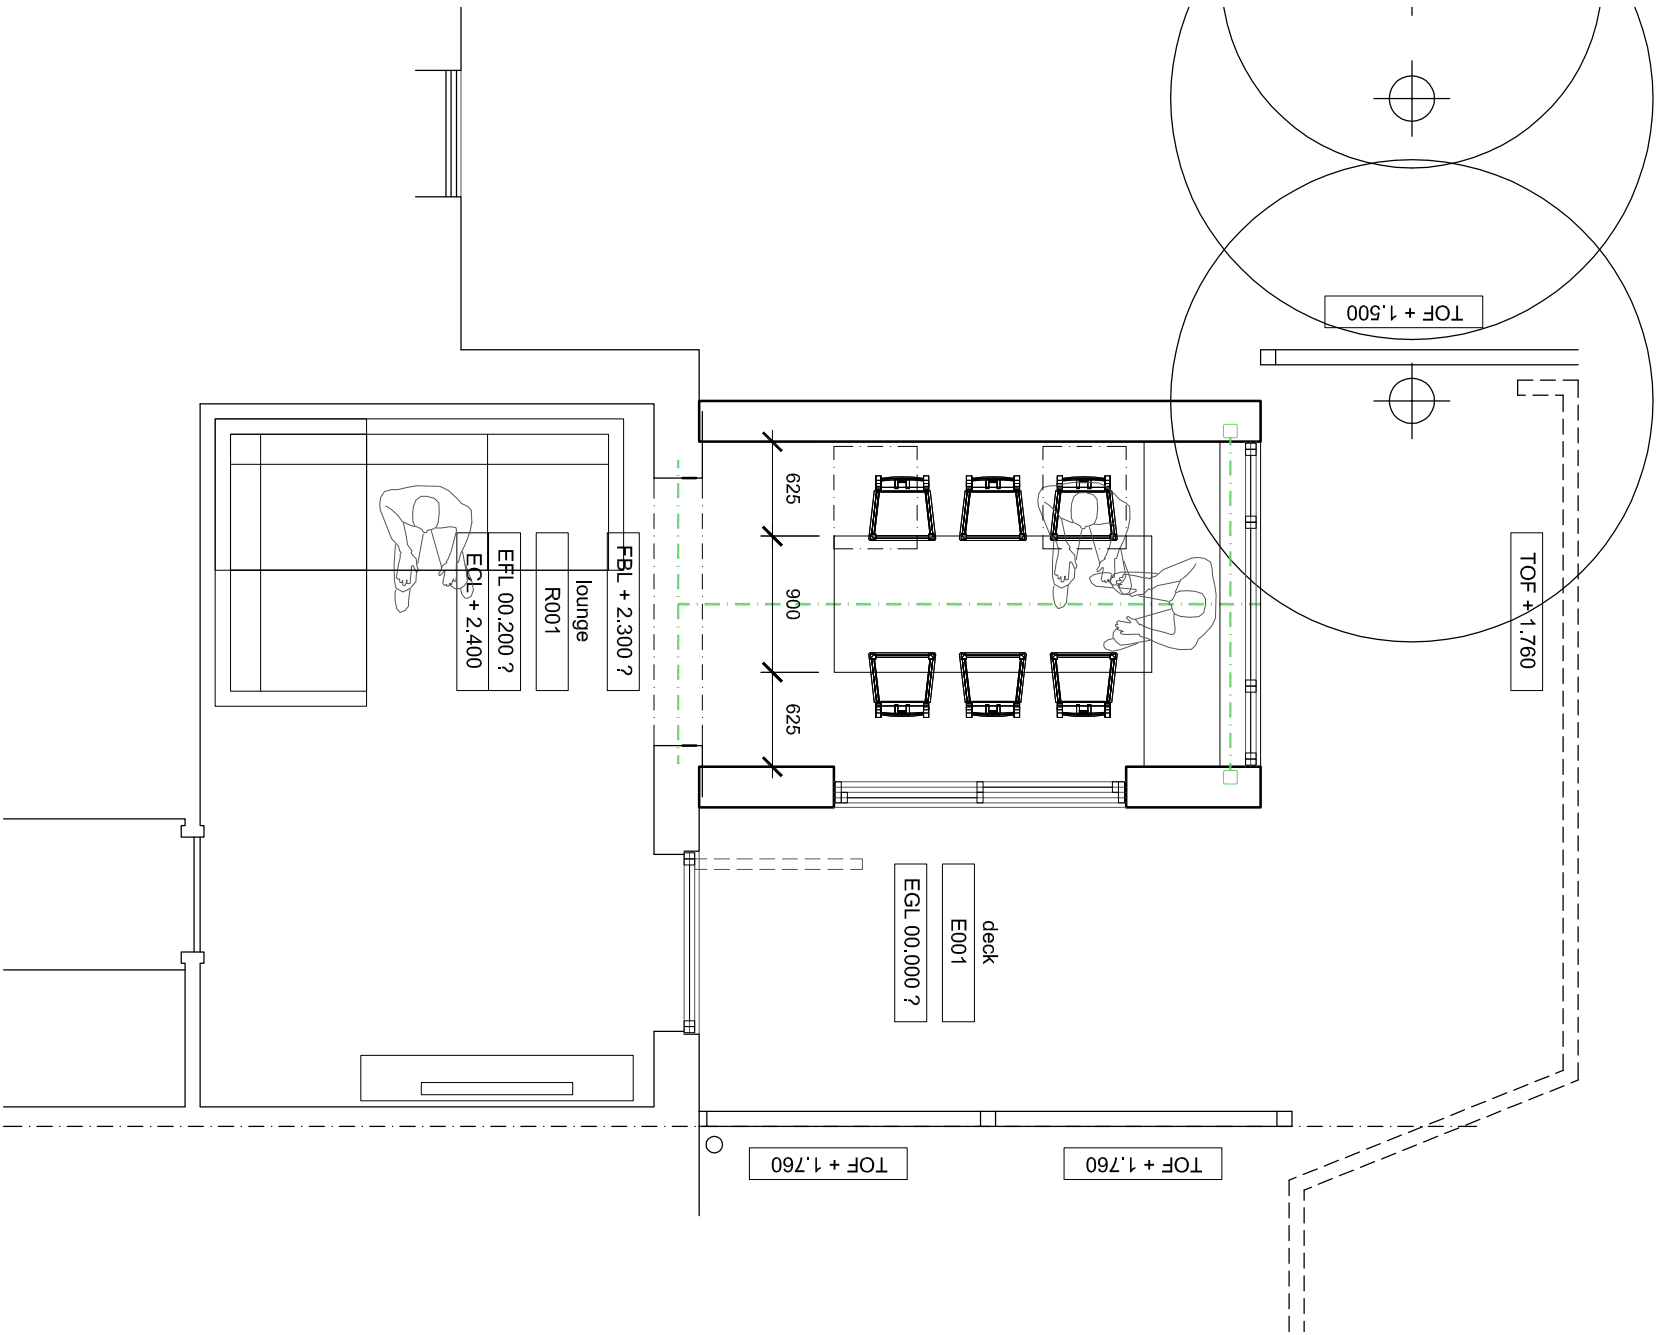

FIRST FLOOR

5m

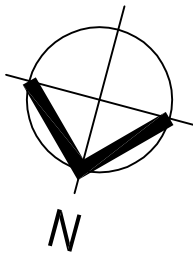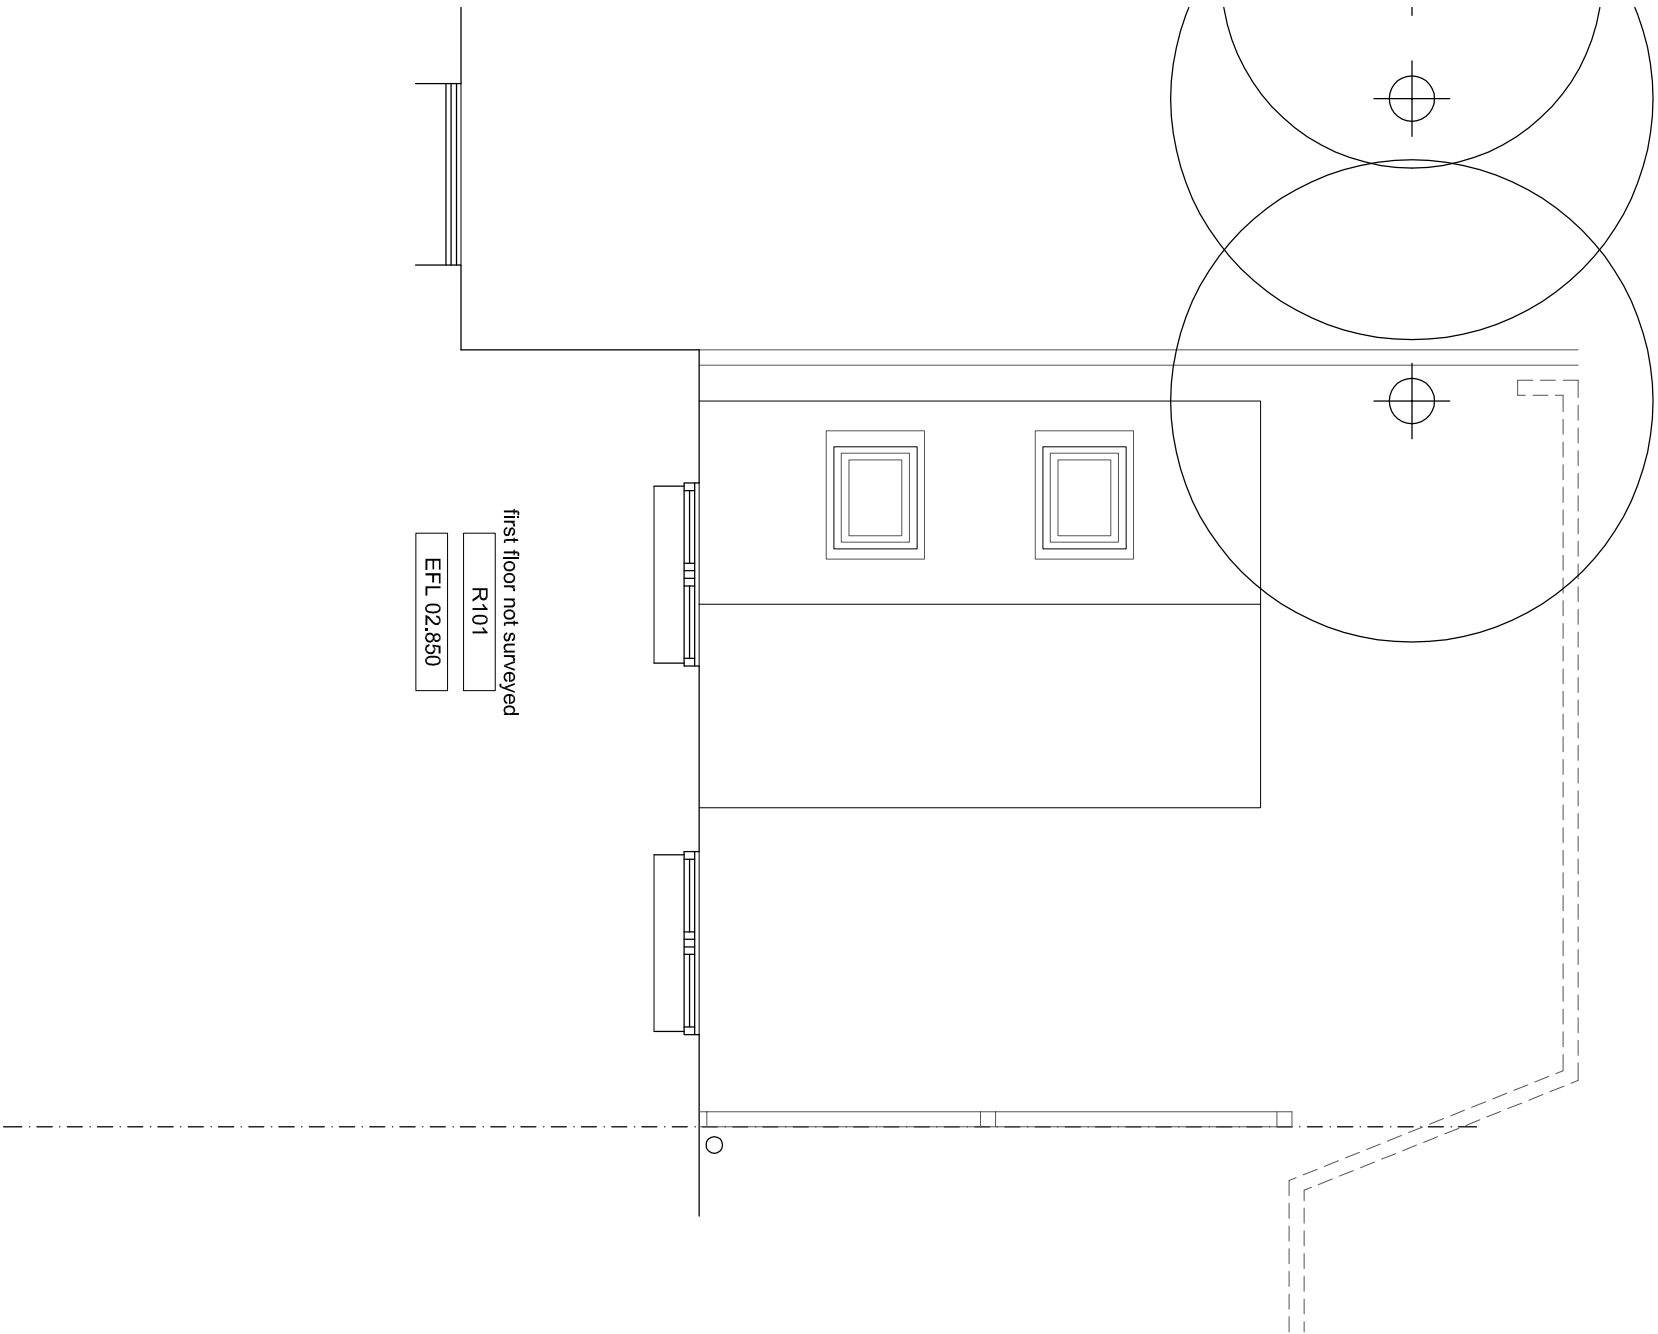

DWG	2213-P1301
SCALE	DATE
1:50 (A3)	JAN 23

10 DOVECOTE MEWS | CHORLTON | M21 9HN PROPOSED PLANS

