



Proposed Front Garden Layout

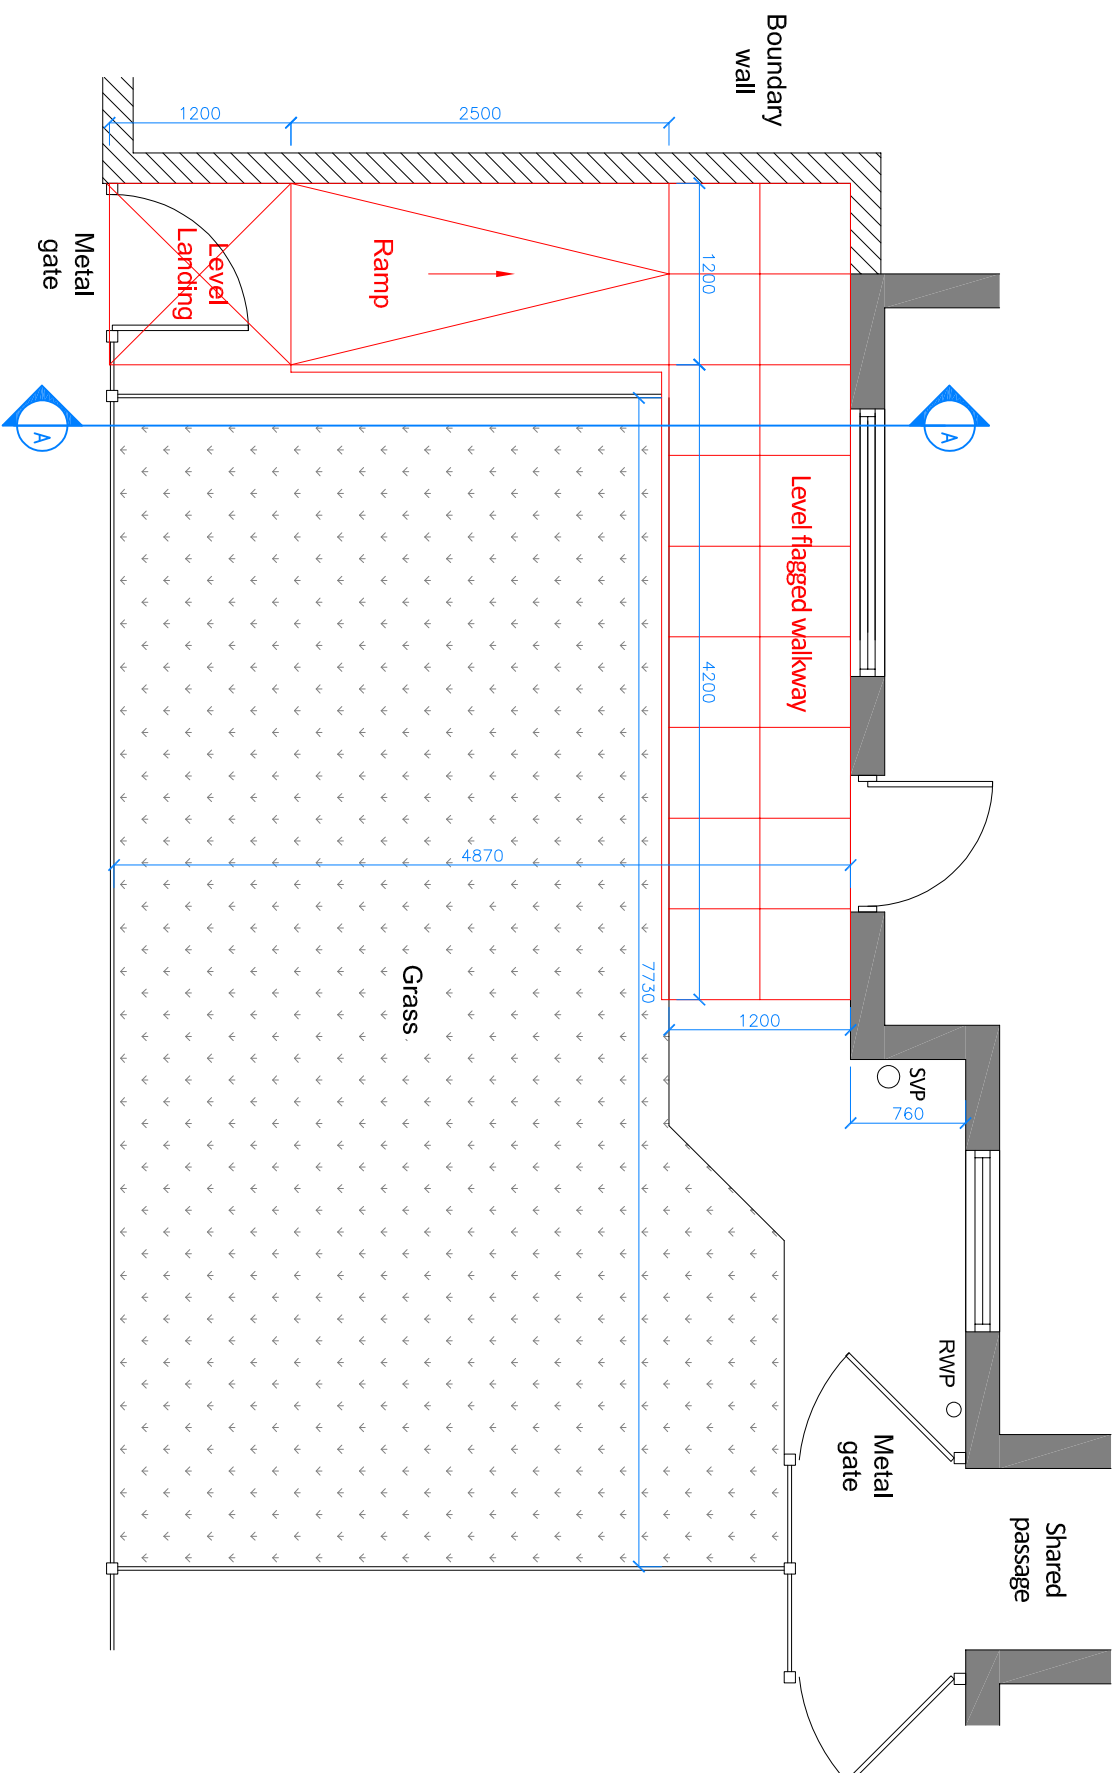

Elevation Detail A-A

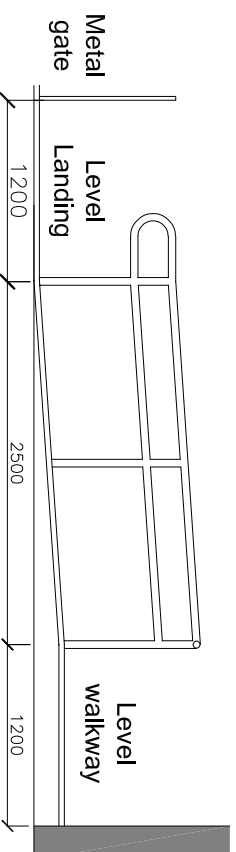

Schedule of Proposed Works:

- Create raised flagged walkway at same level as internal floor level.
- Install ramp with 1:12 gradient up to level walkway.

REV	DESCRIPTION	DATE	BY	CHK
Project:				
10 Folkestone Road East, Manchester				
Drawing Title:				
Proposed Front Garden Layout				
Drawing No.:				
M4-213-003				
Scale @ A3	Revision:	Status:	Drawn By:	Date:
1:50		Proposal	AU	07/11/22