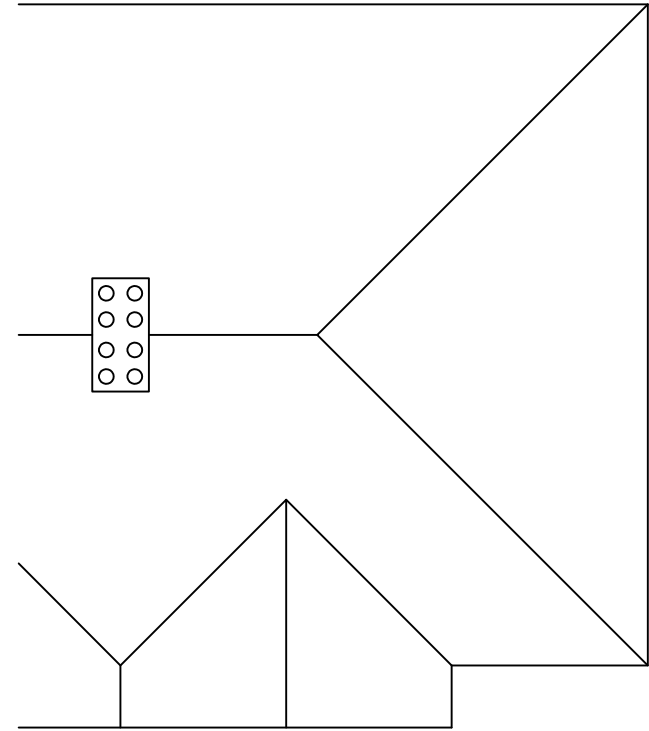
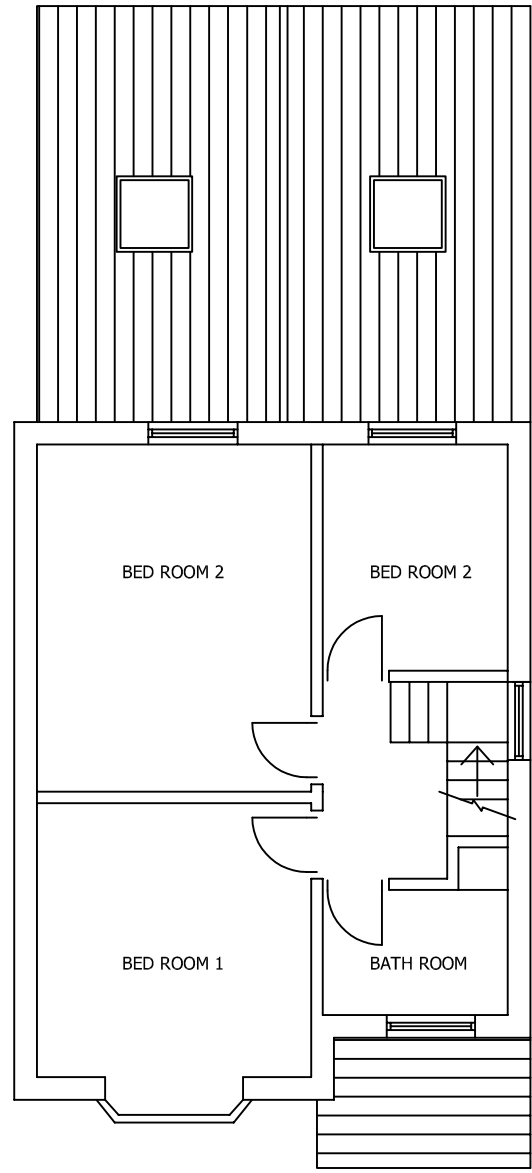
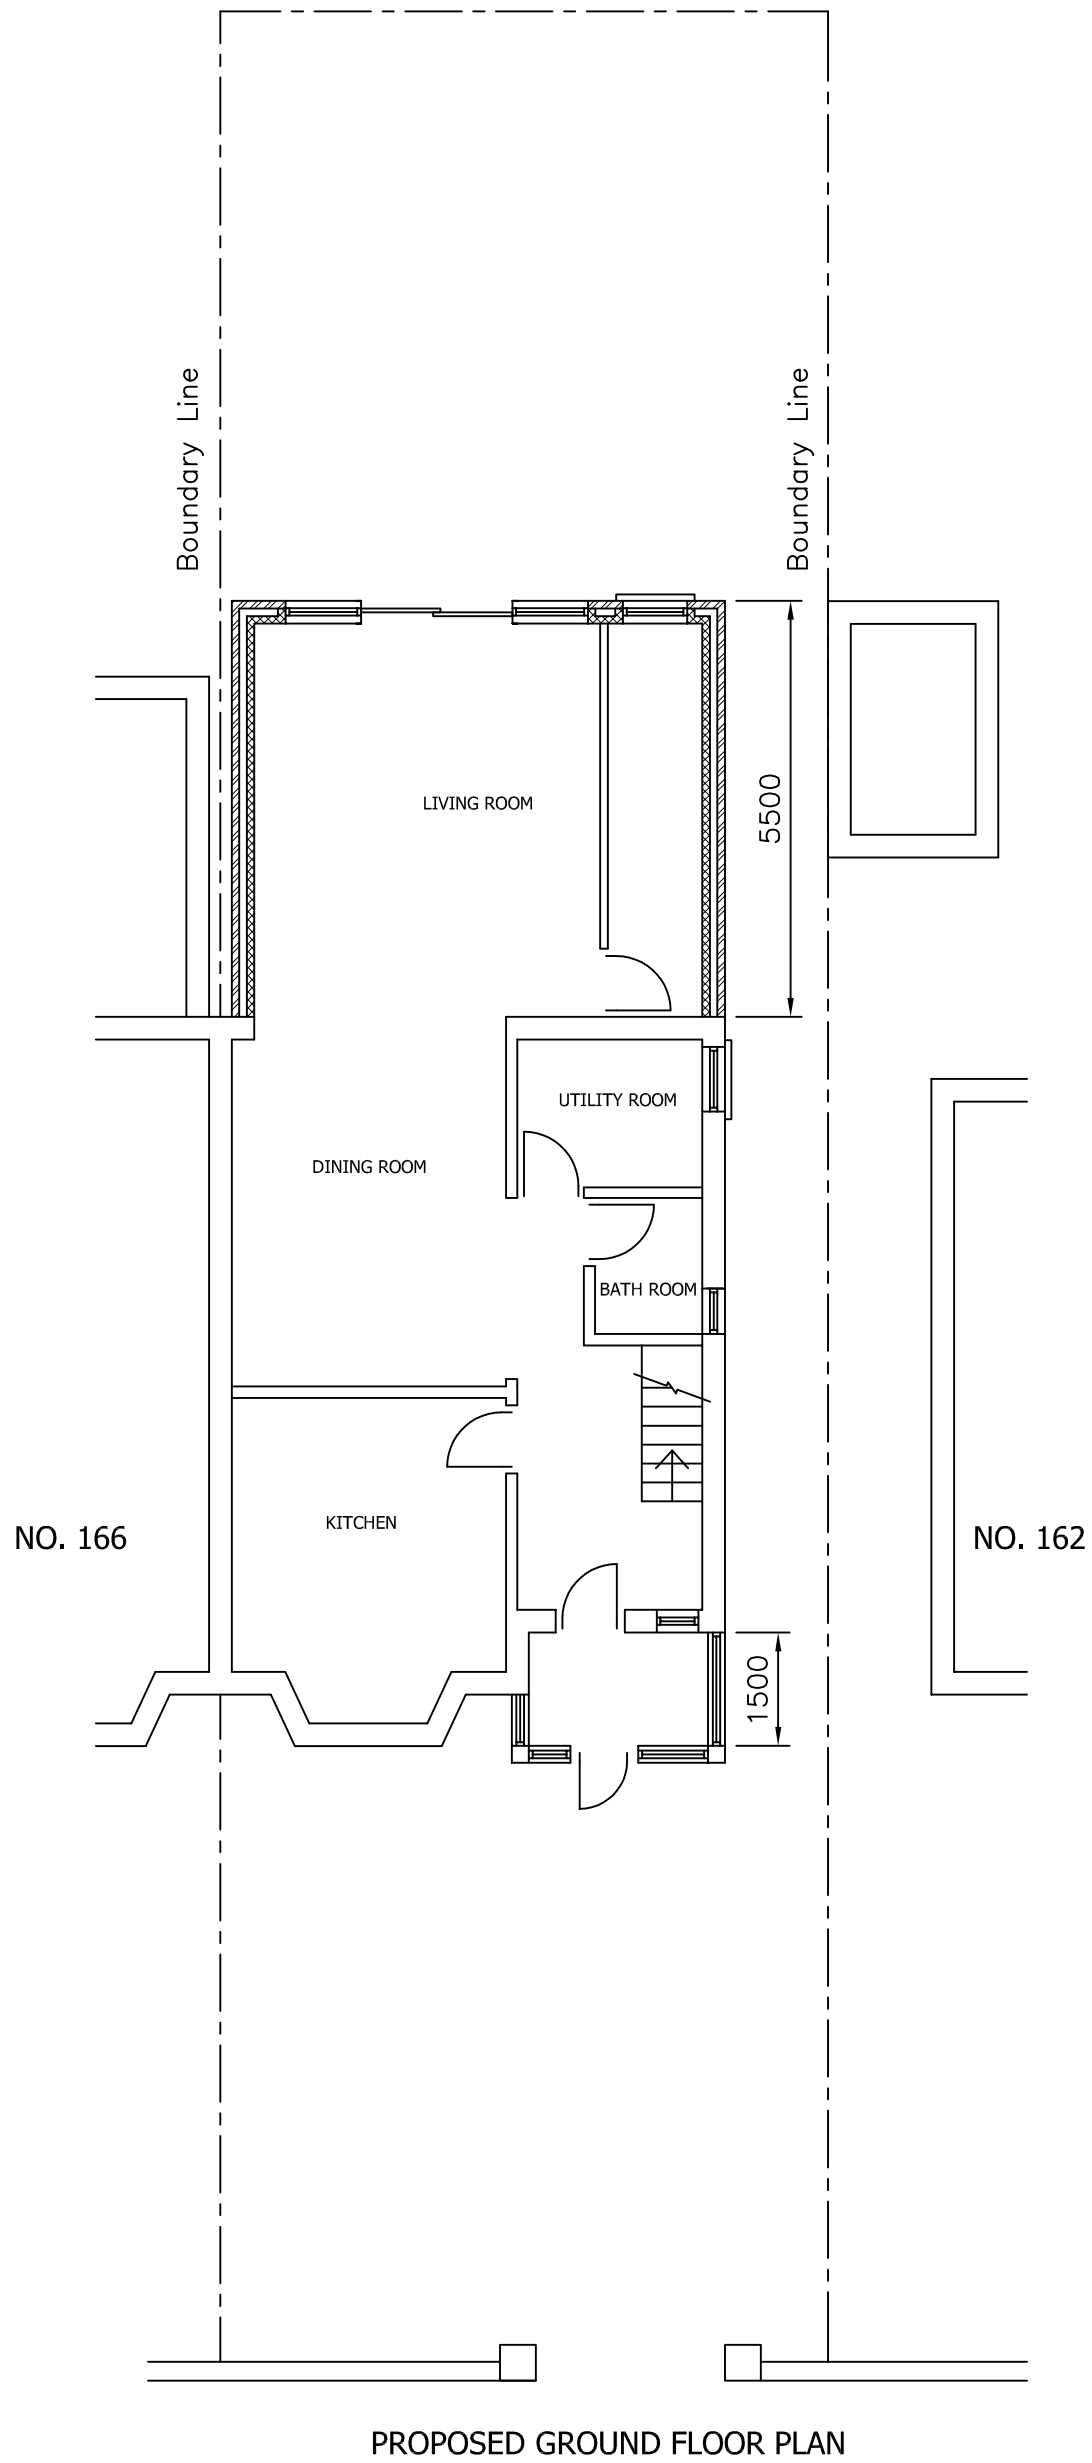


TITLE PROPOSED FLOOR LAYOUTS					
PROJECT PROPOSED SINGLE STOREY REAR EXTENSION AND FRONT PORCH AT 164 BIRCHFIELDS ROAD MANCHESTER					
PLOT SCALE 1:1	SCALE 1:100	DRN F.A.	DATE 01/23	DRAWING No. 03	REV -