
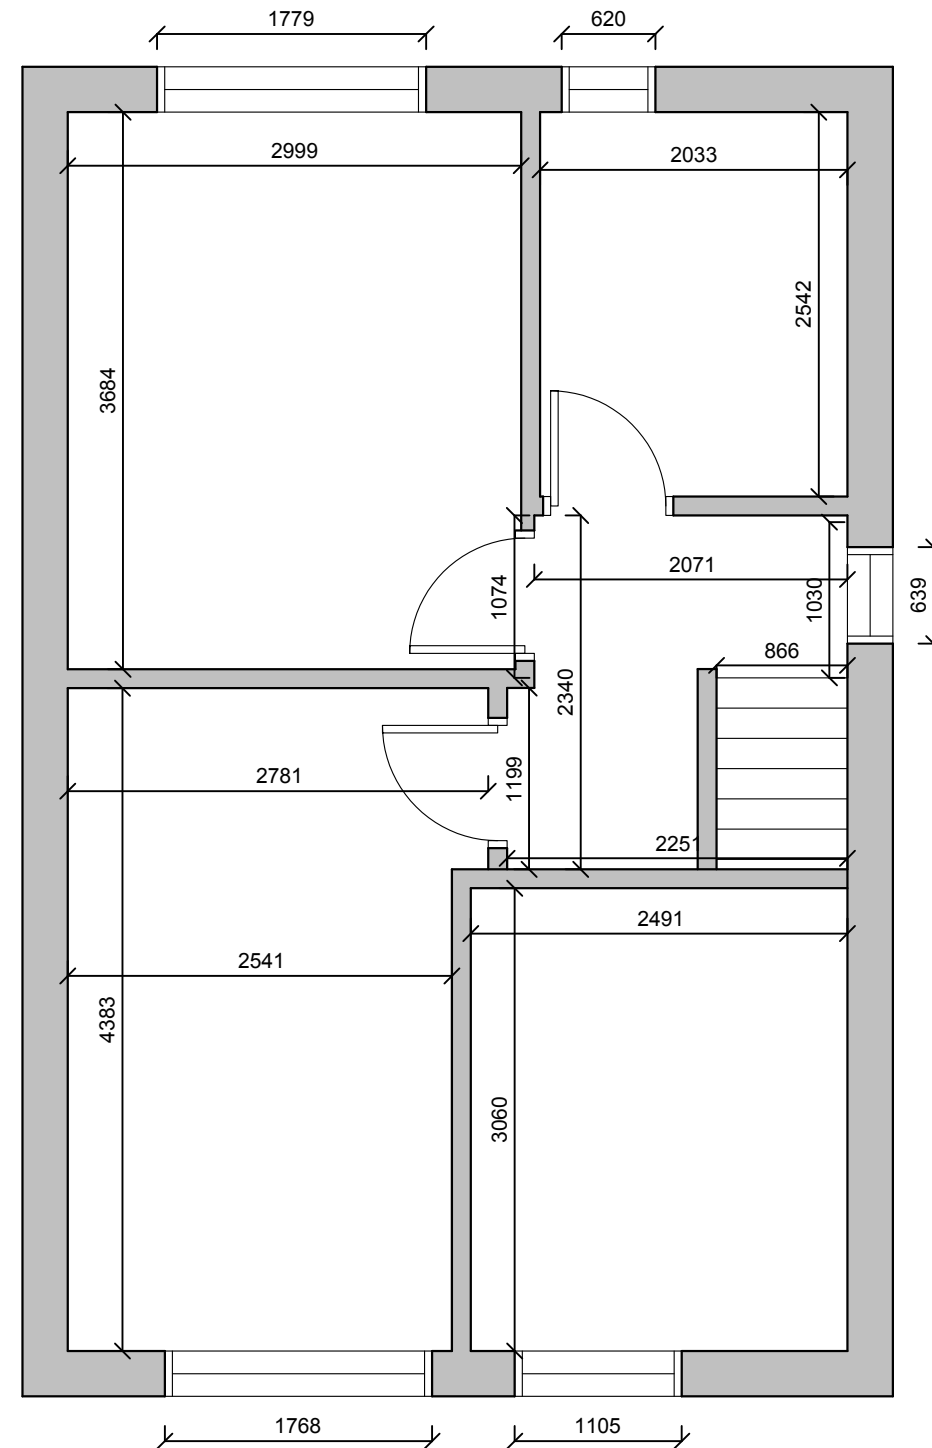
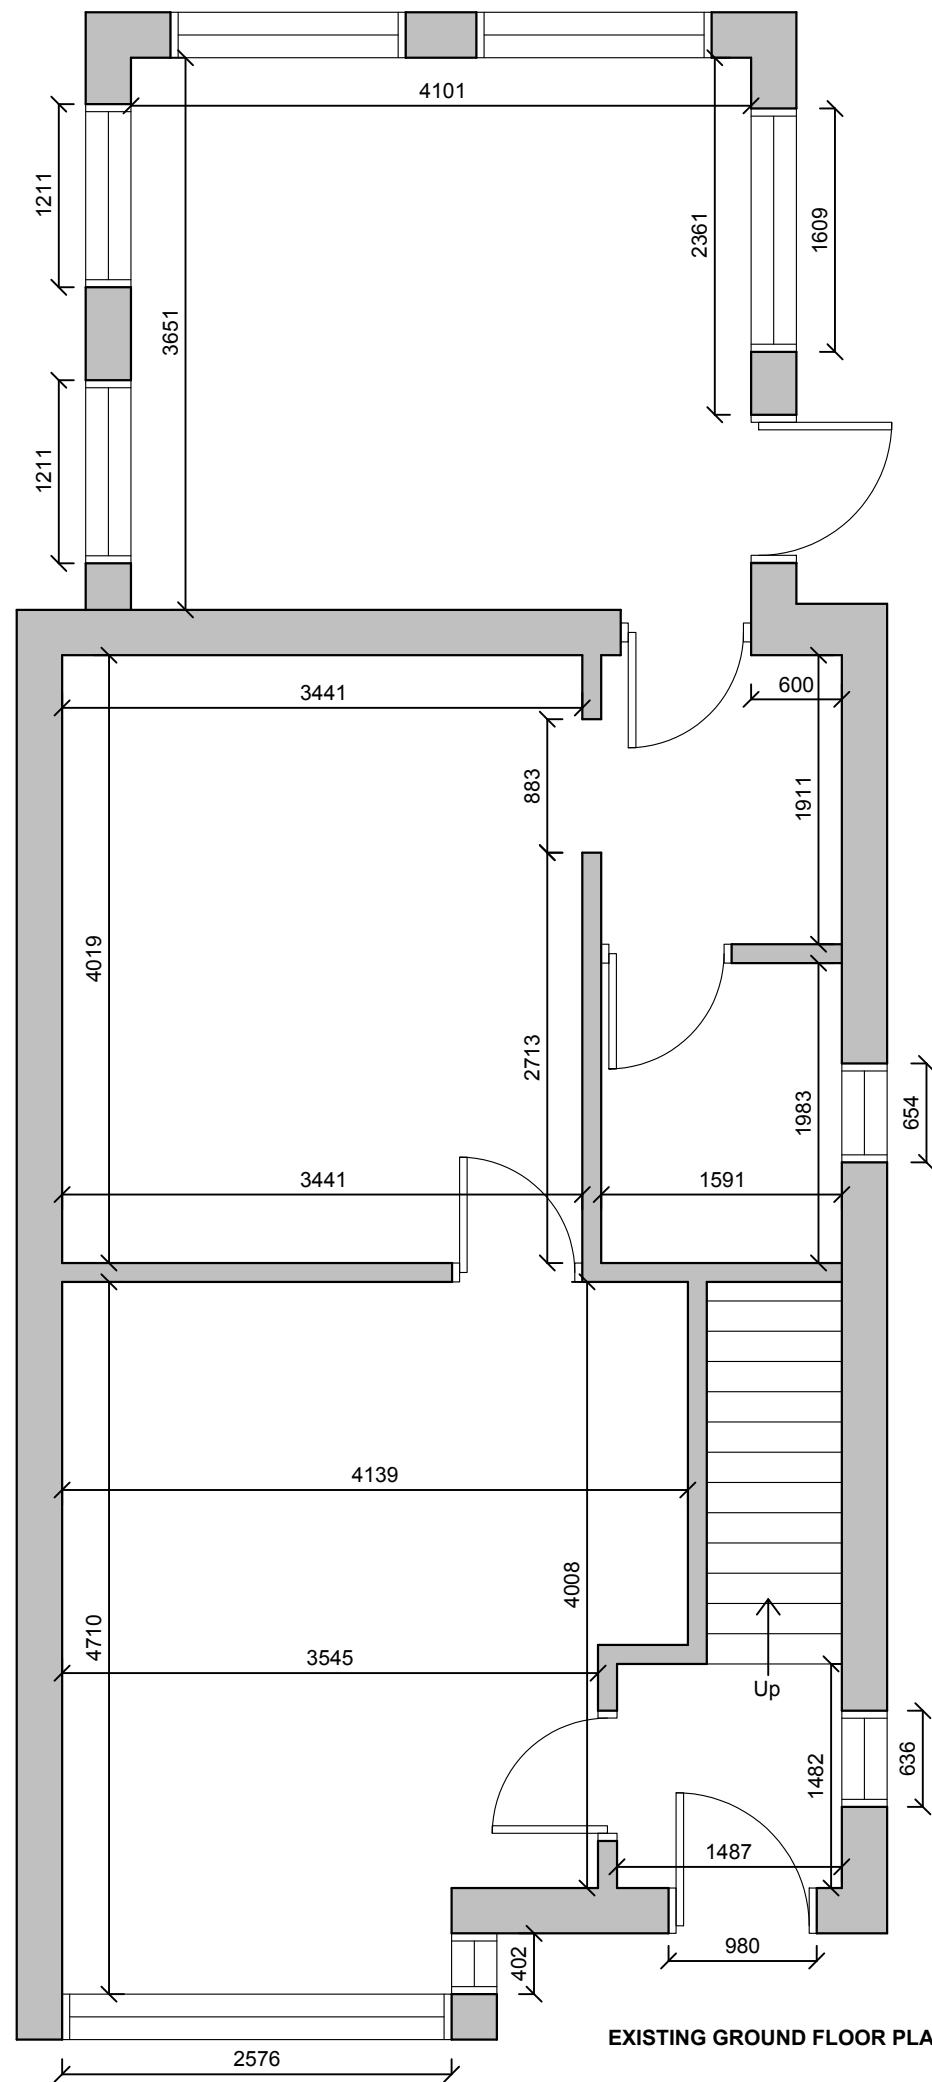


General Notes

No.	Revision/Issue	Date

Firm Name and Address

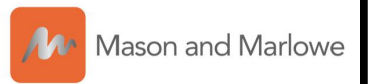

Mason and Marlowe Ltd.
Project Managers and Quantity Surveyors

5 Picadilly Place
Manchester, M1 3BR

Project Name and Address

14 Rosewood Road
Manchester
M9 6QJ

Project

Date
06/02/2023

Scale
1/50

Sheet

A3