

Notes:



Copyright: All rights reserved. This drawing must not be reproduced without permission from AA Projects Ltd. Do not scale off this drawing. All dimensions are to be checked on site by contractor / sub contractor. Any discrepancies to be reported to AA Projects Ltd.

Rev	Date	Revision notes	By	Check
-----	------	----------------	----	-------


L2 Pilkington Court
Sinclair Way
Prescot Business Park
Prescot
Liverpool
L34 1QG
Tel: 0151 430 2340

Office Locations
Birmingham, Leeds, Liverpool, London, Manchester, Oxford, Rugby, Newcastle
www.aaprojects.co.uk

Client Equans MCC		Drawing Title Hall Lane Resource Proposed Elevations 14 - 18	
Project Title PSDS Hall Lane Resource Centre		Drawn LK	Date 11/22
		Checked	Date 11/22
DWG No.	19972-HLC-207	Scale	1:100
		Revision	

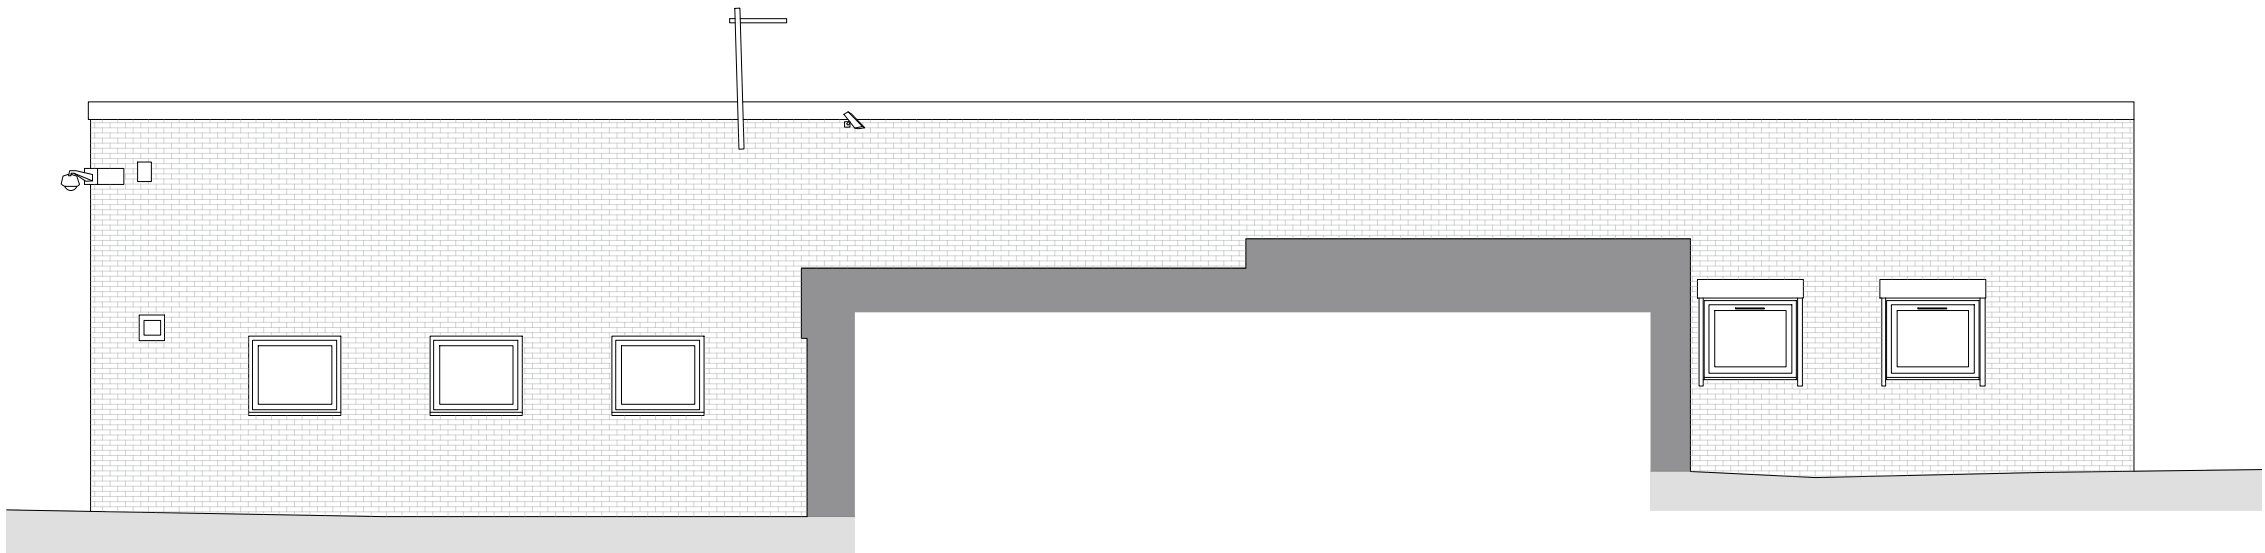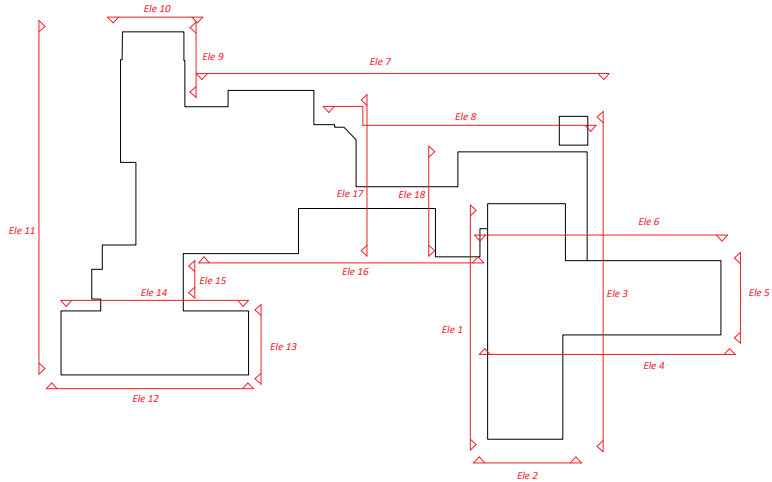


Elevation 14

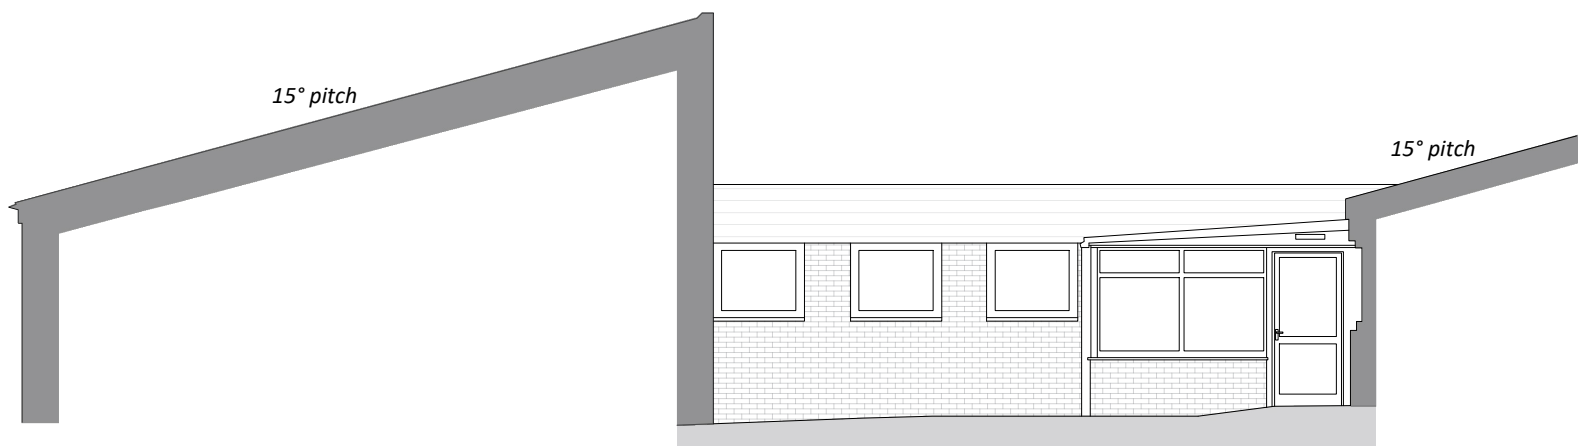


Elevation 15



Elevation 16

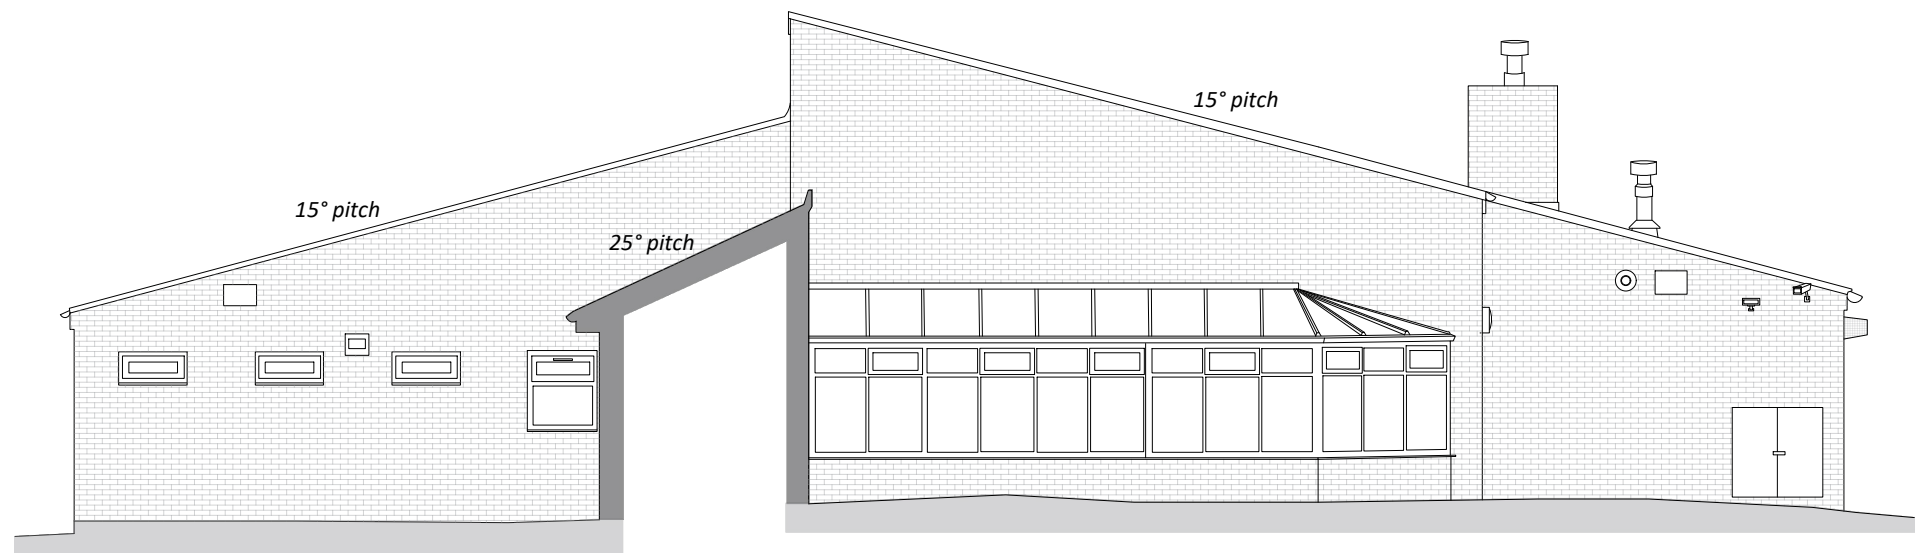

Elevation 17

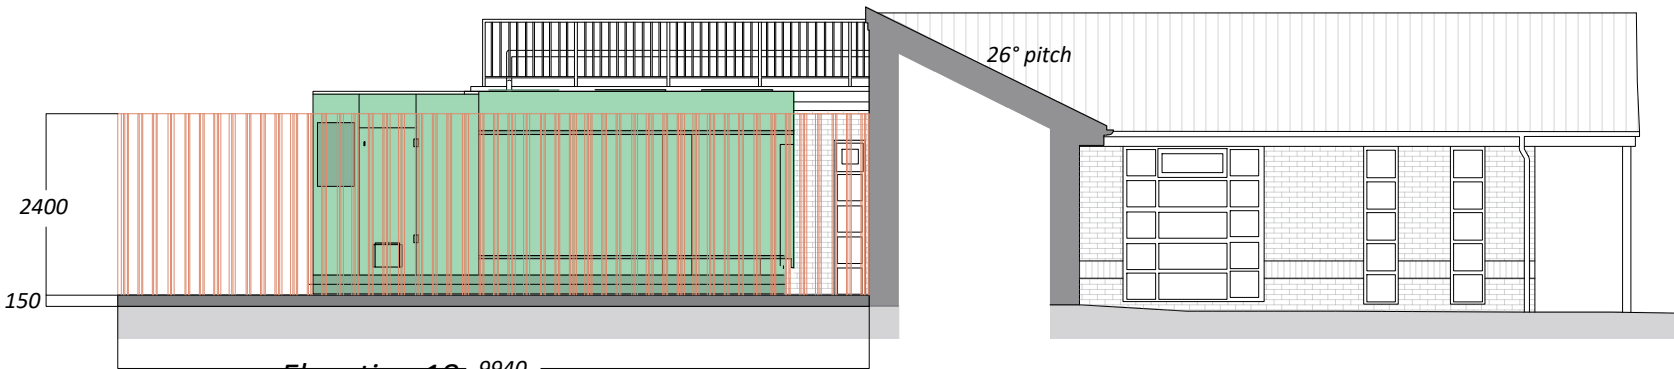

Elevation 18 9940

Scale (m)
1:100
0 5 10