


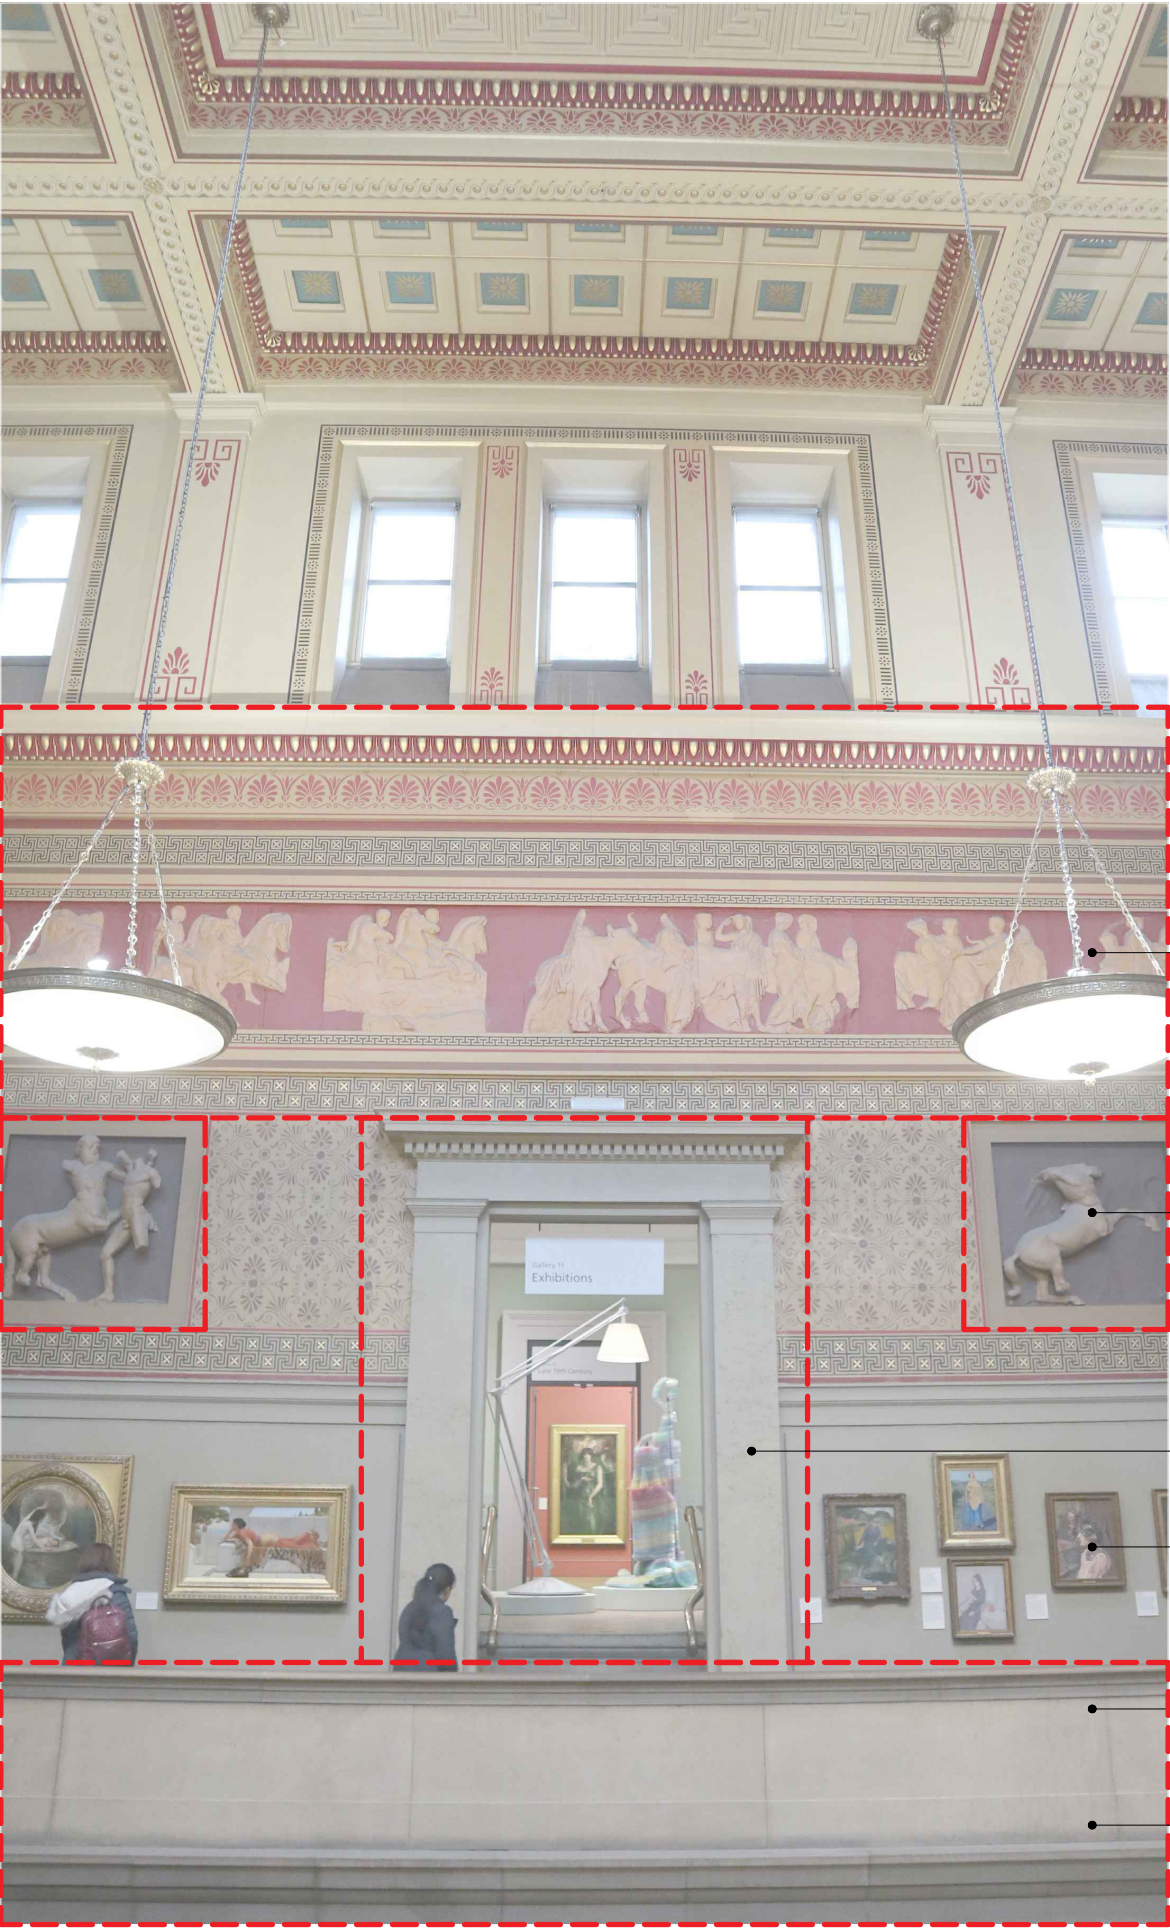

High level 3D plaster and paint - below window level

Protect with a loose breathable cloth (e.g. Tyvek) sheet as per specification clause 2.8.3

3D wall fixed plaster casts - at door head level

Protect with plywood boarding supported by scaffold as per specification clause 2.8.4

Door surround

Protect with foam and plywood as per specification clause 2.6.1

All loose artwork

To be removed by gallery curators prior to scaffold erection.

Stone balustrade

Protect with plywood sheeting as per specification clause 2.7.1

Stone balcony floor

Protect full extent with anti-nox sheeting and 2no. layers of scaffold board under contact points as per specification clause 2.5.2

Note:

All protection at **first floor** and above to remain in place permanently for the duration of the works

FIRST FLOOR SCAFFOLD PROTECTION


Note:

Do not scale from this drawing.

Dimensions are to be checked on site.

If in doubt please ask.

KEY PLAN

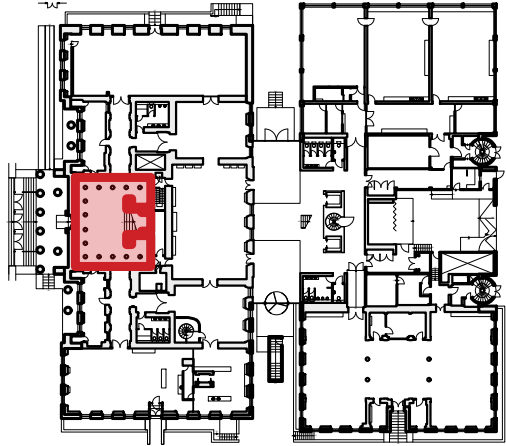

Note:

Drawings to be read in conjunction with Buttress' combined specification - Architectural Restoration Specification ref: 9518RS.

A 04/05/23 Initial issue for LBC

Rev Date/Intls Details

© The moral rights of the author are hereby asserted.
This drawing and design is the sole property of Buttress Ltd and must not be reproduced without permission.
Buttress Ltd is Registered in England and Wales: 5363573



Buttress

41 Bengal St
Manchester
M4 6AF

T 0161 236 3303
E contact@buttress.net
W www.buttress.net

Project Title Manchester Art Gallery
Client Manchester City Council
Location Mosley Street, Manchester

Drawing Title Atrium Roof Lantern Replacement
First Floor Scaffold Protection Details

Date 04/05/23
Checked NC
Scale NTS
Orig Paper Size A3

Status **Preliminary**

Project: Origin: Zone: Level: Type: Disc: Number: Rev:

9518-BA - B1 - 01 - DR - A - (09)002 - A