



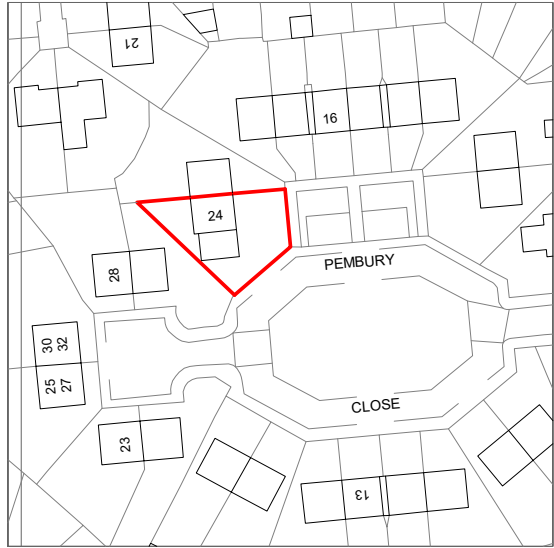


Site Location Plan
1 : 1250

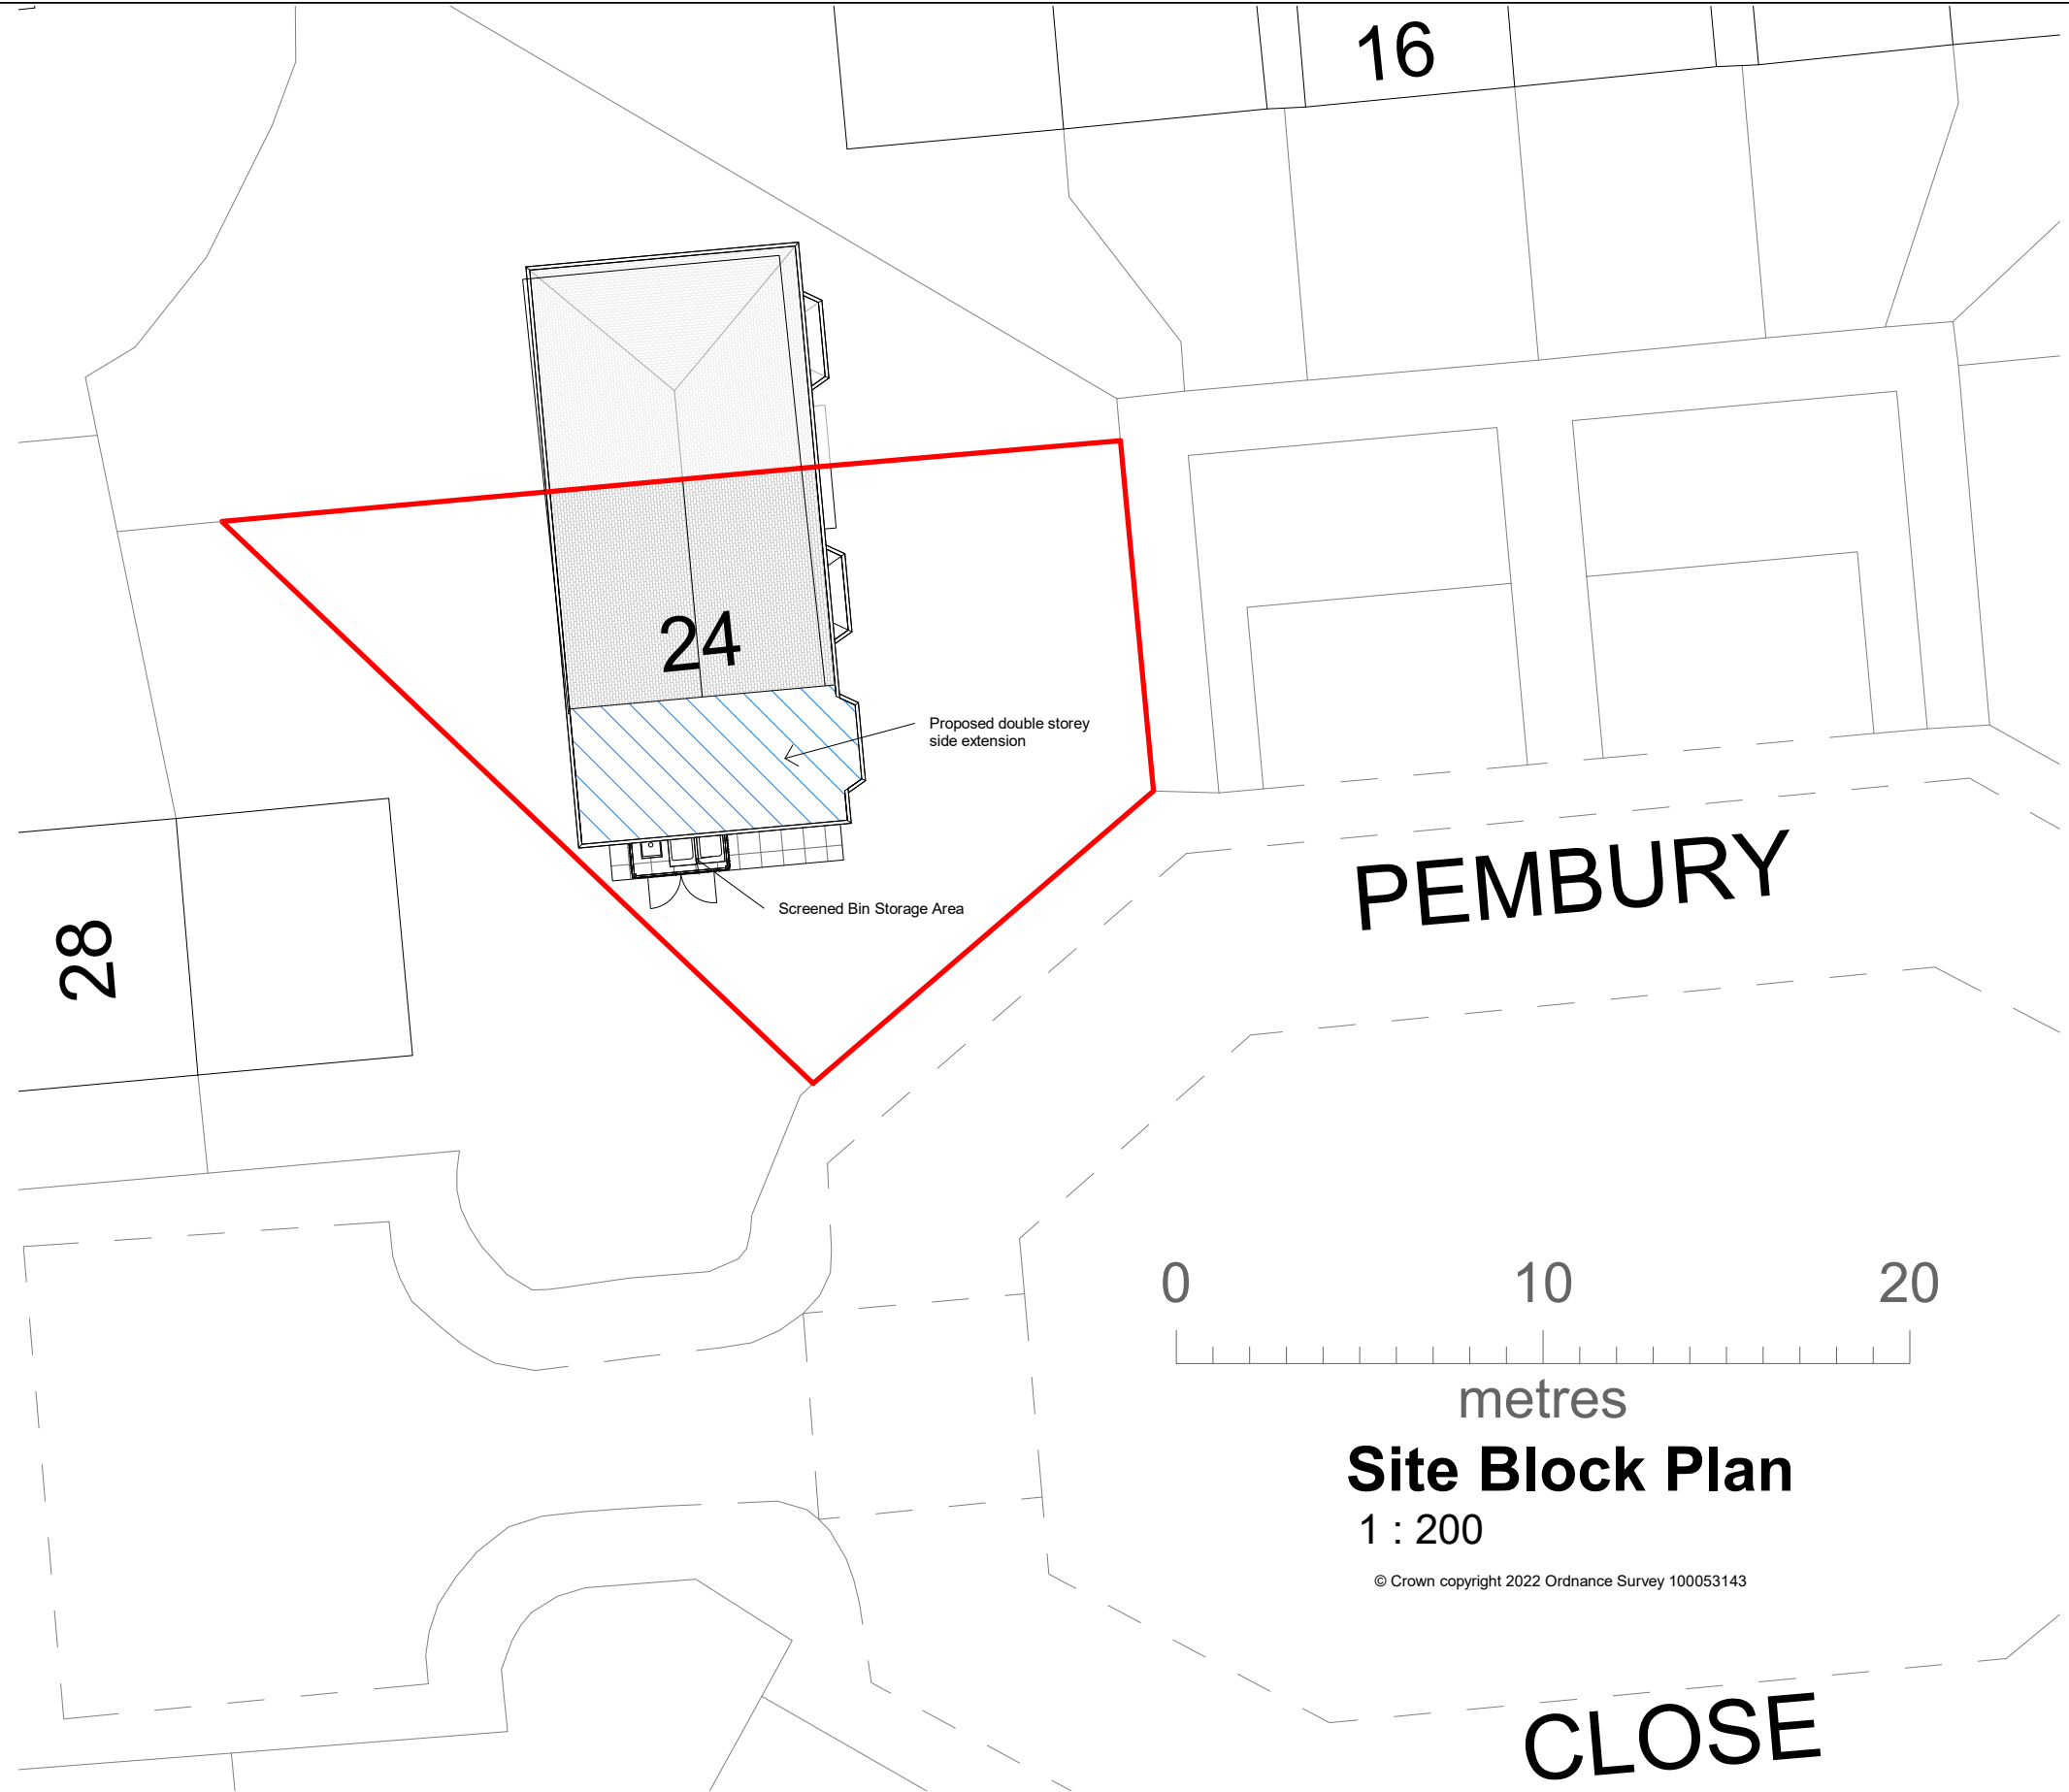

Site Block Plan
1 : 200

© Crown copyright 2022 Ordnance Survey 100053143

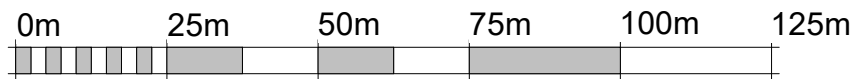


VISUAL SCALE 1:1250 @ A3

Party Wall Act 1996: Party wall agreements are the responsibility of the client. Drawings are for planning purposes only, not construction. Check that this drawing is the latest/final revision. Any dimensions shown are subject to site surveys and all measurements are to be checked on site prior to any construction or manufacture.

All dimensions are in millimetres unless stated otherwise. This drawing is subject to copyright. Drawings can only be used for the purpose they were commissioned & single licence granted, with the express permission of smarteplans. Refer any discrepancy to smarteplans immediately. **THIS PLAN HAS BEEN PREPARED FROM INFORMATION PROVIDED BY THE CLIENT & FROM ORDNANCE SURVEY PLANS AS SUCH SHOULD NOT BE RELIED UPON FOR ACCURACY OF SITE DIMENSIONS.** The client is responsible for defining the correct boundaries & site ownership, smarteplans cannot be held responsible for subsequent Land disputes or any material loss when obtaining information from this plan. It is the responsibility of the client to wait for planning & building regulations approval before commissioning any works.

SP.A
SMARTePLANS® ARCHITECTURE

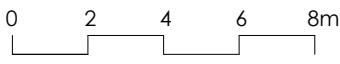

1:200

smarteplansuk.com



CODE	STATUS	SUITABILITY DESCRIPTION	PURPOSE OF ISSUE

PROJECT
24 Pembury Close Wythenshawe
Manchester M22 9PU

SHEET
Site Location Plans

CLIENT
Kim Sheldon

Date
01/04/2023

Drawn by
SMARTePLANS
Checked by
SP

Project number
Scale (@ A3)
As indicated

DRWAING NUMBER
A3-05

REV
A

01/04/2023 21:05:42